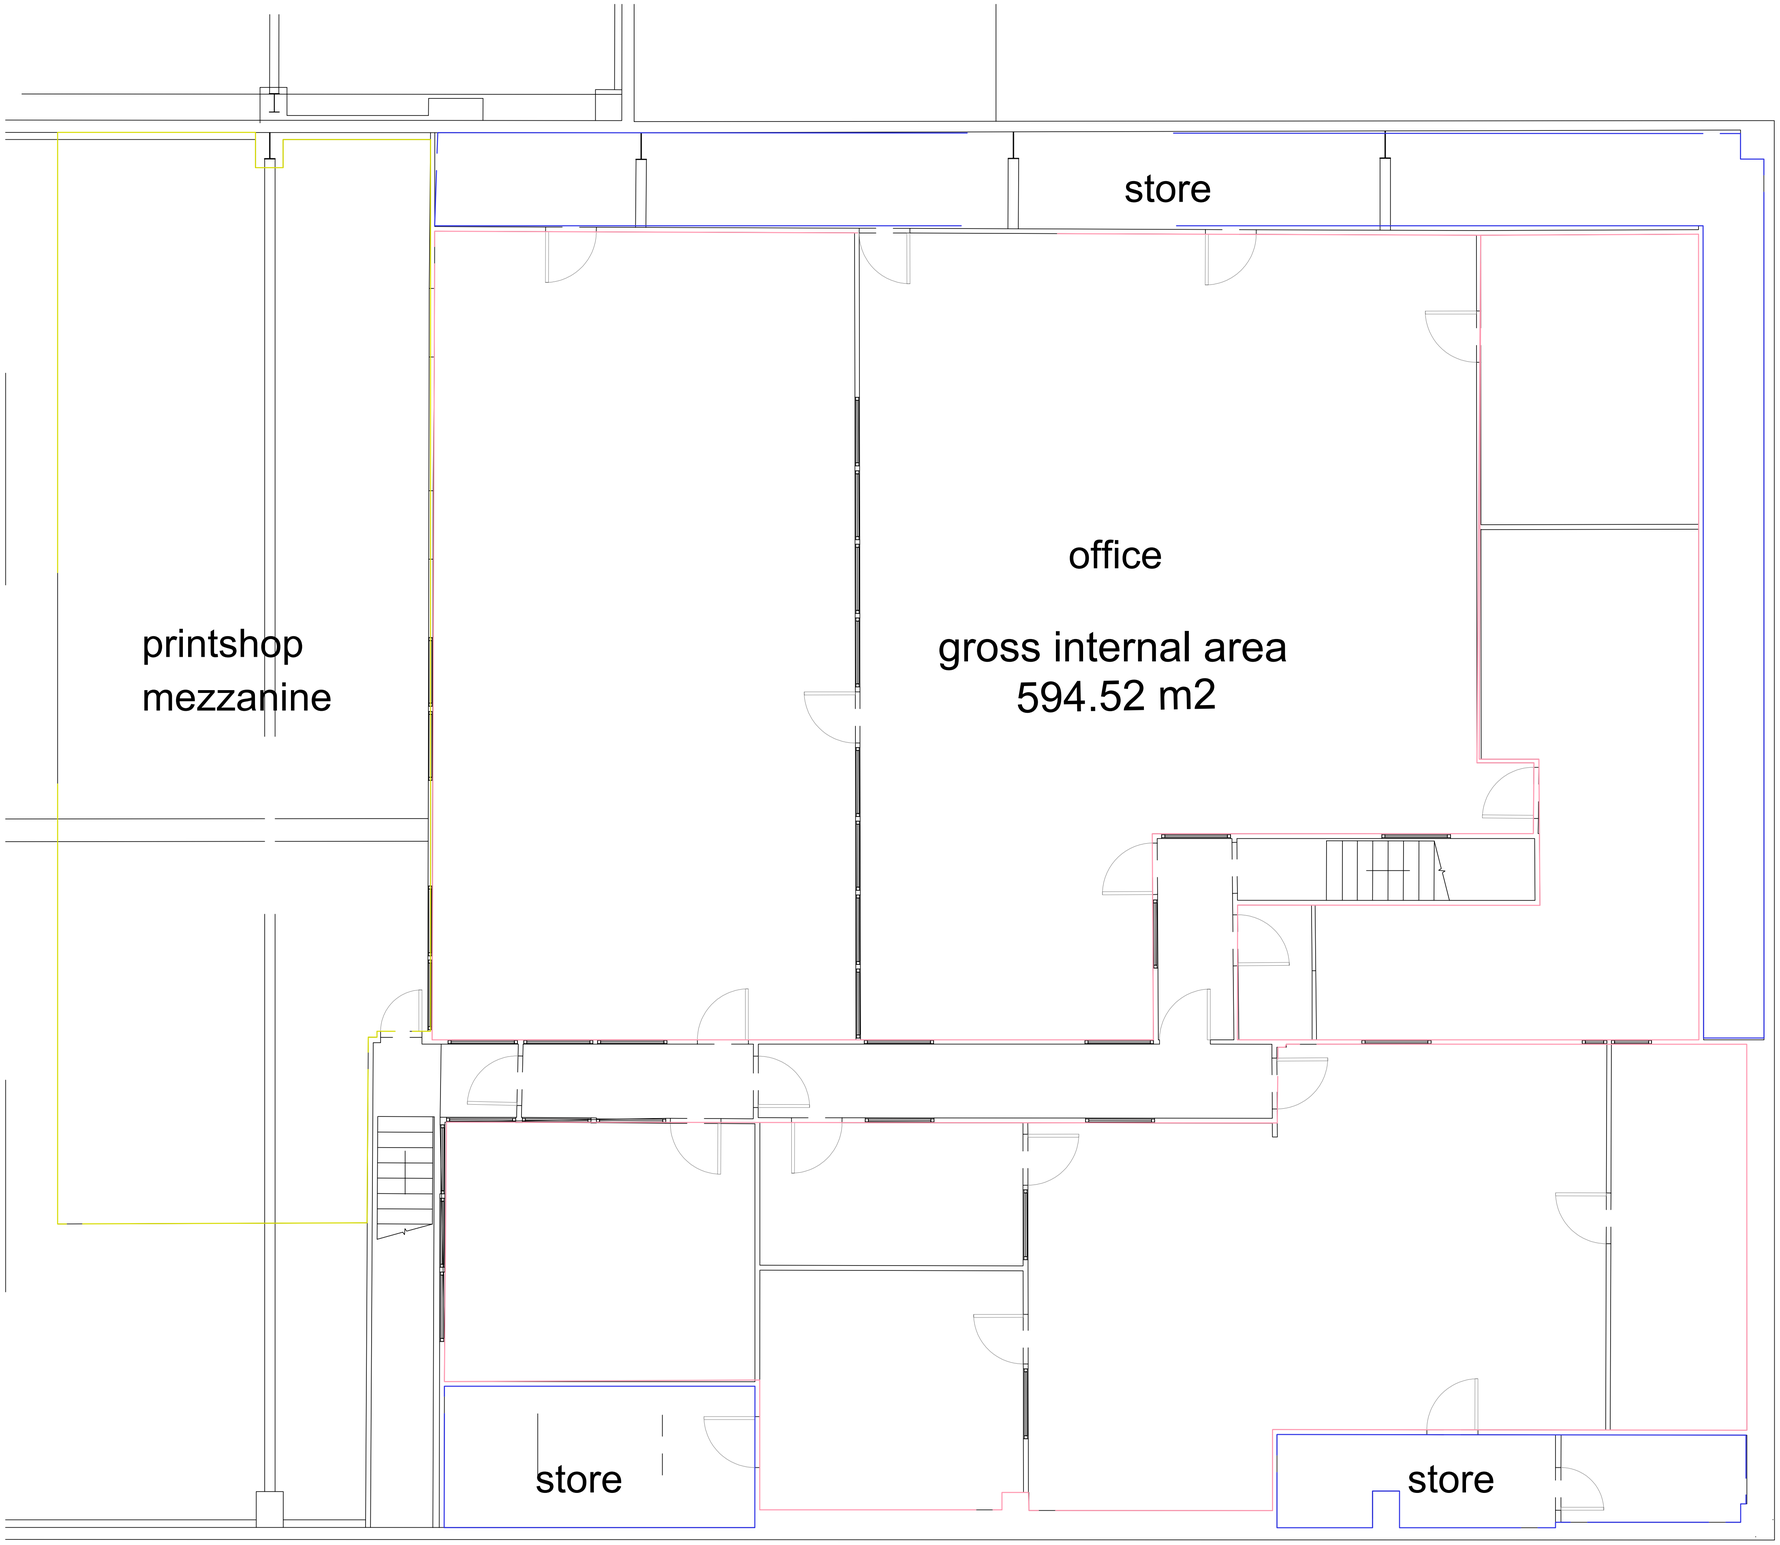

1 **Existing First Floor - GA**
1 : 50

Status
APPROVAL

This drawing is © Form Ideas Studio and is not to be copied, reproduced or re-distributed either in whole or in part without the prior written permission of the originator.

The originator shall have no responsibility for any liability, loss, cost, damage or expense arising from or relating to any use of this document other than for its intended purpose on this project.

This drawing shall be read in conjunction with all other relevant drawings, specifications and associated documentation. Any discrepencies, errors or omissions are to be reported to the originator before proceeding with work.

All dimensions are to be checked on site by the contractor prior to proceeding with any work. This drawing shall not be scaled to ascertain any dimensions, work to figured dimensions only.

DISCLAIMER
When this drawing is issued in CAD, it is an uncontrolled version issued for information only, to enable the recipient to prepare their own documents/ drawings for which they are solely responsible.

SOFTWARE INTEROPERABILITY
Form Ideas Studio prepared this drawing using Autodesk AutoCAD Architecture.

Form Ideas Studio does not accept liability for any loss or degradation of any information held in the drawing resulting from the translation from the original file format to any other file format or from the recipients reading of it in any other programme.

Hazard Identification

ref	hazard	date

rev	revision details	by	date
P01	First Issue	JAB	15.06.2026

Form Ideas Studio

Phoenix House,
43 Cross St, Manchester
M2 4JF

T: 01925 751 852
E: hello@form-ideas.co.uk
W: www.form-ideas.co.uk

Client
Chadwicks of Bury

Project
Workplace Refurbishment
Chadwicks of Bury
Villiers Street Bury BL9

Drawing Title
Existing General Arrangement
First Floor

Drawn by	JB	Date	27.05.2026
Checked by	JB	Date	27.05.2026
Job no.	26-F090	Scale	1:50 @ A1

Drg no. **26-F090-DR-I-(00)101**
Revision **P01**