
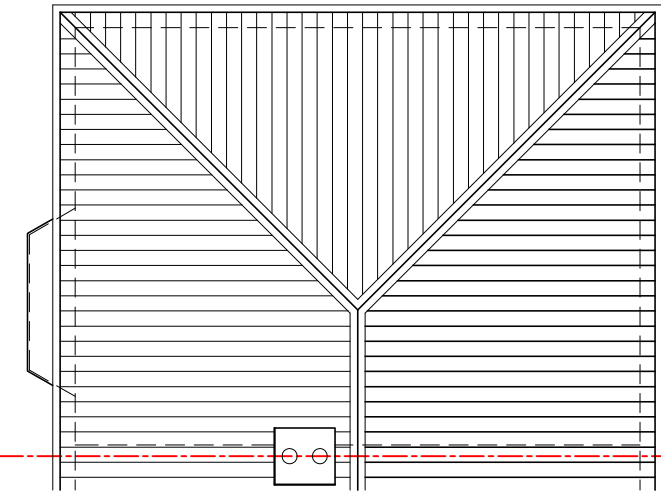
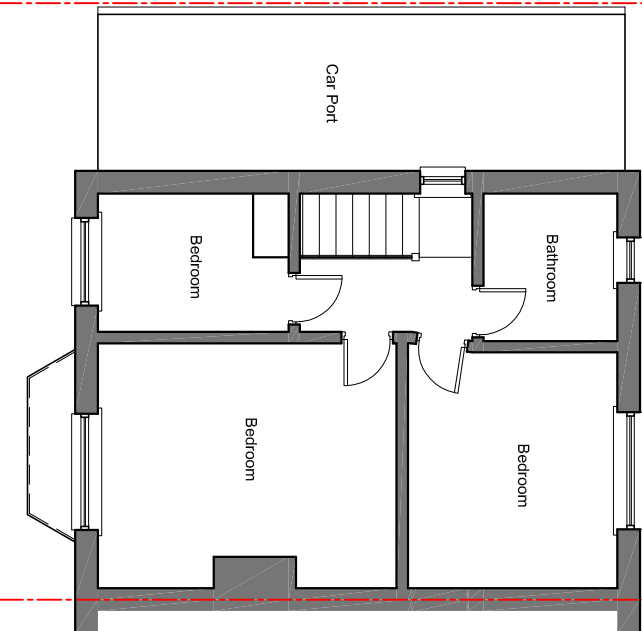
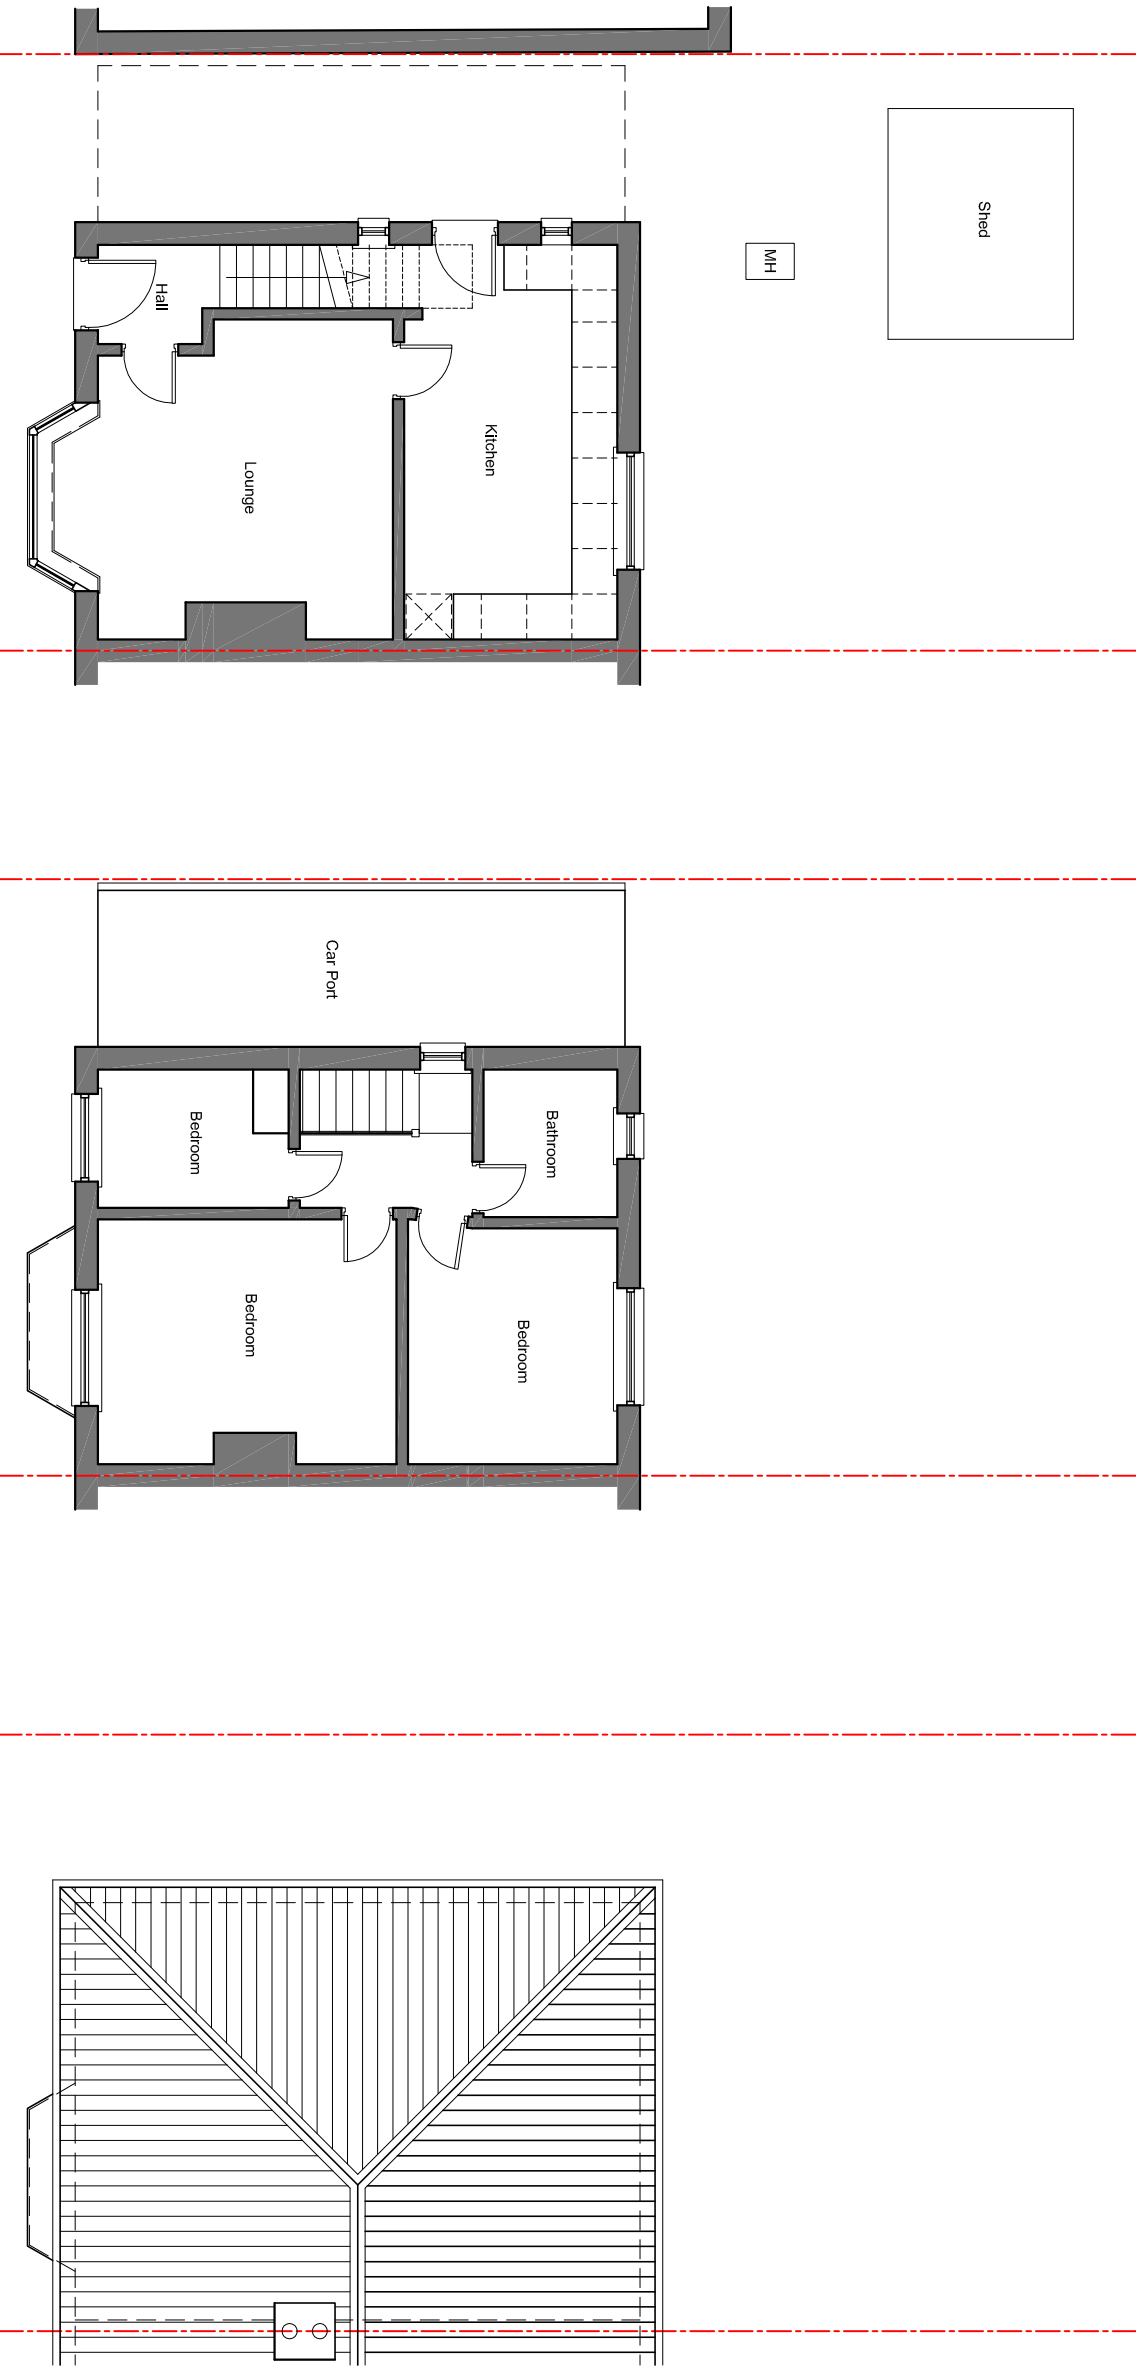
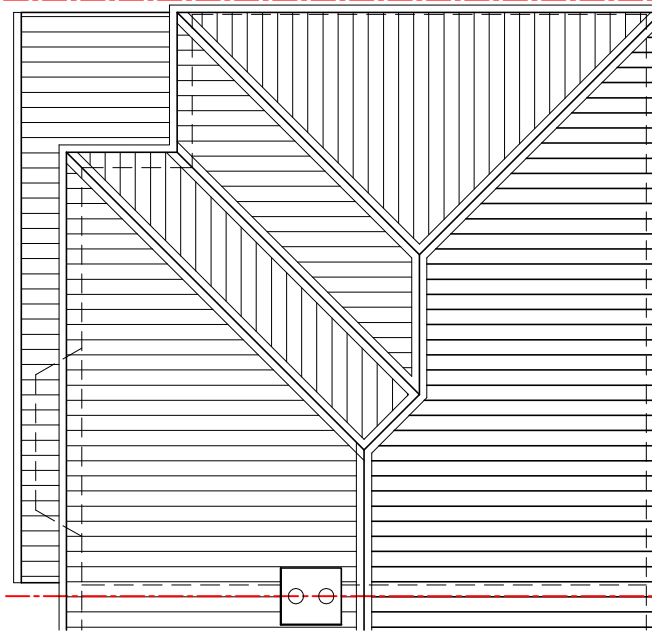
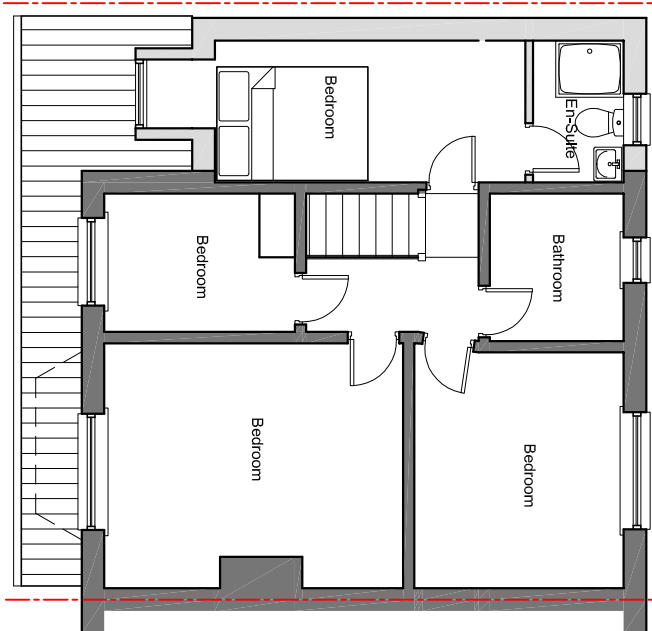
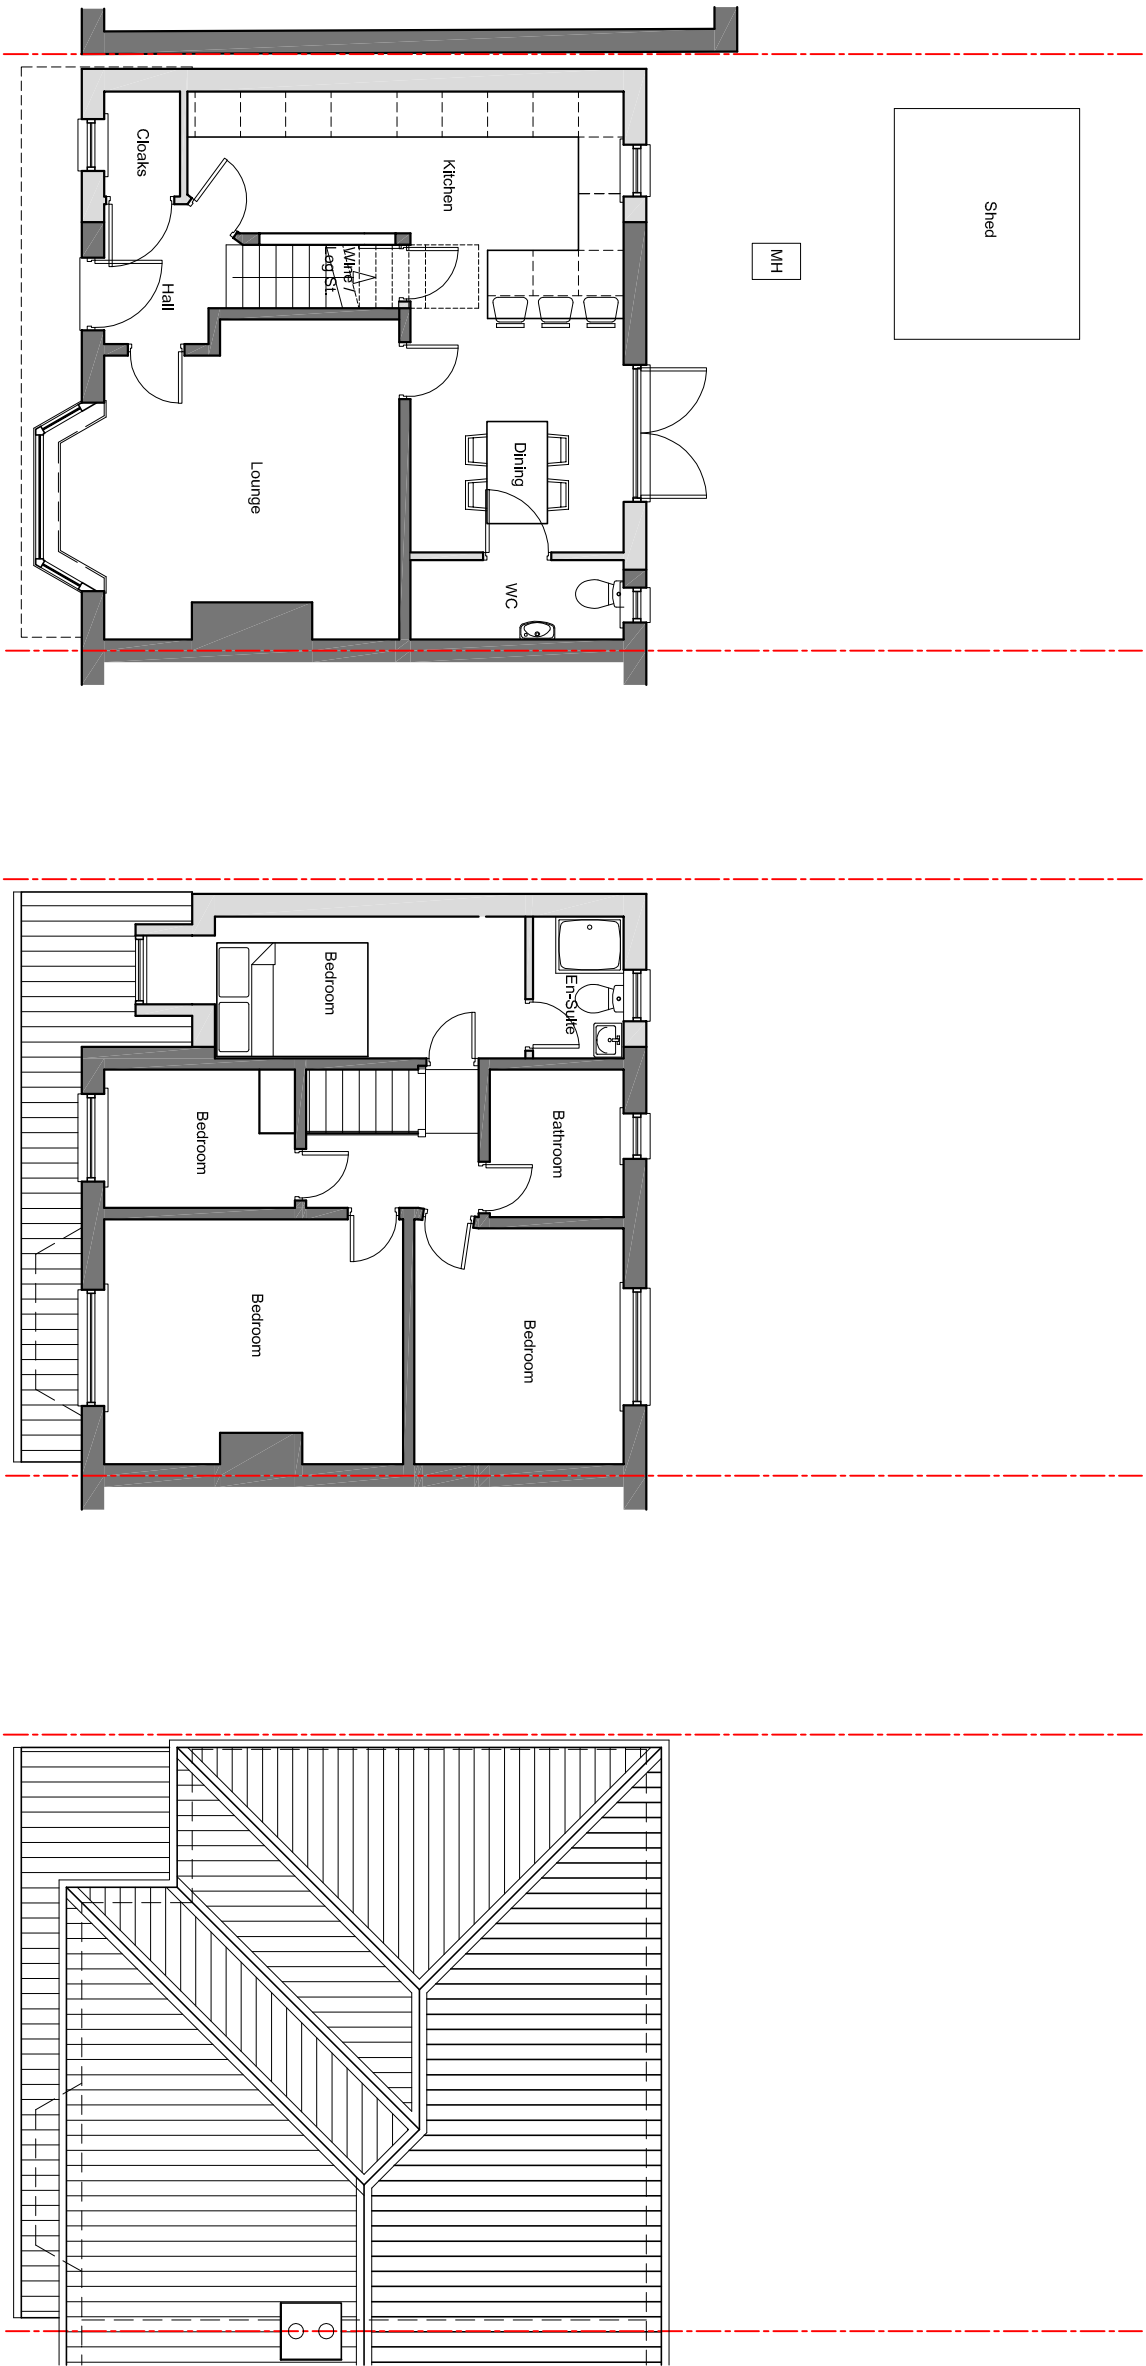
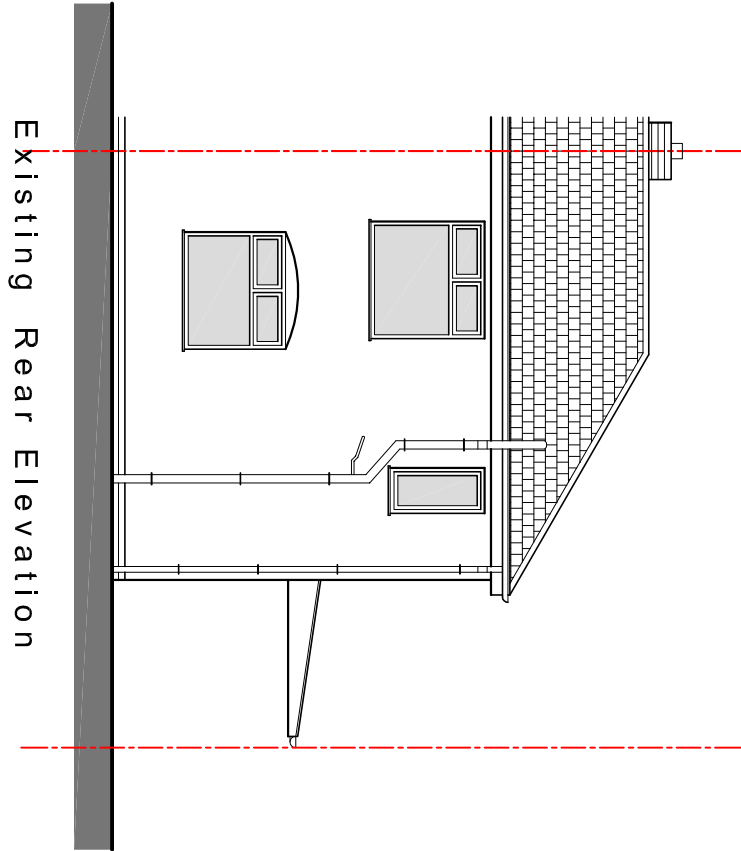
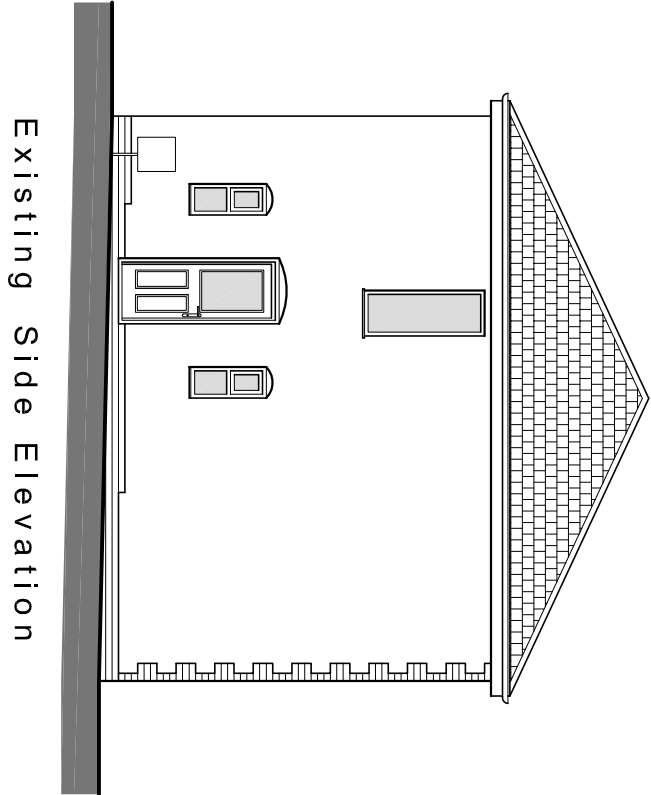
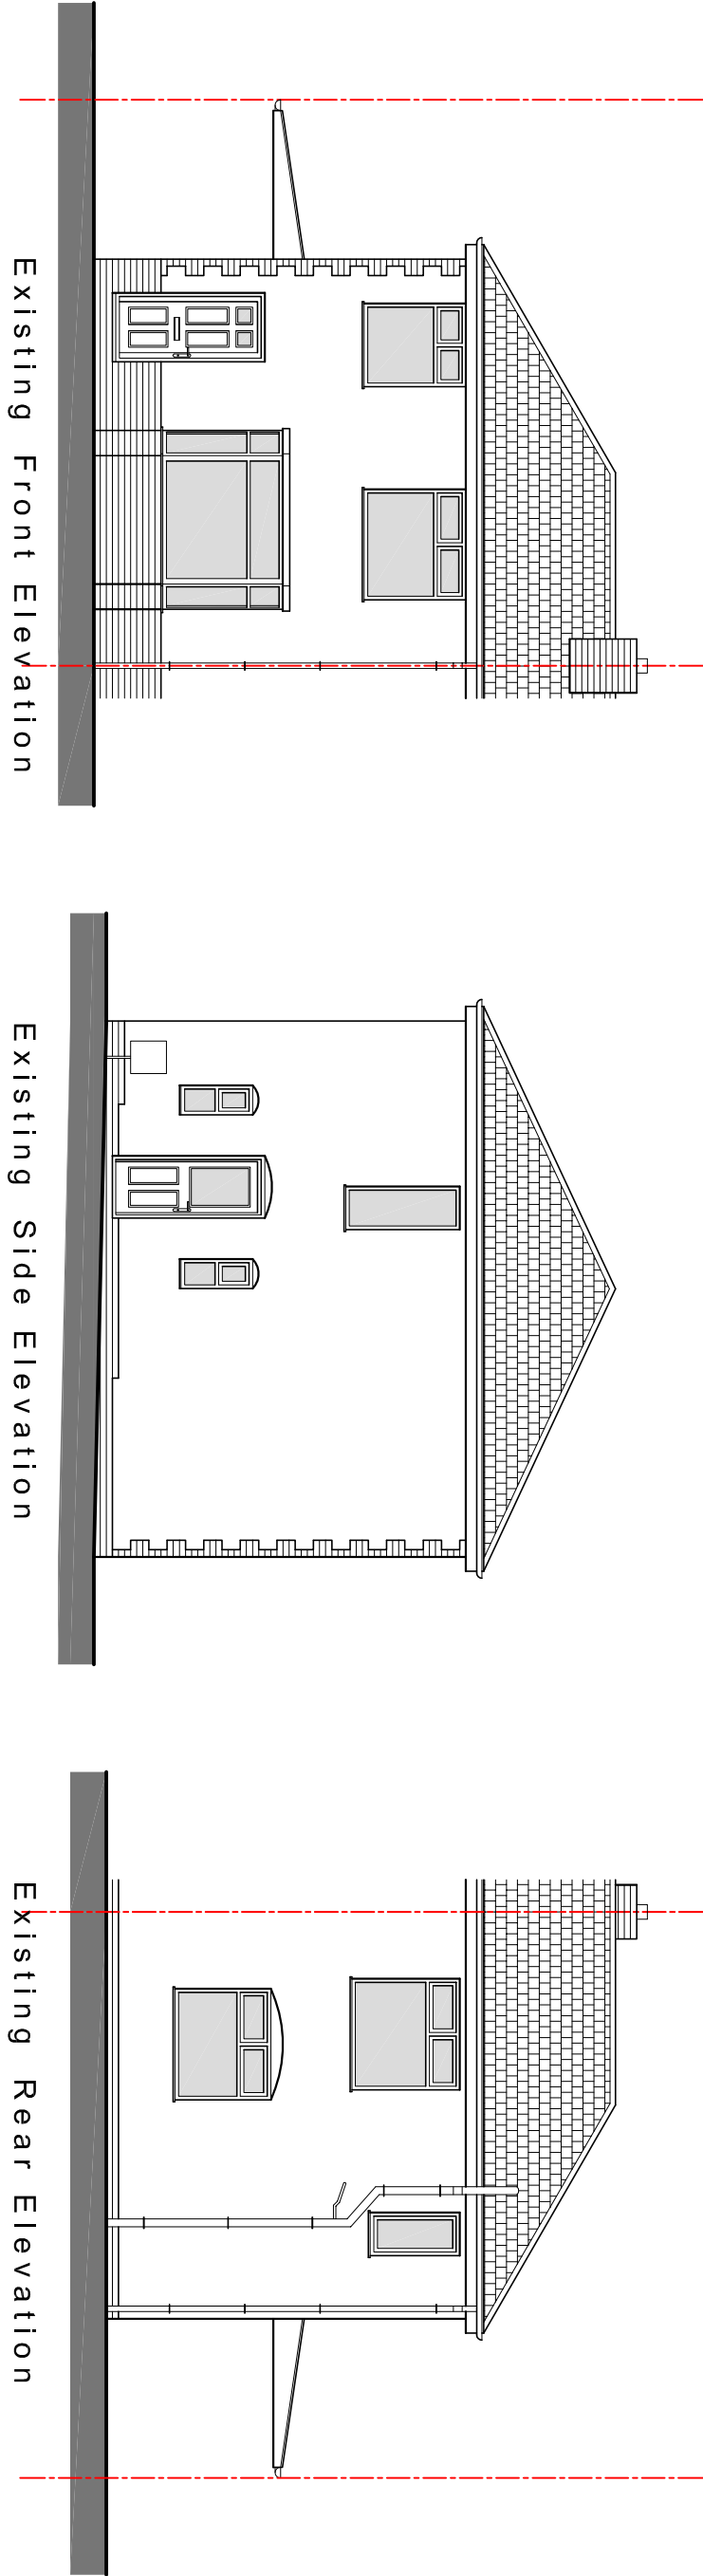
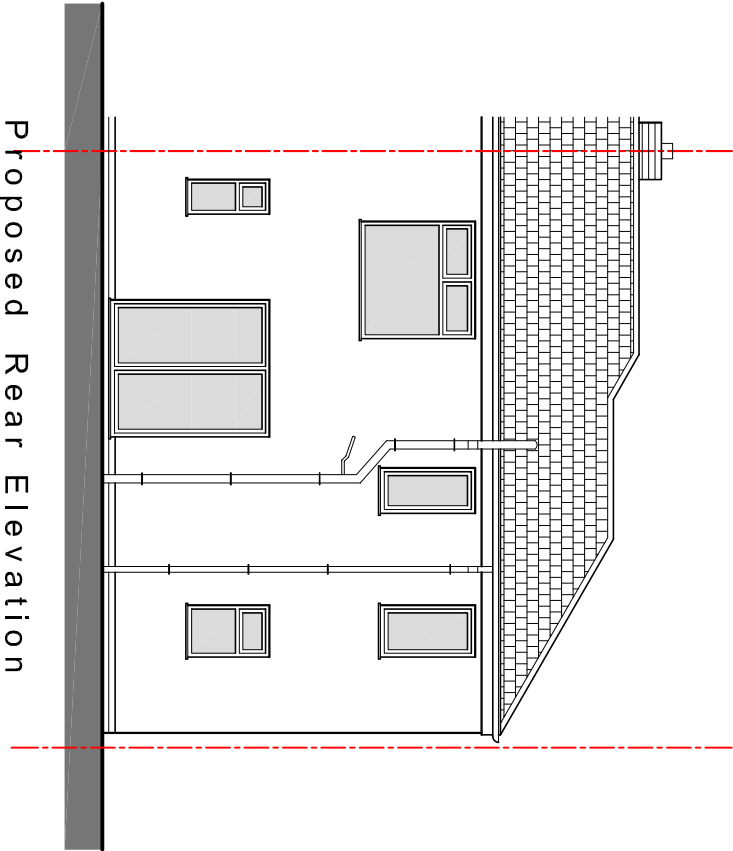
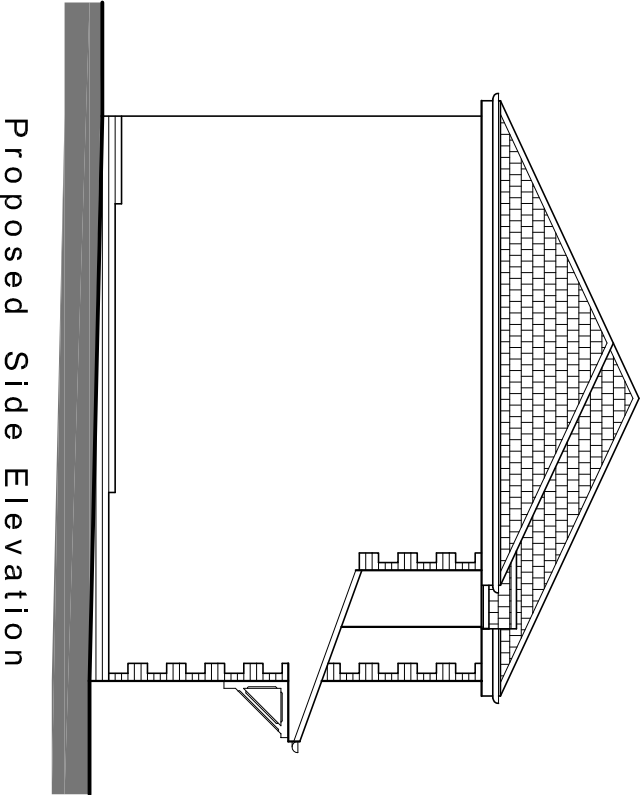
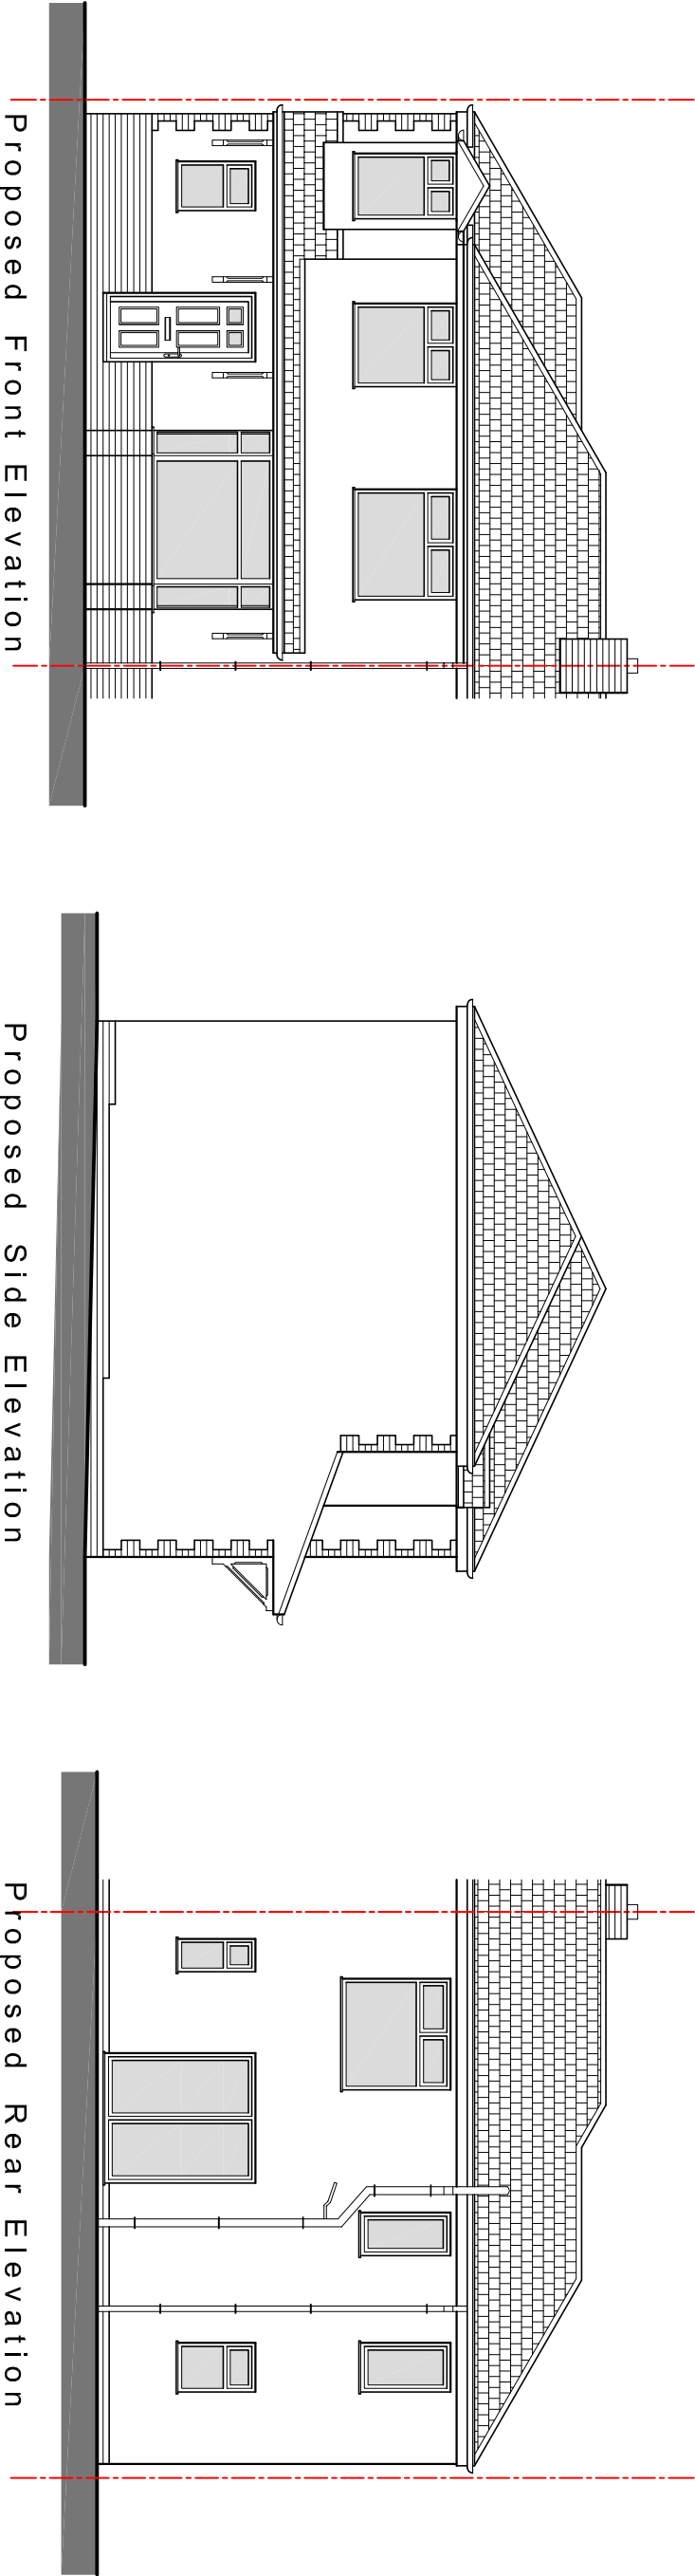


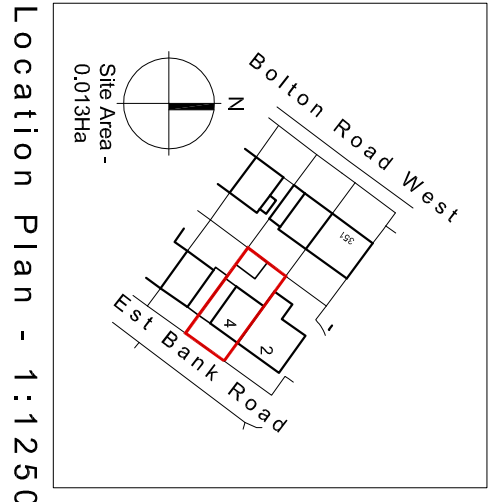

Existing Ground Floor Plan


Existing First Floor Plan

Existing Roof Plan

Proposed Ground Floor Plan

Proposed First Floor Plan

Proposed Roof Plan

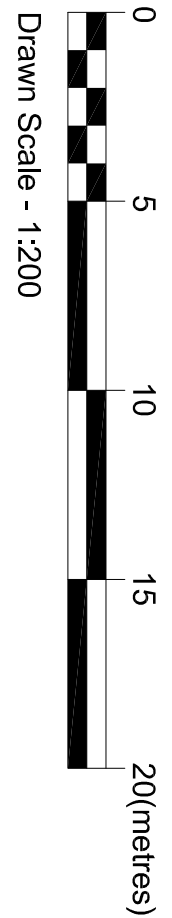

Drawn Scale - 1:200