



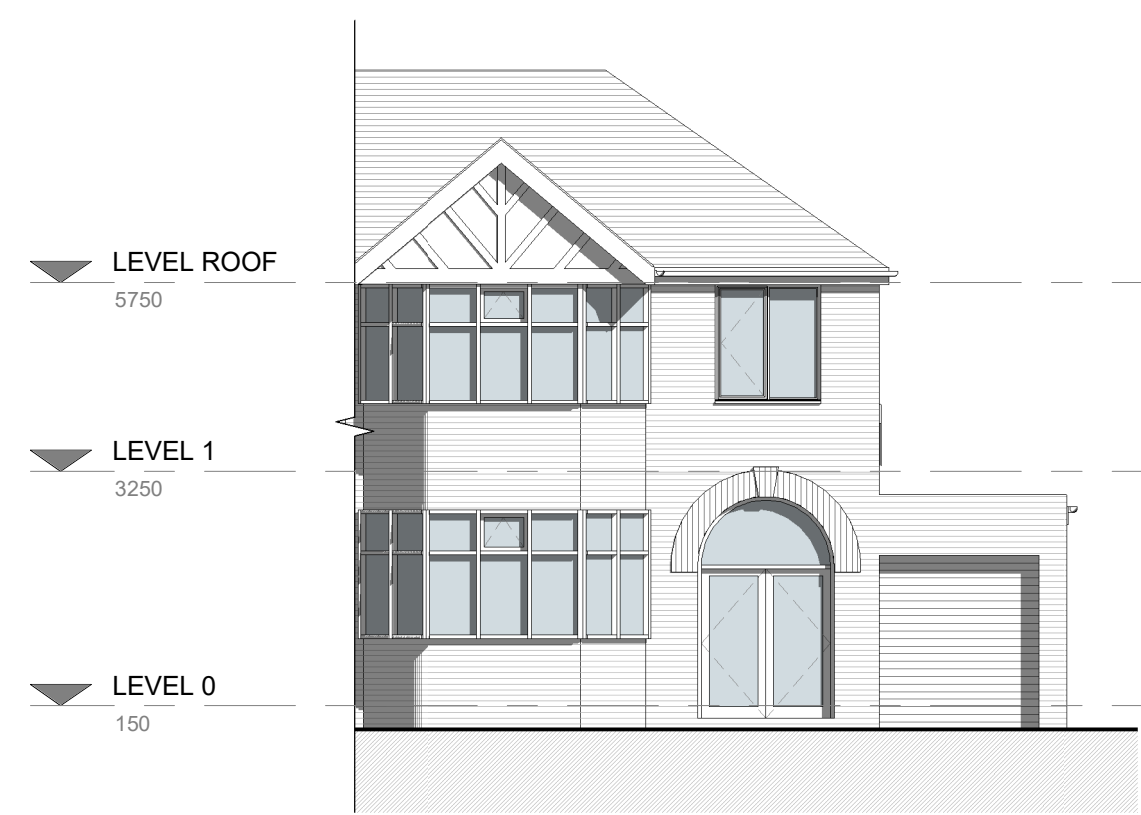


1. Front - Existing
1 : 100

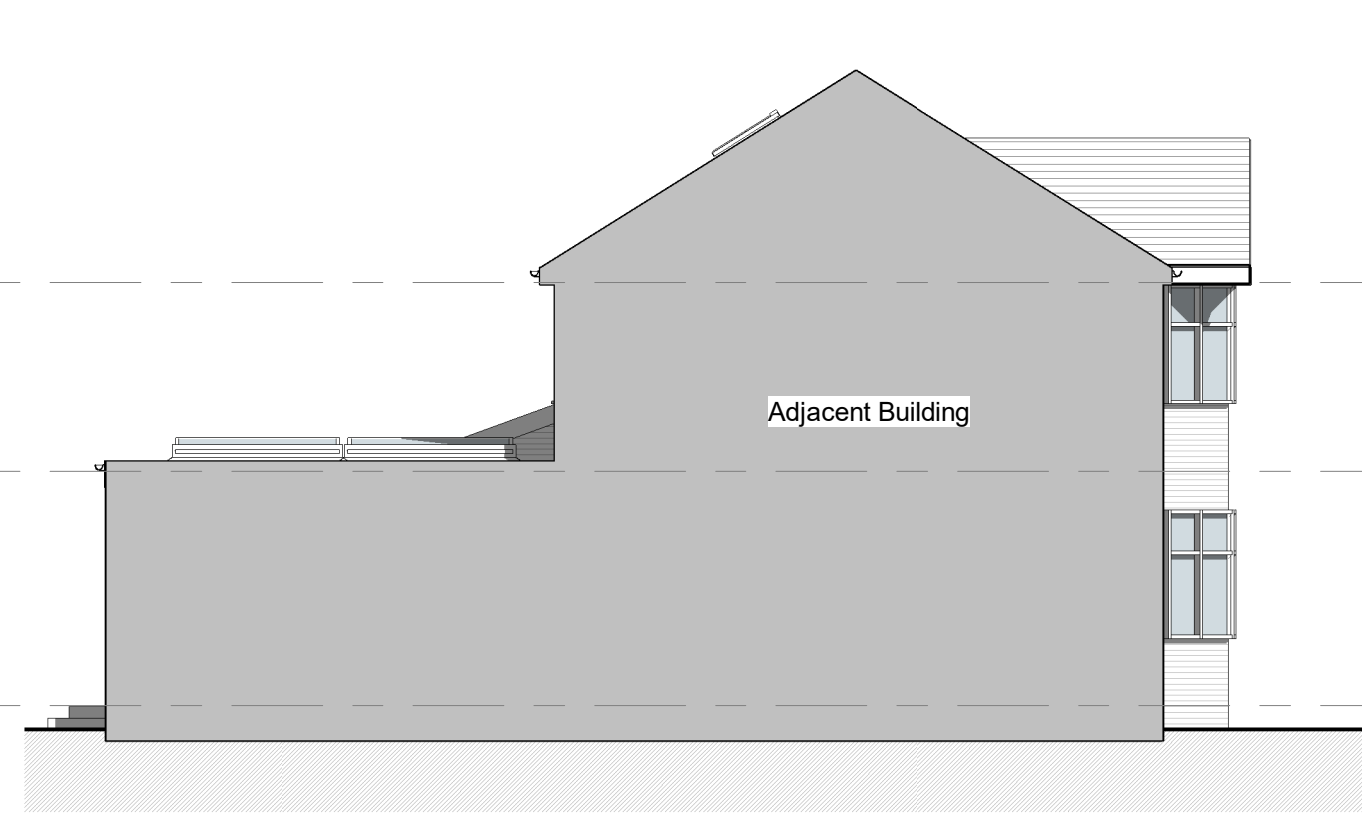


2. Left Side - Existing
1 : 100




3. Rear - Existing
1 : 100

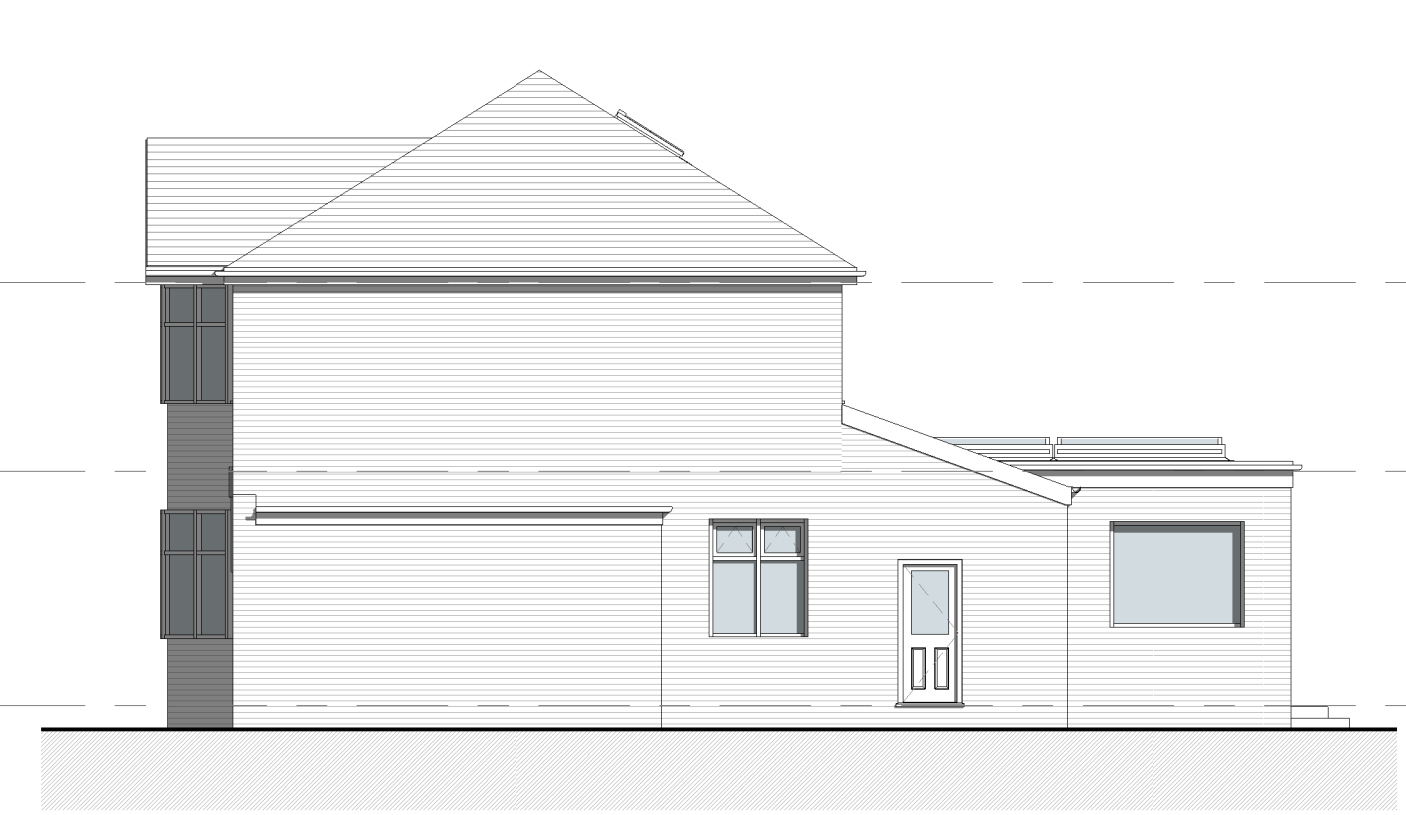


4. Right Side - Existing
1 : 100

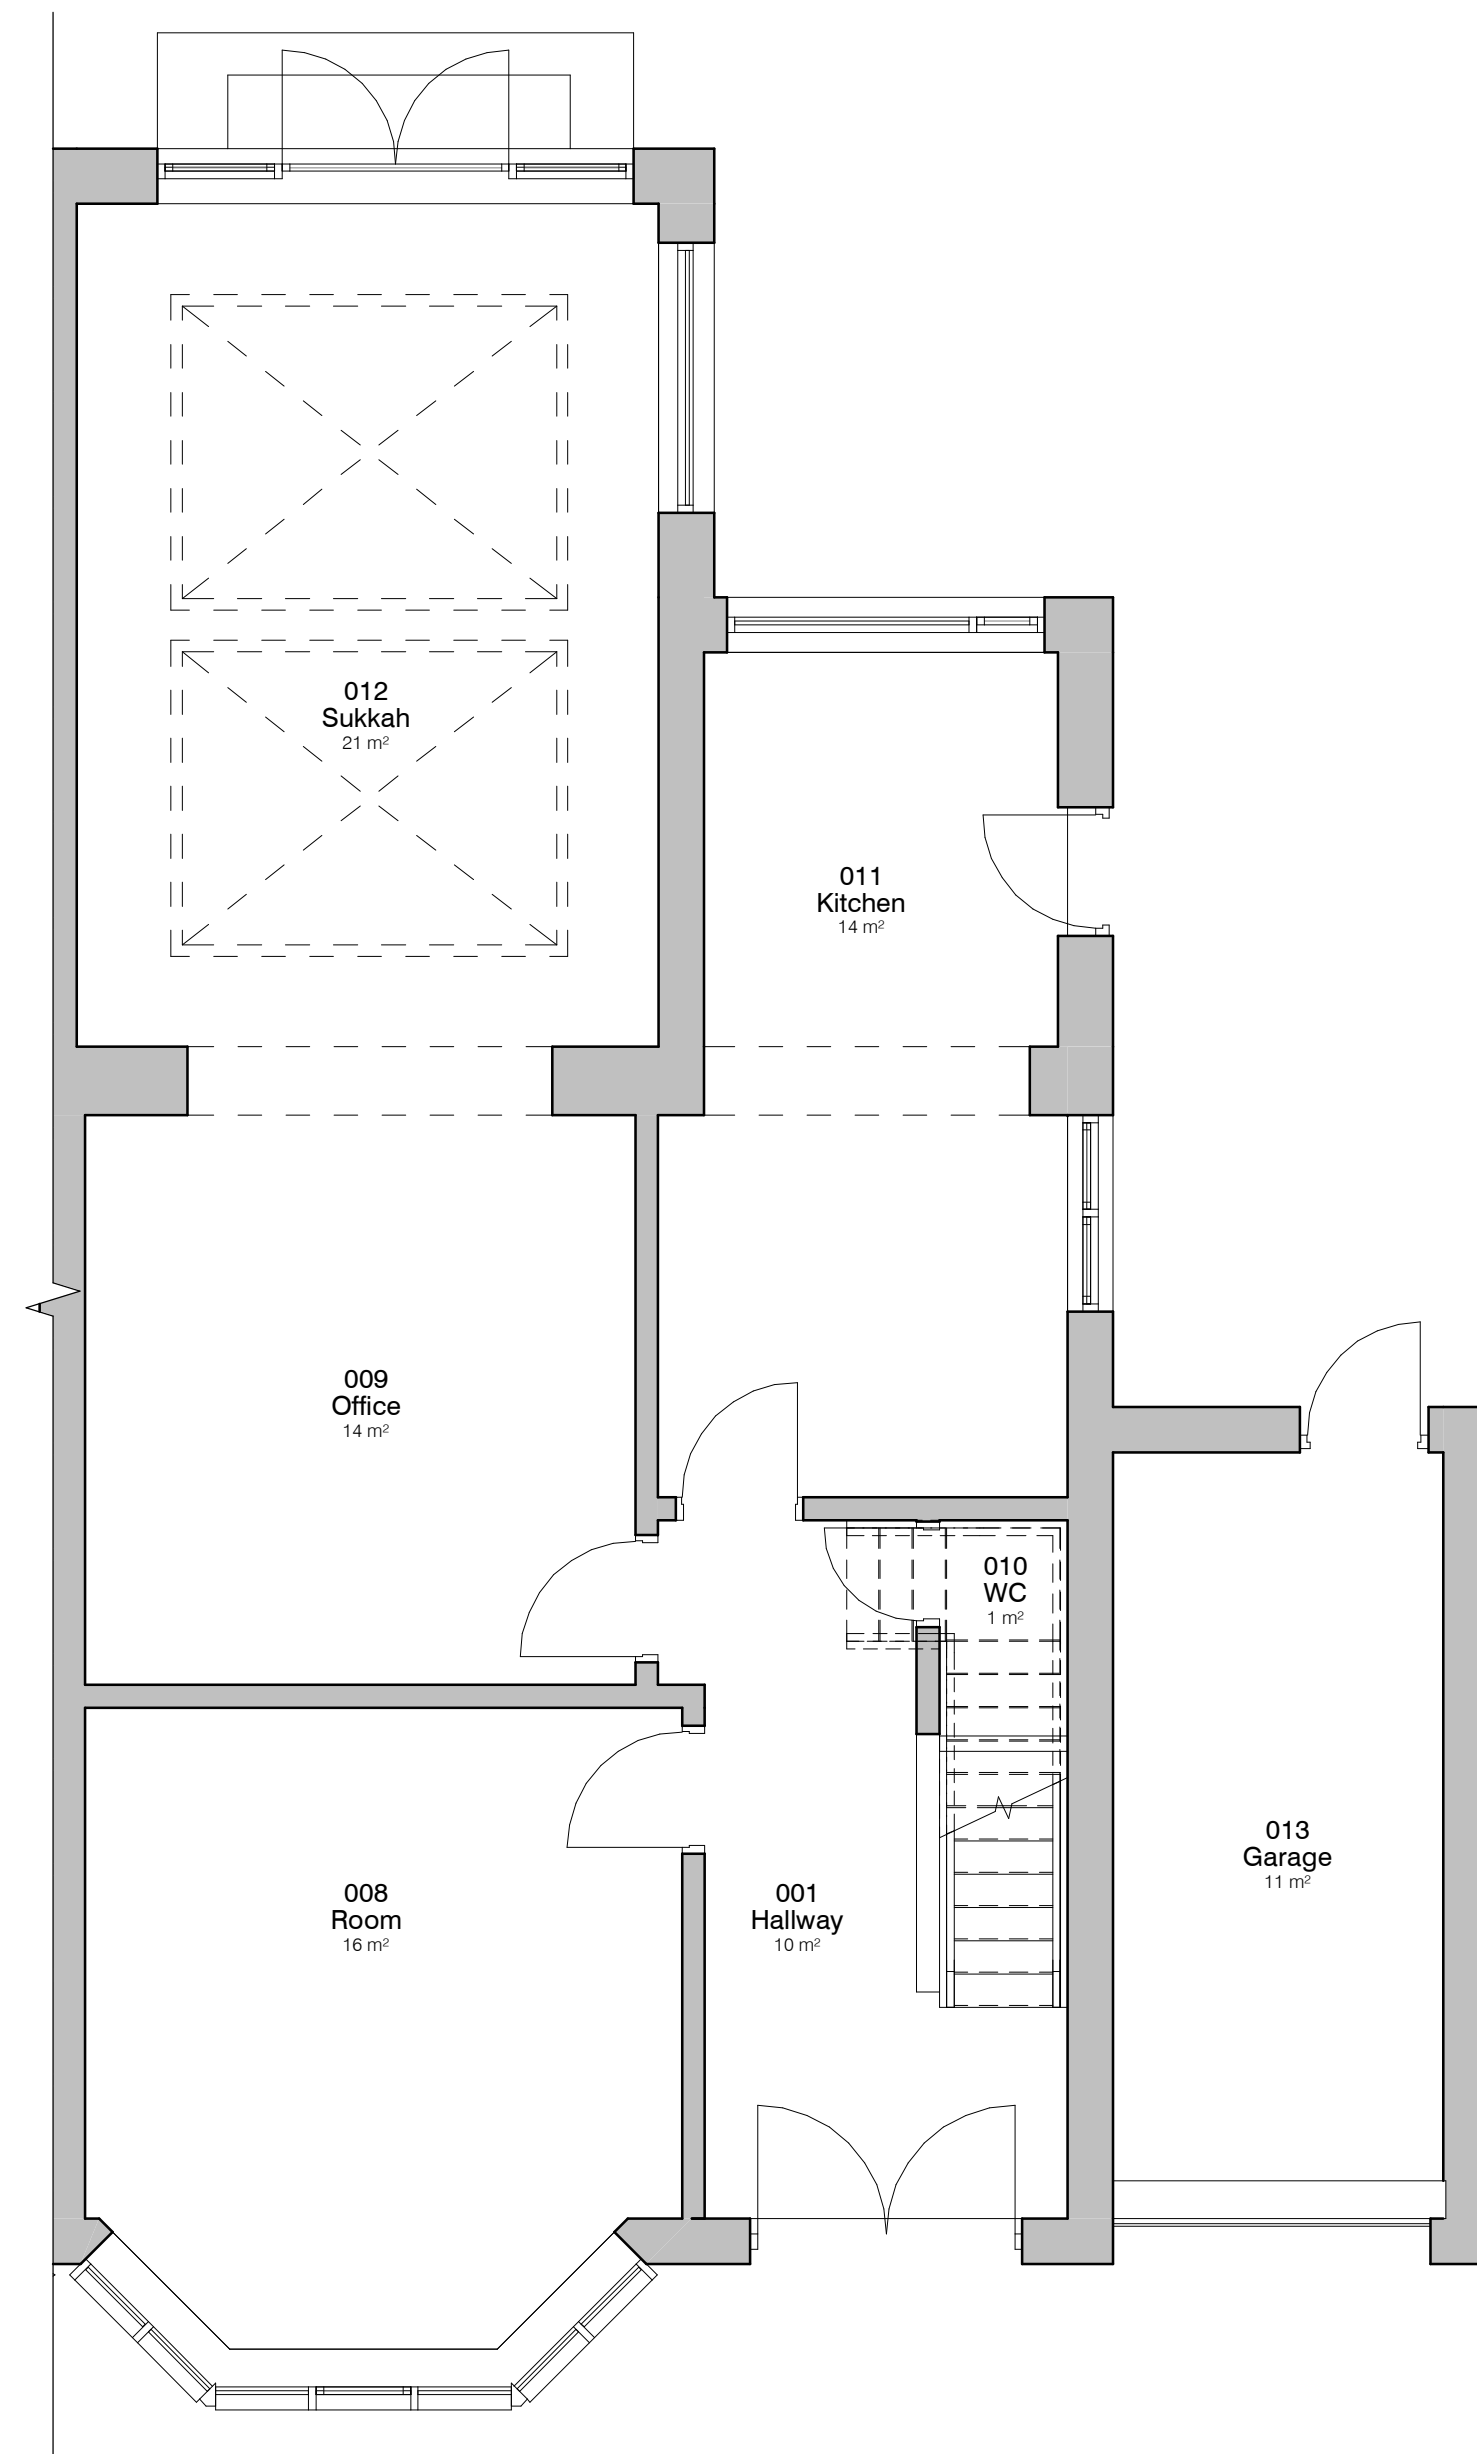


5. Level 0 - GA Existing
1 : 50

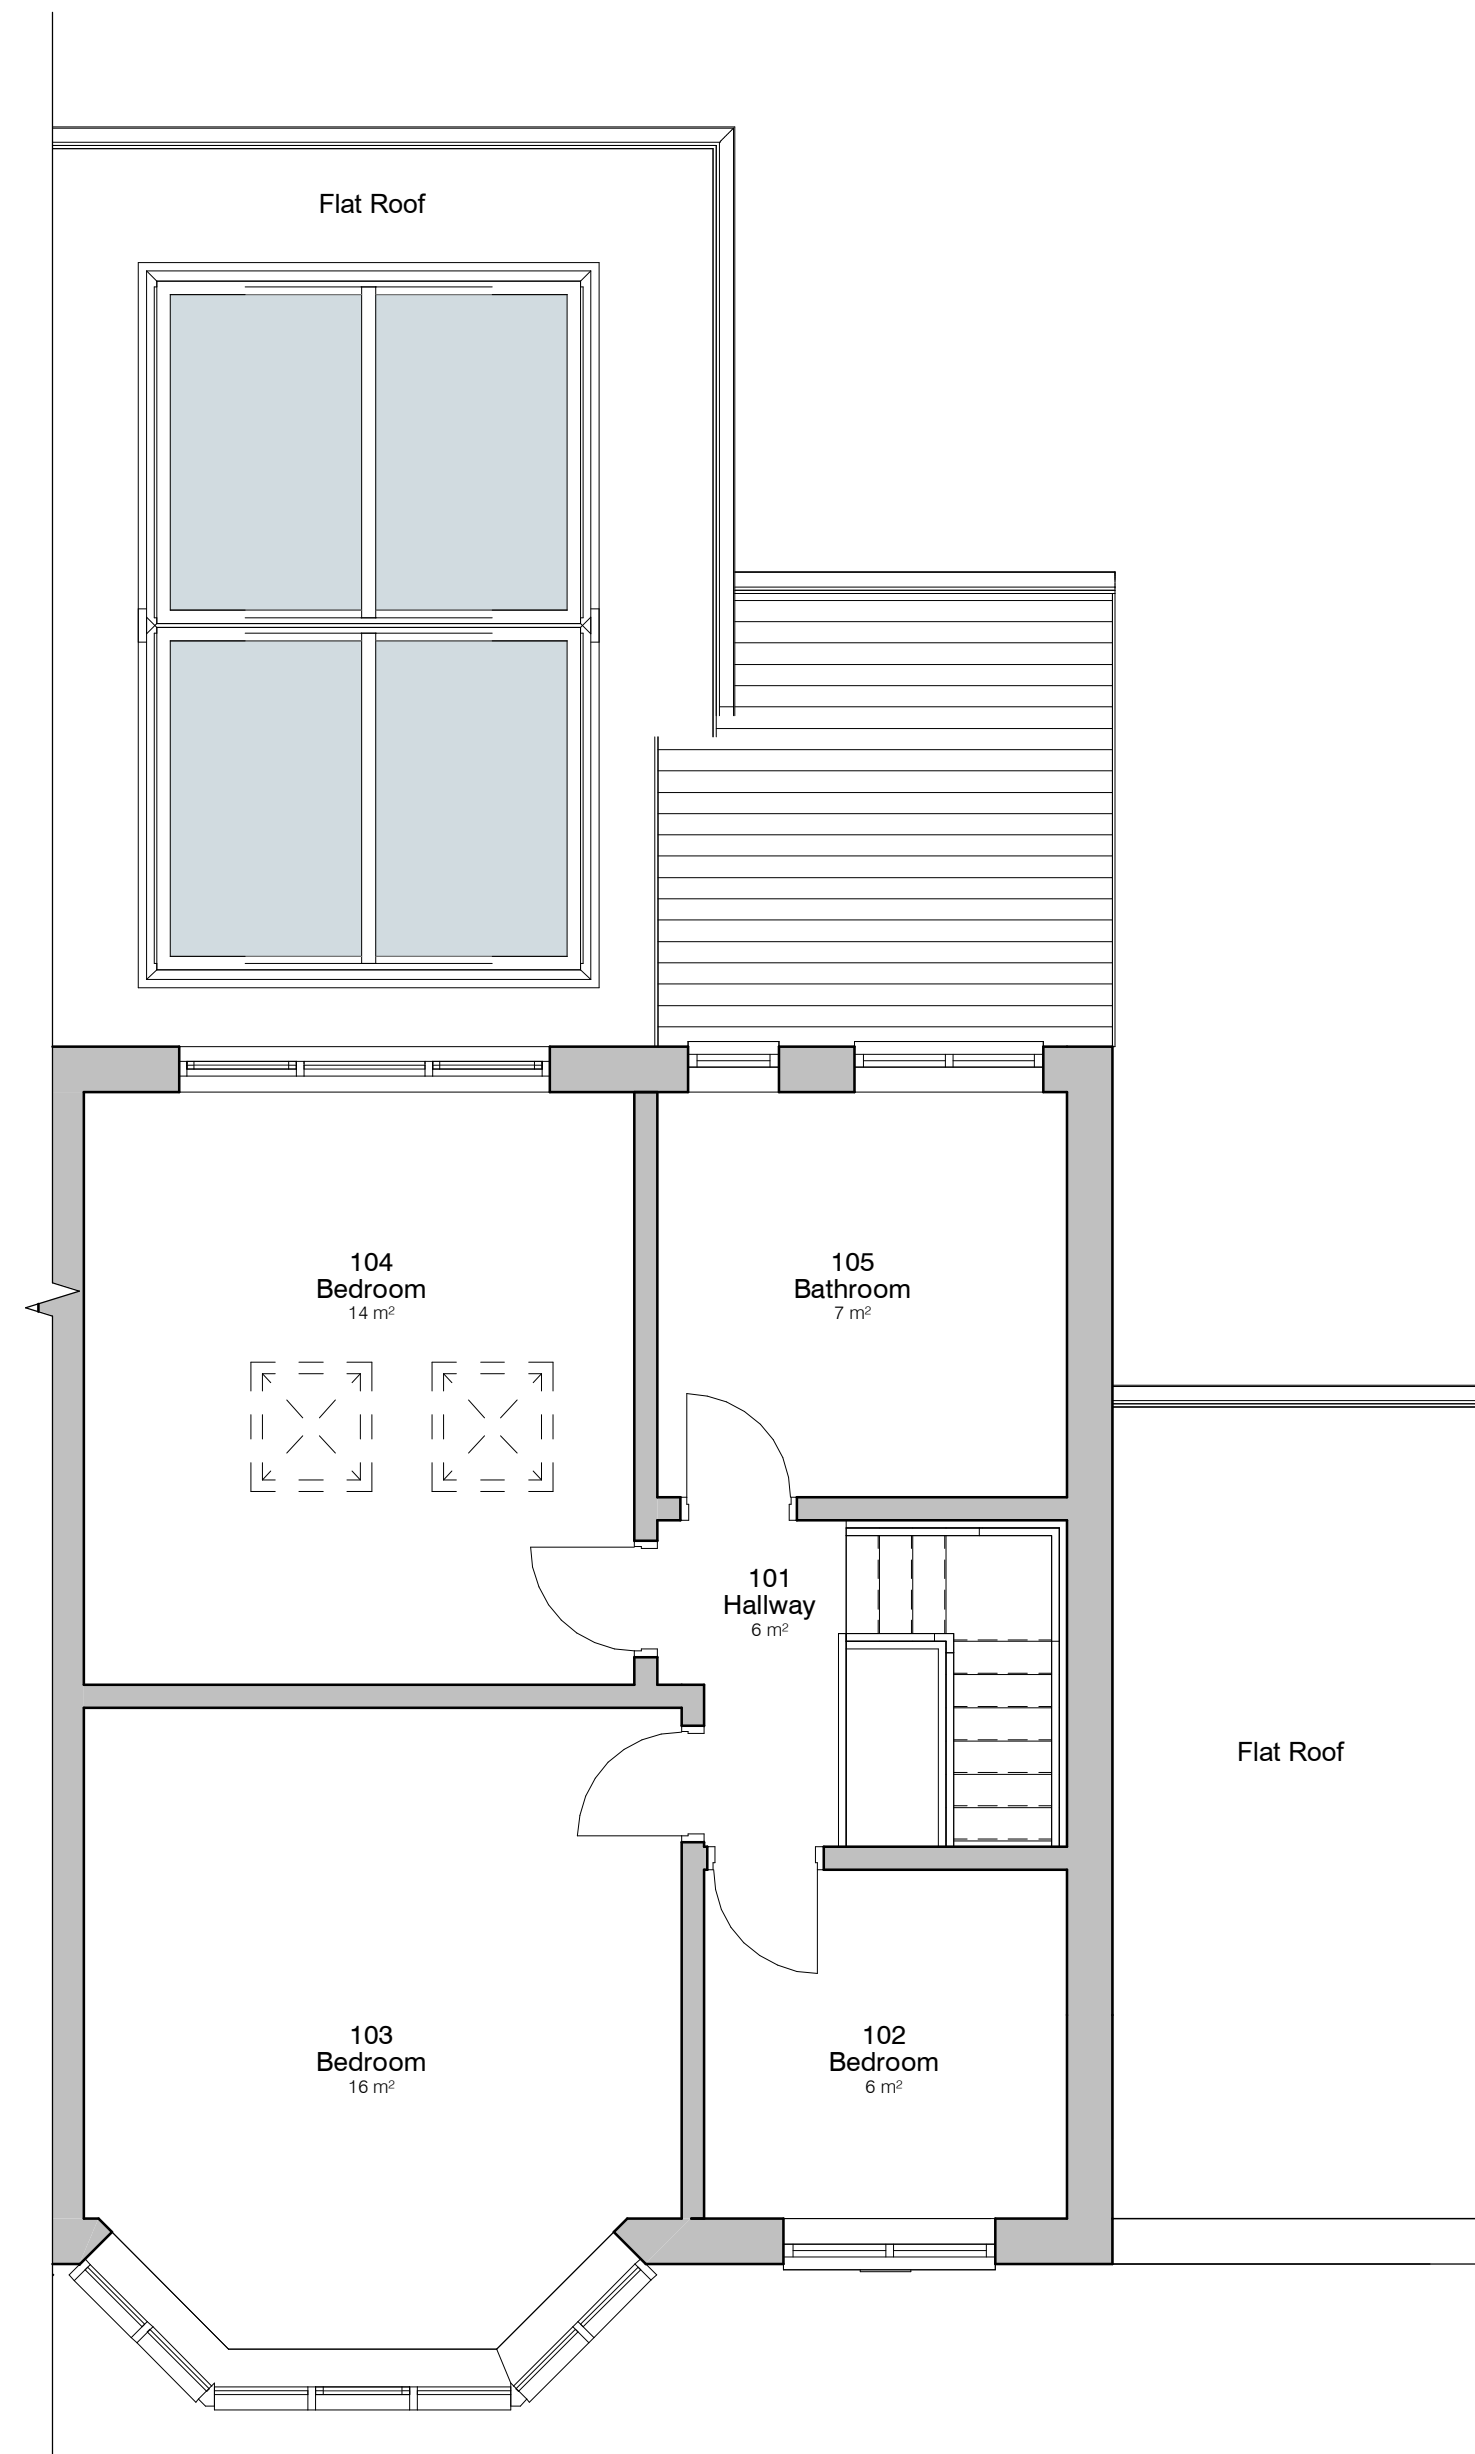

6. Level 1 - GA Existing
1 : 50

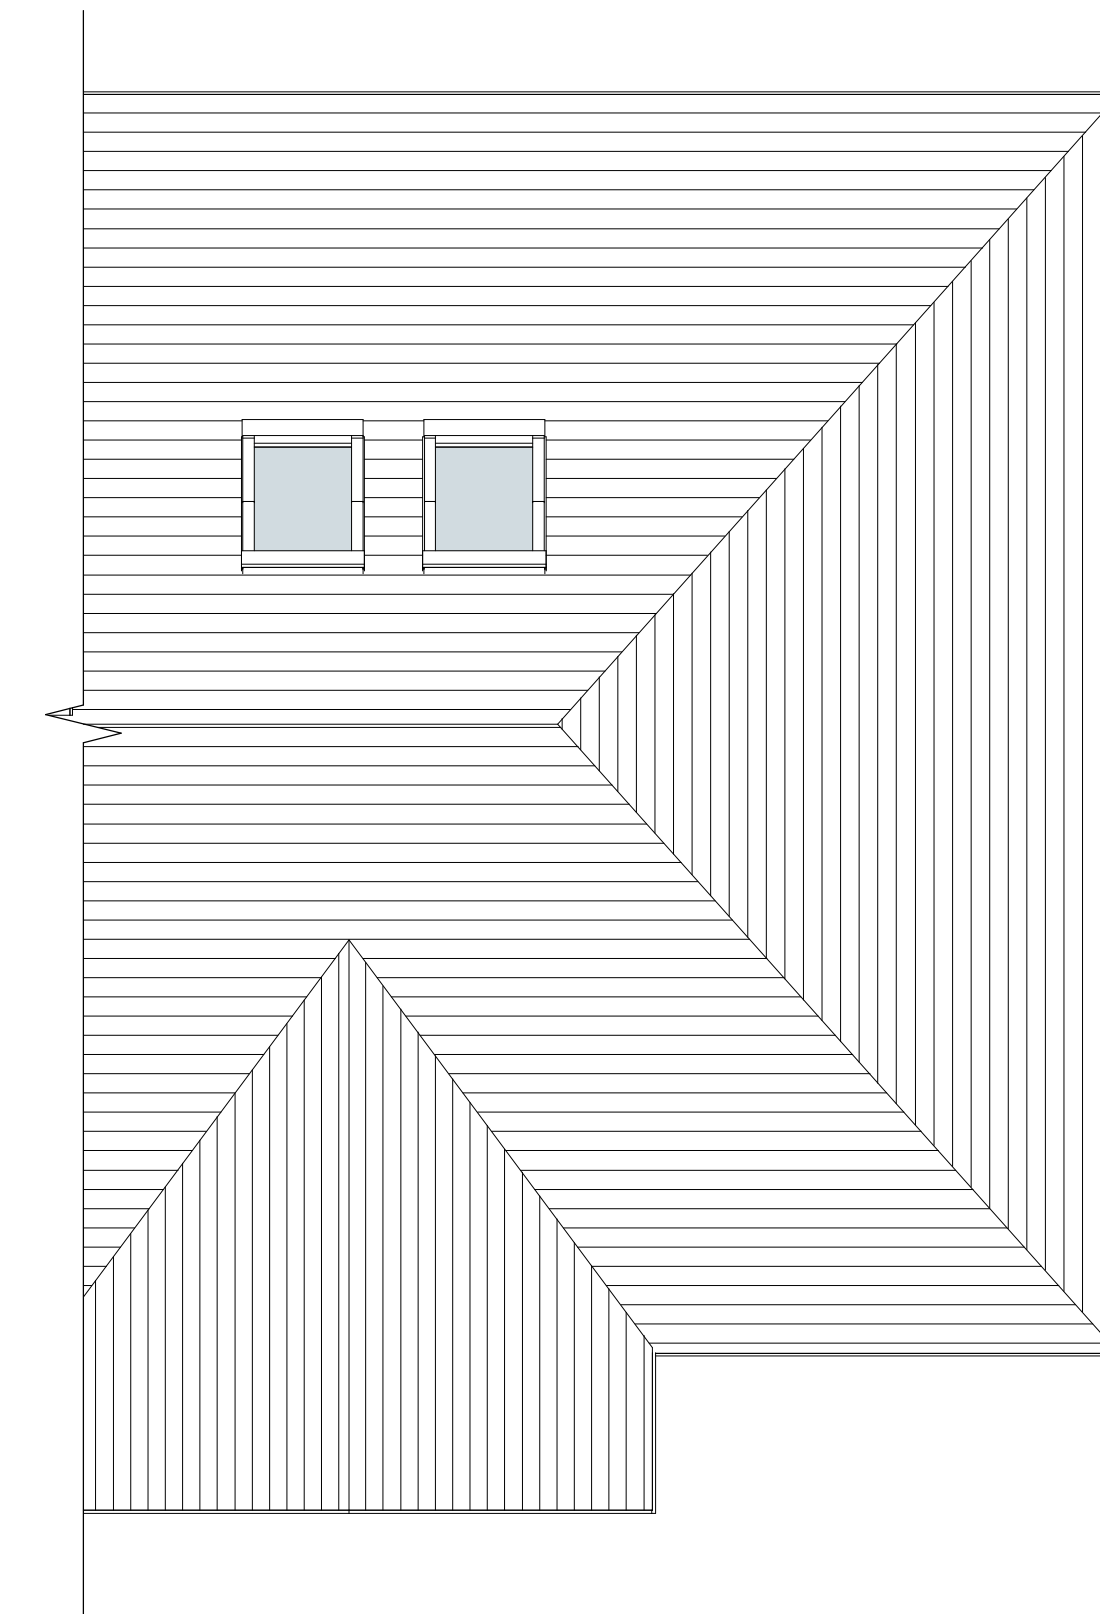

7. Level Roof - GA Existing
1 : 50

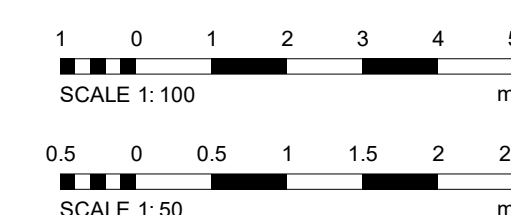

PROJECT	SCALE & A1	DATE	BY	DATE
12 Meadfoot Ave	As indicated	30/06/24	CW	
CLIENT	STATUS	PROJECT NO.	DRAWING NO.	REV.
David Benamor	PLANNING	DA24009.	002.	
TITLE	NOTES			
Existing GA Plans and Elevations	DISCLAIMER: ALL RIGHTS RESERVED. THIS DRAWING MUST NOT BE REPRODUCED WITHOUT PRIOR WRITTEN CONSENT. ALL OWNERSHIP AND INTELLECTUAL PROPERTY RIGHTS ARE RESERVED BY DEBTAL ARCHITECTURE. ANY COPIES MADE TO BE REPRODUCED TO THE PUBLIC ARE PROHIBITED. THIS DRAWING IS FOR INFORMATION ONLY AND DOES NOT REPRESENT A CONTRACT. ALL DIMENSIONS AND SPECIFICATIONS ARE SUBJECT TO CHANGE WITHOUT NOTICE. 