



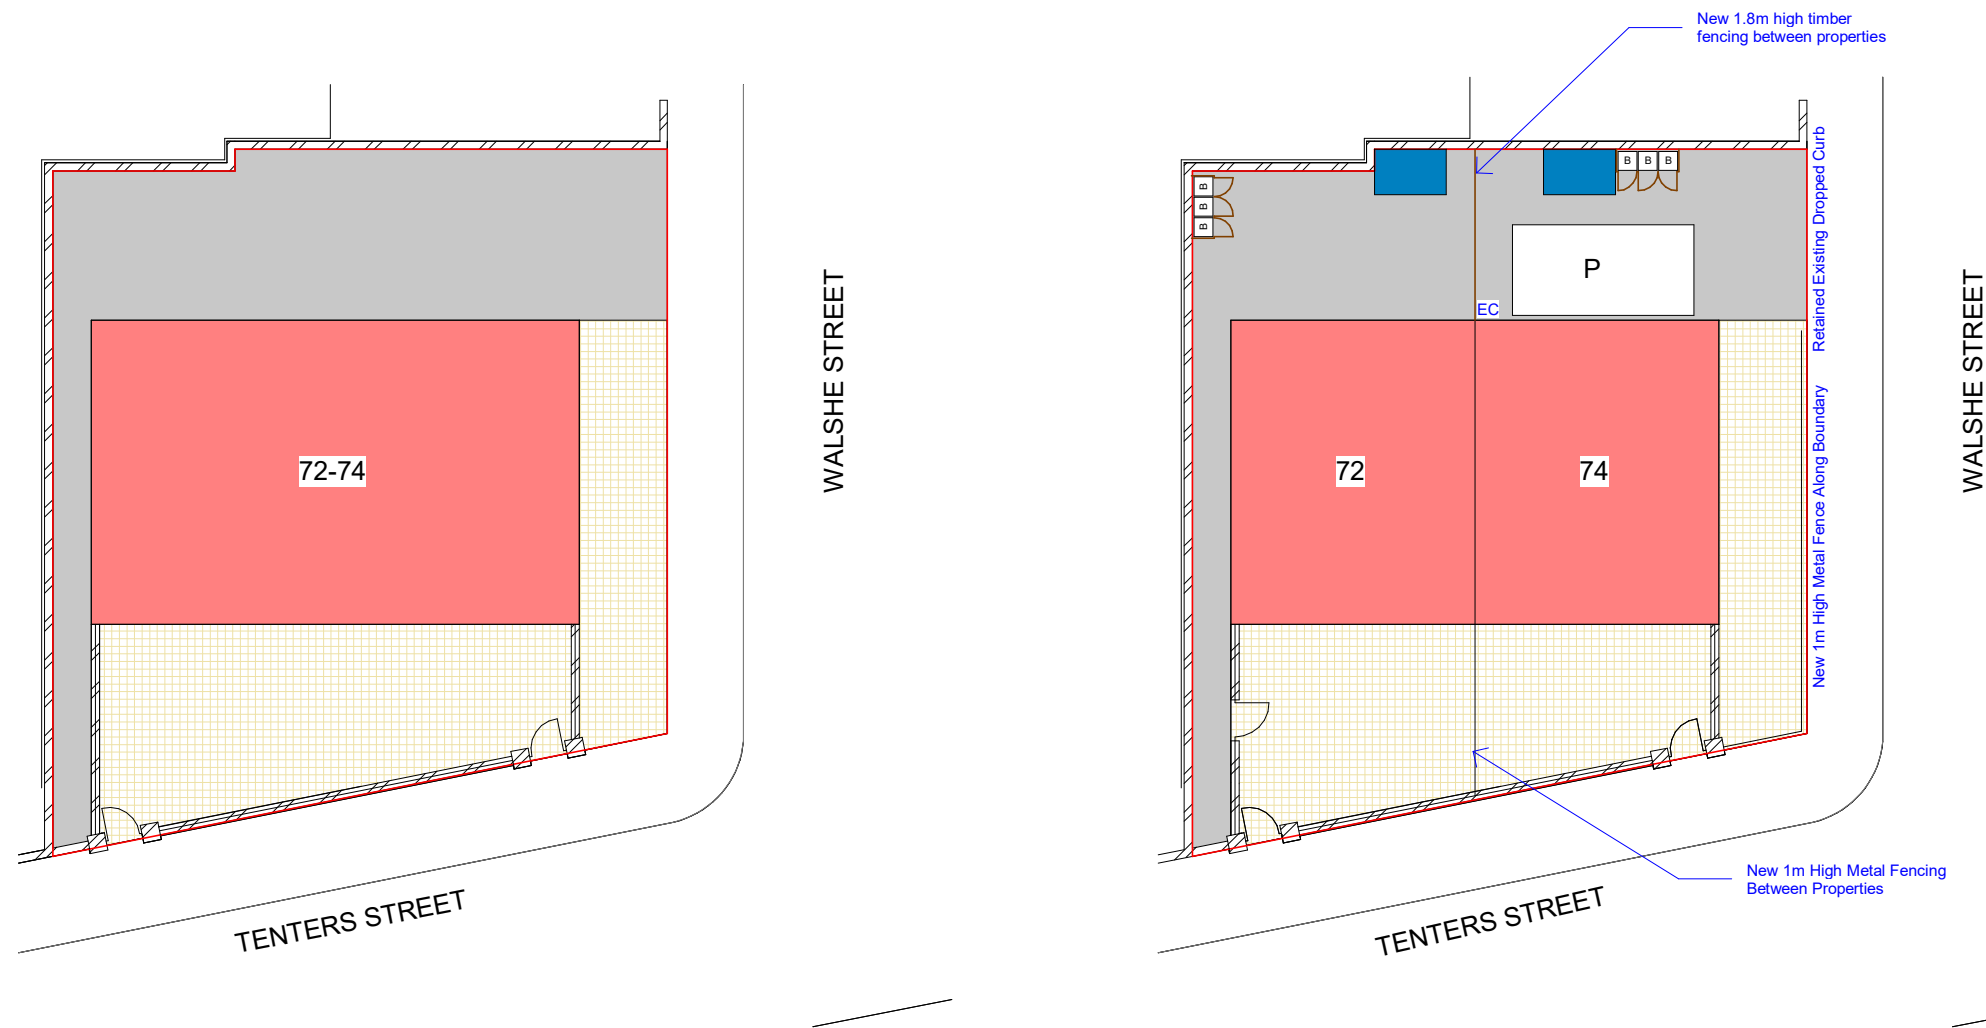

- Site Key
- Paving Stones
 - Driveway / Hard Landscape
 - Metal Fencing
 - Brickwork
 - P Parking
 - Existing Building
 - Proposed Building
 - B Waste Storage
 - Bike Store
 - EC Electrical Charging Point

1 Site - Existing
1 : 200

2 Site - Proposed
1 : 200

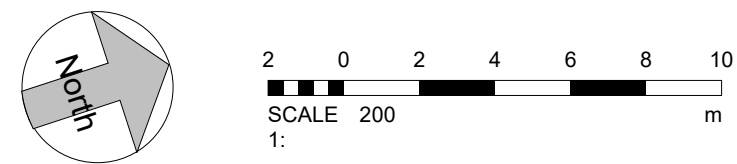

PROJECT	72-74 tenters Street - Bury	PROJECT NUMBER		DRAWING NUMBER		REV		GOLD SKETCH S T U D I O S www.goldsketch.co.uk info@goldsketch.co.uk 0161 792 9595 NOTES © COPYRIGHT : ALL RIGHTS RESERVED. THIS DRAWING MUST NOT BE REPRODUCED WITHOUT PRIOR WRITTEN CONSENT. DRAWING TO BE USED FOR THE STATUS INDICATED ONLY. ALL DIMENSIONS AND SETTING OUT SHALL BE CHECKED AND CONFIRMED ON SITE. ANY DISCREPANCIES TO BE REPORTED TO THE DESIGNER PRIOR TO THE COMMENCEMENT OF ANY WORK. ALL WORK AND MATERIALS TO BE IN ACCORDANCE WITH CURRENT STATUTORY LEGISLATION, RELEVANT CODES OF PRACTICE AND BRITISH STANDARDS. ALL DIMENSIONS ON THIS DRAWING ARE IN MILLIMETRES (UNLESS OTHERWISE STATED).						
TITLE	Site - Existing & Proposed	GSS23175.2		502		2								
STATUS	PLANNING	DRAWN BY	CHECKED BY	DATE	SCALE (@ A1)		2					Parking	11/07/2024	CB
		TP	SG	10/04/2024	As indicated		1					Revised 502	05/07/2024	CB
						No.	Description	Date	Initial					