


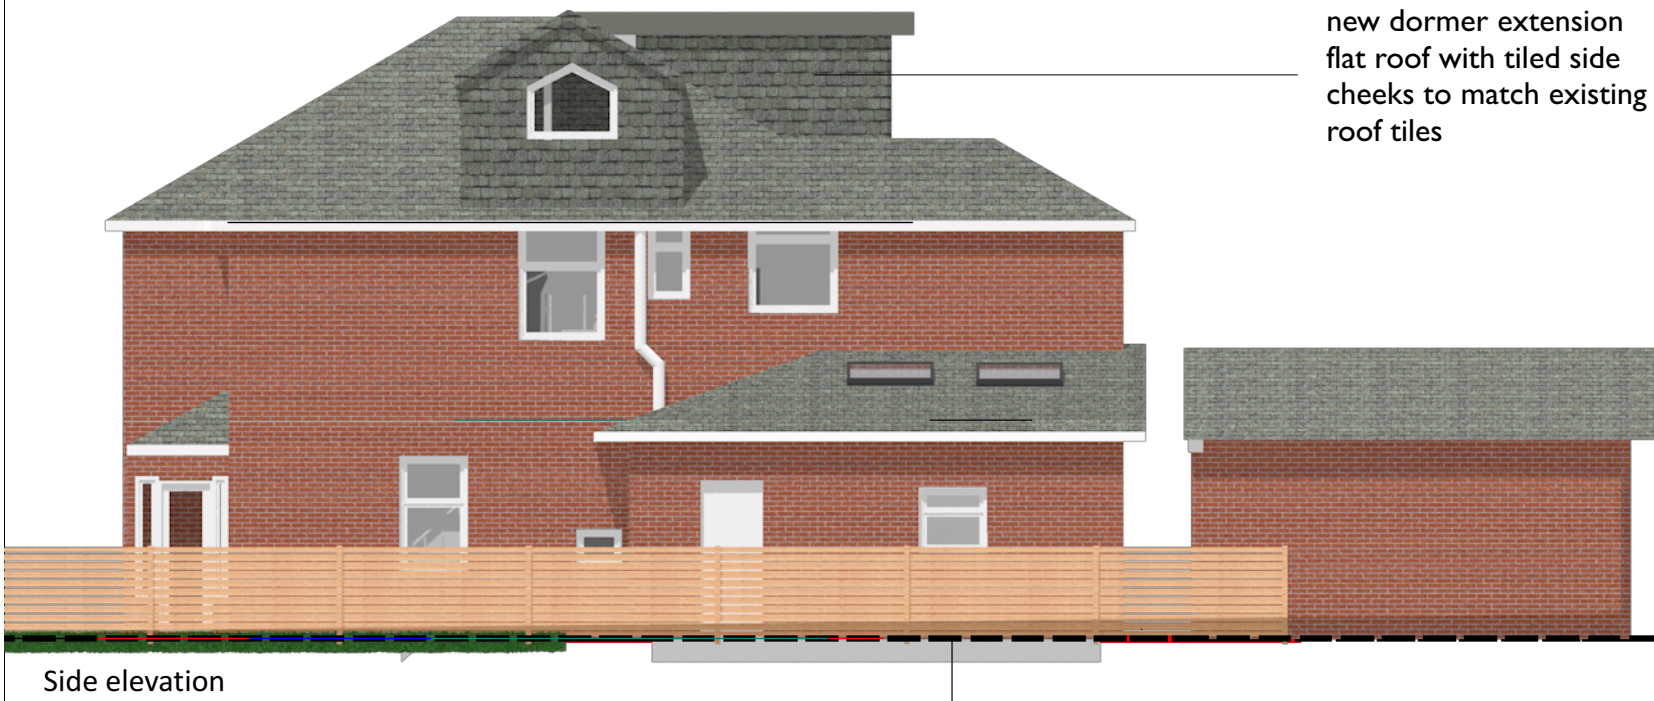

Rev	Note	DRN	CHK
-----	------	-----	-----

7 Butt Hill Avenue

new attic

Proposed Elevations

scheme	200
drwg no.	201
rev	

scale	1:200
date first drawn	Jul 24
drawn	

SK sketch P proposed T tender C construction AB as built