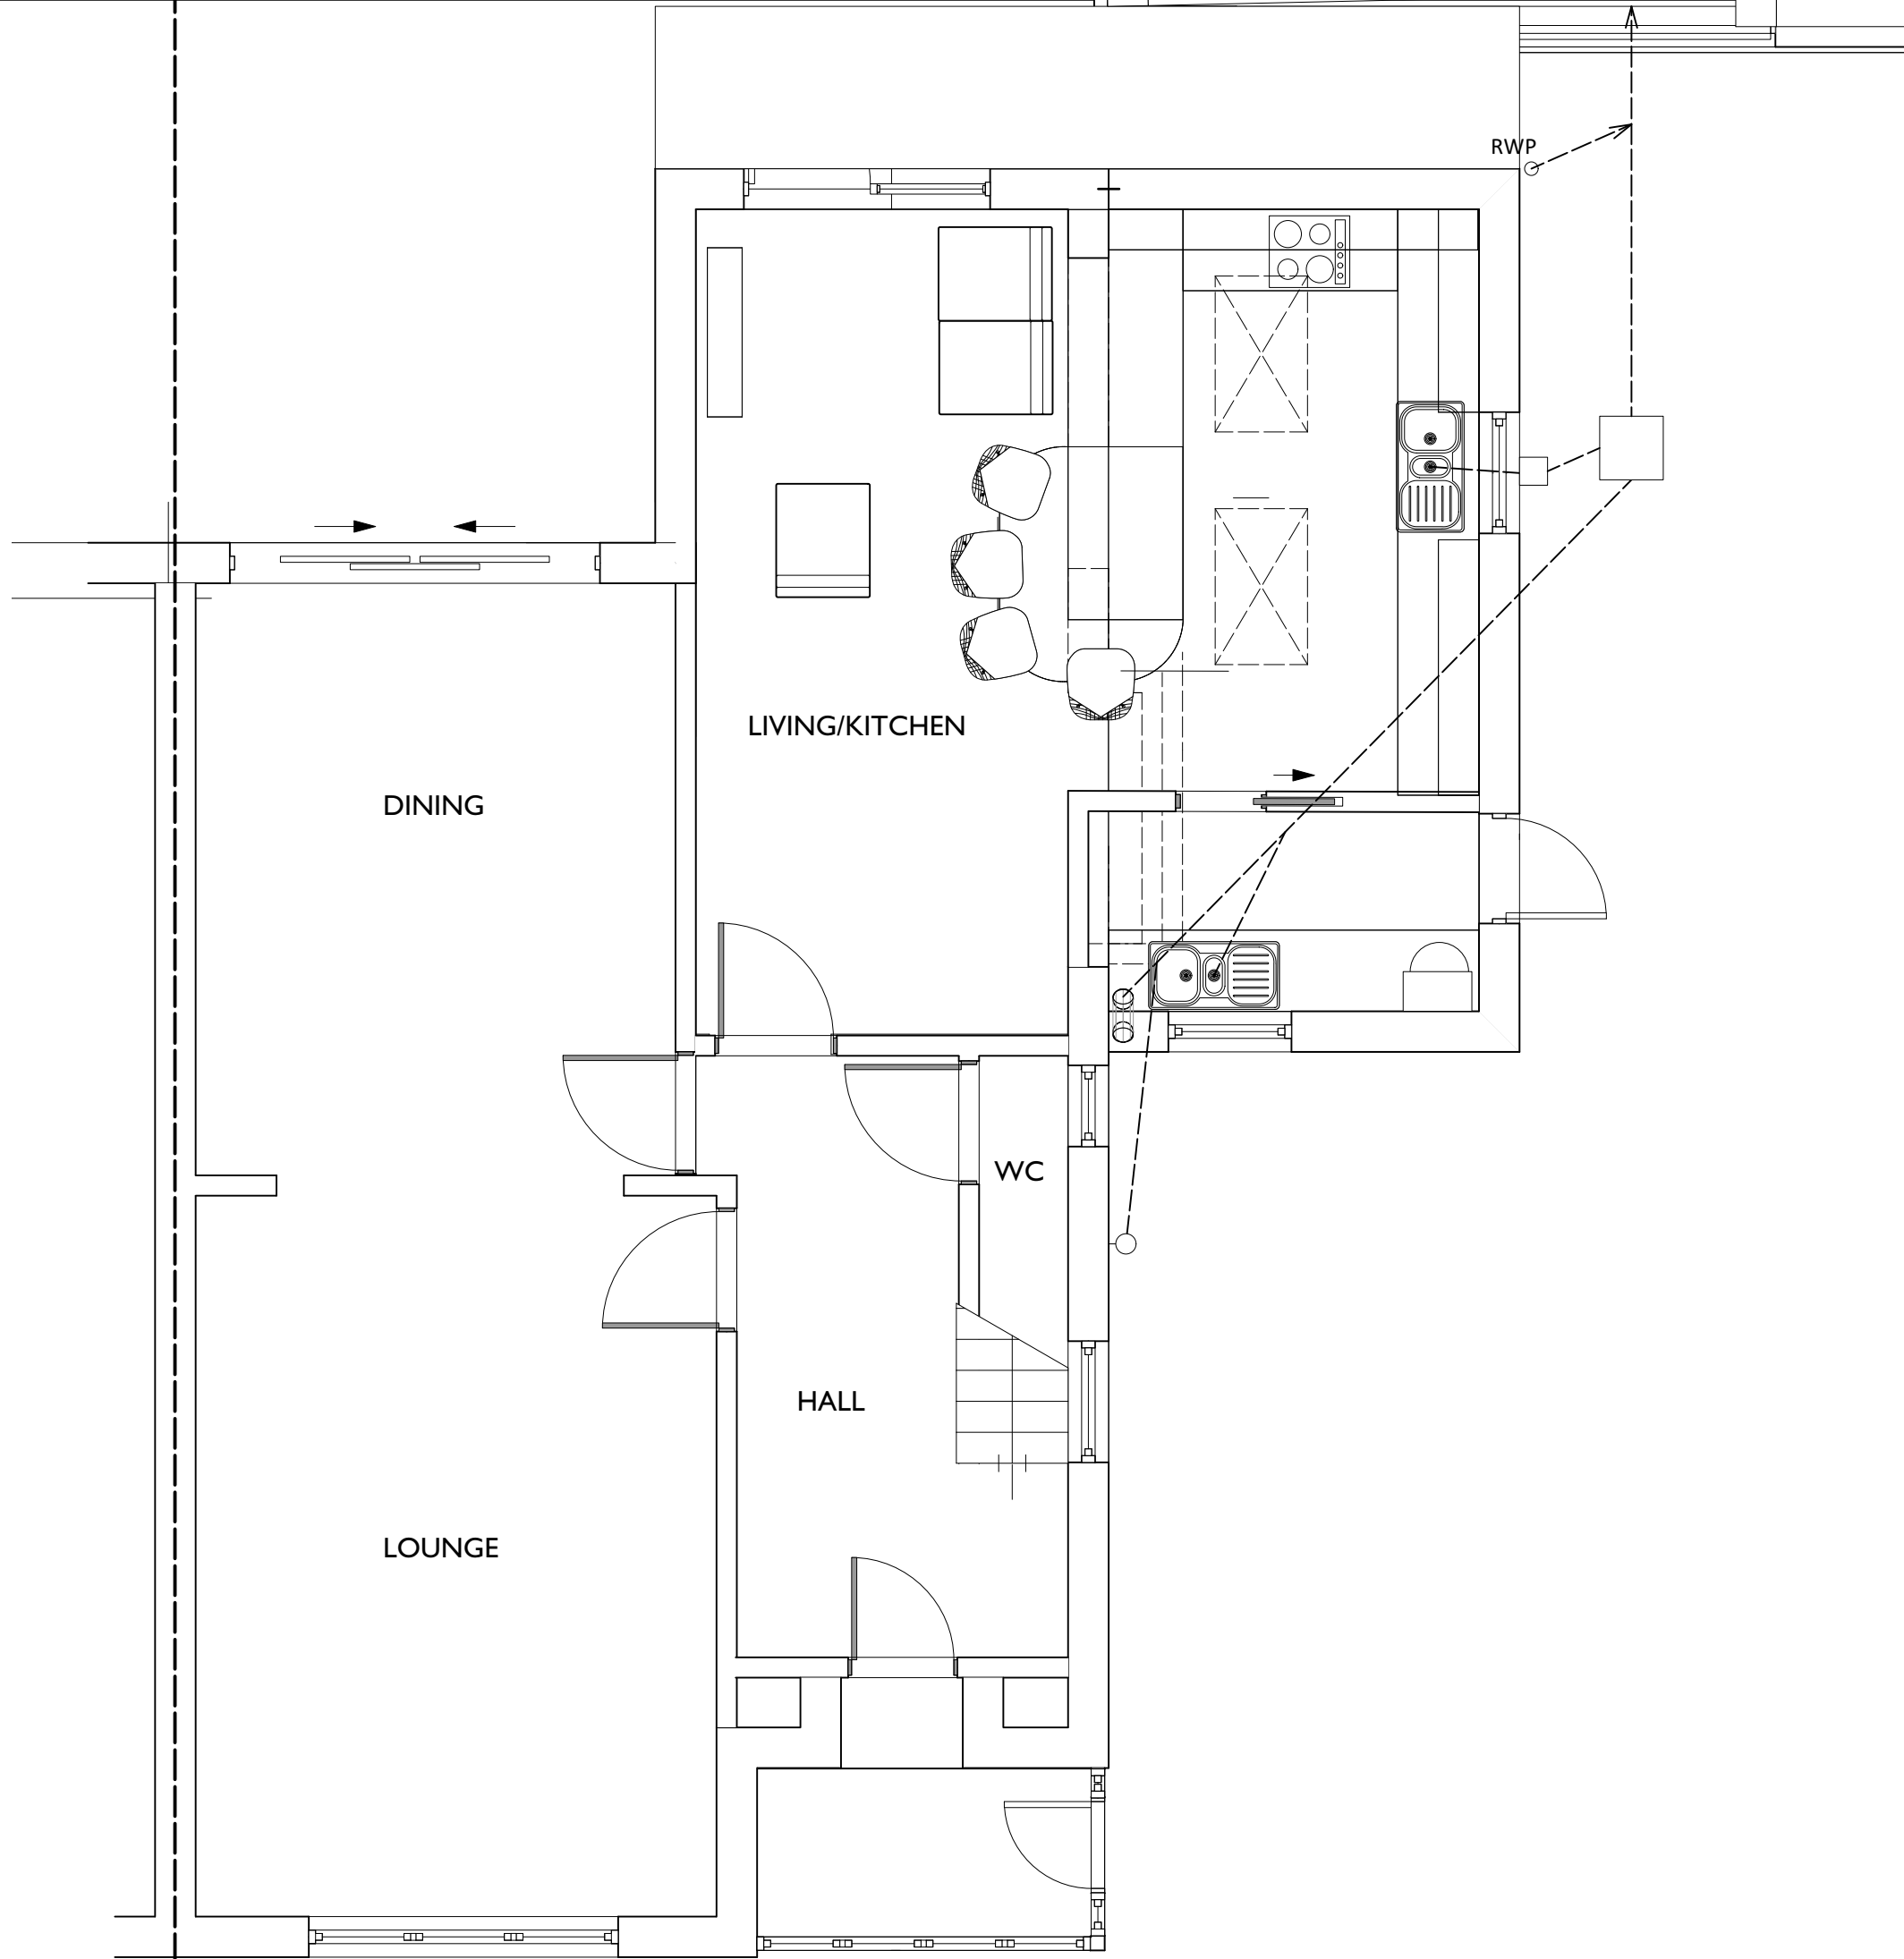


All dimensions to be checked
on site prior to any
commencing work.

A		distance to boundry added	
Rev	Note	DRN	CHK

7 Butt Hill Avenue
new attic

existing ground floor plan

scheme	200
drwg no.	100
rev	A

scale	1:200
date first drawn	Jul 24
drawn	

SK sketch P proposed T tender C construction AB as built