
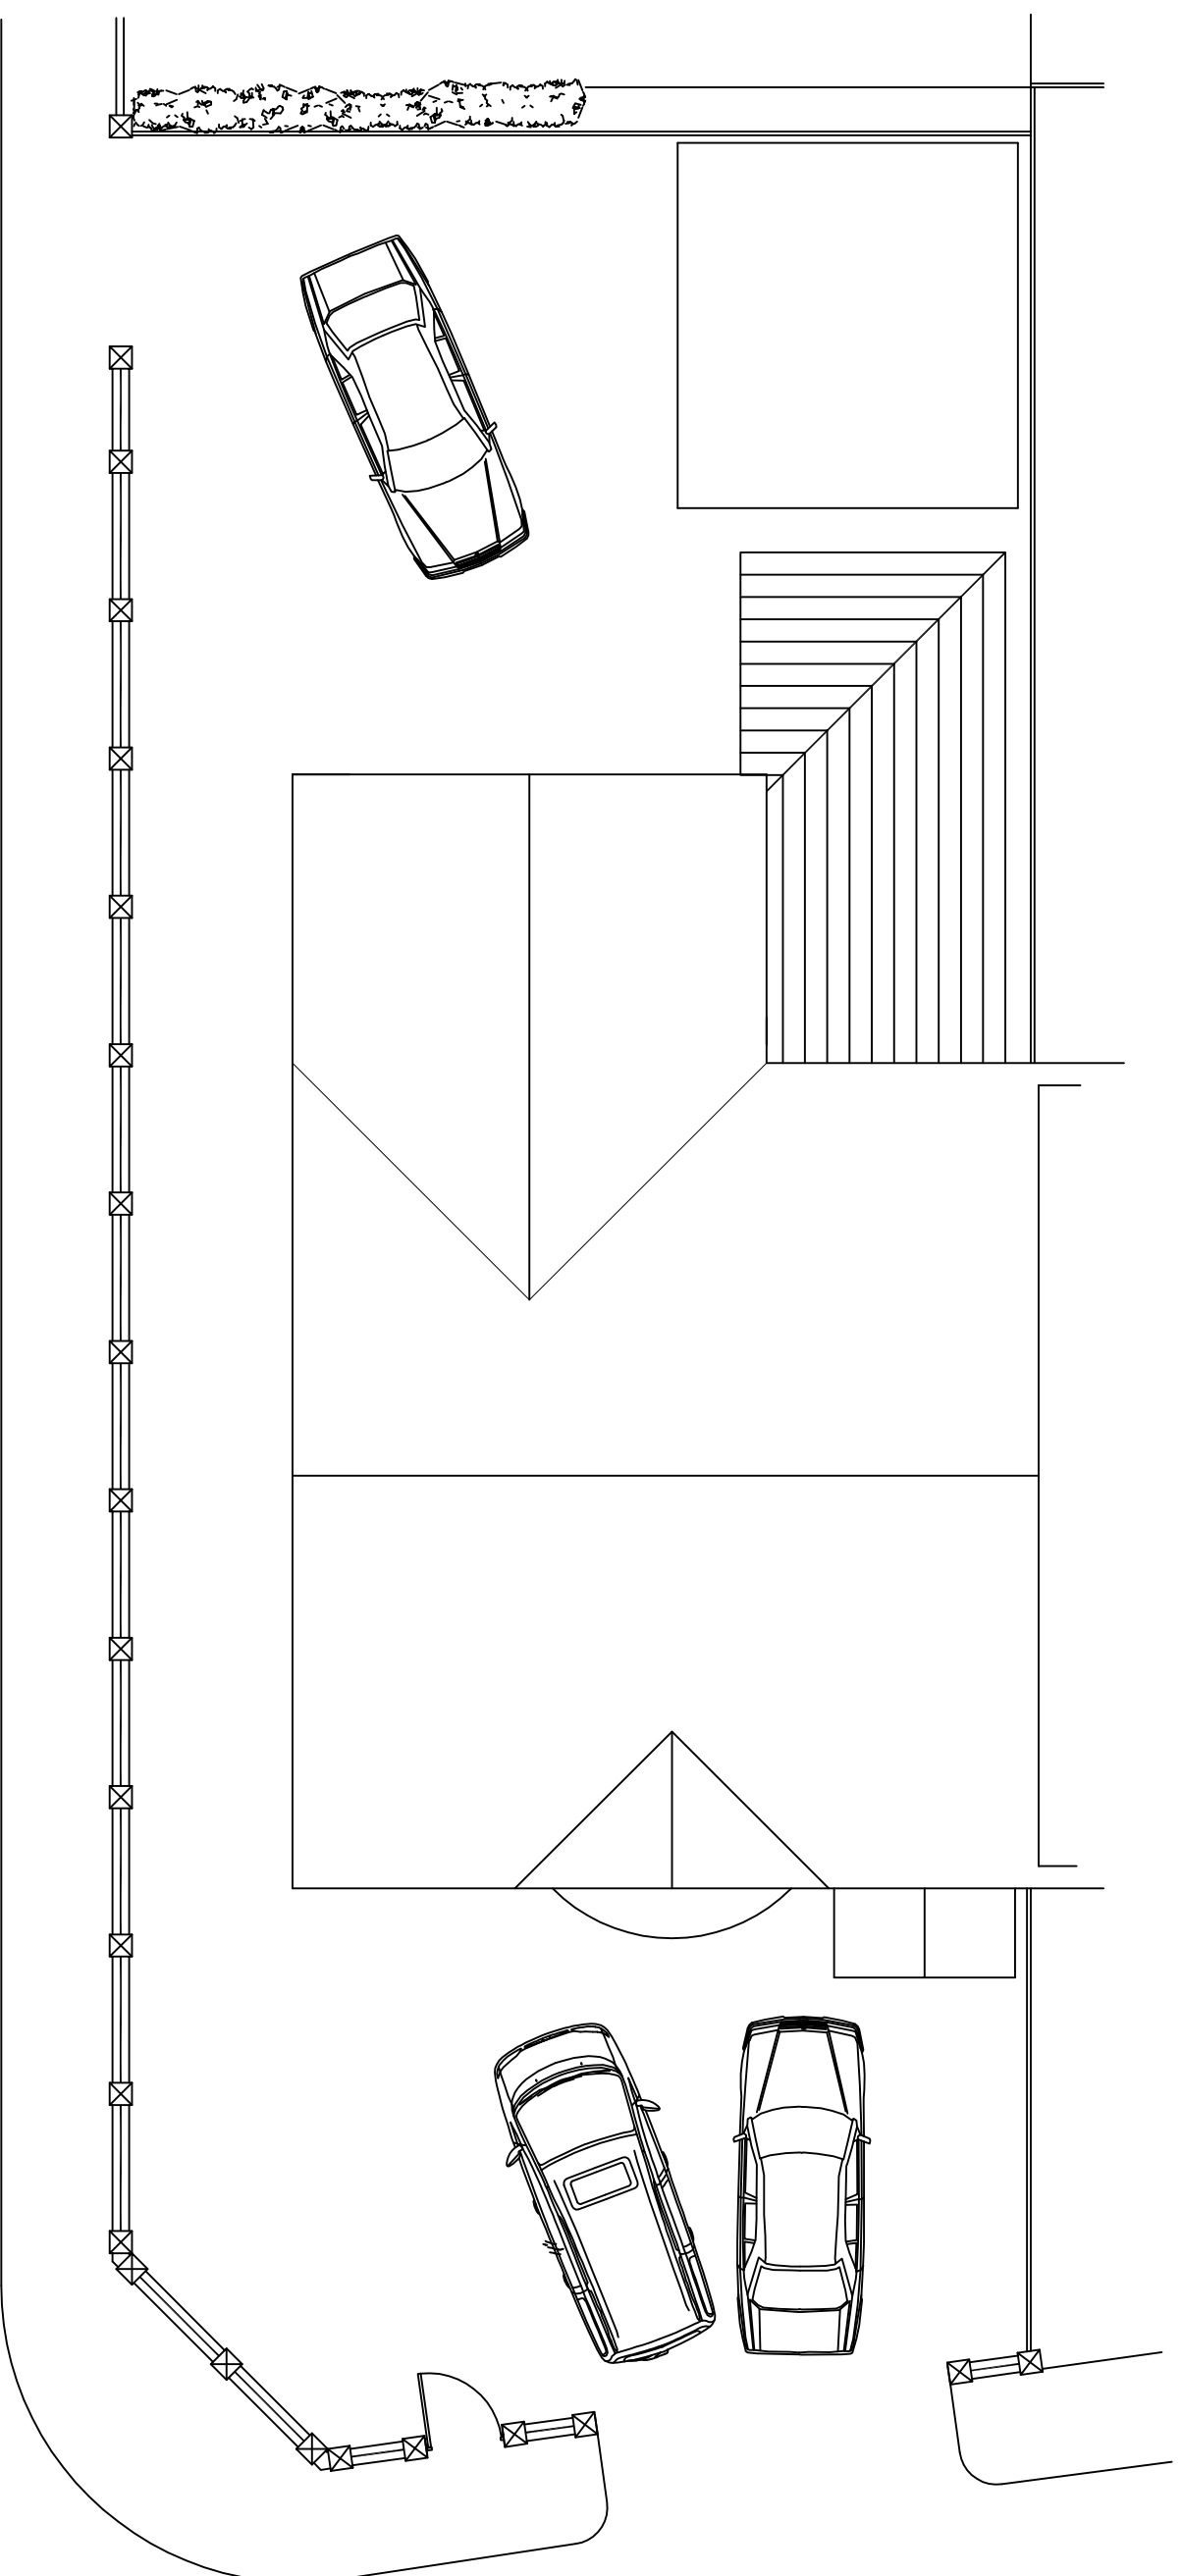
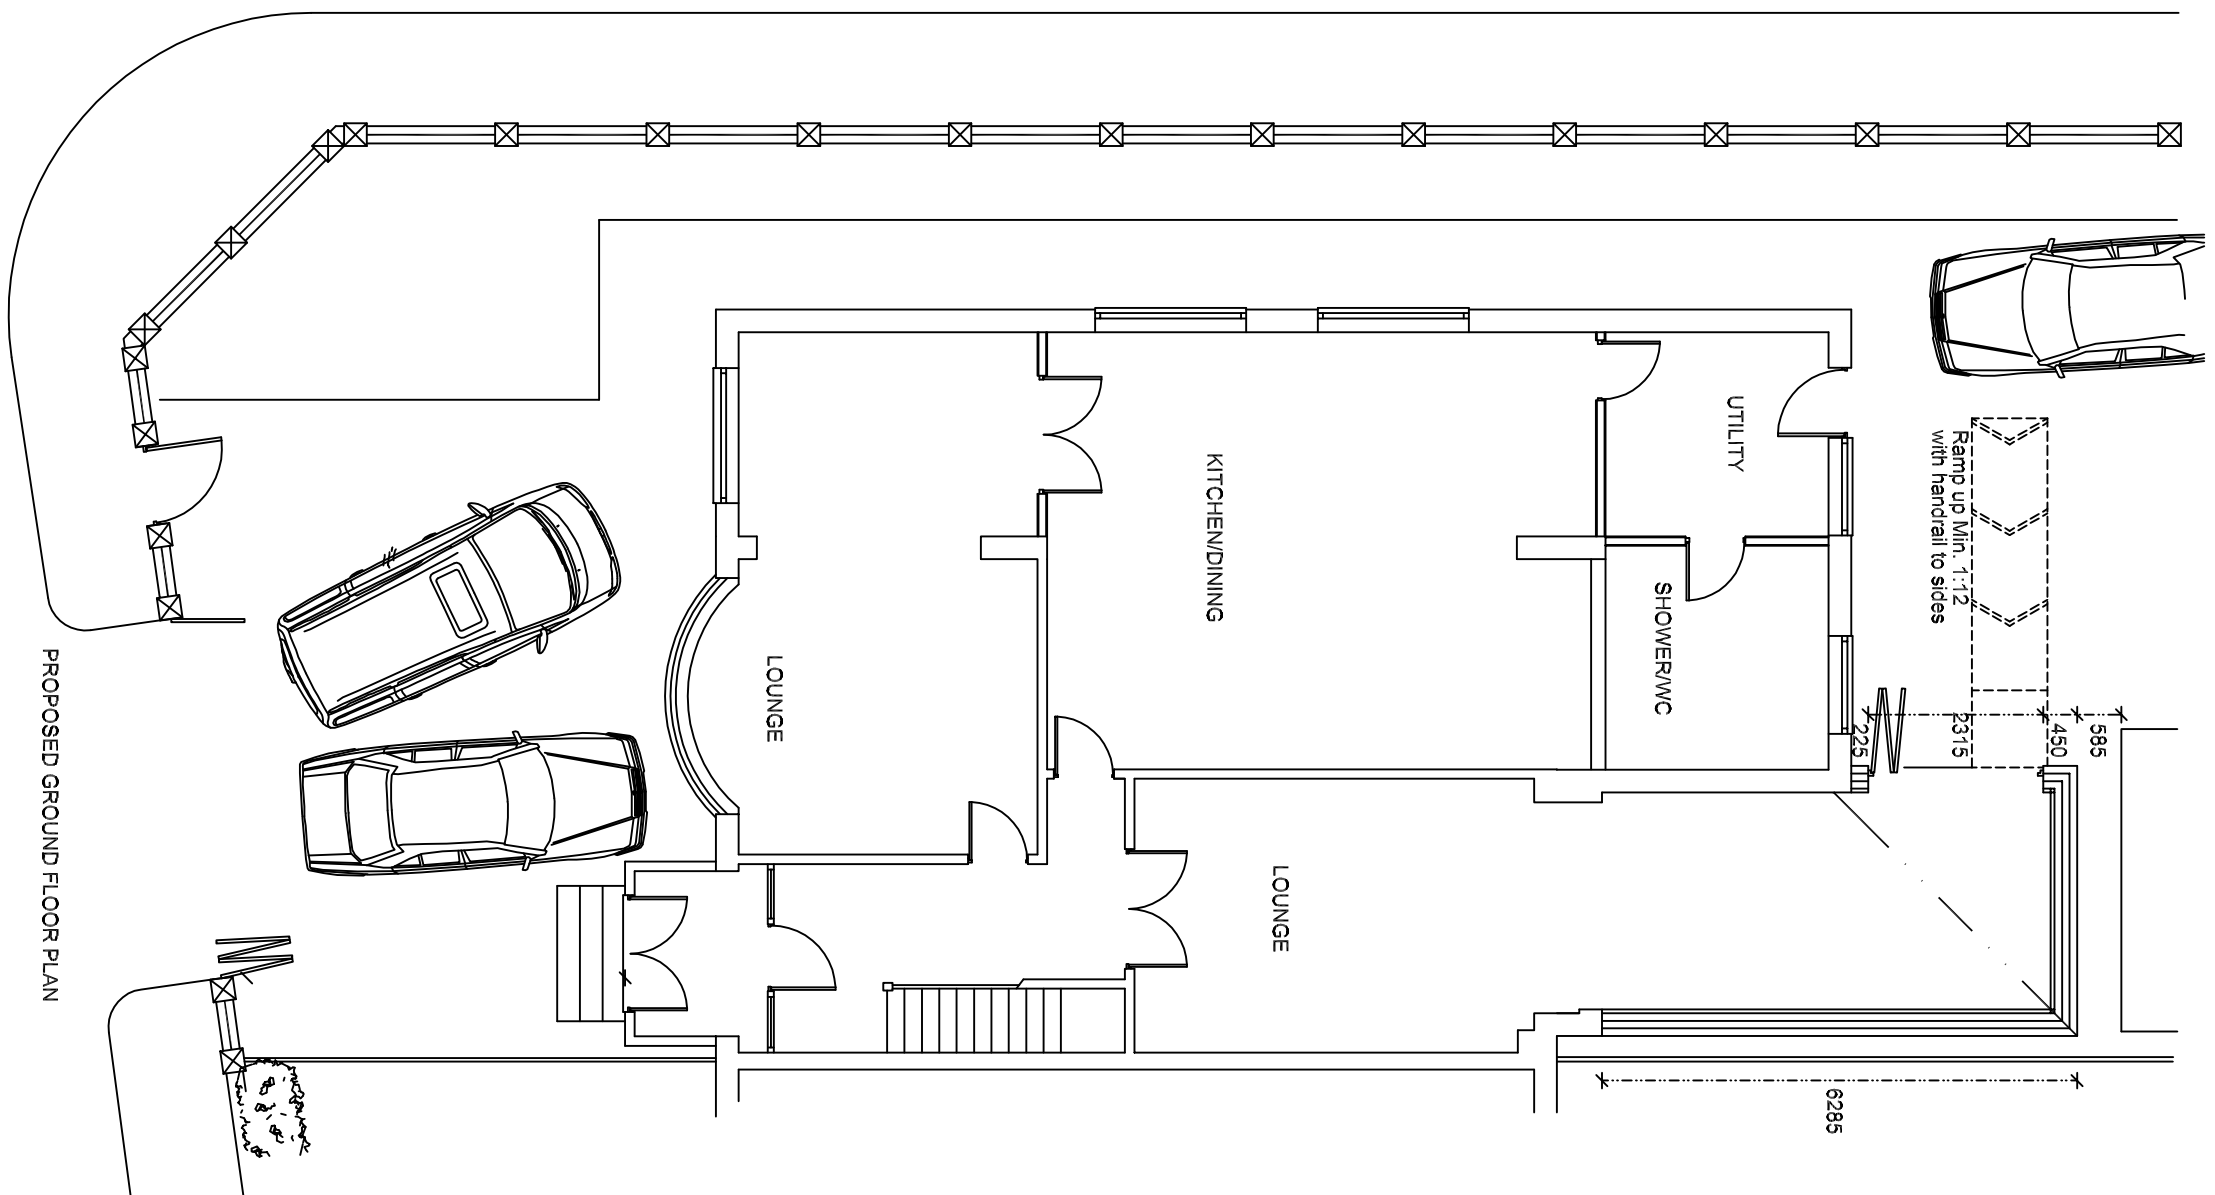
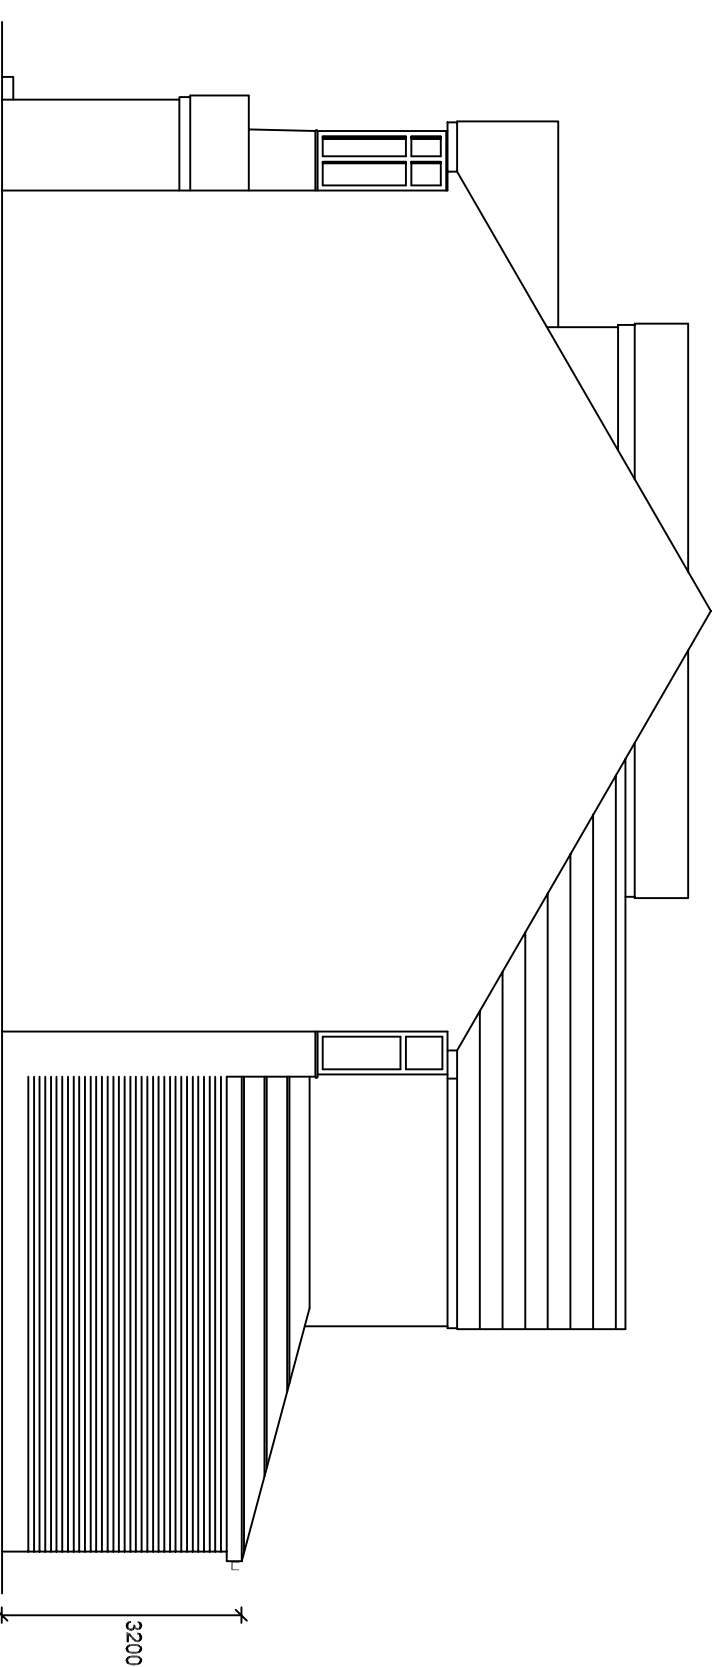
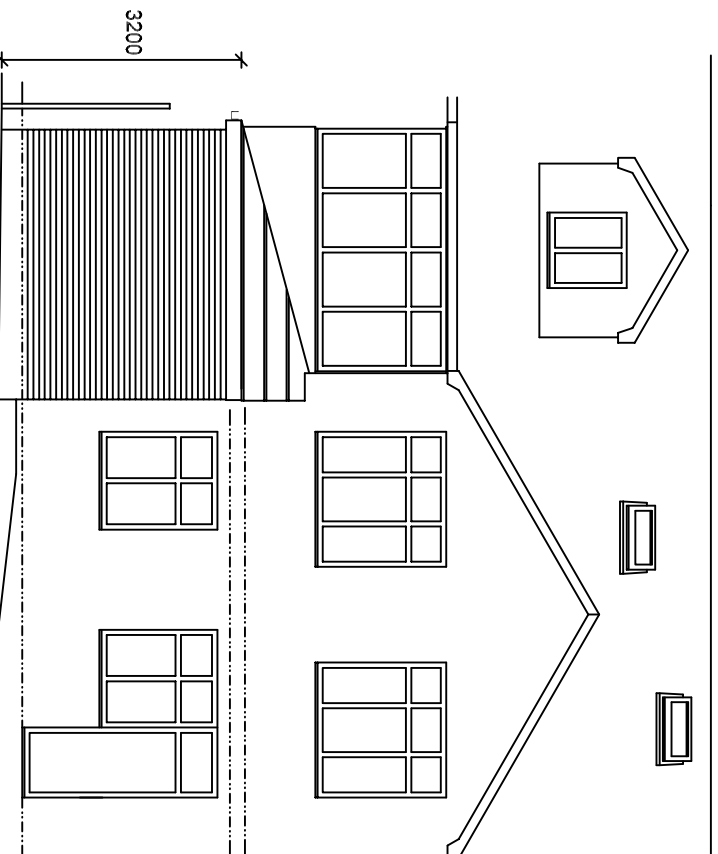


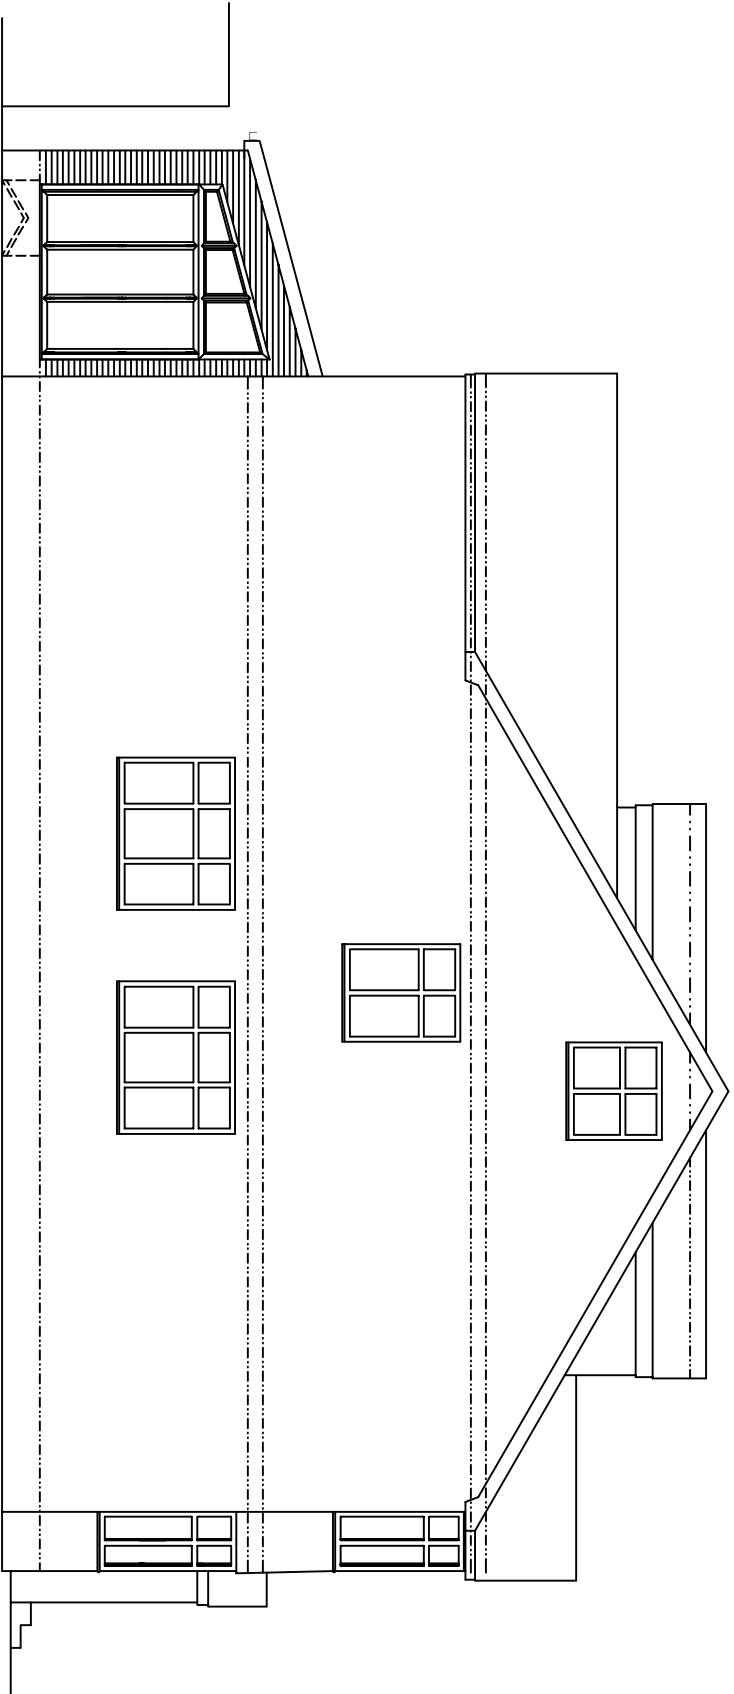

SLW DESIGNS
Tel: 0161-678 2055
Mob: 07796-617945
e-mail: brian_slwdesigns@tiscali.net

ADDRESS: 77 BISHOPS ROAD
PRESTWICH
M25 0AS

PROJECT: SINGLE STOREY REAR EXTENSION
TO CREATE DISABLED ACCESS
DRAWING: SLW/SM/M02/PA2 Rev1

SCALE 1:100 @ A2 DATE 23.07.2025
08.06.2025