
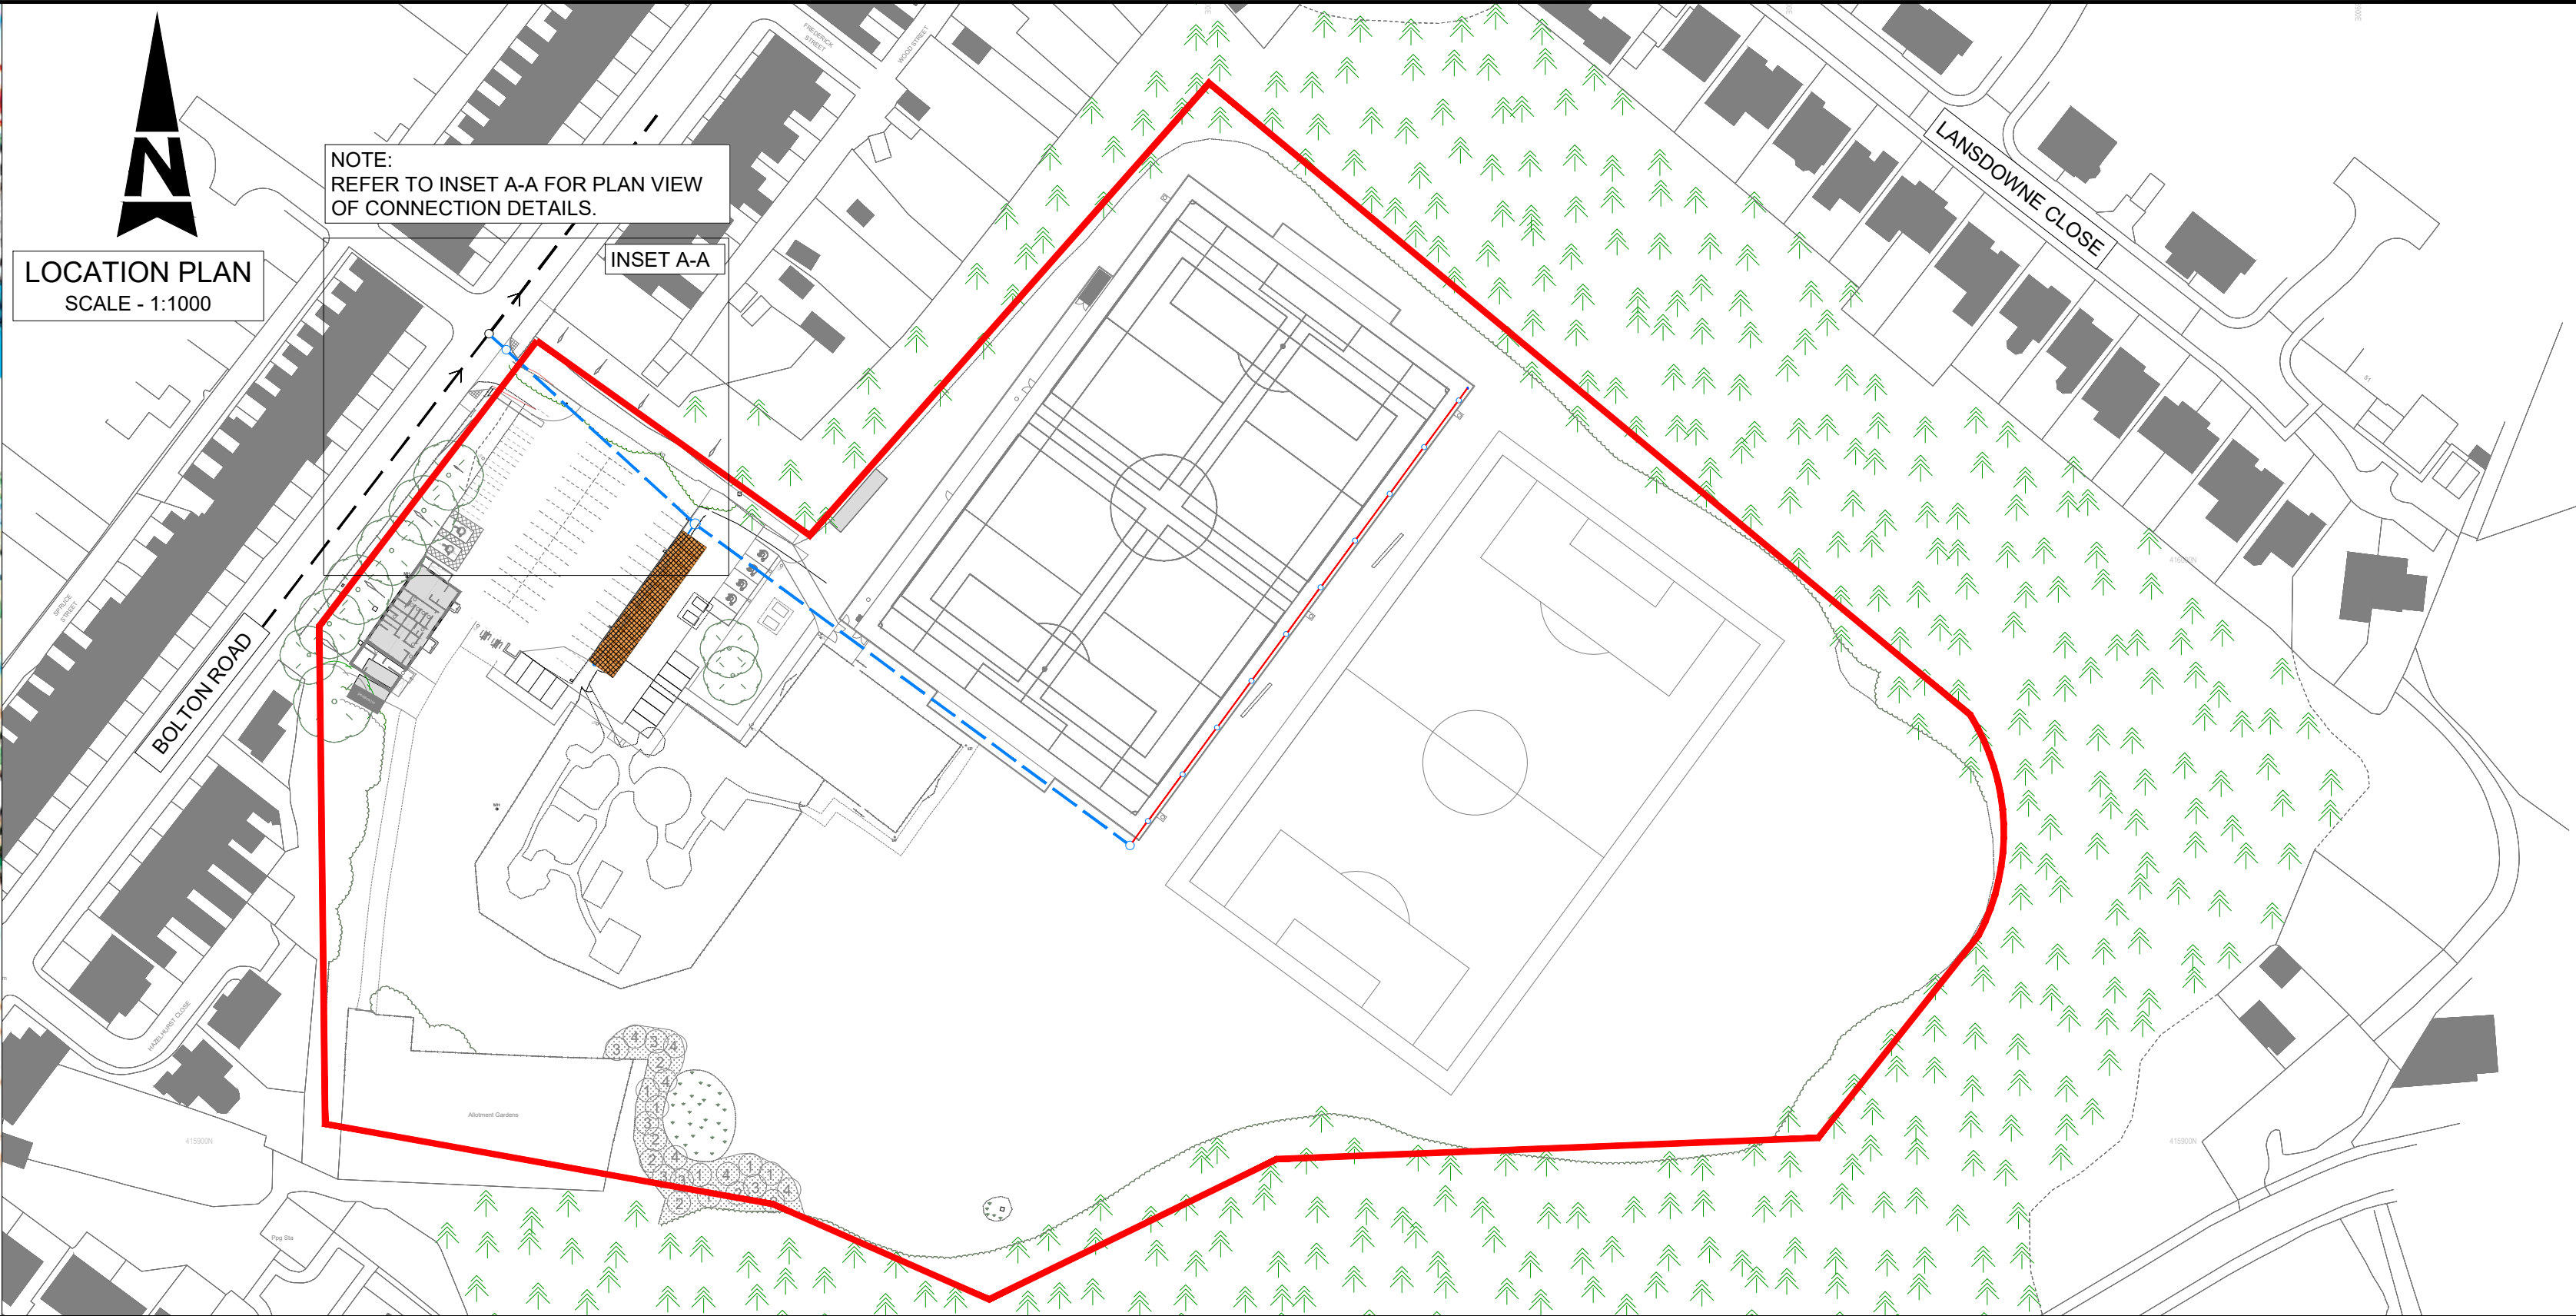


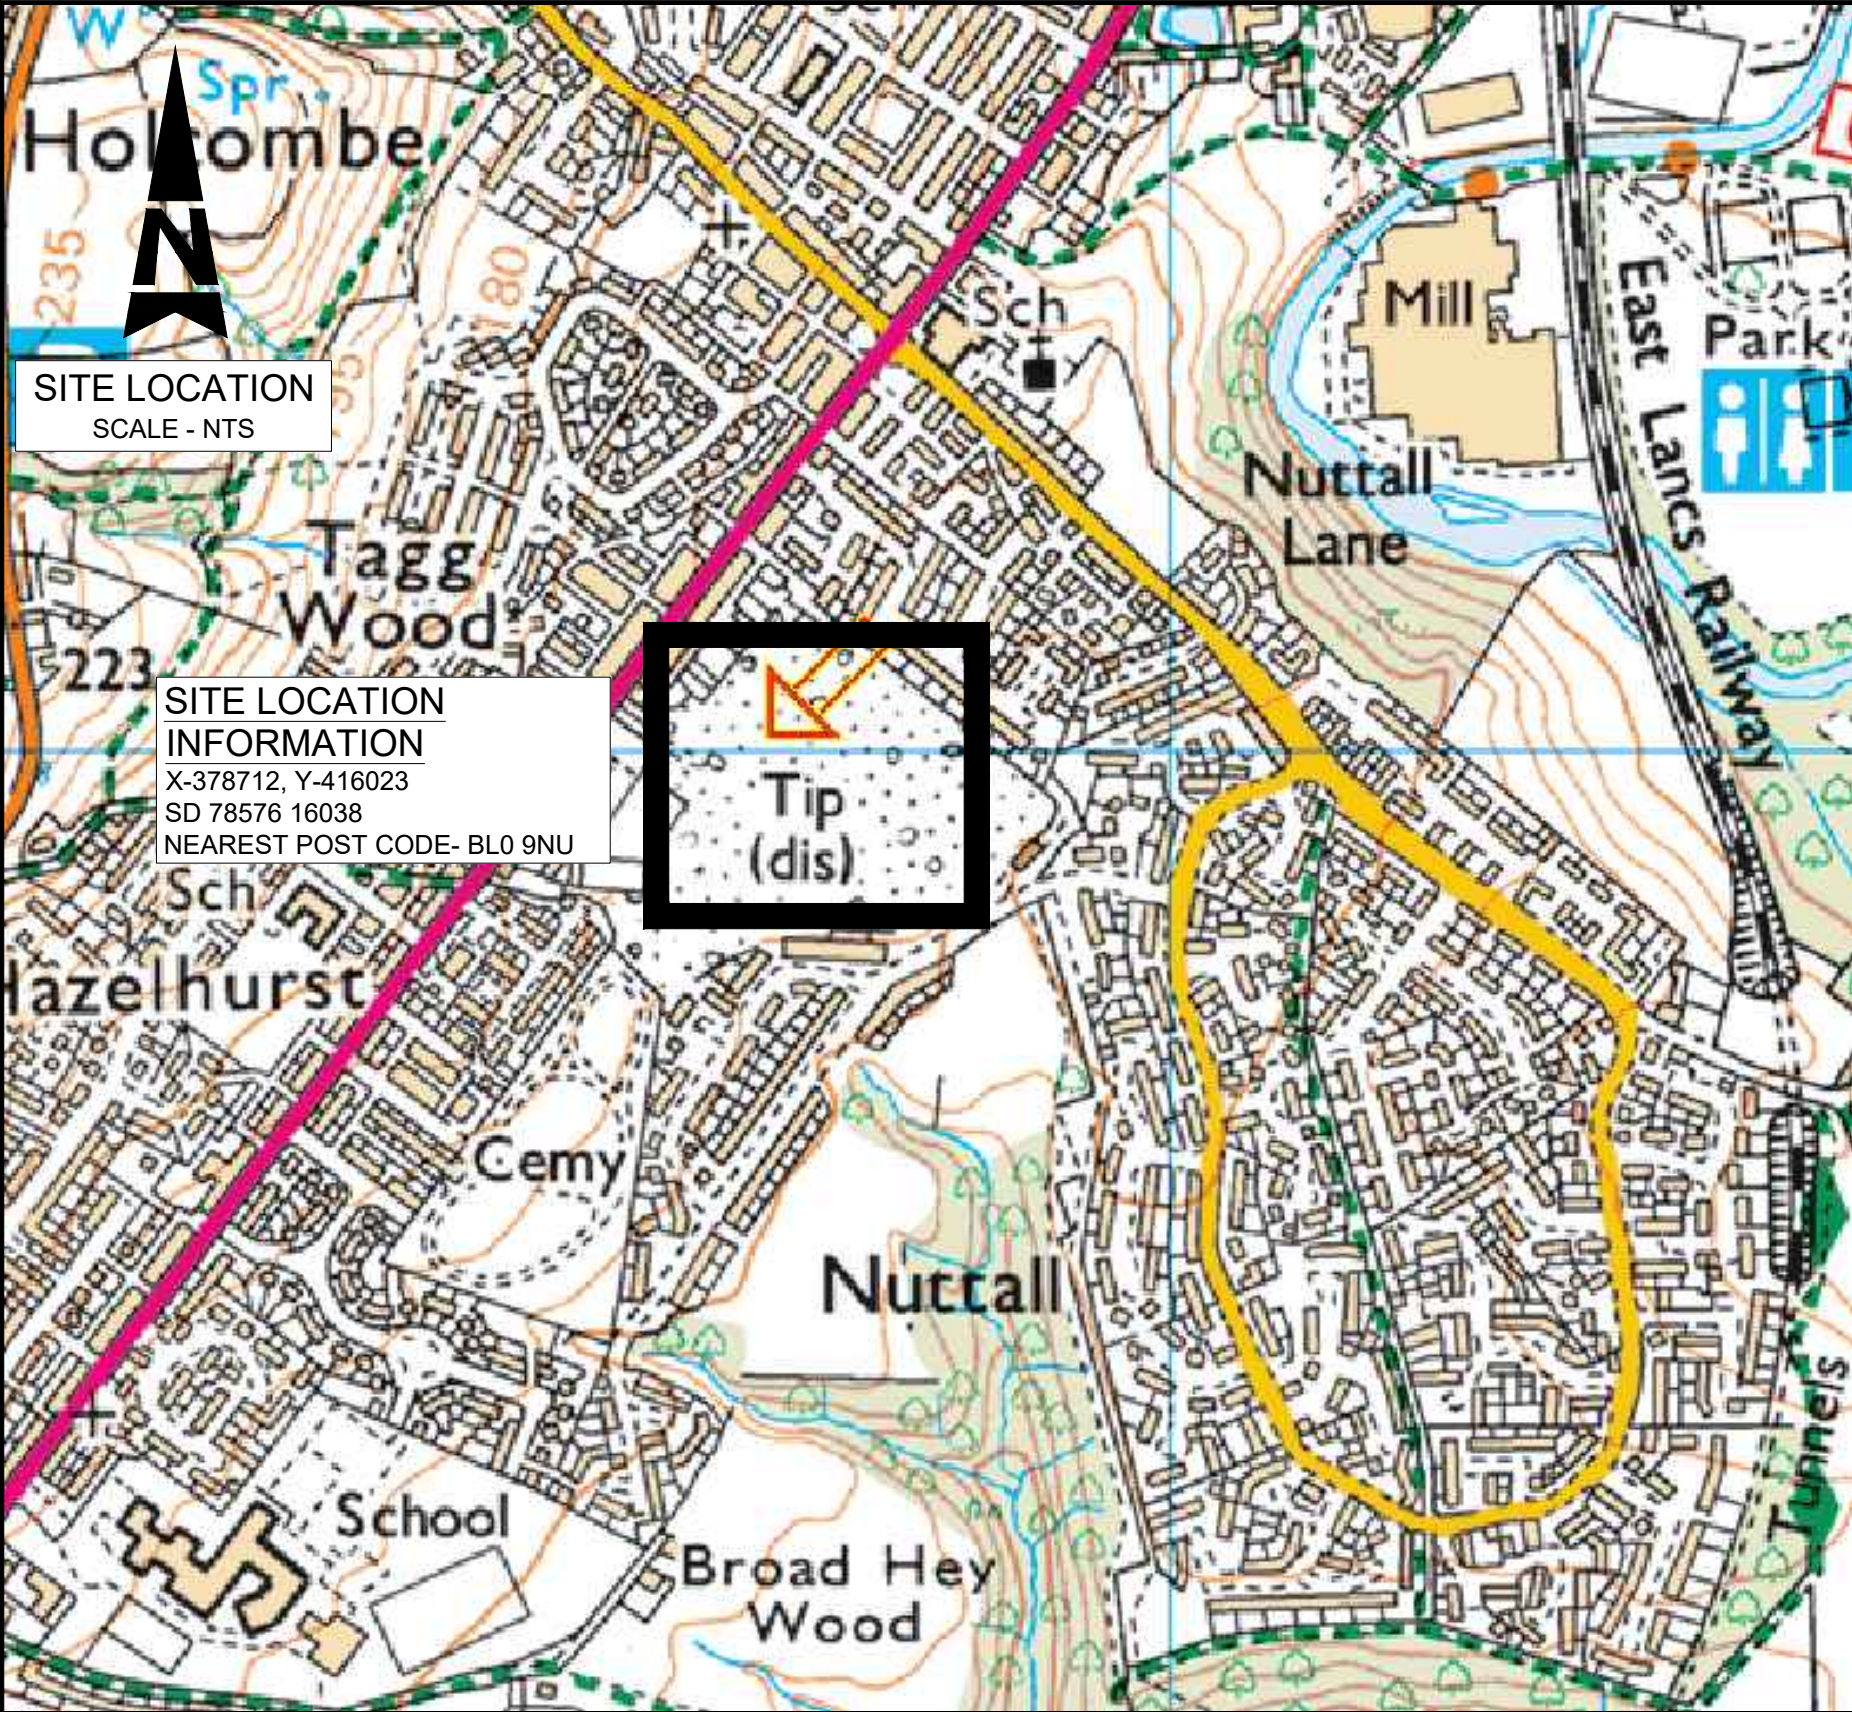

- NOTES:**
- ALL DIMENSIONS IN MILLIMETERS UNLESS OTHERWISE STATED.
 - ALL DRAINAGE WORKS SHALL BE CARRIED OUT IN ACCORDANCE WITH THE REQUIREMENTS AND SPECIFICATION OF THE LOCAL AUTHORITY, BS8301 AND BSEN752. ALL PRIVATE DRAINAGE WORKS SHALL BE CARRIED OUT IN ACCORDANCE WITH BUILDING REGULATIONS PART H.
 - ALL DRAINAGE TO COMPLY WITH MOST UP TO DATE VERSION OF THE WORKS SPECIFICATION.
 - THE COVER AND INVERT LEVEL OF THE EXISTING SEWER, AT THE PROPOSED CONNECTION POINT, IS TO BE VERIFIED PRIOR TO COMMENCEMENT OF ANY DRAINAGE WORKS. ANY DISCREPANCY IN THE PROPOSED CONNECTION LEVEL MUST BE NOTIFIED TO THE ENGINEER.

EXISTING DRAINAGE:

EXISTING VC COMBINED SEWER & MANHOLE

PROPOSED DRAINAGE:

PROPOSED SW SEWER & MANHOLE
(H INDICATES HYDROBRAKE MANHOLE)
(NR INDICATES NON RETURN VALVE CHAMBER)

PERMEABLE PAVING AND SW STORAGE

KEY

RED LINE BOUNDARY

SAFETY, HEALTH AND ENVIRONMENTAL INFORMATION

IN ADDITION TO THE HAZARDS/RISKS NORMALLY ASSOCIATED WITH THE TYPES OF WORK DETAILED ON THIS DRAWING, NOTE THE FOLLOWING SIGNIFICANT RESIDUAL RISKS

S3	FOR REVIEW AND COMMENT	23.08.24	WF		
S3	FOR REVIEW AND COMMENT	16.08.24	WF		
S3	FOR REVIEW AND COMMENT	10.04.24	WF		
Stat	Purpose of Issue	Date	Auth		
P03	REVISED TO UU COMMENTS	MR 23.08.24	WF WF		
P02	NRV ADDED AS PER UU COMMENT	BJR 16.08.24	WF WF		
P01	FIRST ISSUE	JS 10.04.24	BJR WF		
Rev	Description	By	Date	Chk'd	Auth

LYNAS ENGINEERS

Lynas Engineers
Suite 3, Cargo Fleet Offices
Middlesbrough Road
Middlesbrough
TS6 6XH
Tel: +44 (0)1642 720280
www.lynasengineers.com

Copyright © Lynas Engineers Limited (2024)

STEVE WELLS ASSOCIATES
making sport happen

TOP PARK, BURY

S106 PROPOSED SURFACE WATER CONNECTION

Sheet Size	Original Scale	Designed/Drawn	Checked	Authorised
A1	AS SHOWN	JS	BJR	WF
		Date 10.04.24	Date 10.04.24	Date 10.04.24
Status	Drawing Number			Rev
S3	23061-LE-05-ZZ-DR-D-1000			P03

