
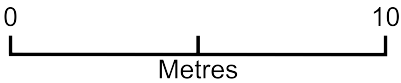


workspace

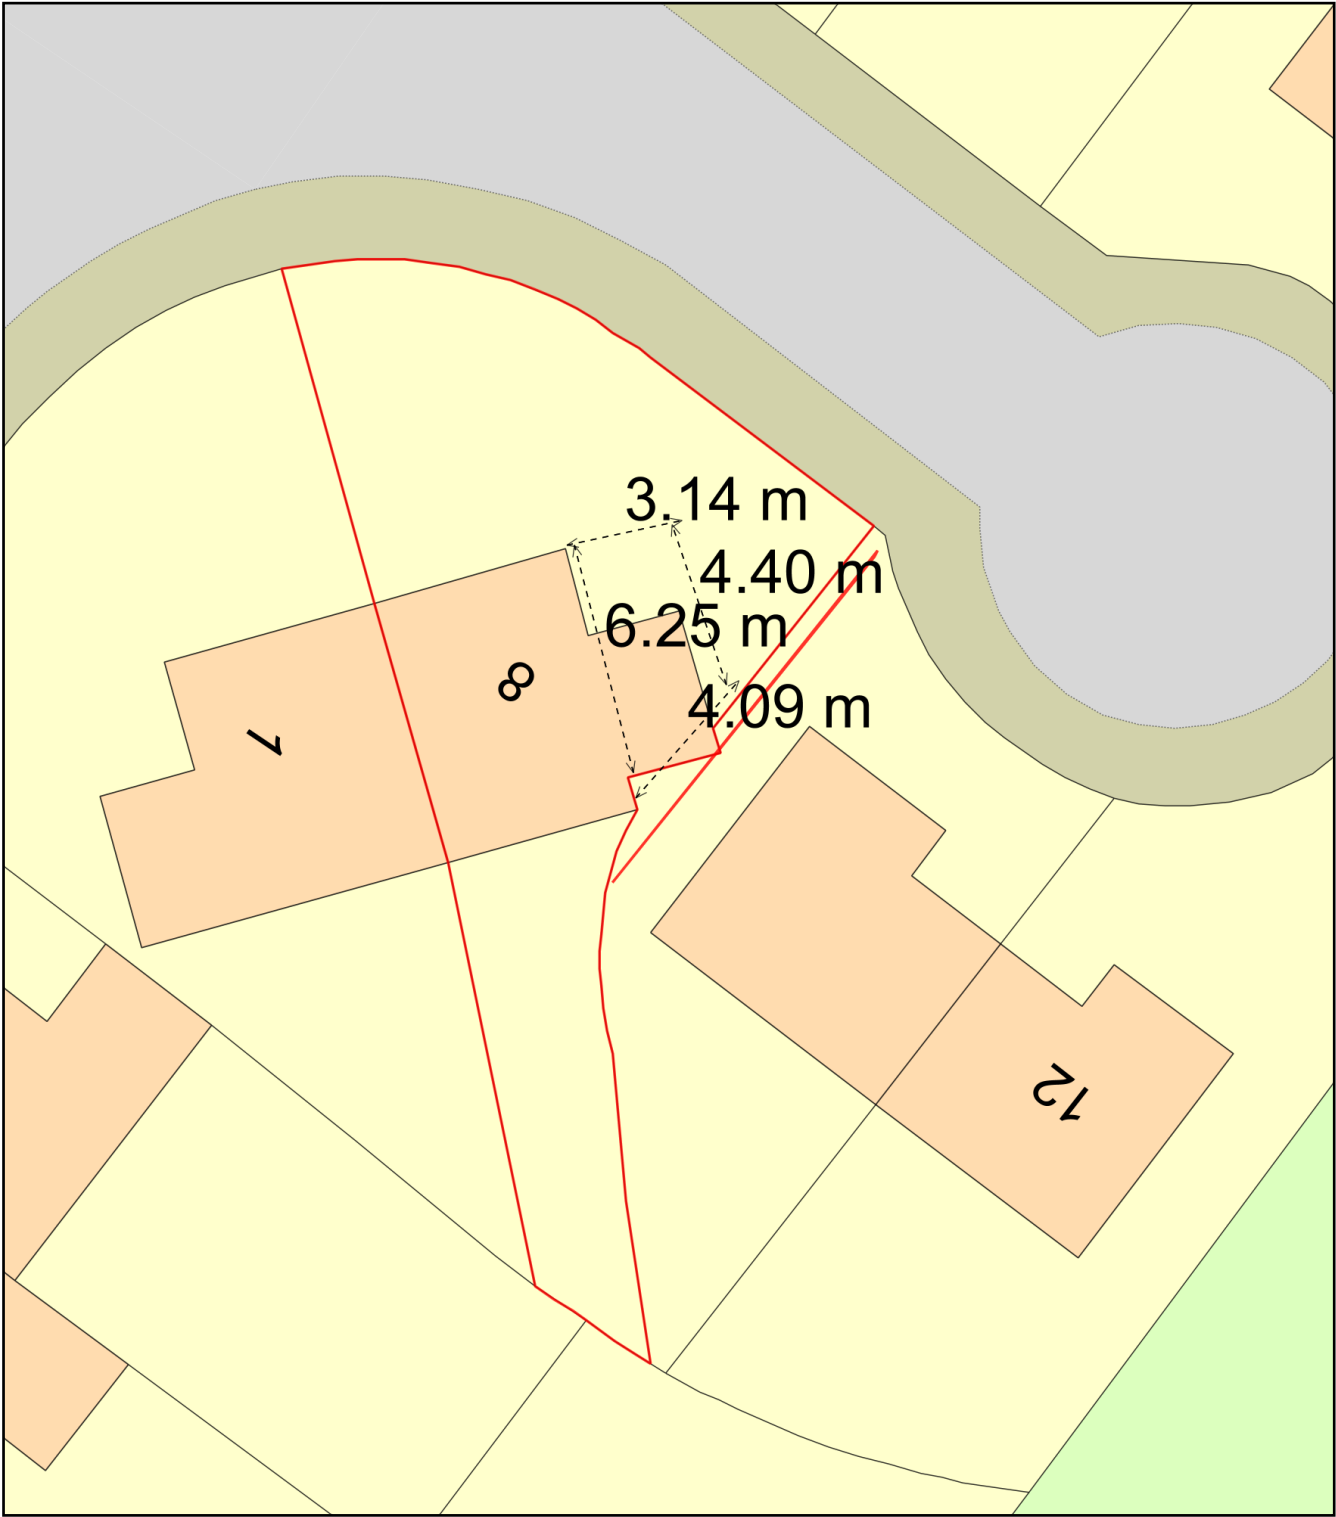

Plan Produced for: Tara

Date Produced: 30 Dec 2025

Plan Reference Number: TQRQM25364190816457

Scale: 1:200 @ A4