




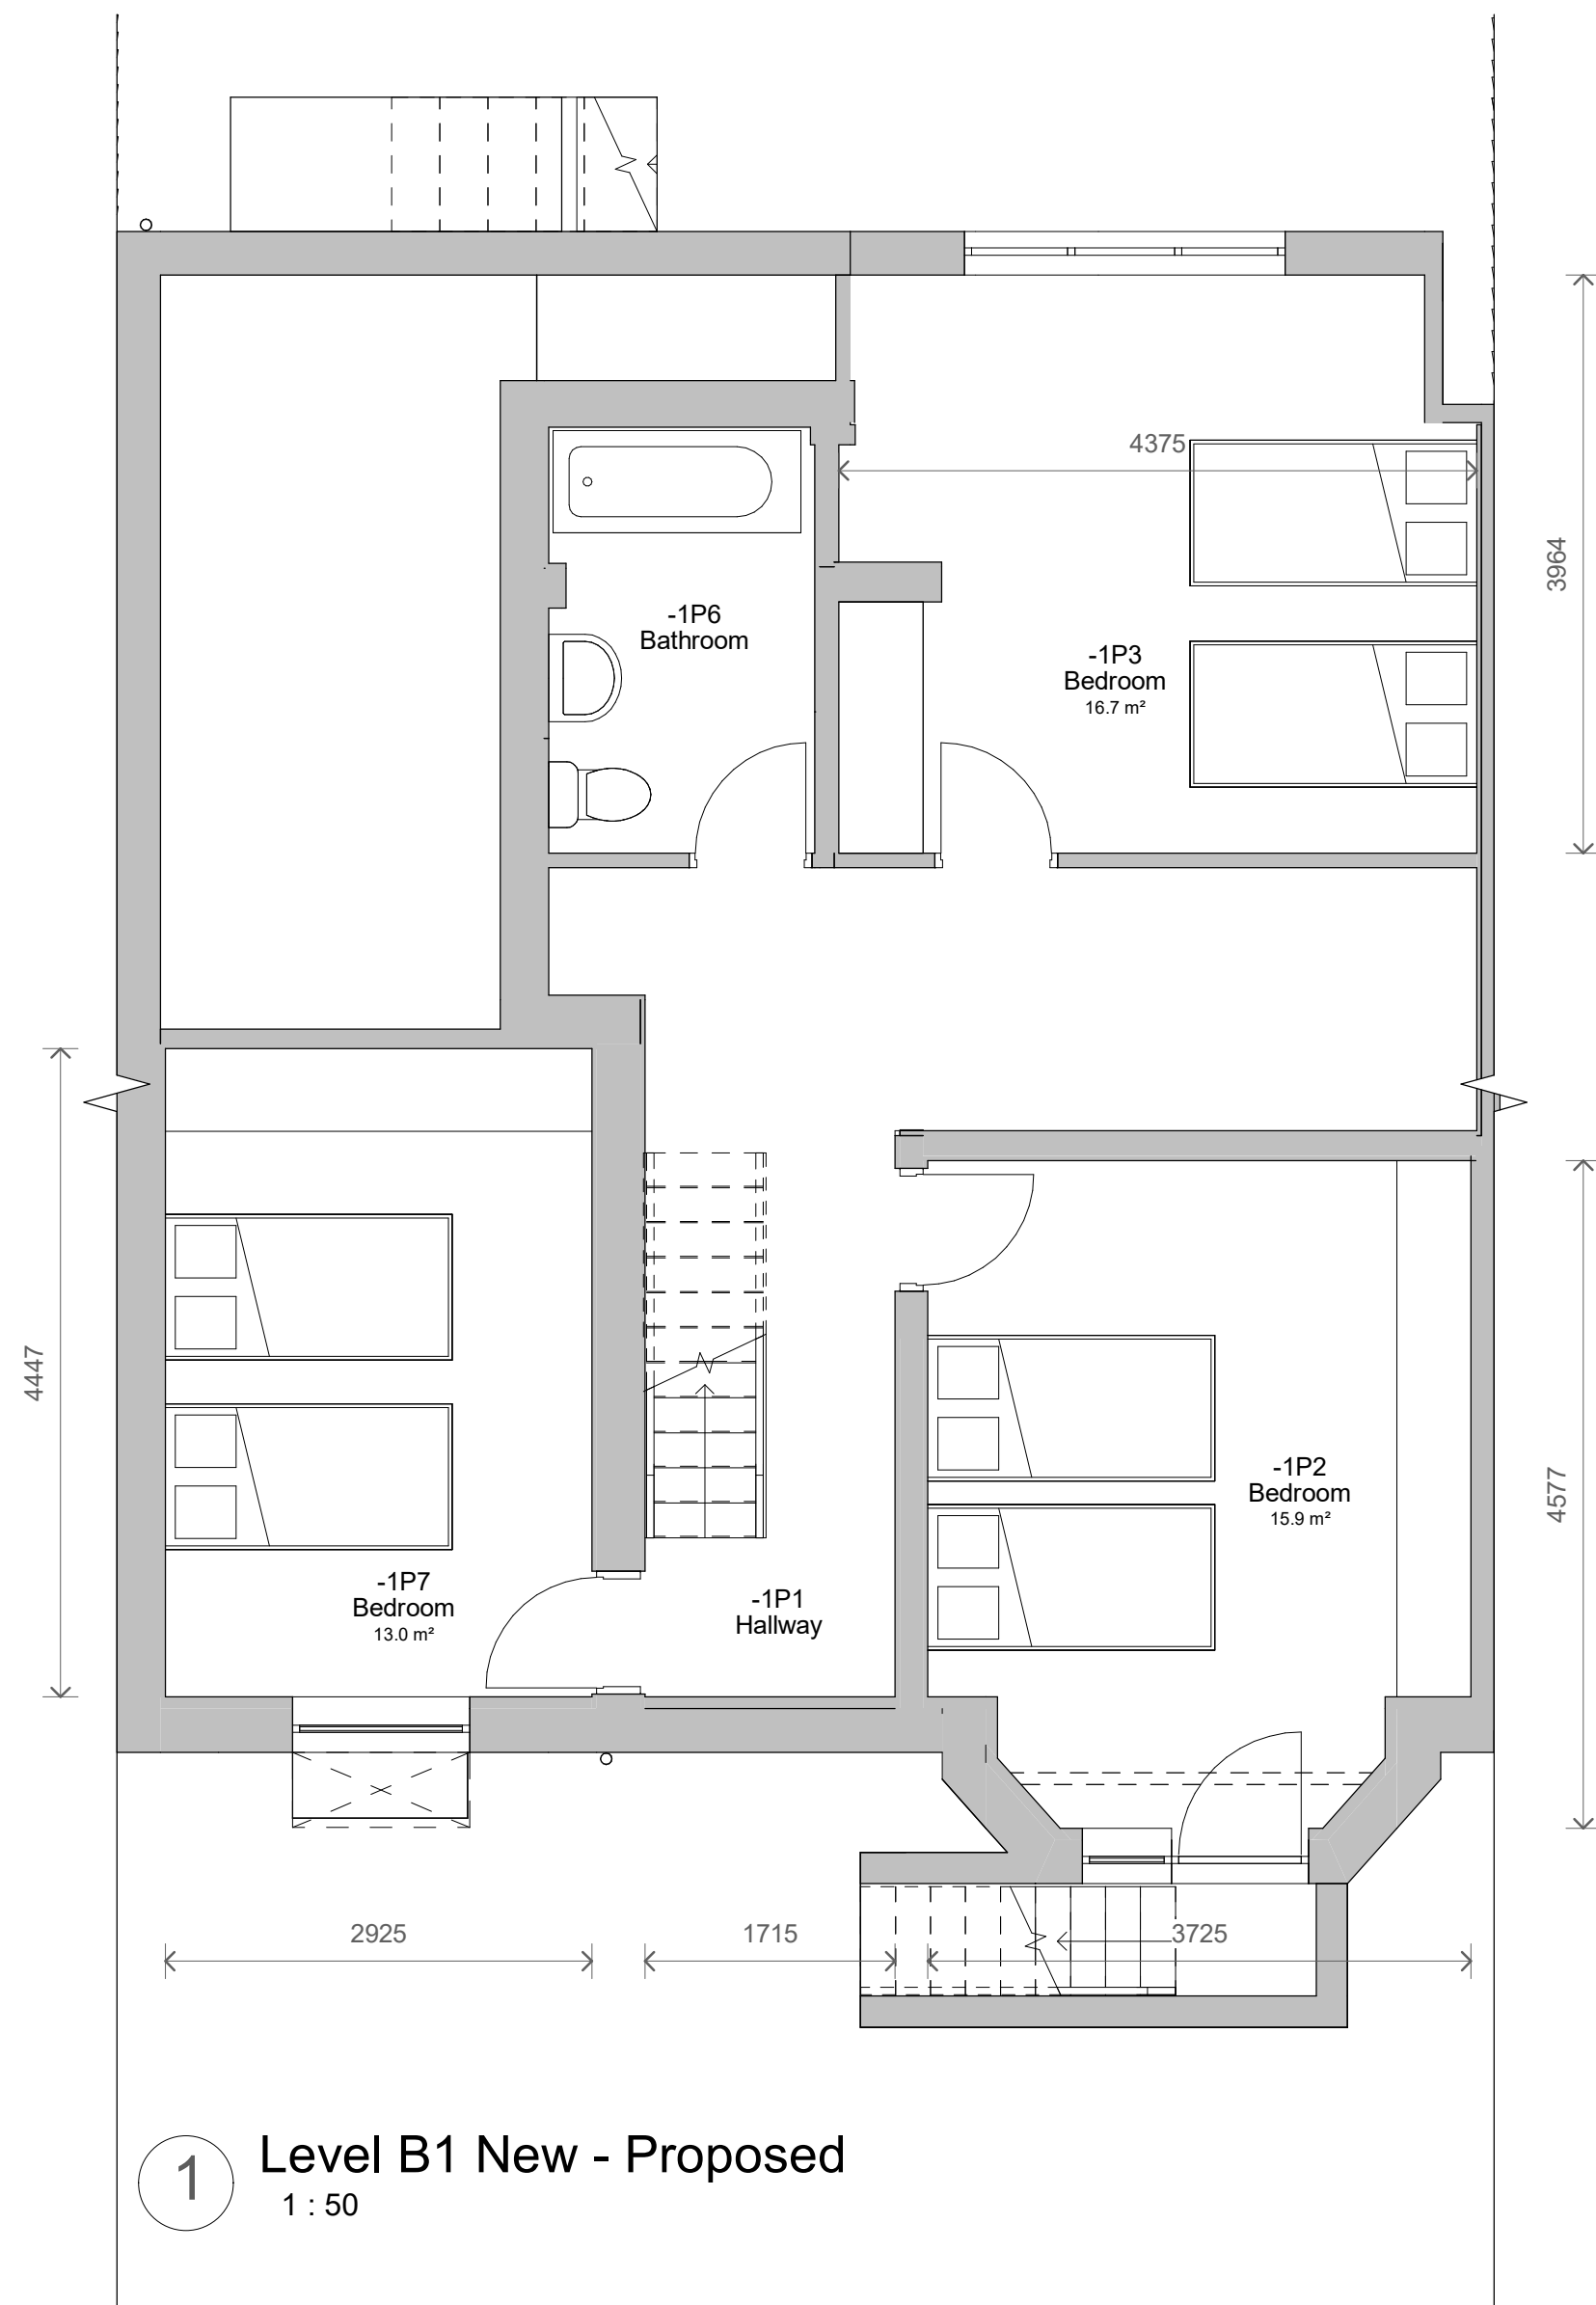



1 Level B1 New - Proposed
1 : 50

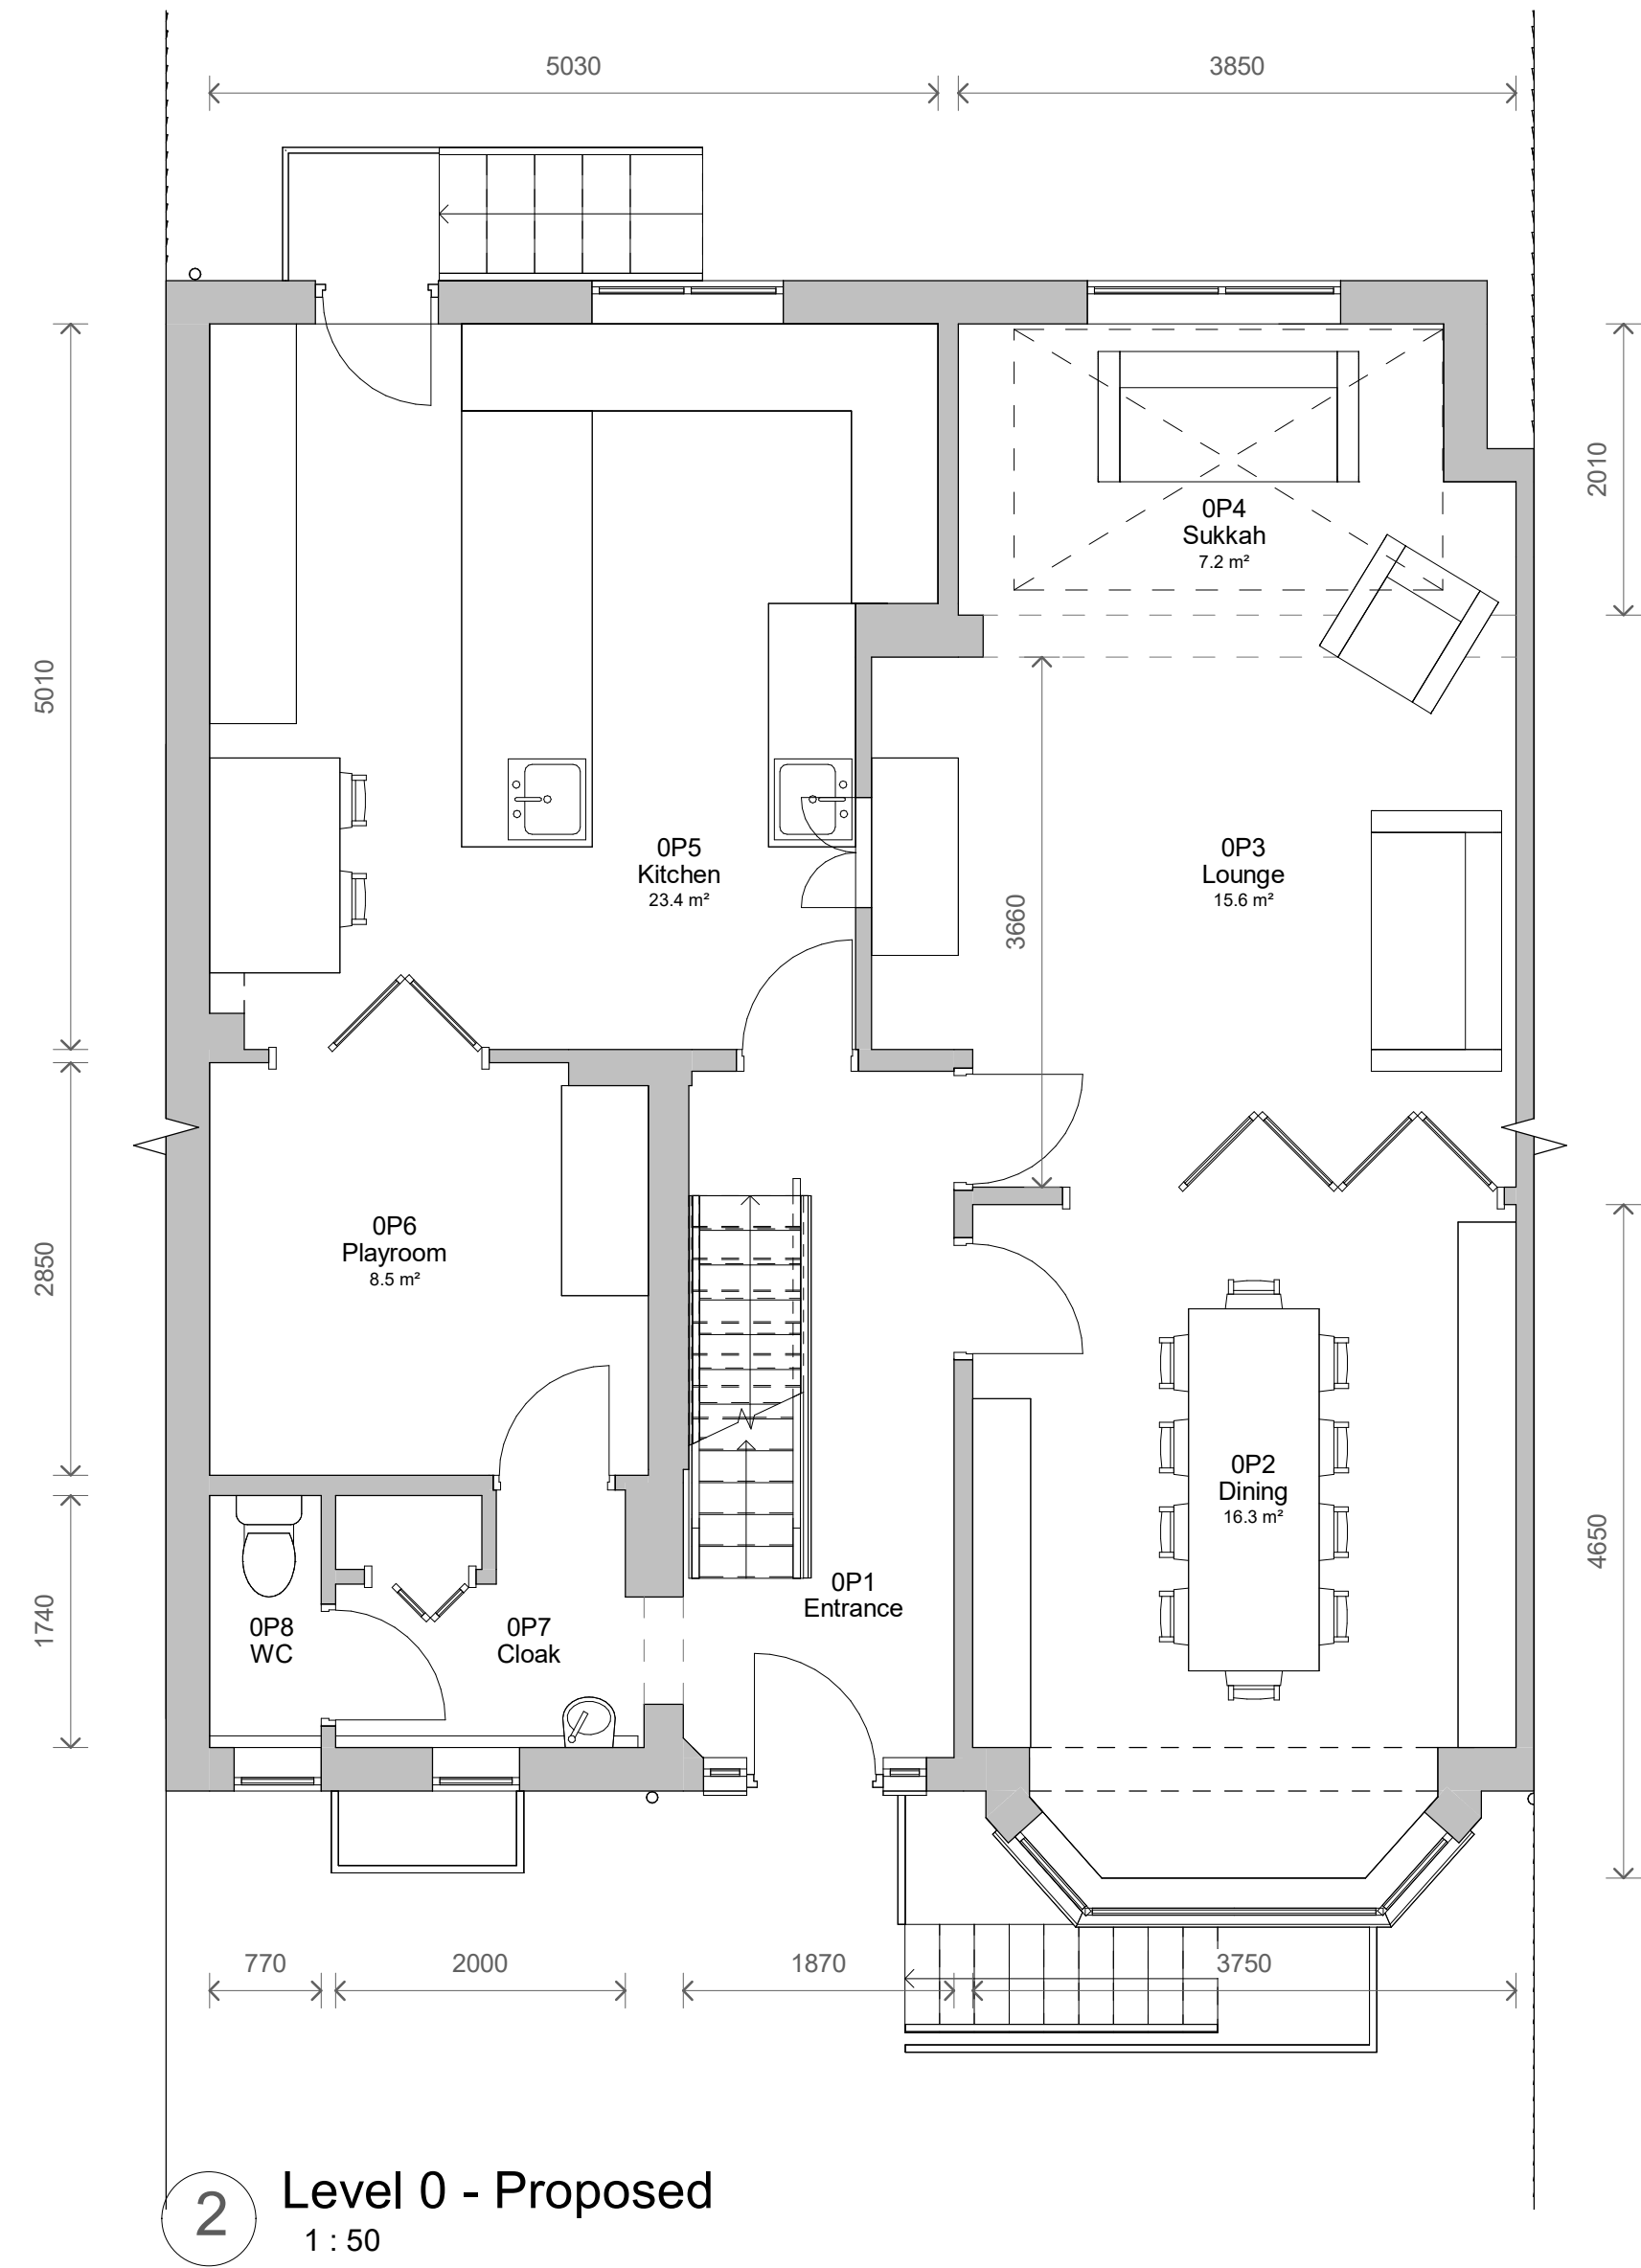

2 Level 0 - Proposed
1 : 50

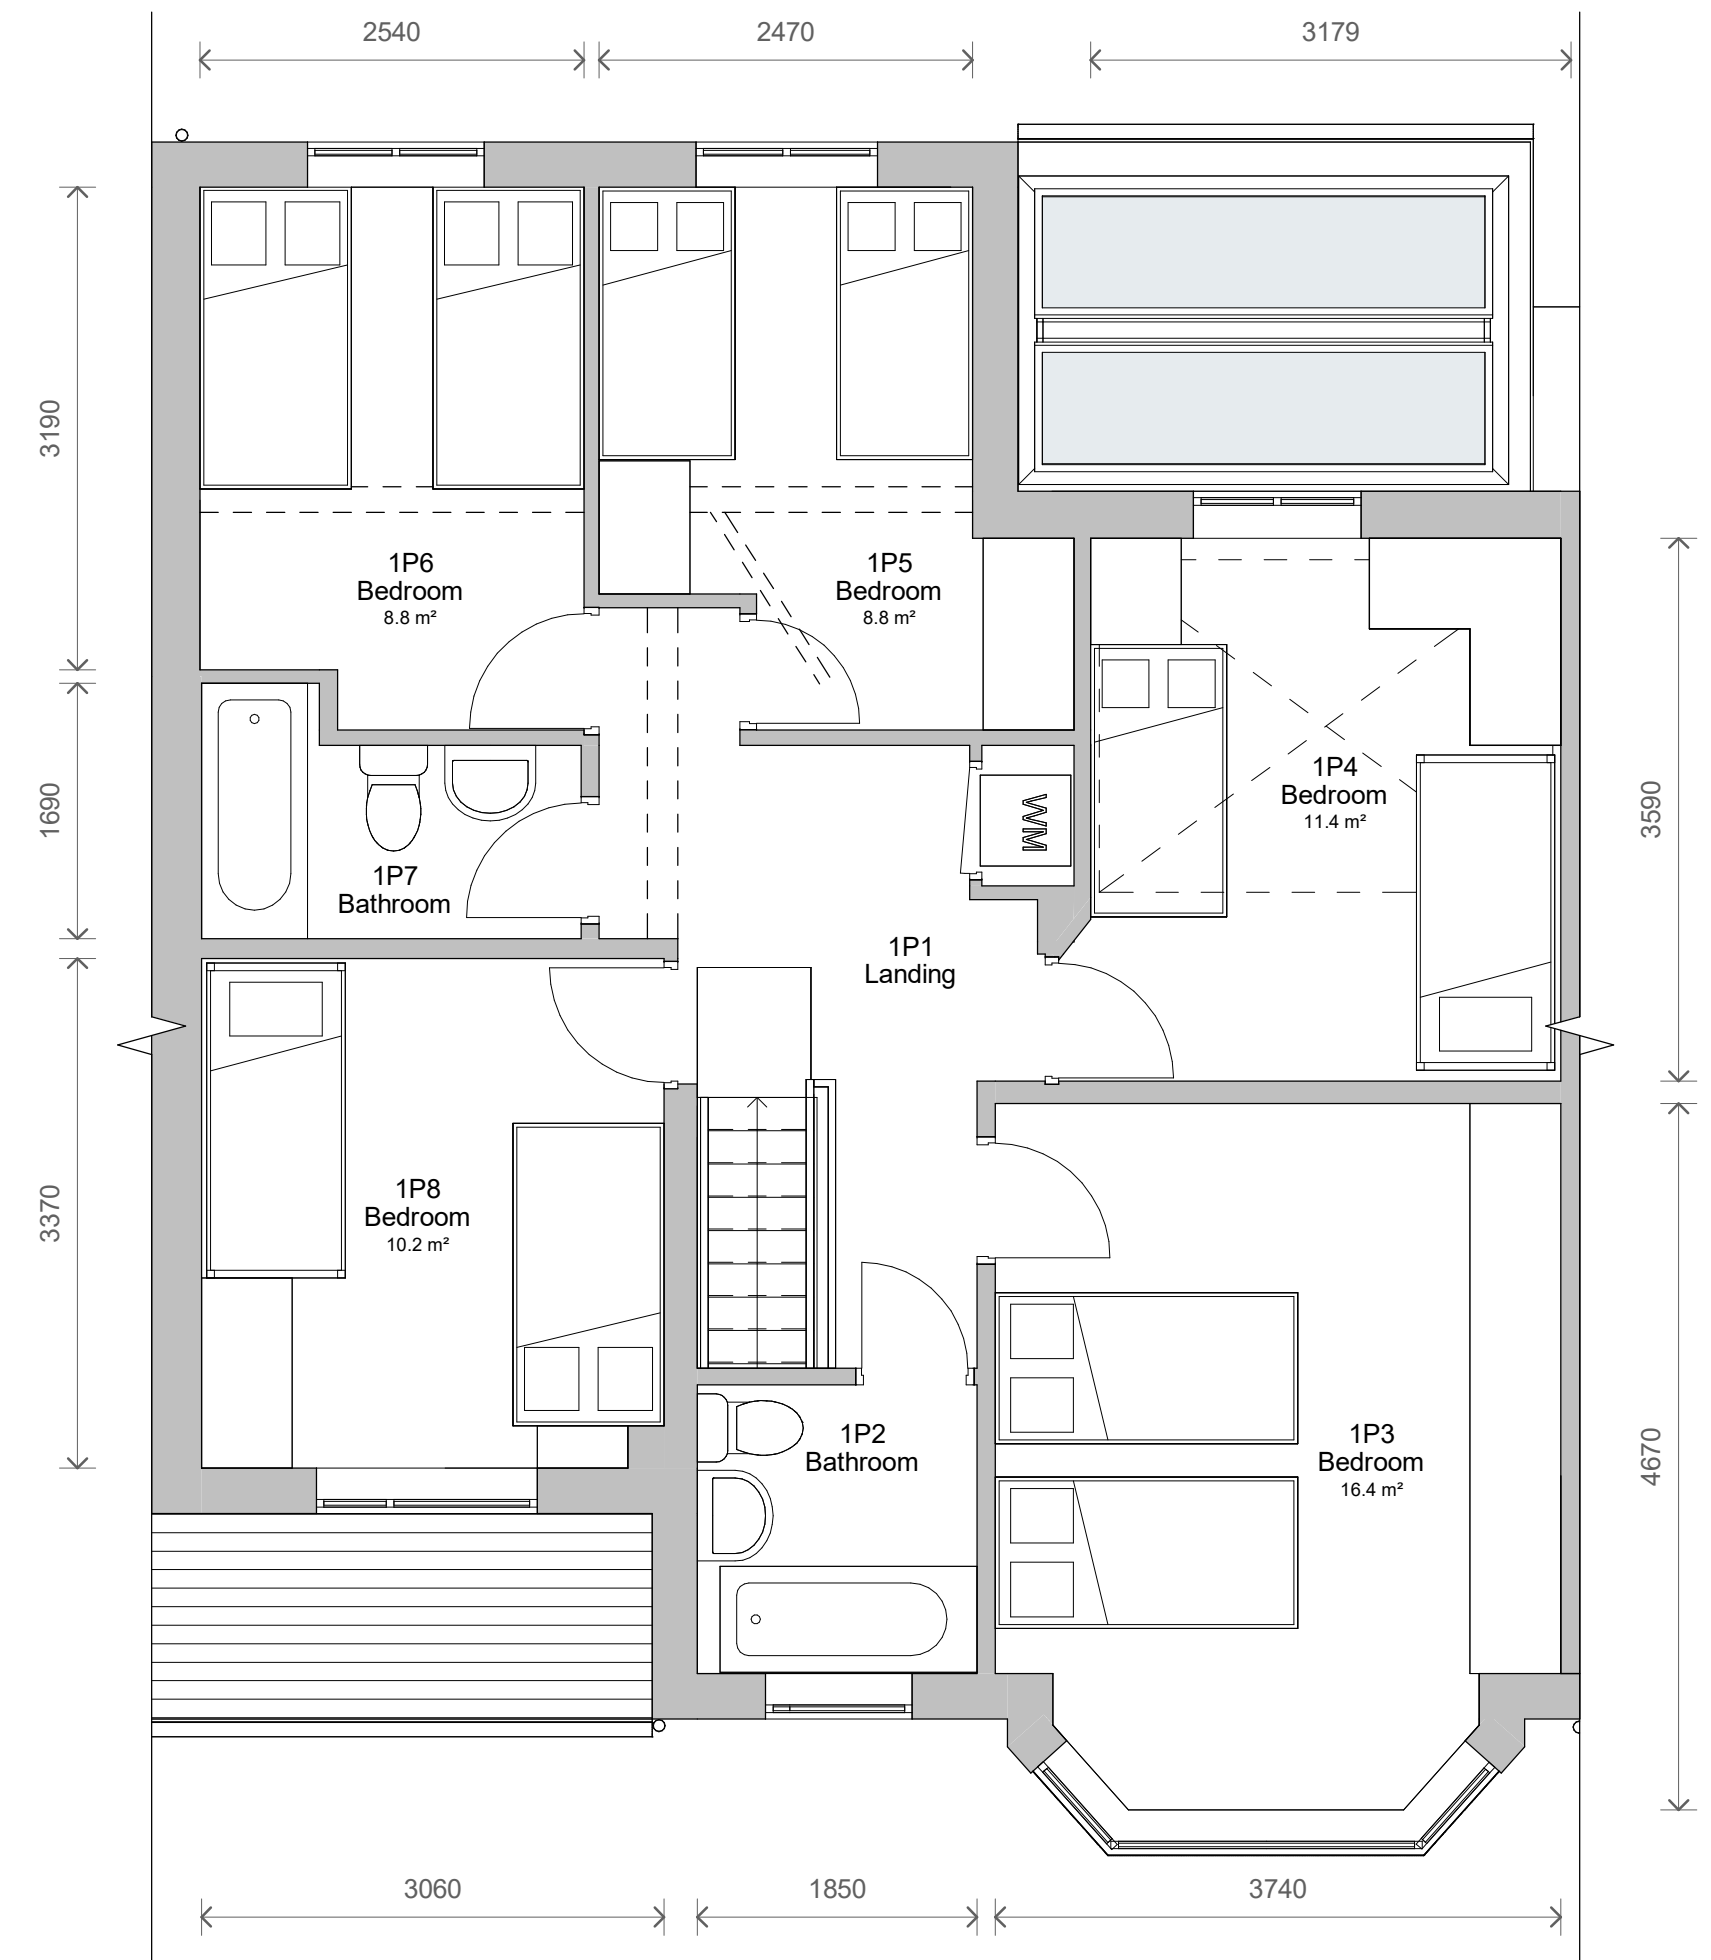

3 Level 1 - Proposed
1 : 50

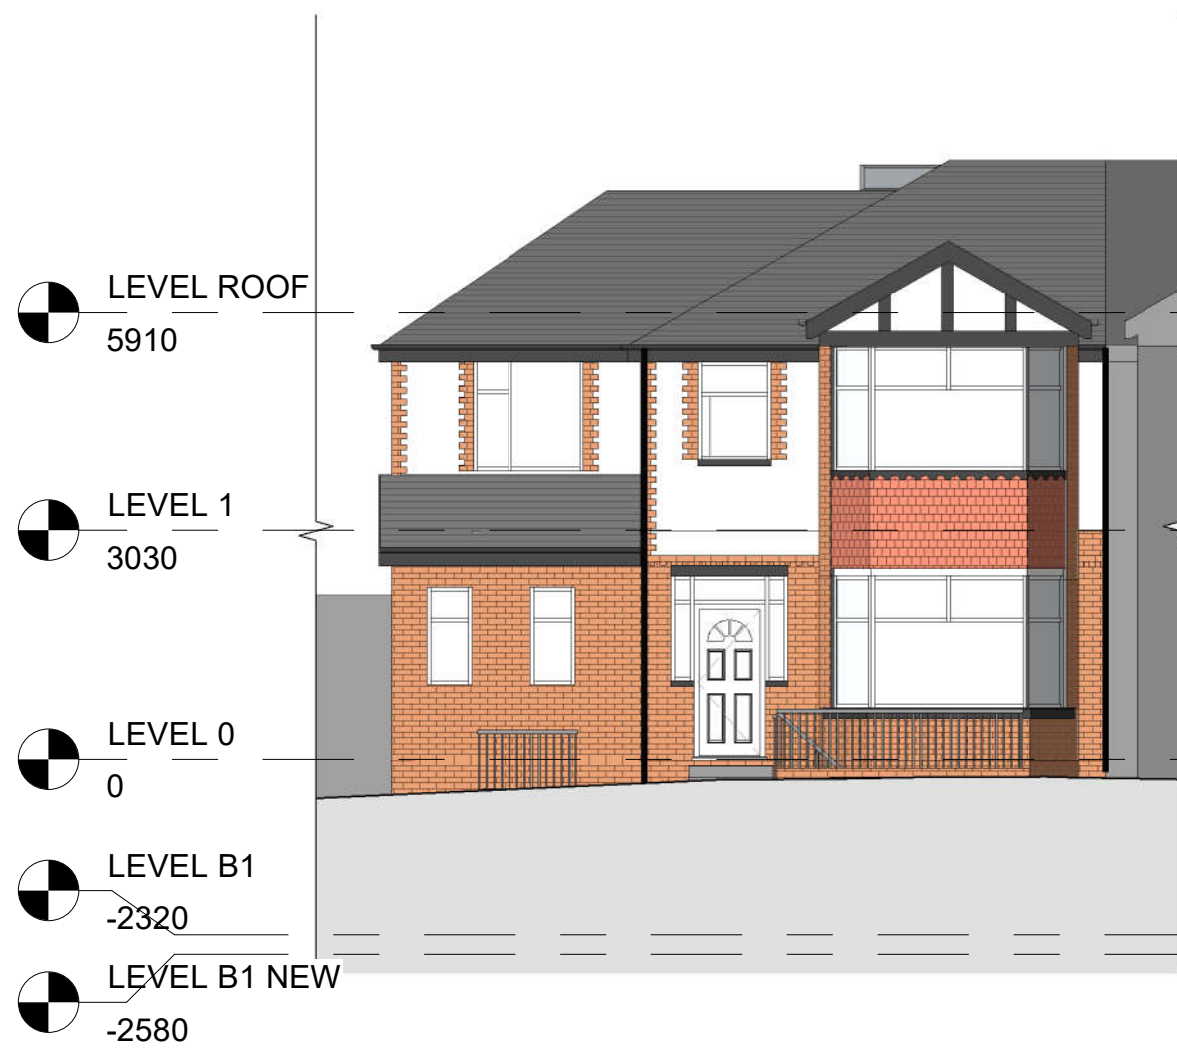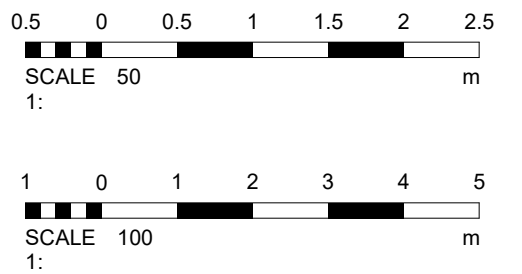

4 Front - Proposed
1 : 100



5 Left Side - Proposed
1 : 100



6 Rear - Proposed
1 : 100



7 Right Side - Proposed
1 : 100

3	Clients Comments	07/01/2024
2	Revised Plans	27/12/2023
1	Revised Plans	02/11/2023
No.	Description	Date

PROJECT		12 Mowbray	
TITLE			
Proposed Plans and Elevations			
CLIENT			
Bernstein			
STATUS			
DESIGN			
DRAWN BY		DATE	SCALE (@ A1)
SG		18/09/2023	As indicated
PROJECT NUMBER		DRAWING NUMBER	REV
GSS23088		003	3
GOLD SKETCH			
S T U D I O S			
www.goldsketch.co.uk info@goldsketch.co.uk 0161 792 9595			
NOTES			
© COPYRIGHT. ALL RIGHTS RESERVED.			
THIS DOCUMENT IS NOT TO BE REPRODUCED WITHOUT WRITTEN CONSENT.			
DRAWING TO BE USED FOR THE EXACT PURPOSE ONLY.			
ALL DIMENSIONS AND SETTING OUT SHALL BE CHECKED AND CONFIRMED ON SITE. ANY DISCREPANCIES TO BE REPORTED TO THE			
ENGINEER PRIOR TO THE COMMENCEMENT OF ANY WORK. ALL WORK AND MATERIALS TO BE IN ACCORDANCE WITH CURRENT BUILDING			
REGULATIONS, RELEVANT CODES OF PRACTICE AND BRITISH STANDARDS. ALL DIMENSIONS ON THIS DRAWING ARE IN MILLIMETRES UNLESS			
OTHERWISE STATED.			