




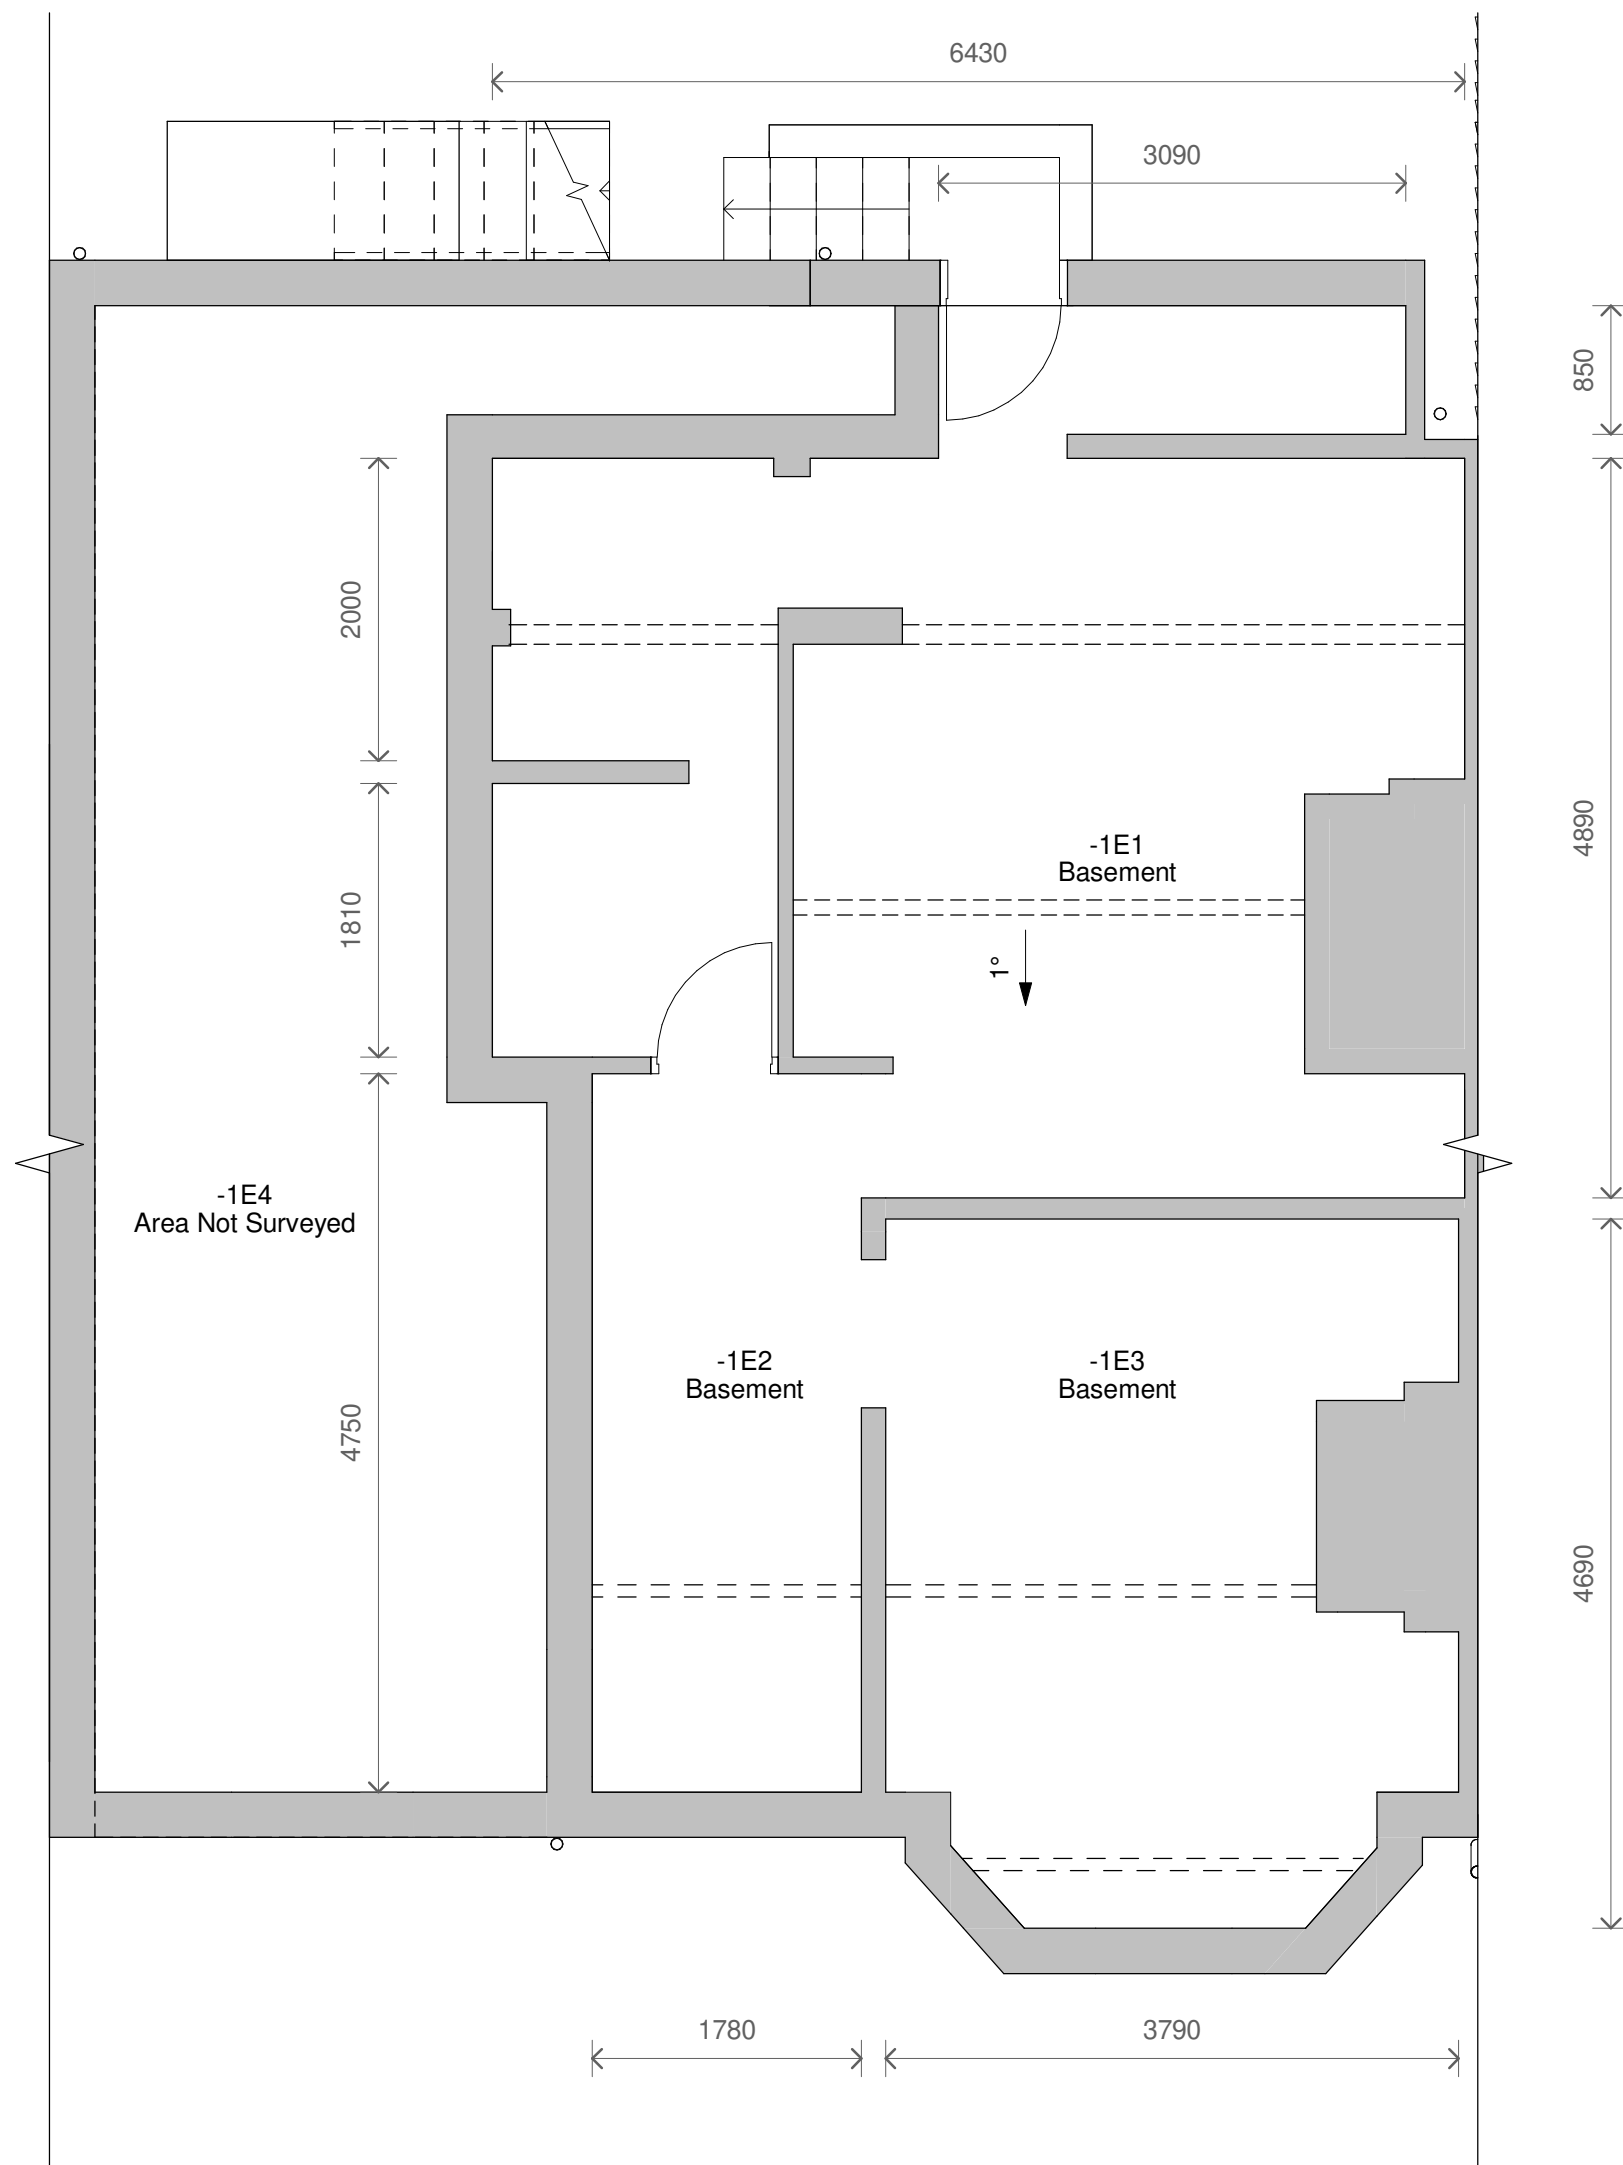


1 Level B1 - Existing
1 : 50

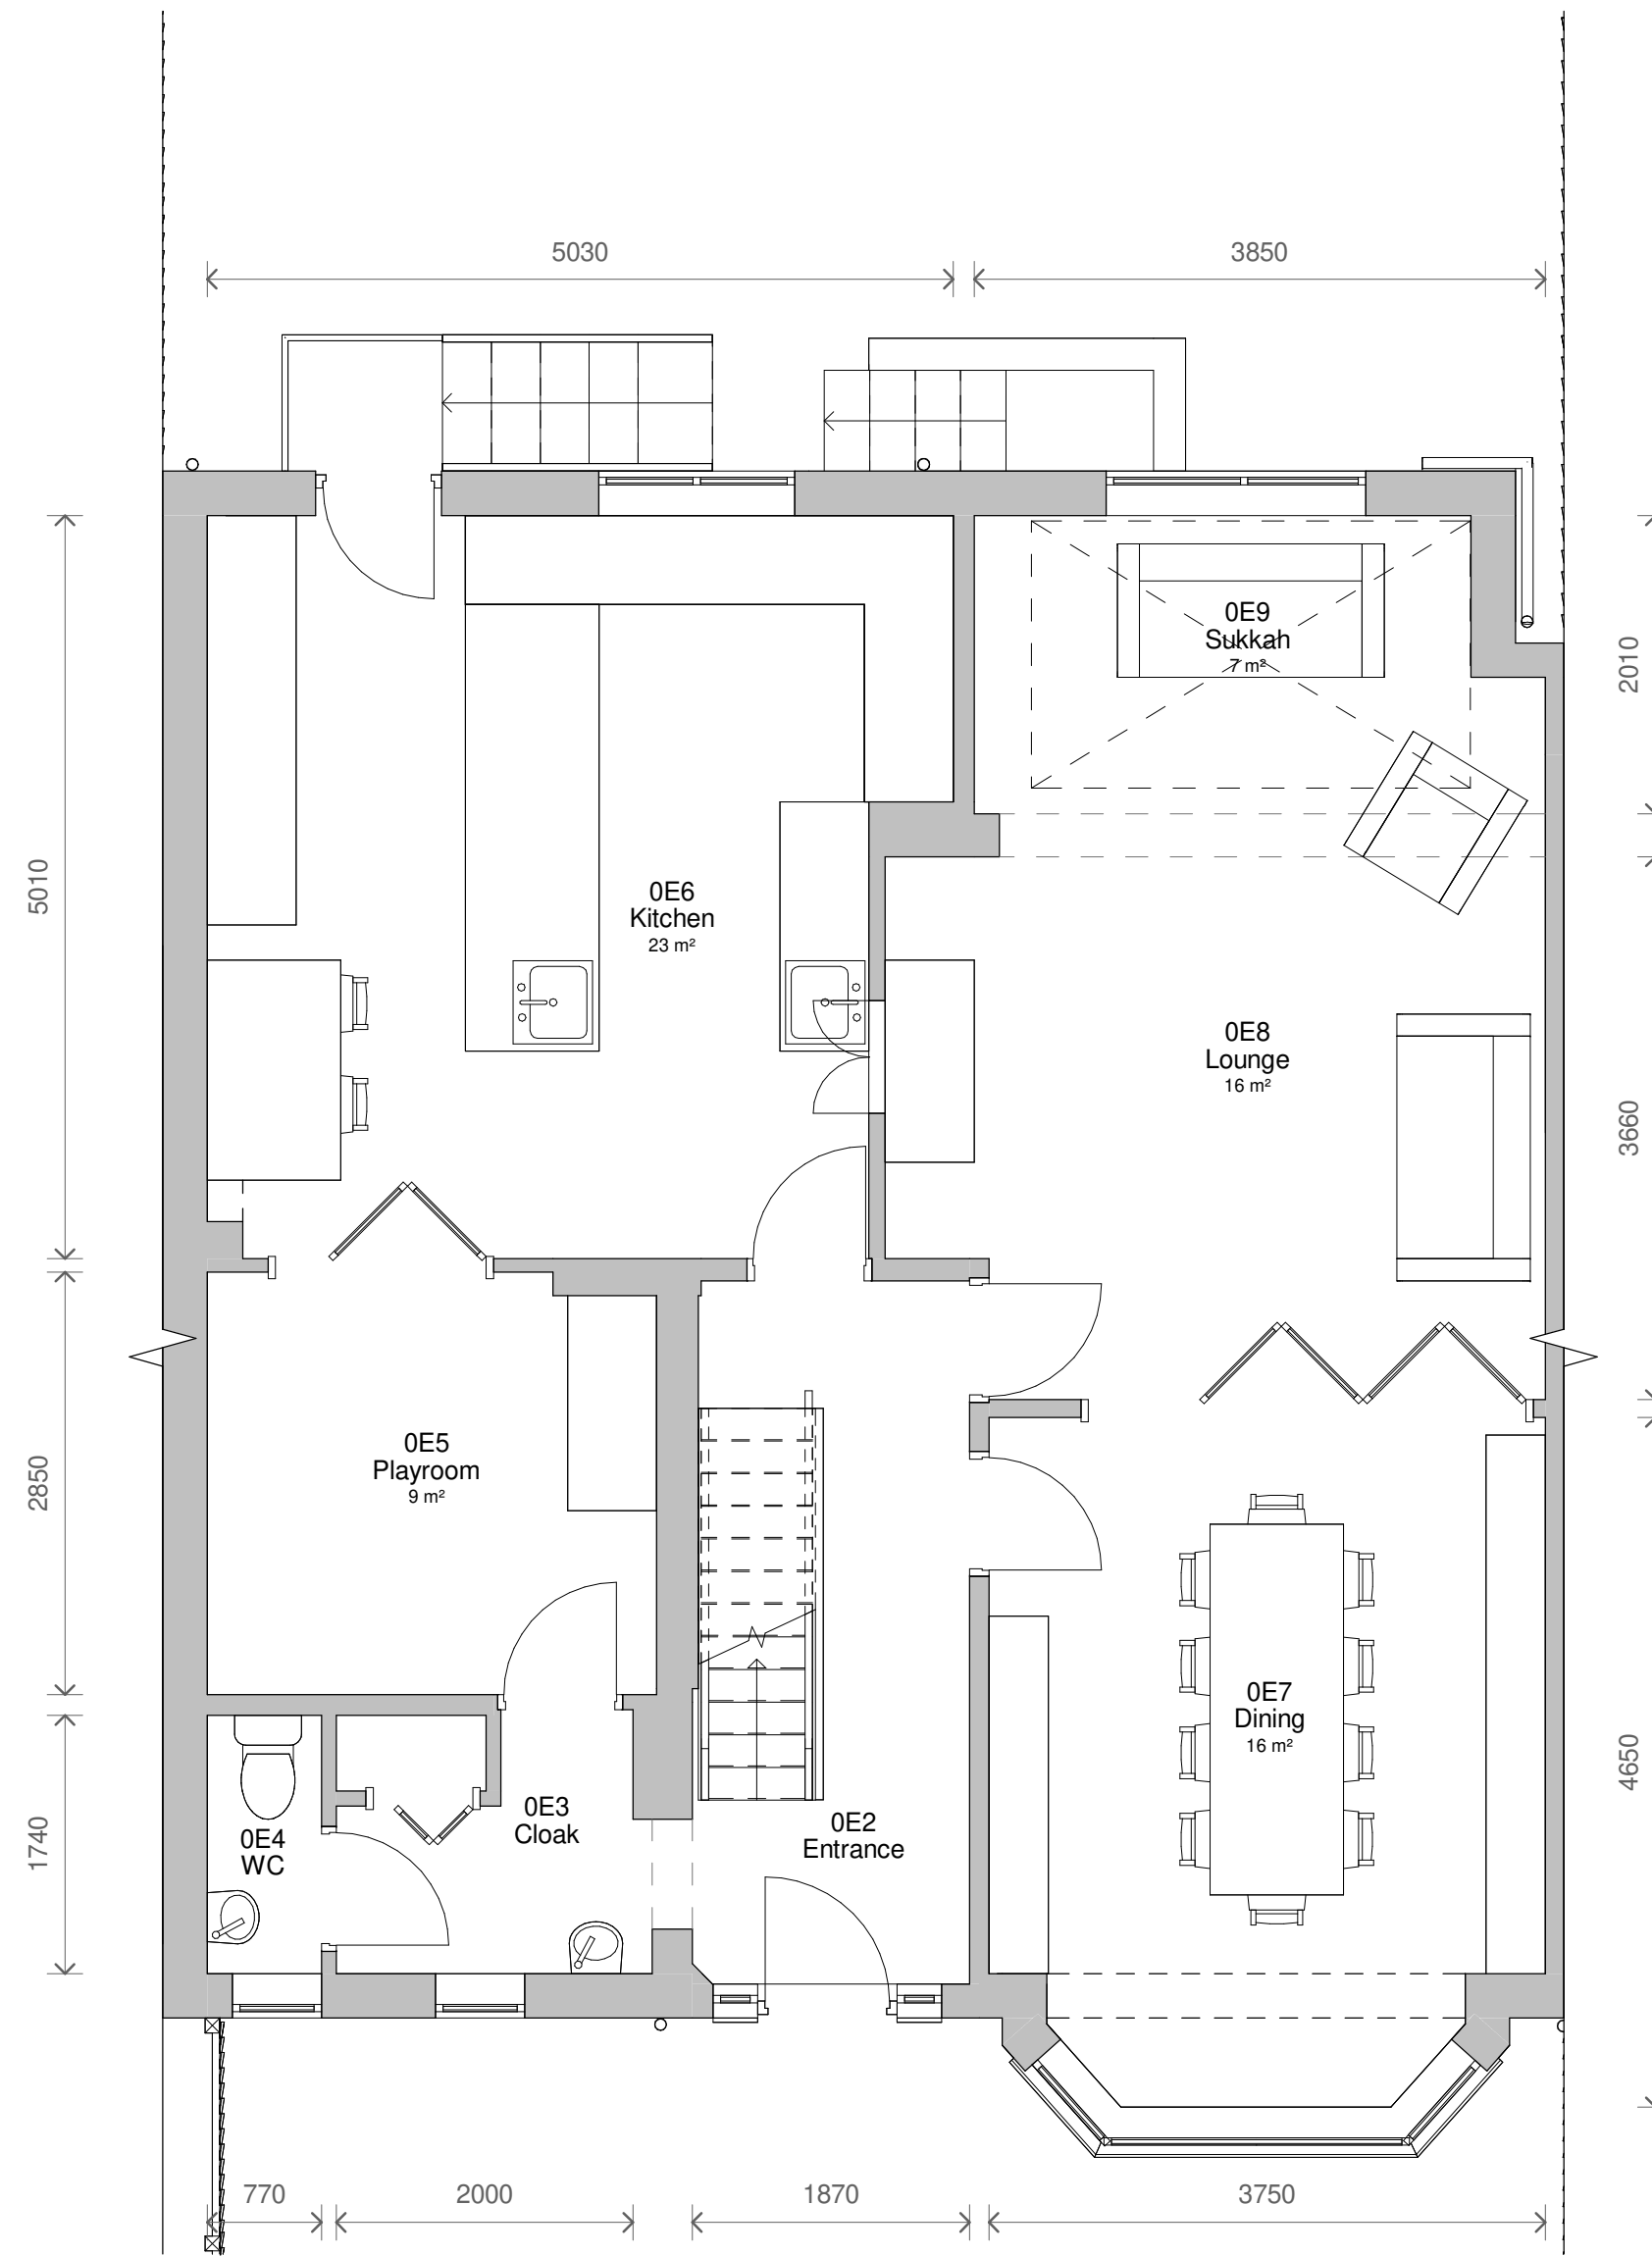


2 Level 0 - Existing
1 : 50

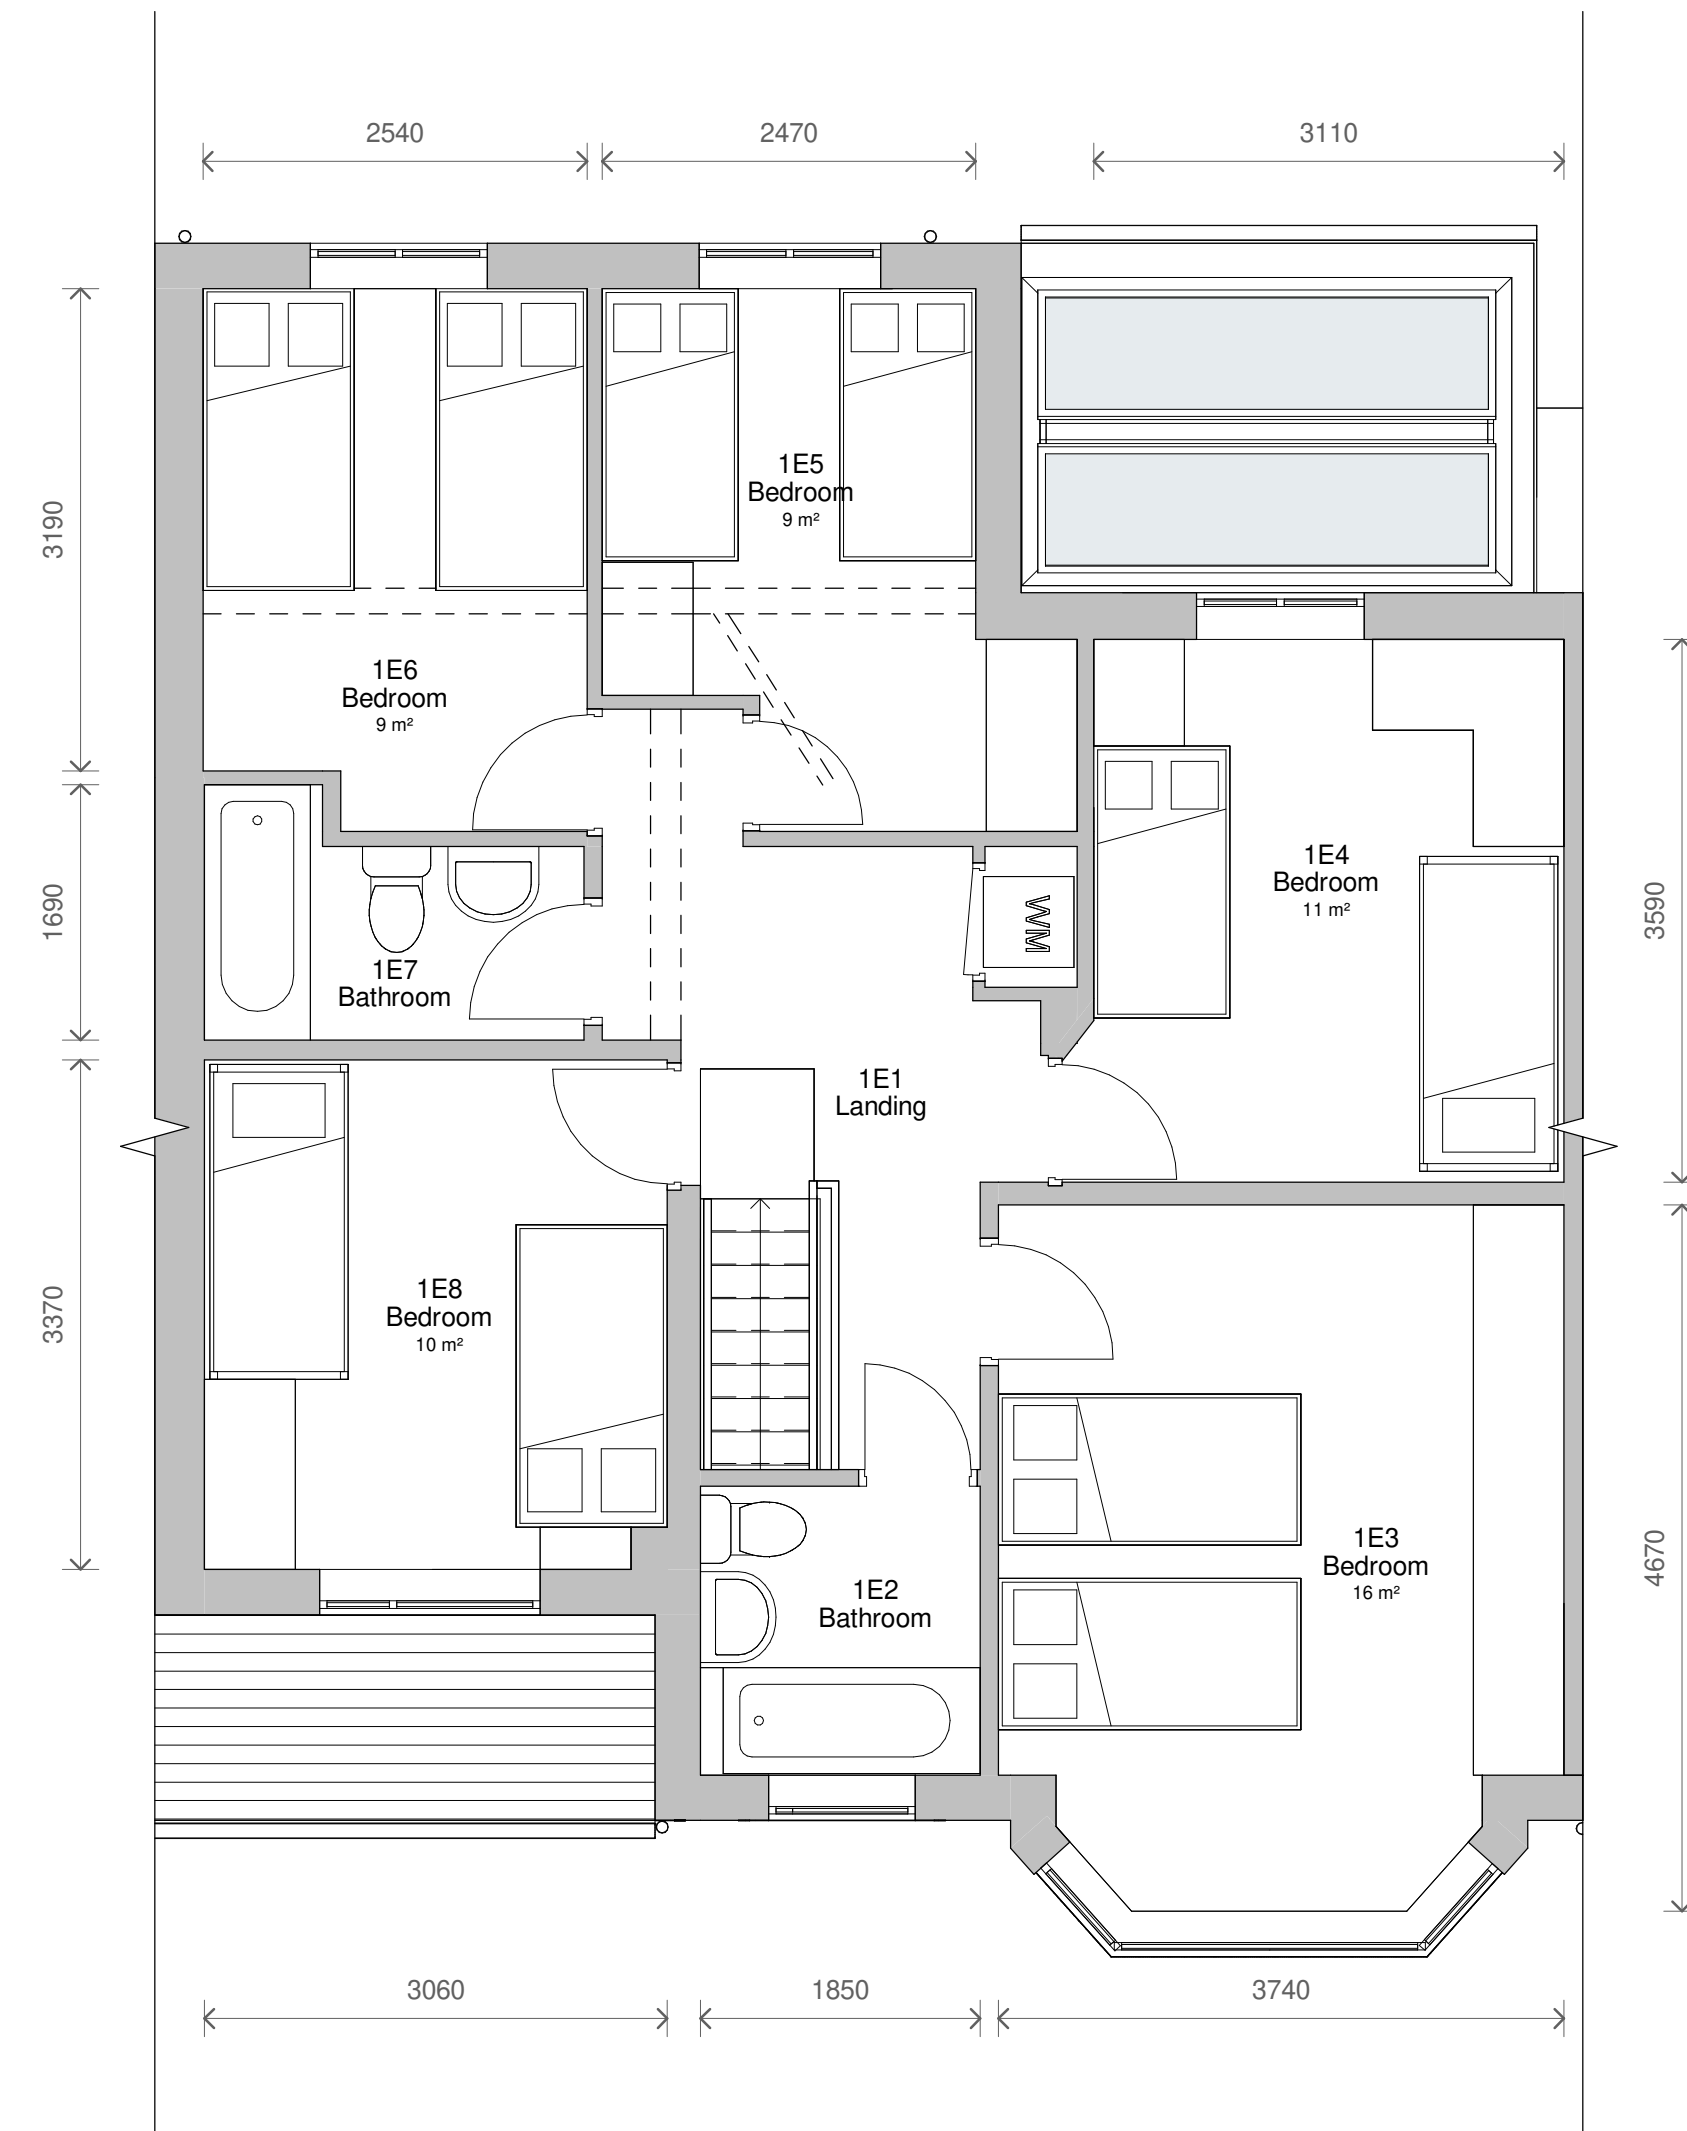

3 Level 1 - Existing
1 : 50

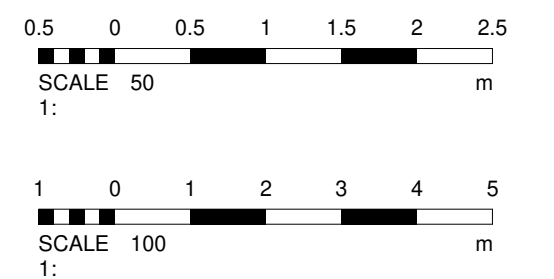


4 Front - Existing
1 : 100

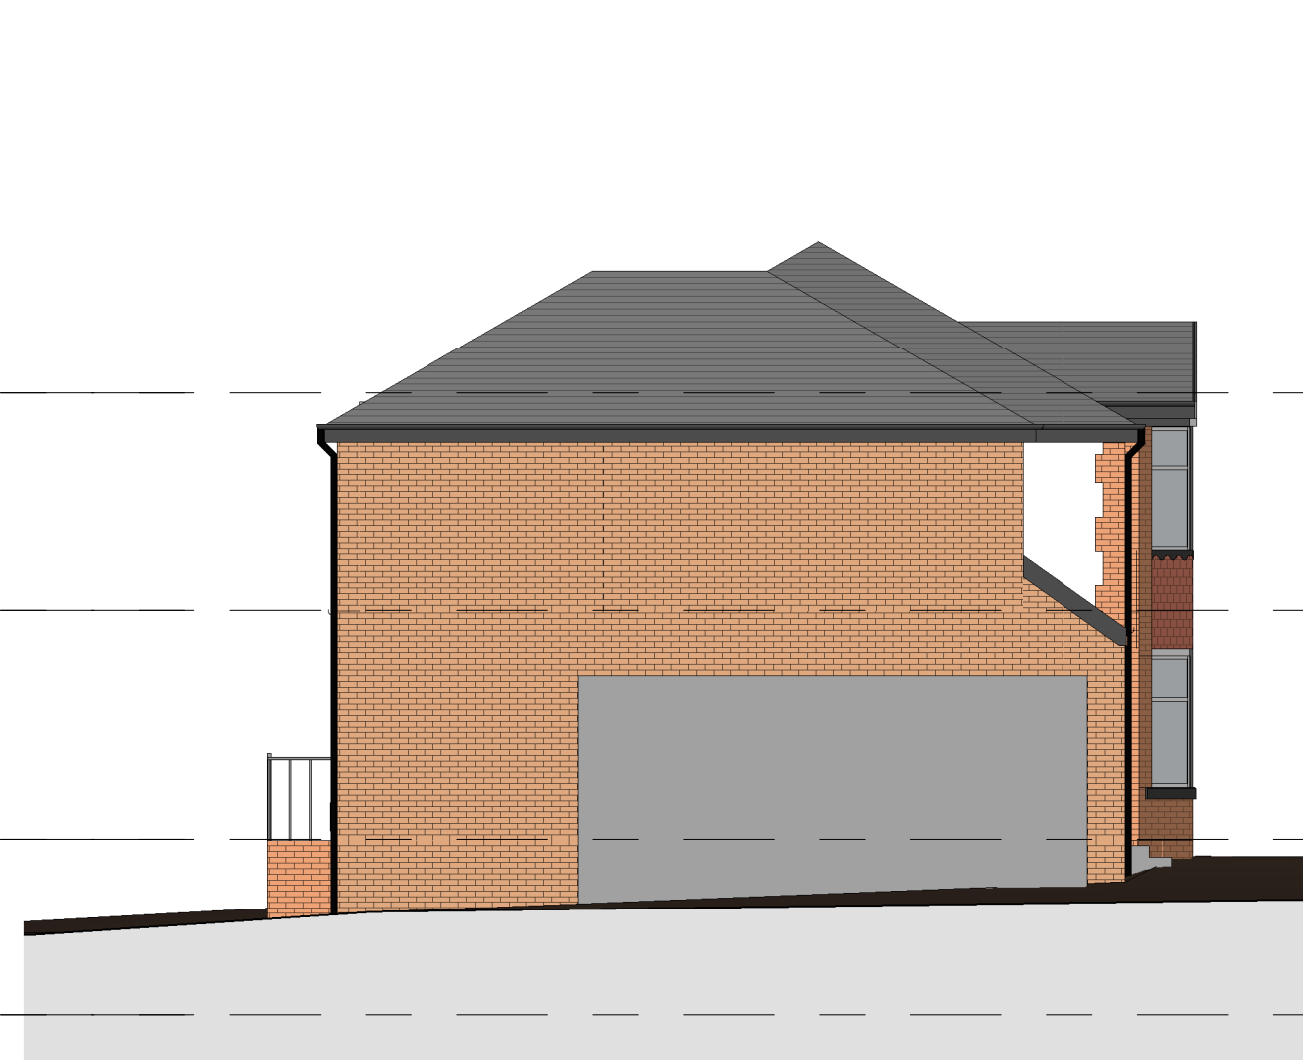

5 Left Side - Existing
1 : 100



6 Rear - Existing
1 : 100

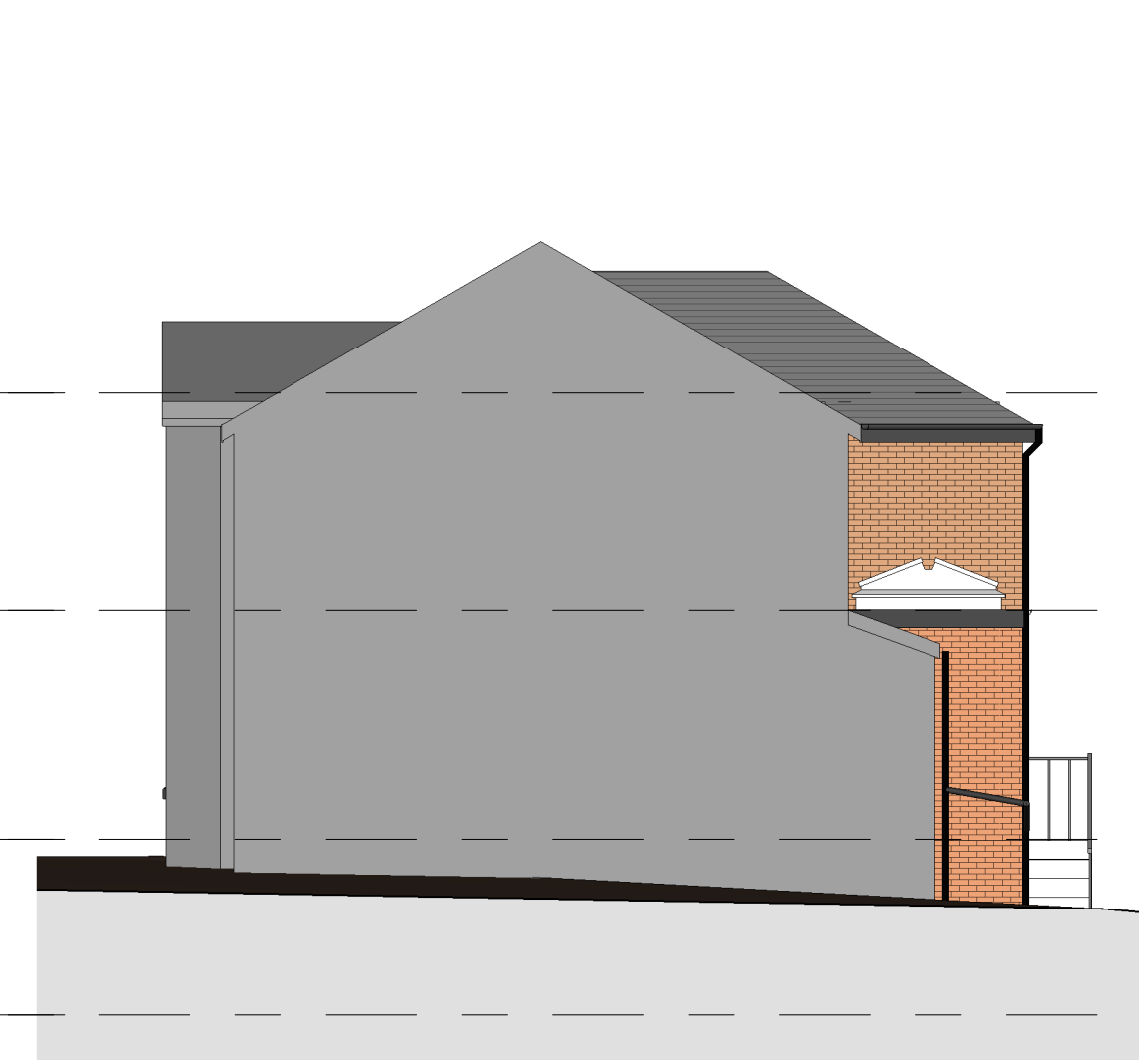

7 Right Side - Existing
1 : 100

No.	Description	Date
PROJECT	12 Mowbray	
TITLE	Existing Plans and Elevations	
CLIENT	Bernstein	
STATUS	DESIGN	
DRAWN BY	DATE	SCALE (@ A1)
CB	07/09/2023	As indicated
PROJECT NUMBER	DRAWING NUMBER	REV
GSS23088	002	
GOLD SKETCH		
S T U D I O S		
www.goldsketch.co.uk info@goldsketch.co.uk 0161 792 9595		
NOTES: COPYRIGHT: ALL RIGHTS RESERVED. NO PART OF THIS DRAWING IS TO BE REPRODUCED WITHOUT WRITTEN CONSENT. DRAWING TO BE USED FOR THE STATUS INDICATED ONLY. ANY DISCREPANCIES TO BE REPORTED TO THE DESIGNER PRIOR TO THE COMMENCEMENT OF ANY WORK. ALL WORK AND MATERIALS TO BE ACCORDANCE WITH CURRENT UK LEGISLATION, RELEVANT CODES OF PRACTICE AND BRITISH STANDARDS. ALL DIMENSIONS ON THIS DRAWING ARE IN MILLIMETRES (UNLESS OTHERWISE STATED).		