



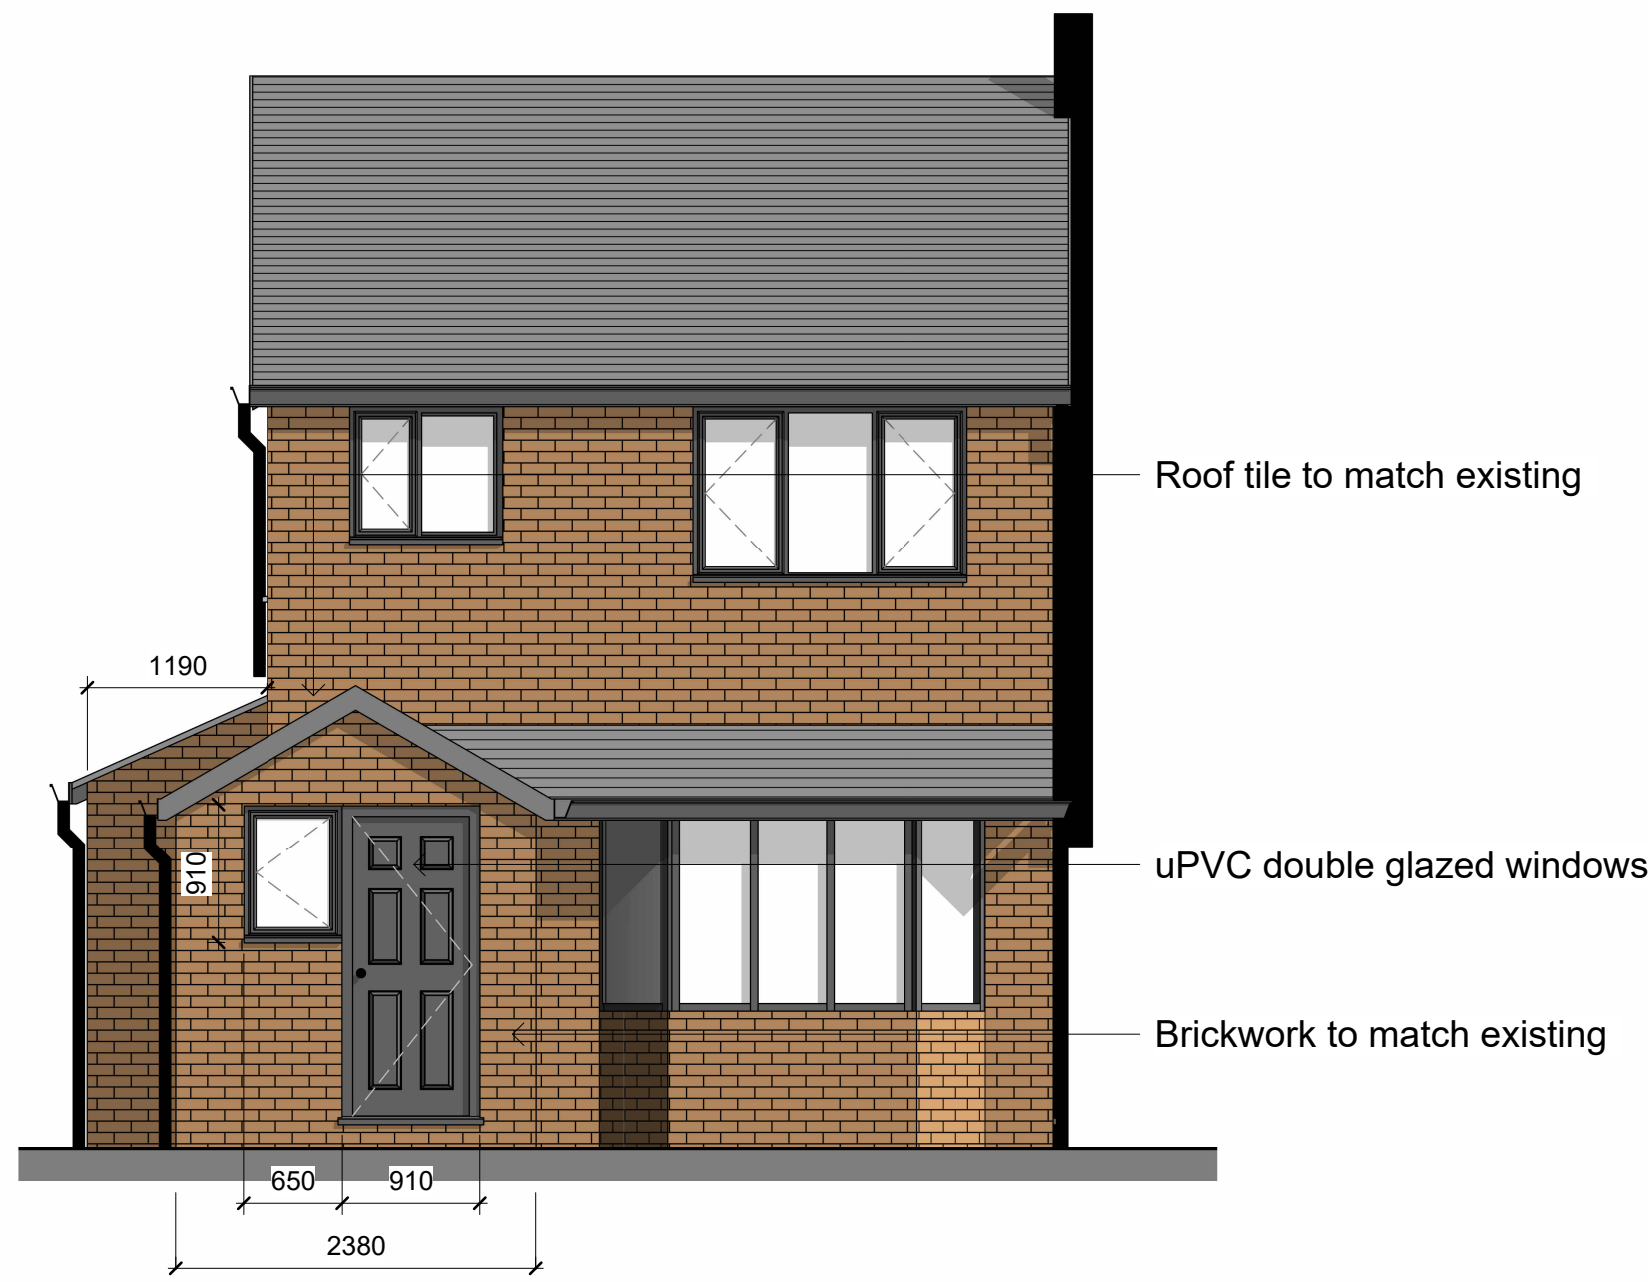


**Proposed Front Elevation**  
1 : 50

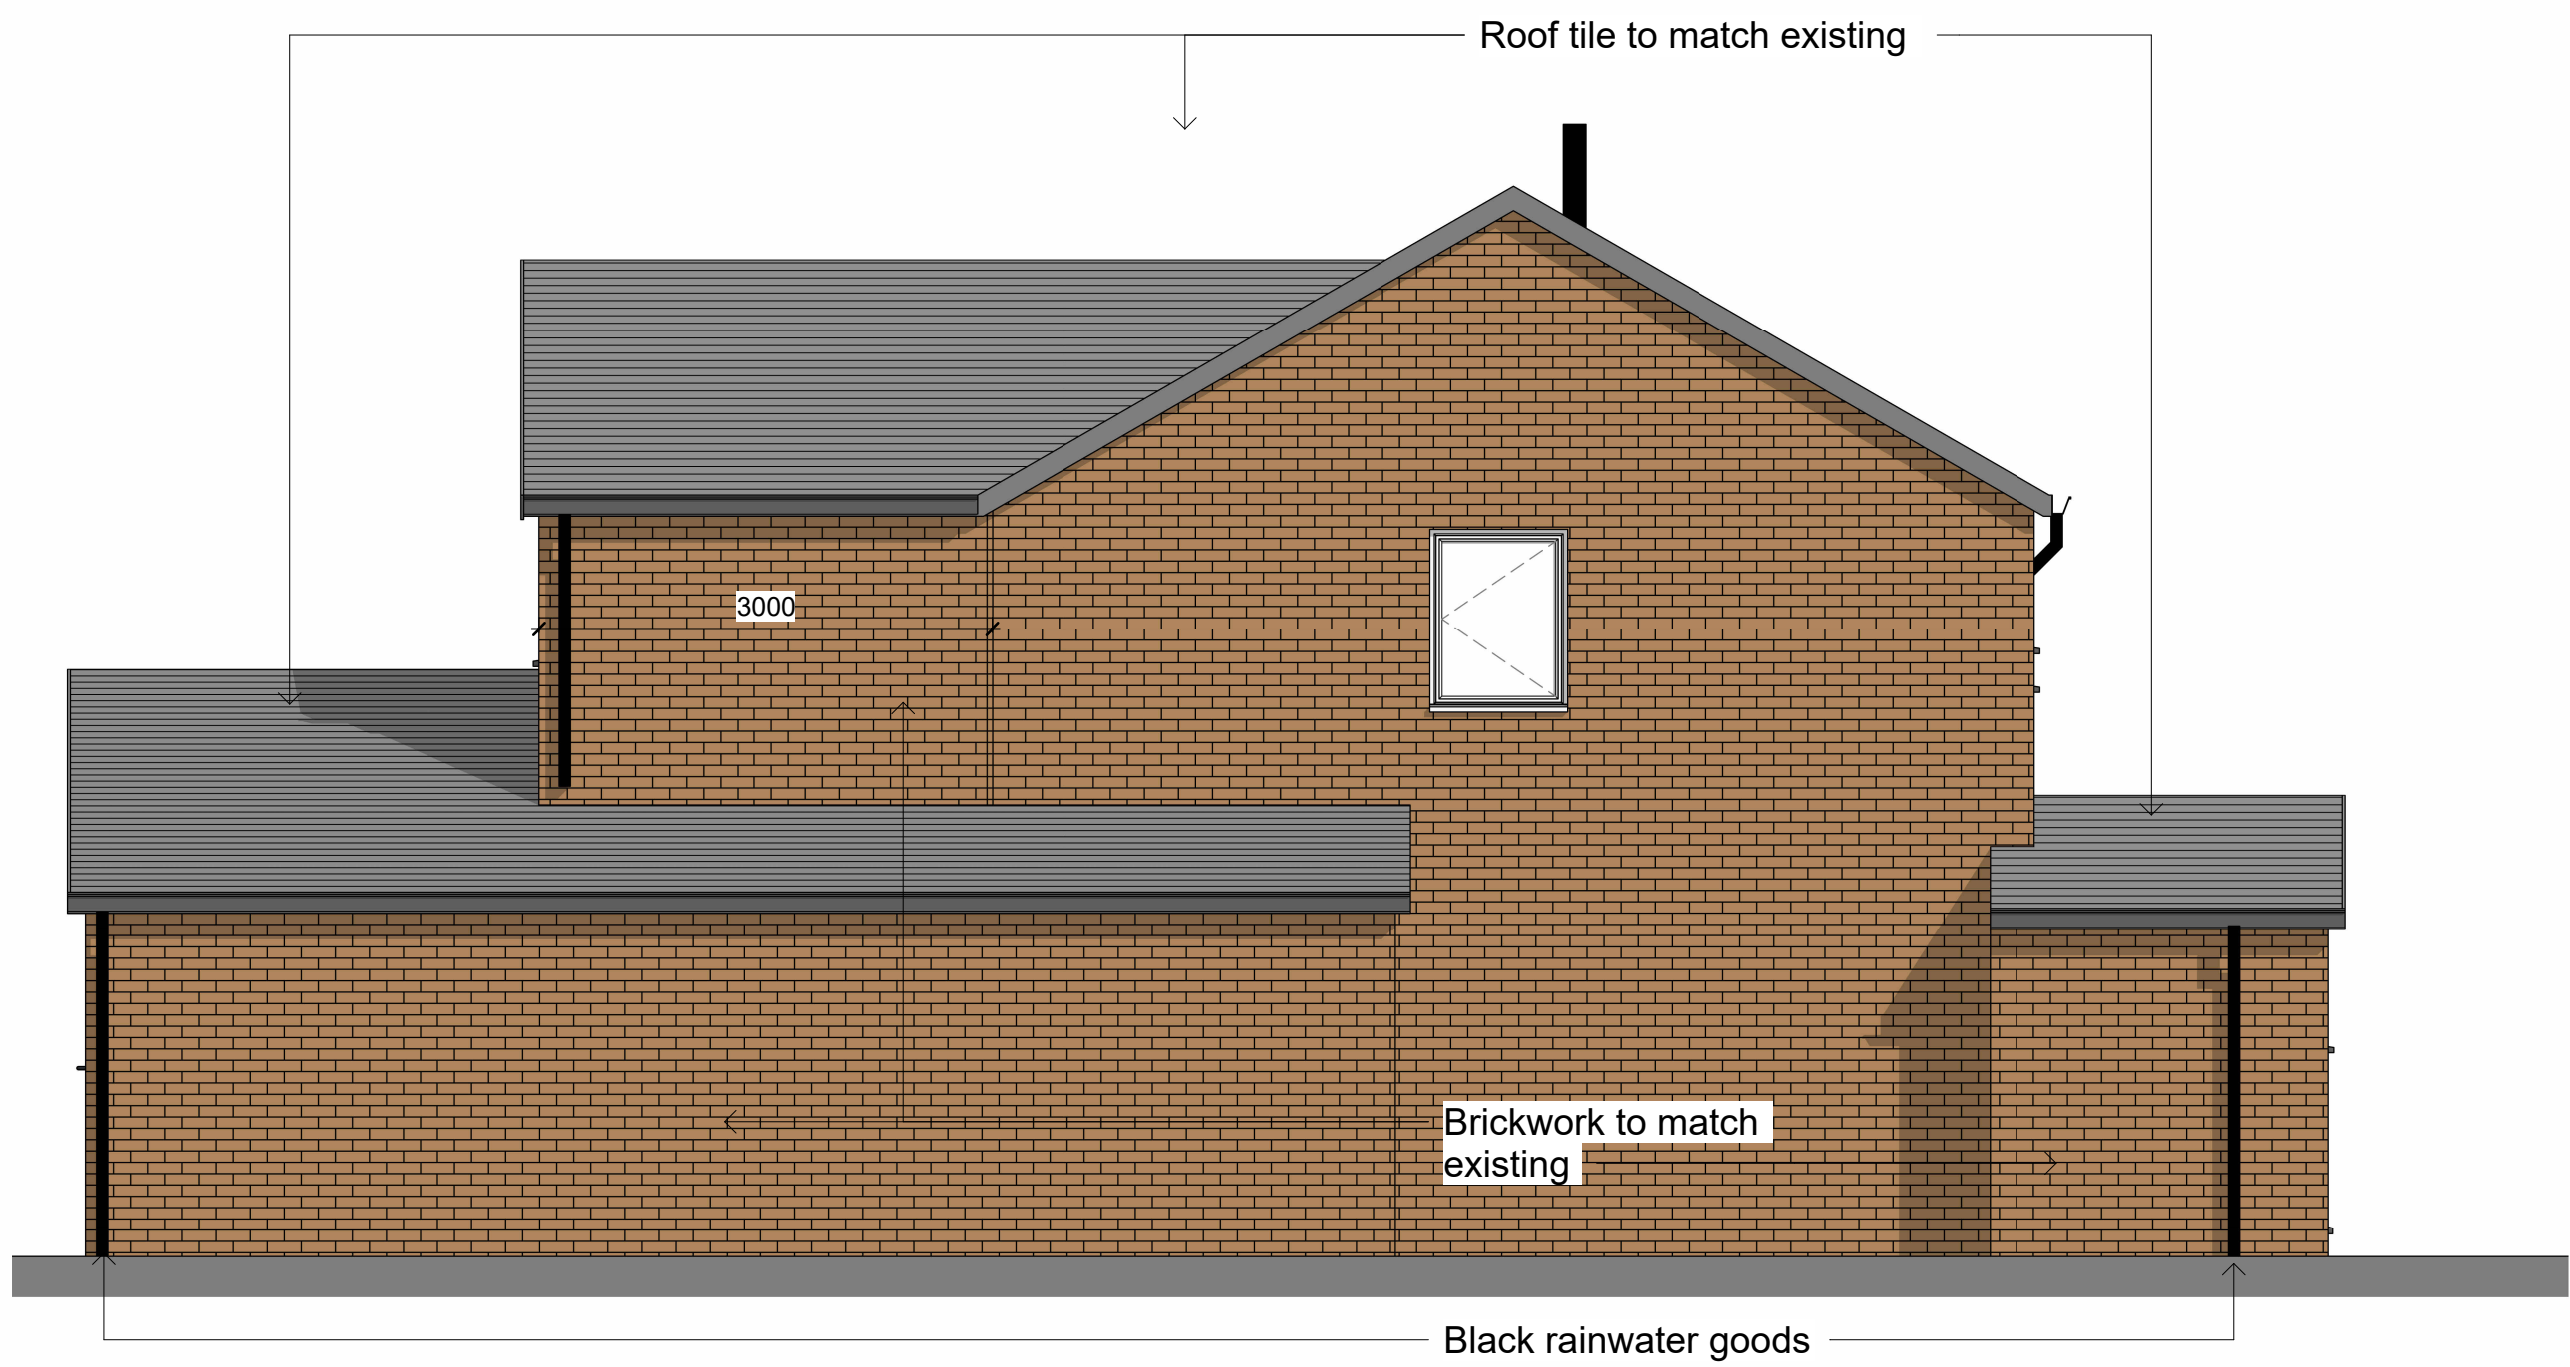

**Proposed Side Elevation**  
1 : 50



**Proposed Other Side Elevation**  
1 : 50

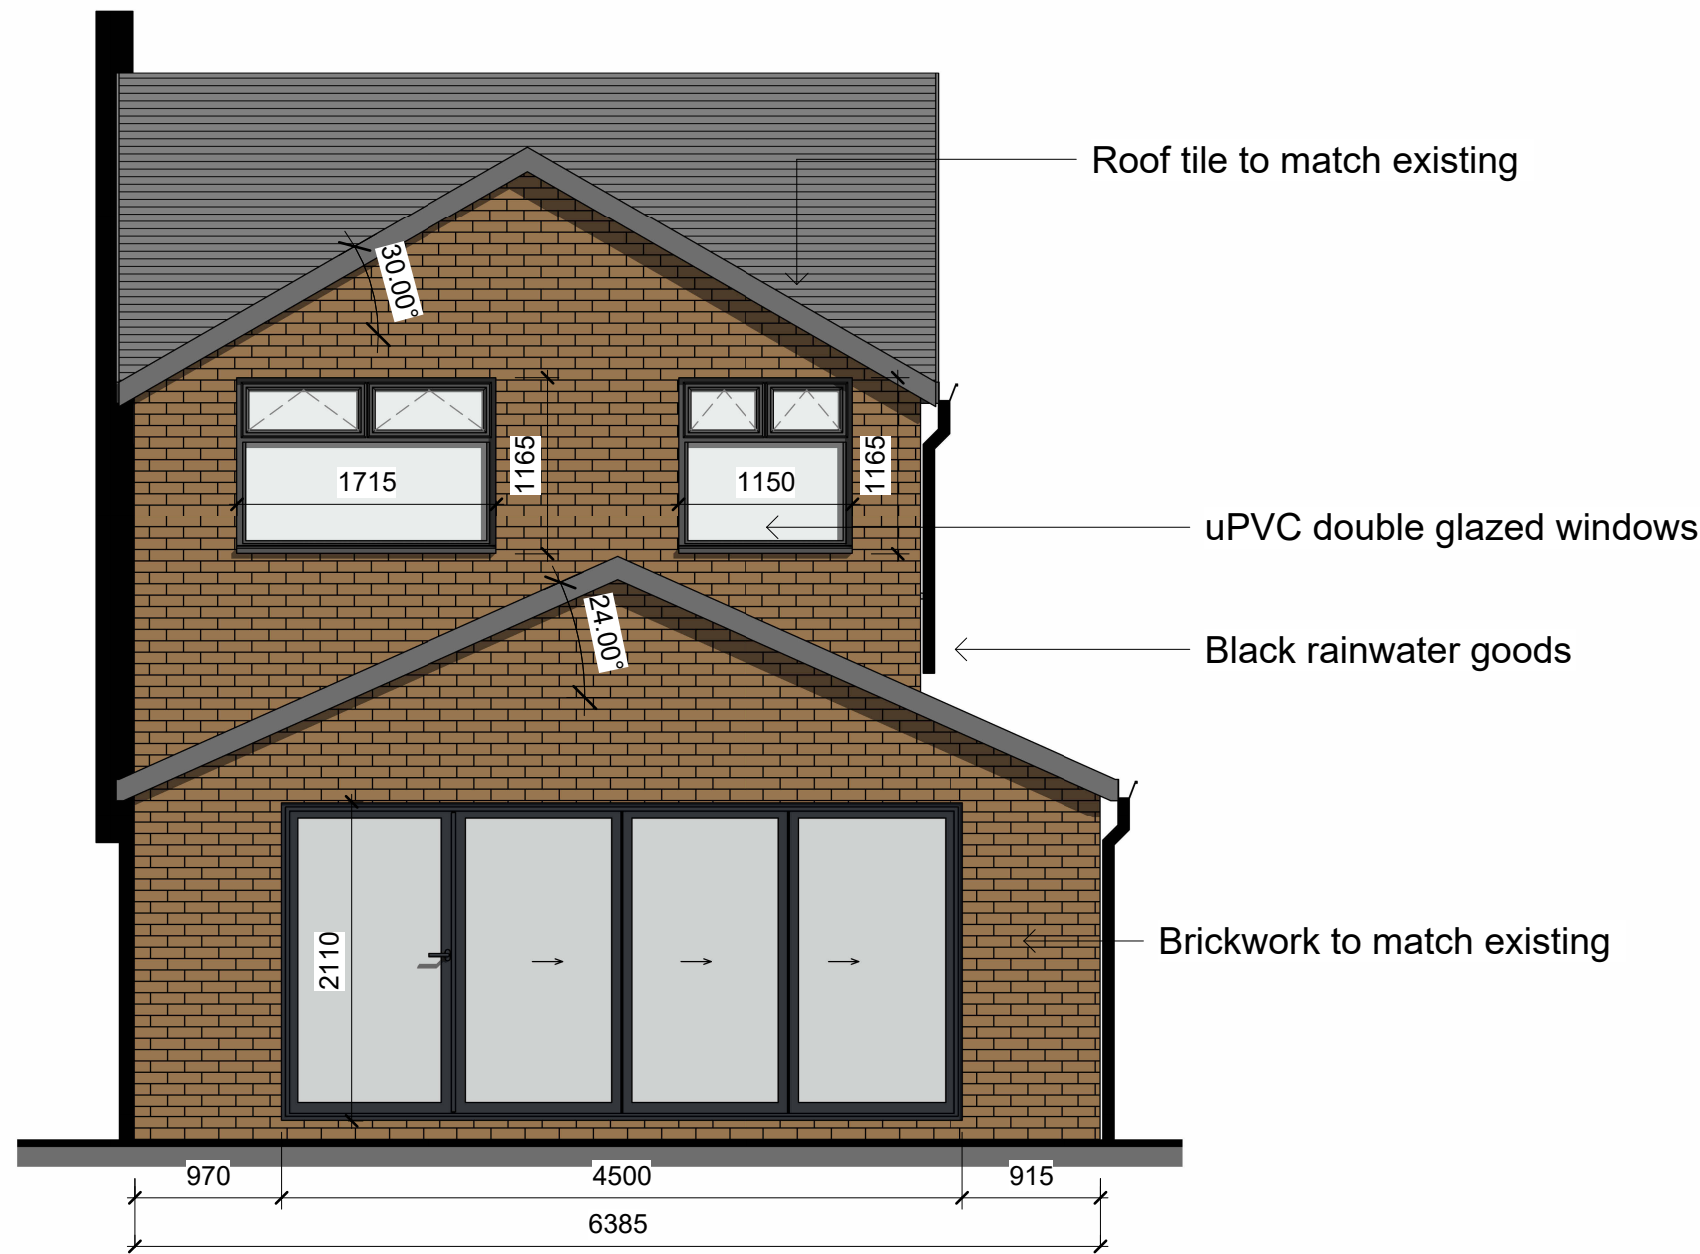

**Proposed Rear Elevation**  
1 : 50

|   |                 |          |
|---|-----------------|----------|
| 1 | Client comments | 01.05.24 |
|---|-----------------|----------|

|    |                |      |
|----|----------------|------|
| No | REVISION NOTES | DATE |
|----|----------------|------|



CLIENT

Mrs C McKeown

PROJECT NAME AND ADDRESS

Domestic Extension  
Edmund Hall Close

Proposed Elevations

PROJECT STATUS

Planning

DATE

14/05/2024 19:50:00

SCALE

1 : 50

SHEET

A102