


1


Section 2

1 : 100

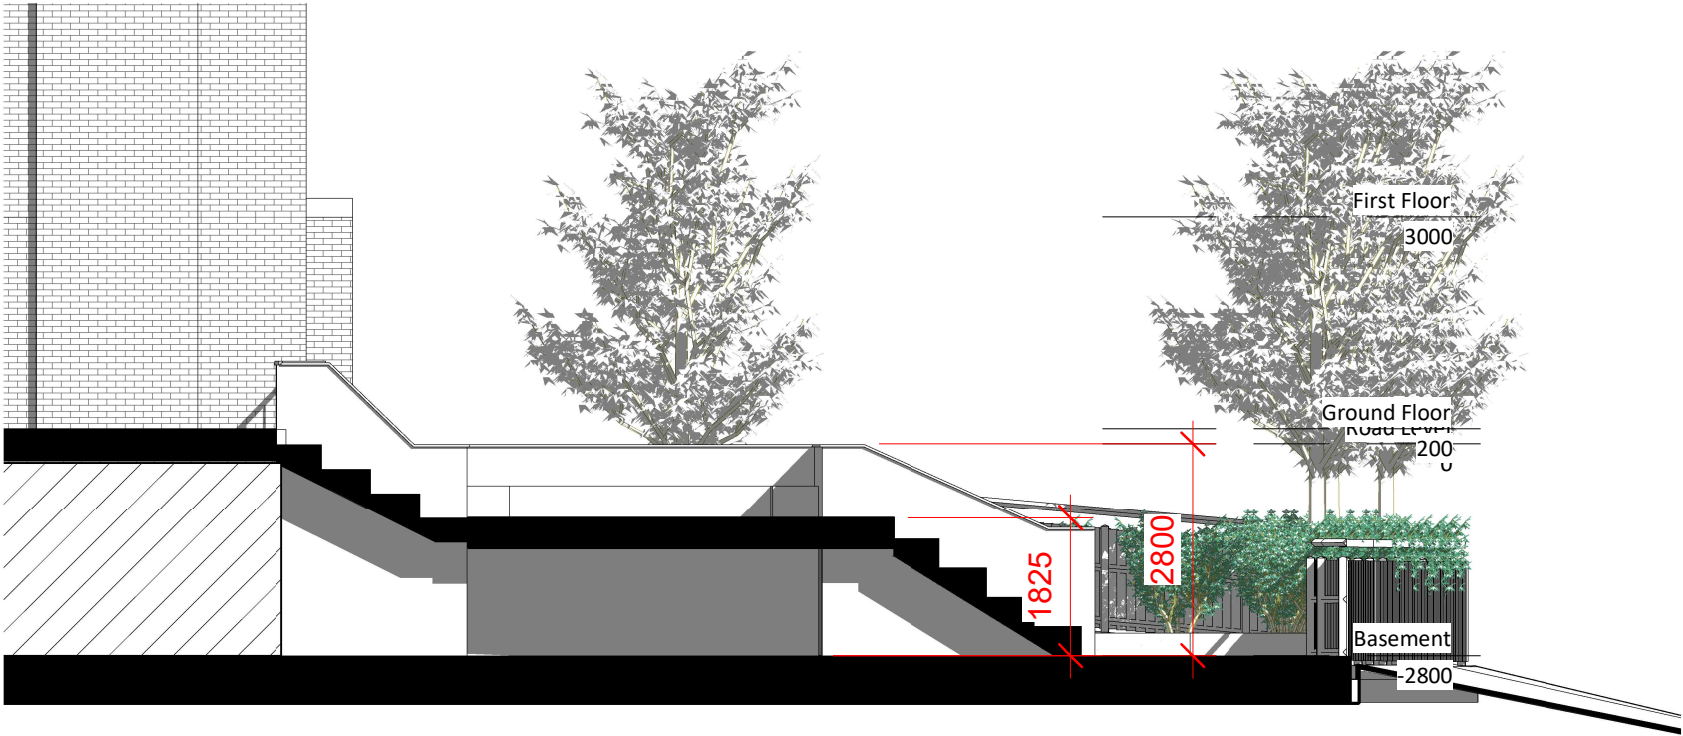

2

3D View 1

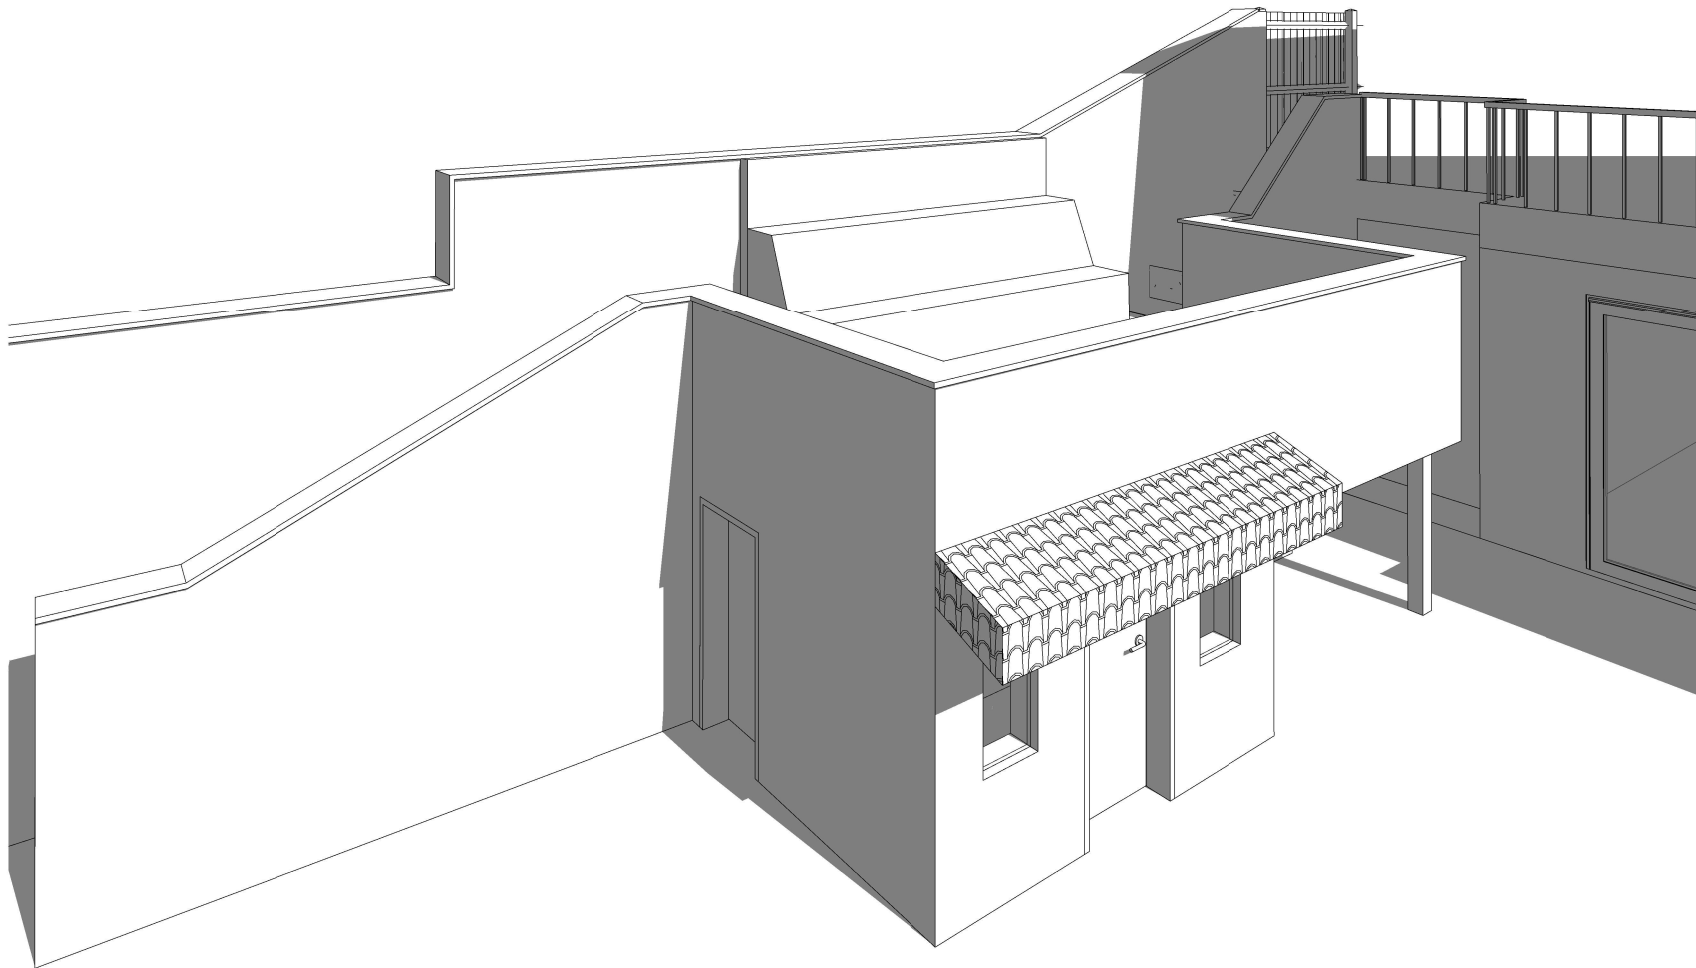

GENERAL NOTES:
ONLY SCALE OF DRAWINGS FOR PLANNING PURPOSES
ALL DIMENSIONS ARE TO BE CHECKED ON SITE. INCONSISTENCIES ARE TO BE REPORTED TO DIMENSIONS IMMEDIATELY.
COPYRIGHT OF PLANNING DIMENSIONS LTD

PROJECT TITLE

Shrewsbury House ,Lowther Road
/Shrewsbury Road
,Prestwich,manchester ,M25 9QG

CLIENT PROJECT NO

A -

DRAWING TITLE SCALE (@ A3)

Existing Section AA
and view 1 : 100



DRAWING NUMBER REV

ER - S001 -

Date Drawn by

04/11/2022 sanjay