


Key to Yard Area -

AREA 1 SHARED- SHARED AREA FOR DROP OFF/DEVILERIES FOR BOTH GROUND FLOOR AND FIRST FLOOR

AREA 2 GF YARD AREA -GROUND FLOOR UNIT ONLY- DOG EXERCISE AREA WITHIN WOODEN FENCED OFF AREA AND BIN.

AREA 3 FF ONLY RAMP -FIRST FLOOR UNIT ONLY

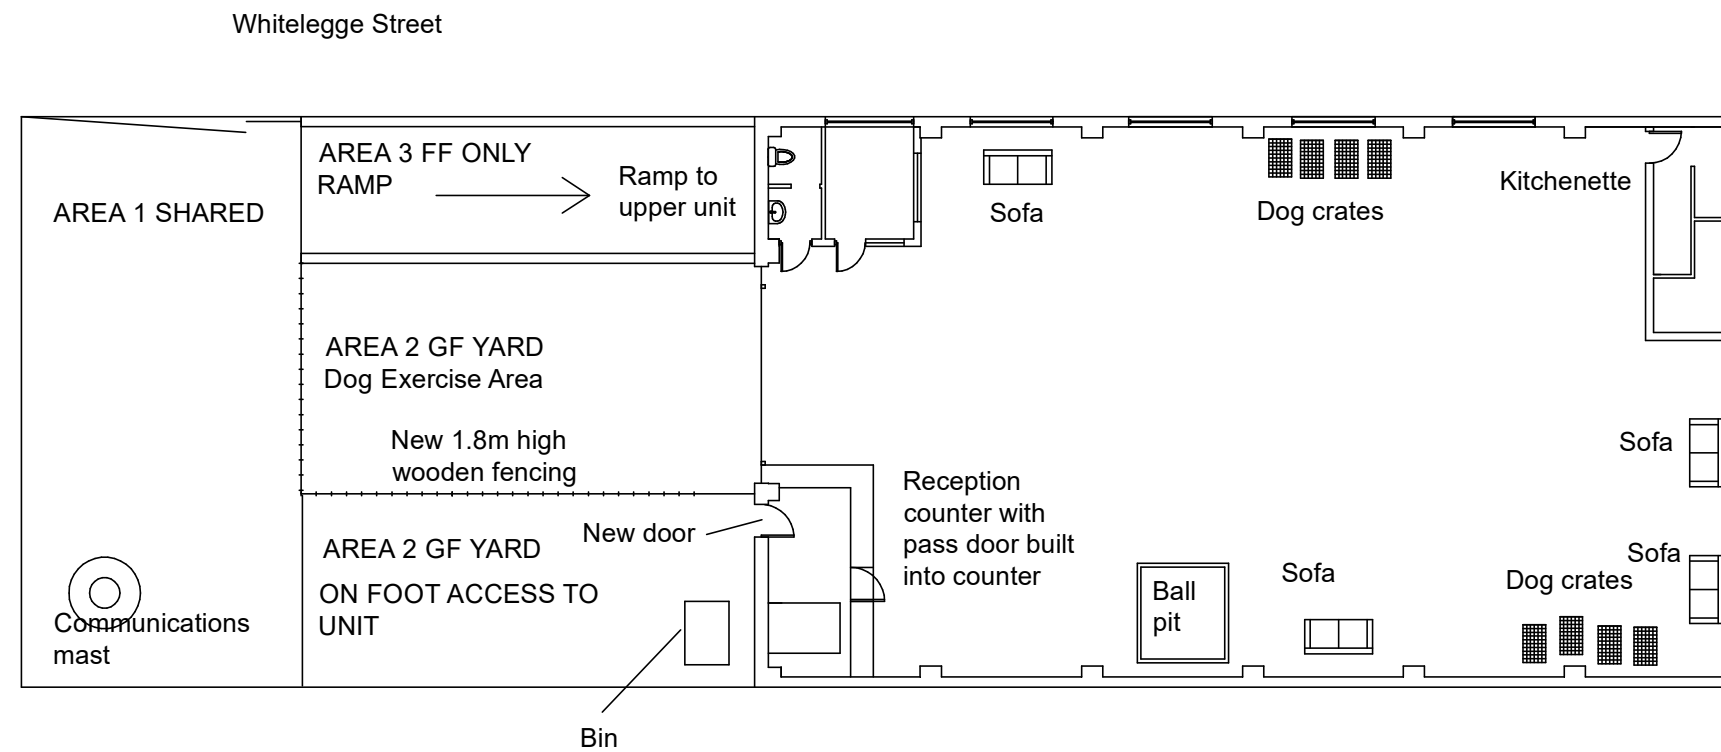

26 Whitelegg Street Bury BL81SW
Miss Amanda Jade Burke
Change of use to Boutique Dog Daycare

Drawing 7 -Proposed Yard and
Unit Plan

Drawing Number 2214-07a 07/05/22
Loganbuilding@outlook.com

07904 649901
Scale 1:200@A3