

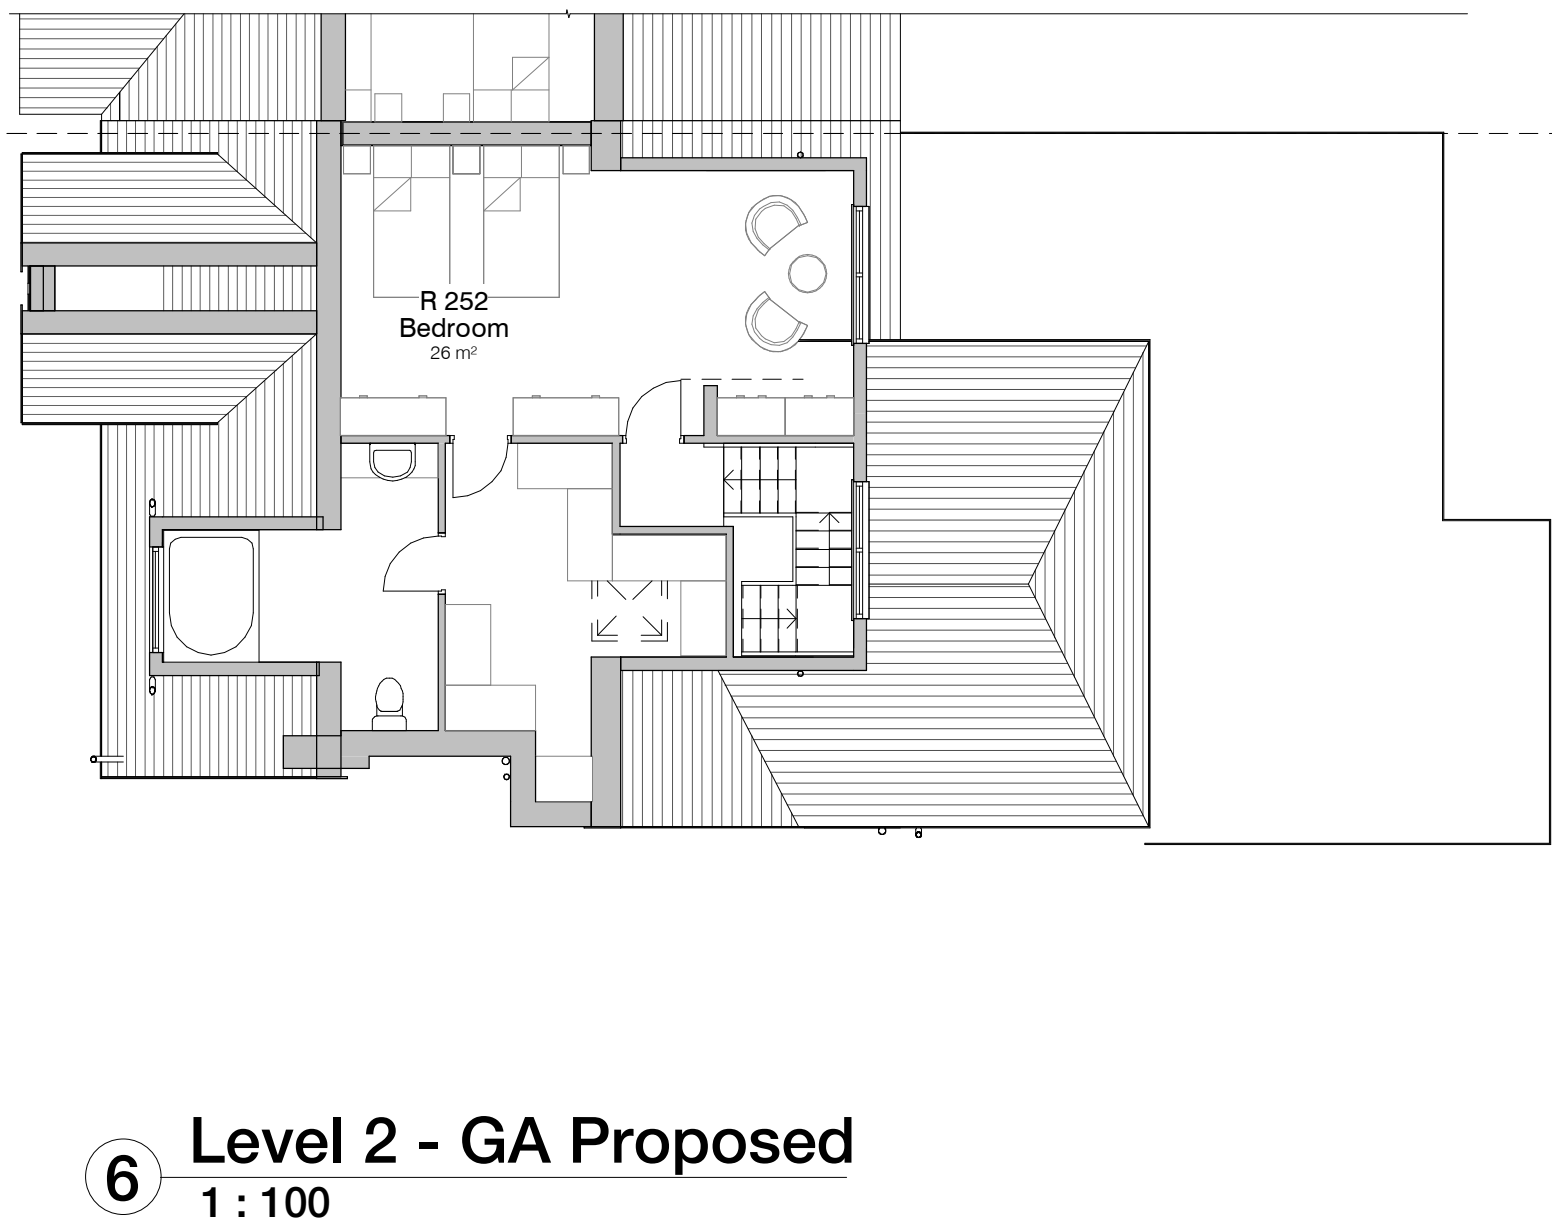
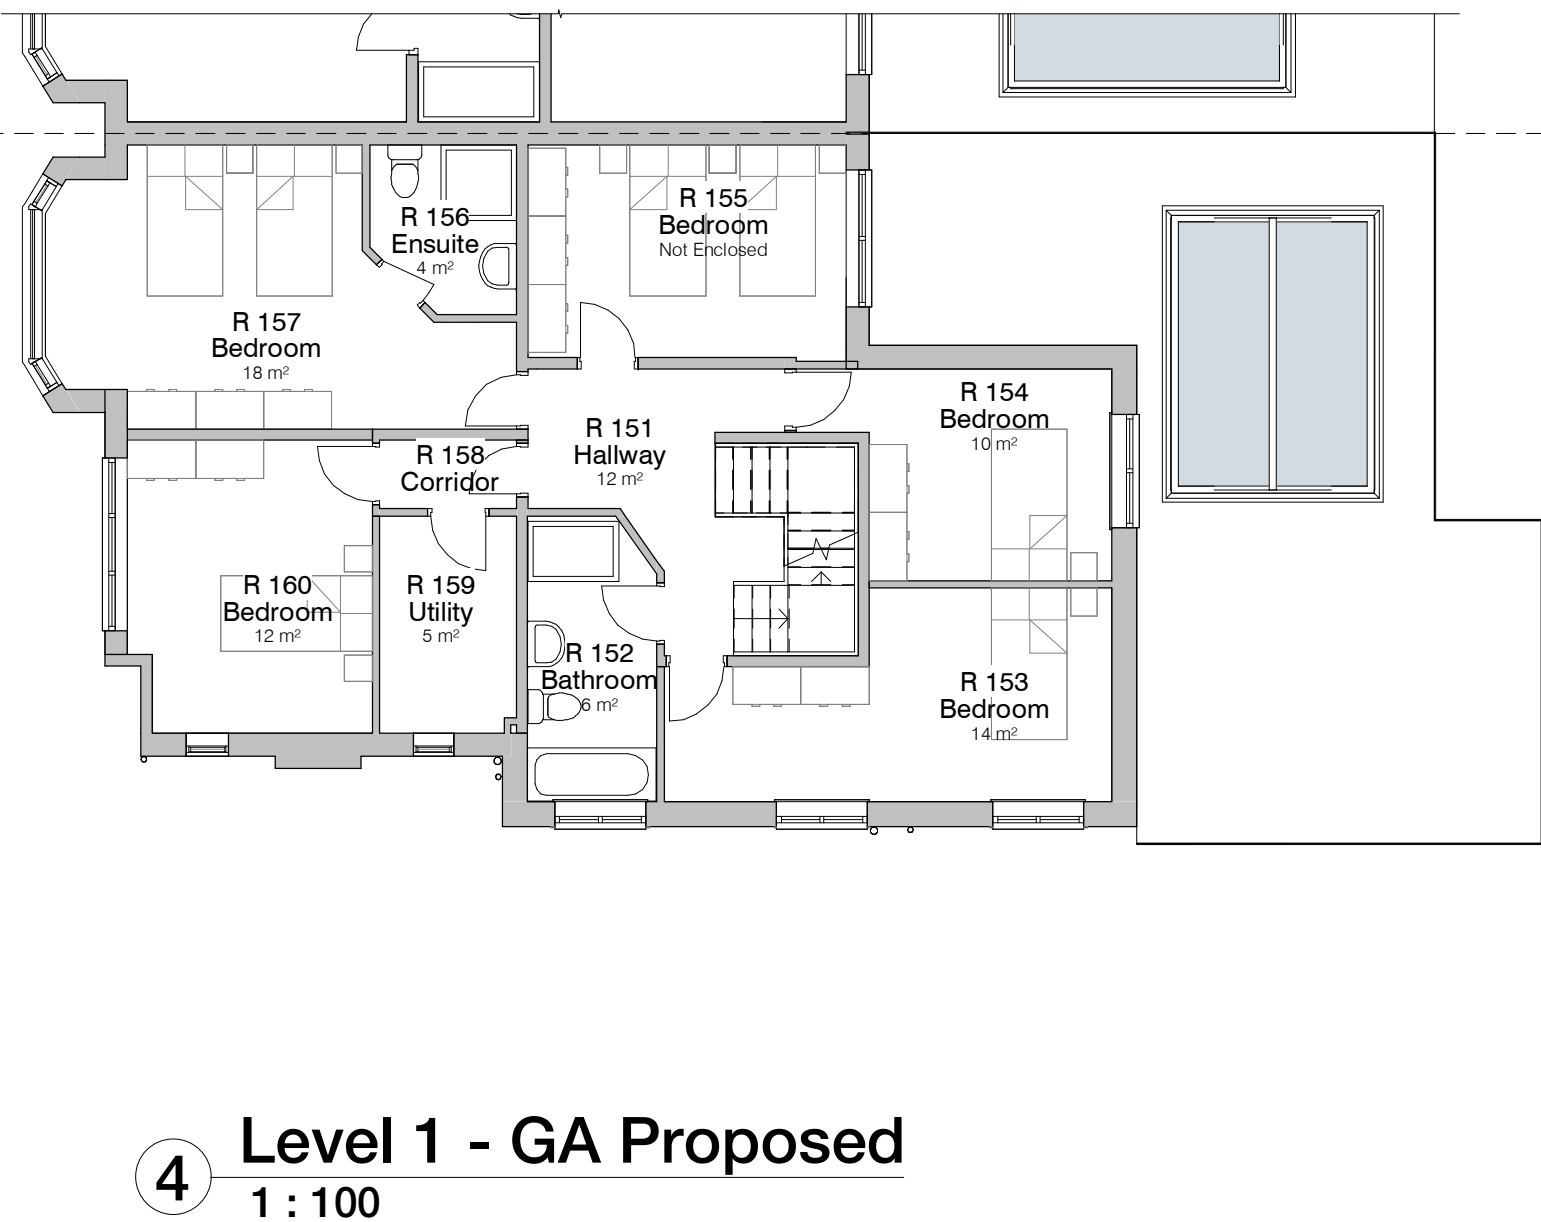
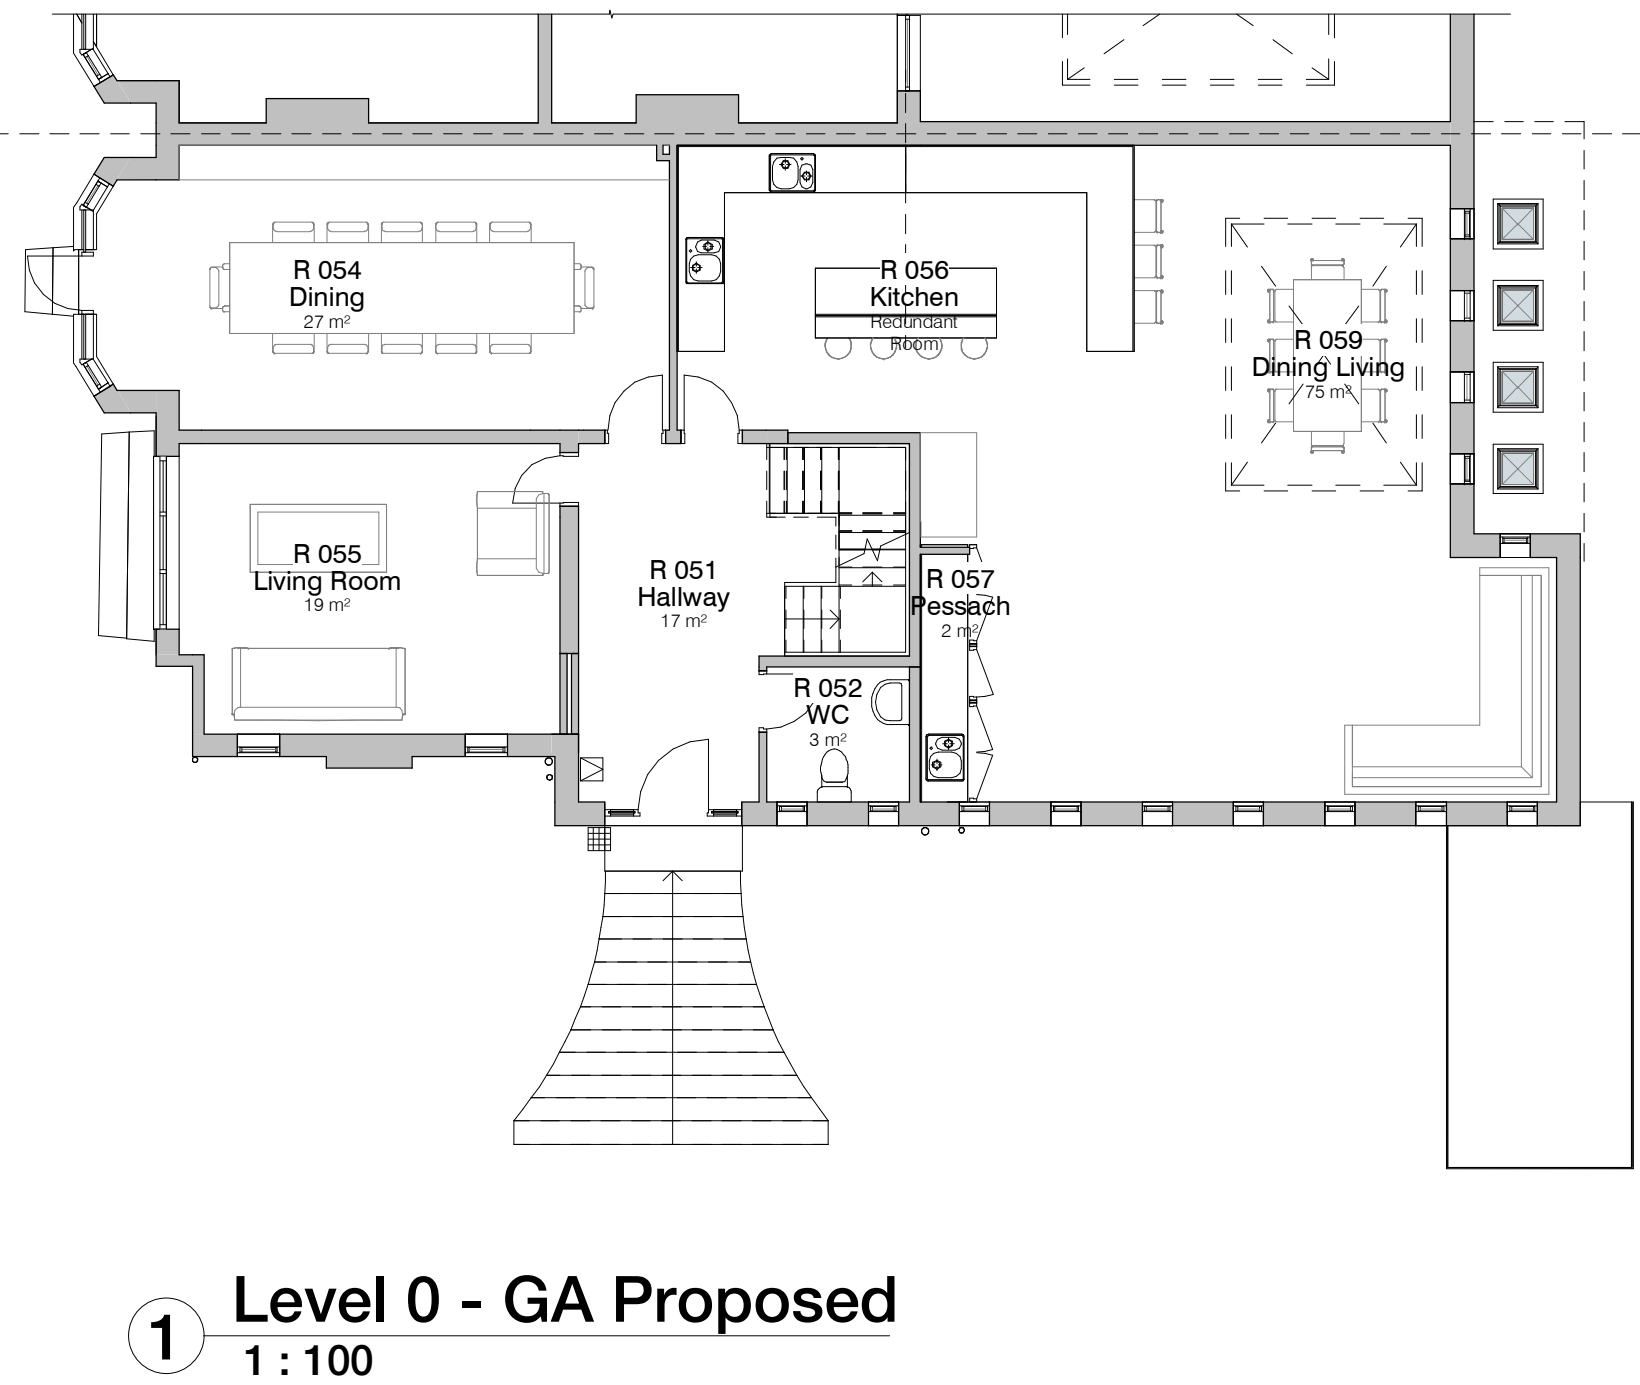


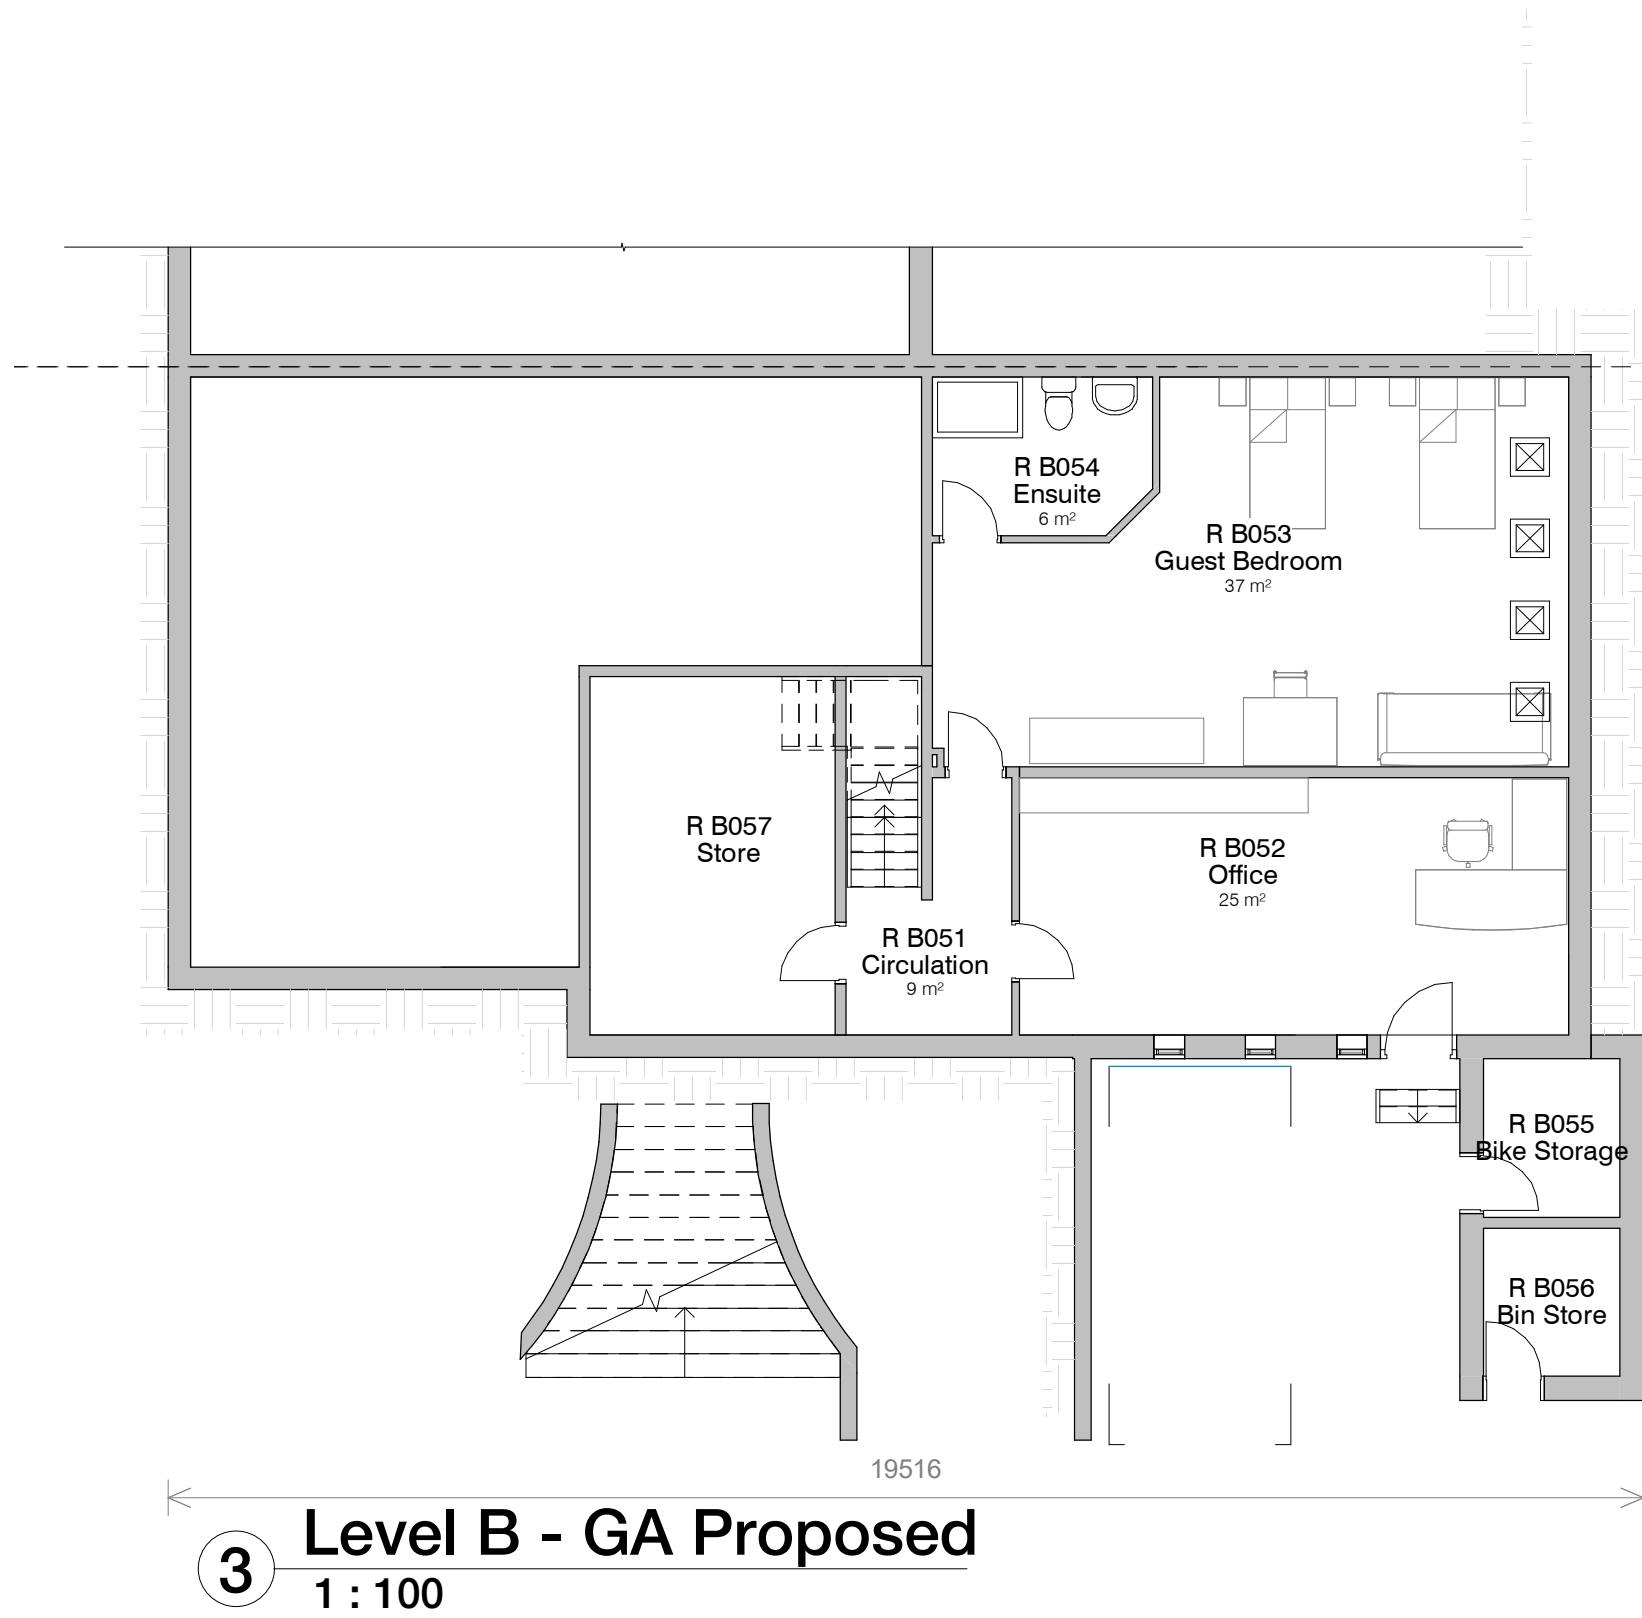

Note Block - Elevations - GA

- 1 Proposed site wall, to match existing wall
- 2 Proposed staircase

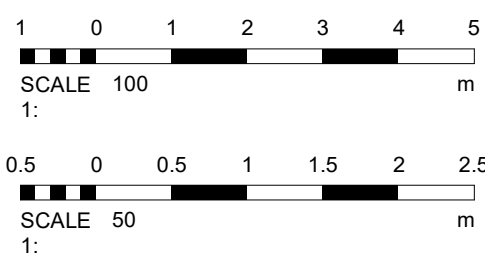

PROJECT	SCALE @ A1	DATE	DRAWN BY
4 Hereford Drive	1 : 100	01 SEP 2020	AP
CLIENT	STATUS	PROJECT NO.	DRAWING NO.
Mr. M. Kay & Mr. D. Artman	DESIGN	DA19046.	003.
TITLE	PROJECT NO.	DRAWING NO.	REV.
Proposed GA Plans and Elevations	DA19046.	003.	10
NOTES			
THIS DRAWING MUST NOT BE REPRODUCED WITHOUT WRITTEN CONSENT OF DEBTAL ARCHITECTURE. ALL OWNERSHIP AND INTELLECTUAL RIGHTS ARE RESERVED BY DEBTAL ARCHITECTURE. ANY UNAUTHORIZED USE OR REPRODUCTION OF THIS DRAWING WILL BE AT THE USER'S SOLE RISK AND WITHOUT LIABILITY TO DEBTAL ARCHITECTURE. ALL DIMENSIONS AND LEVELS ARE GIVEN IN METERS UNLESS OTHERWISE SPECIFIED. ALL DIMENSIONS ARE TO FACE UNLESS OTHERWISE SPECIFIED.			