


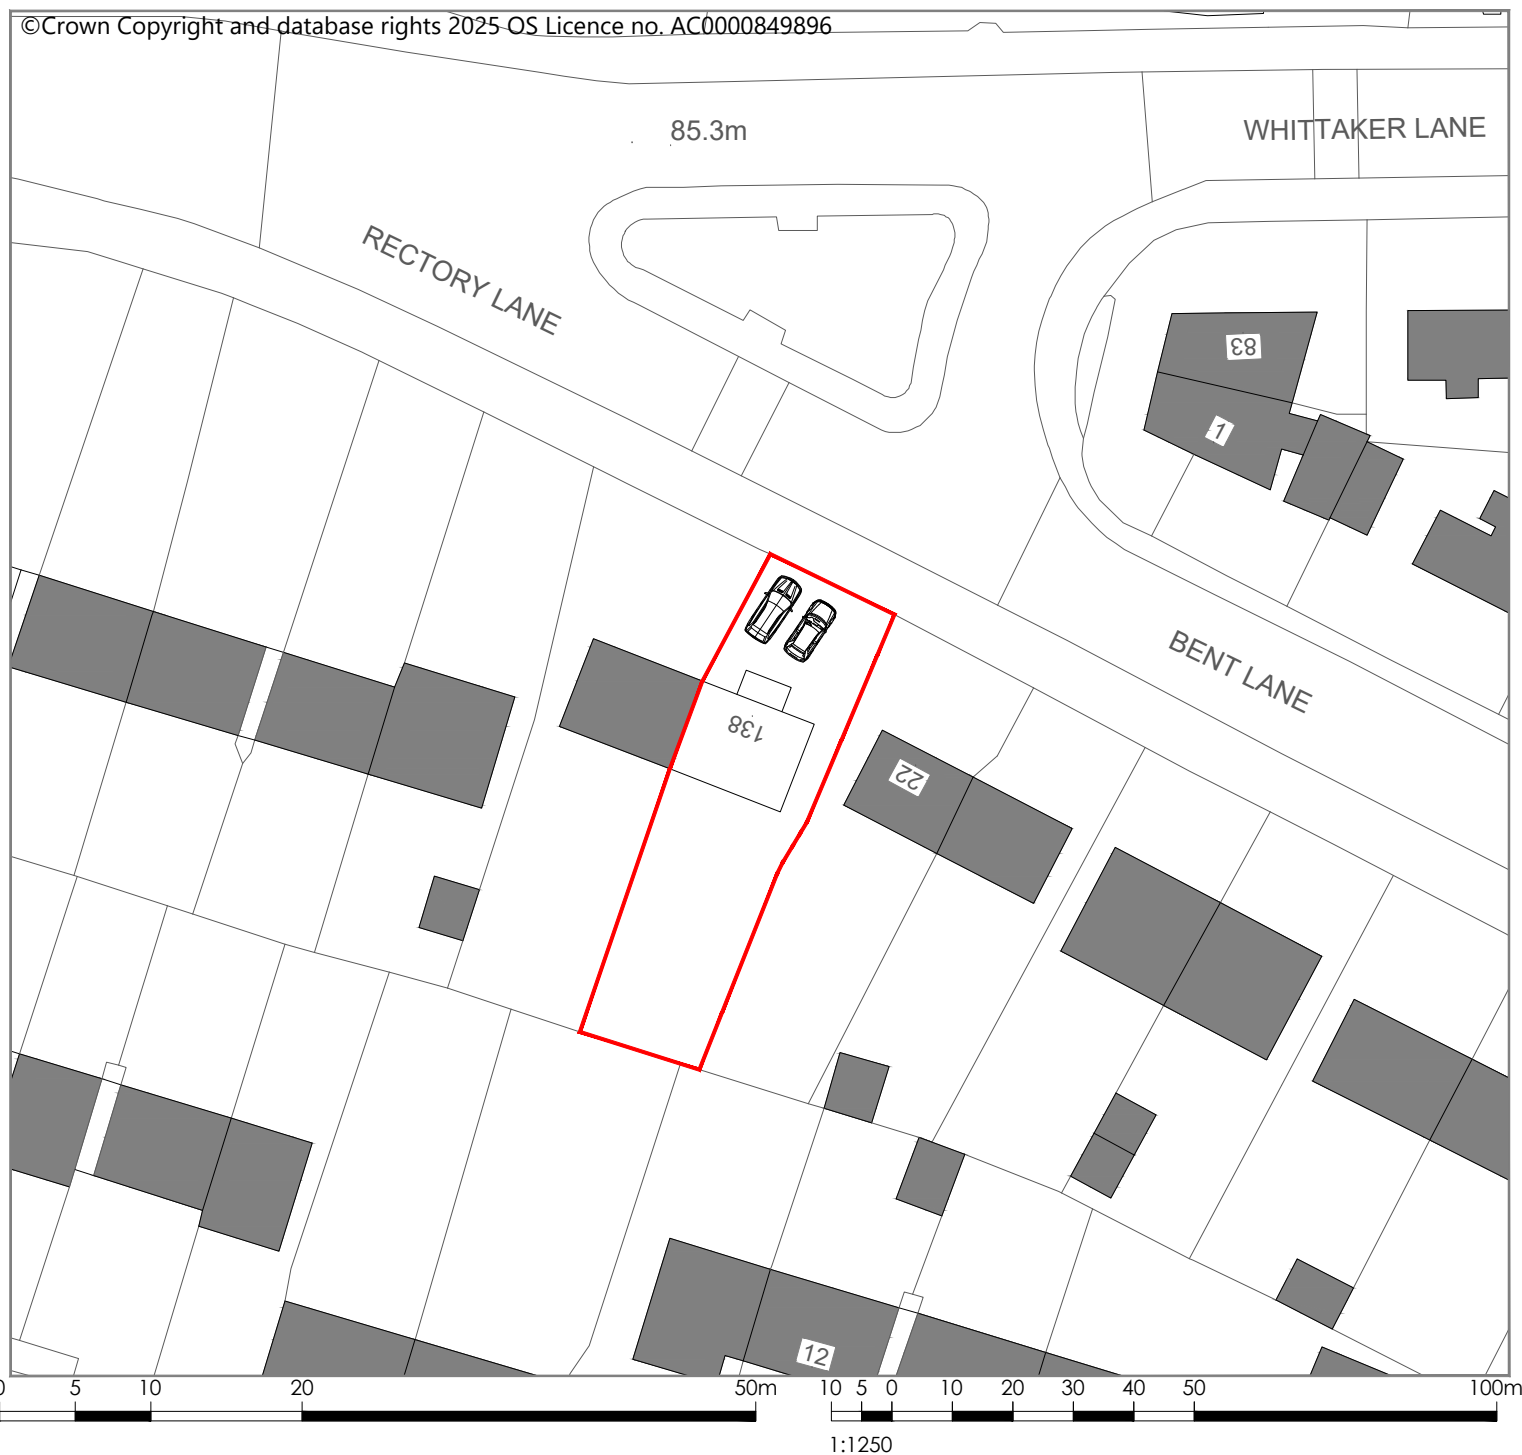

Indicative
True
North

Planning drawings

Site Boundary

Rev ref	Description	Date
Project	Ground & first floor rear extension, front porch works and internal works	
Site Address	138 Rectory Lane Prestwich Manchester M25 1DJ	
Client	Mr & Mrs Broomfield	
Drawing status	Planning	
Drawing title	Existing block plan	
Date	March 2025	
Scale	1:500 @ A4	
Dwg No.	2025-1903-P-104	Rev -