
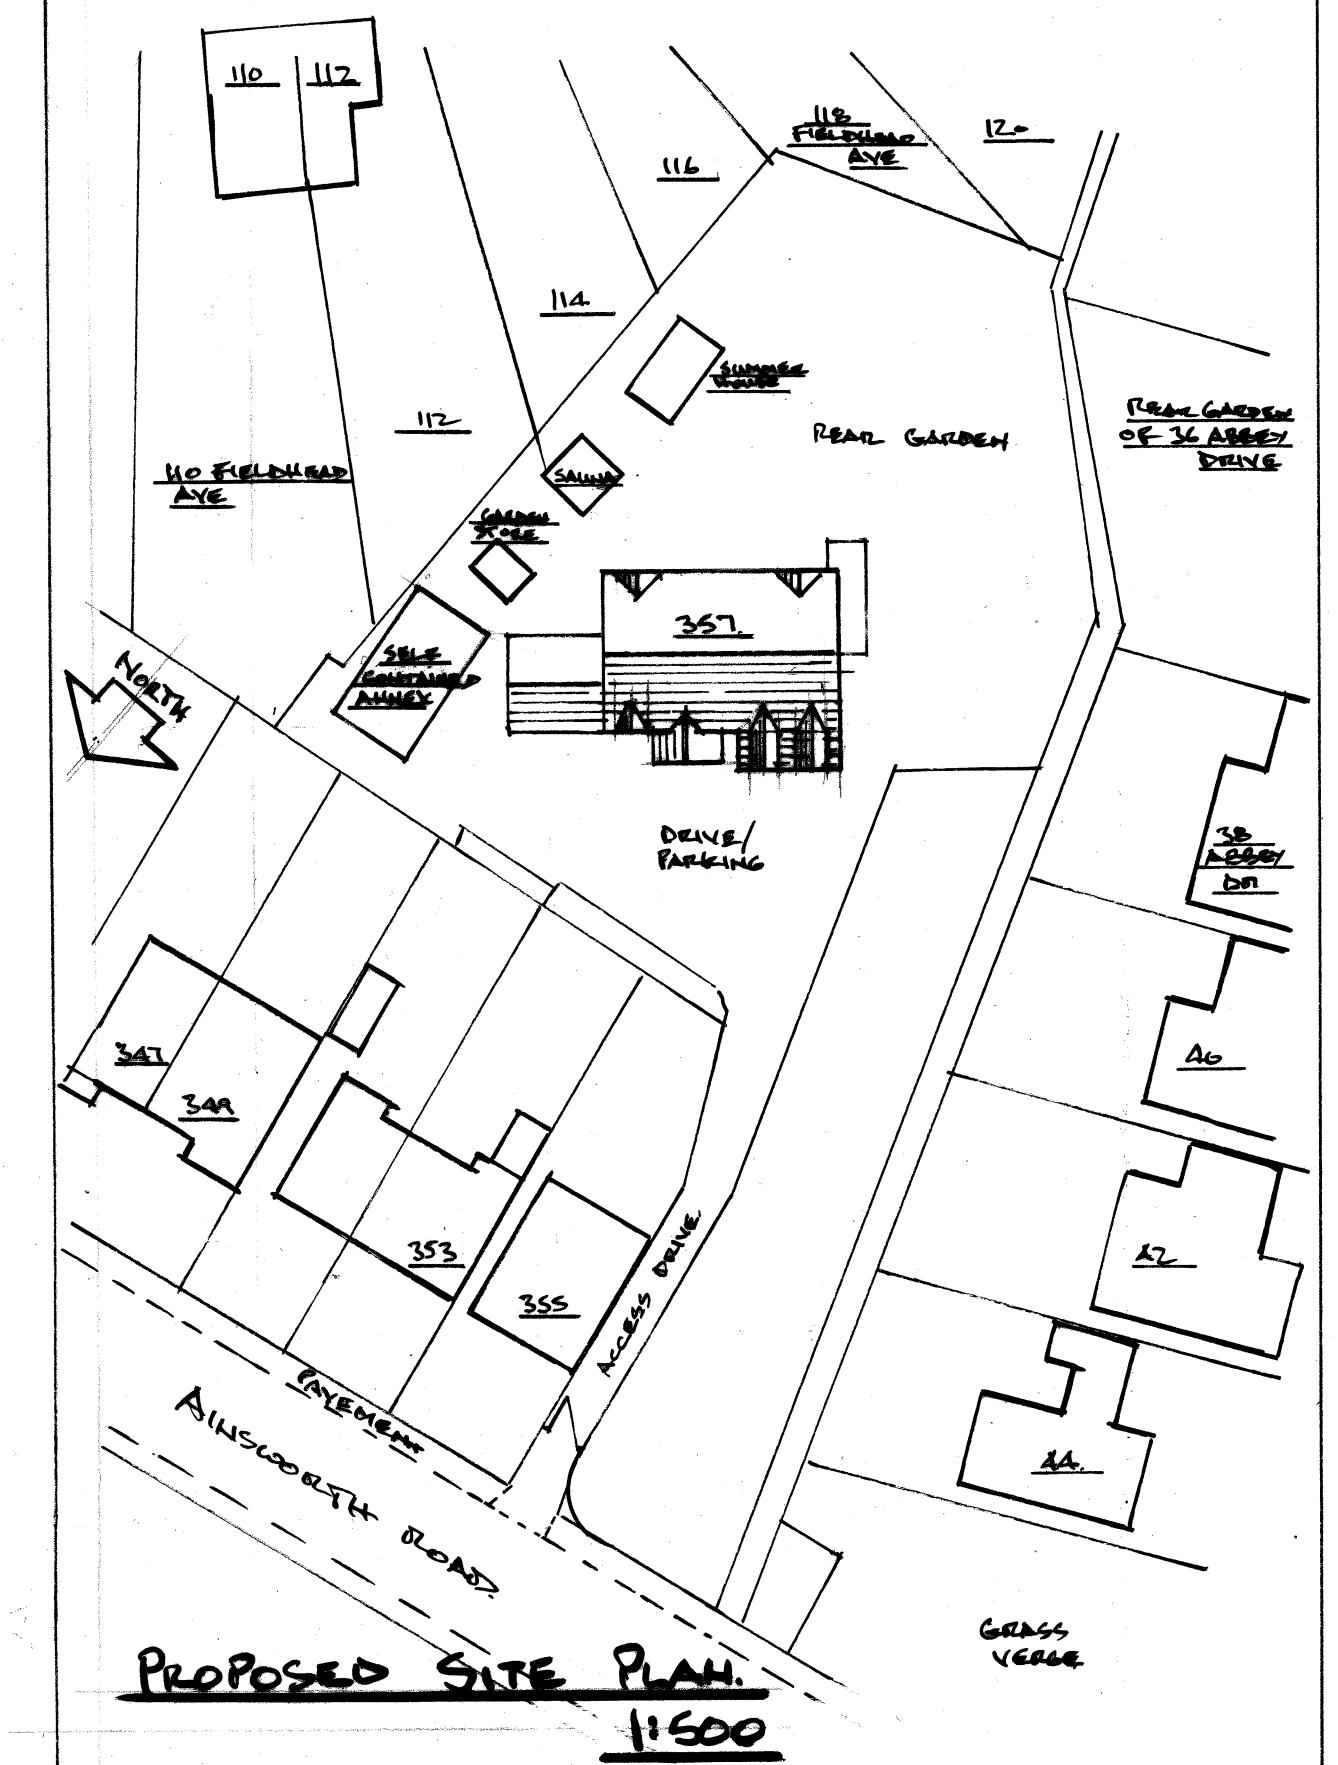
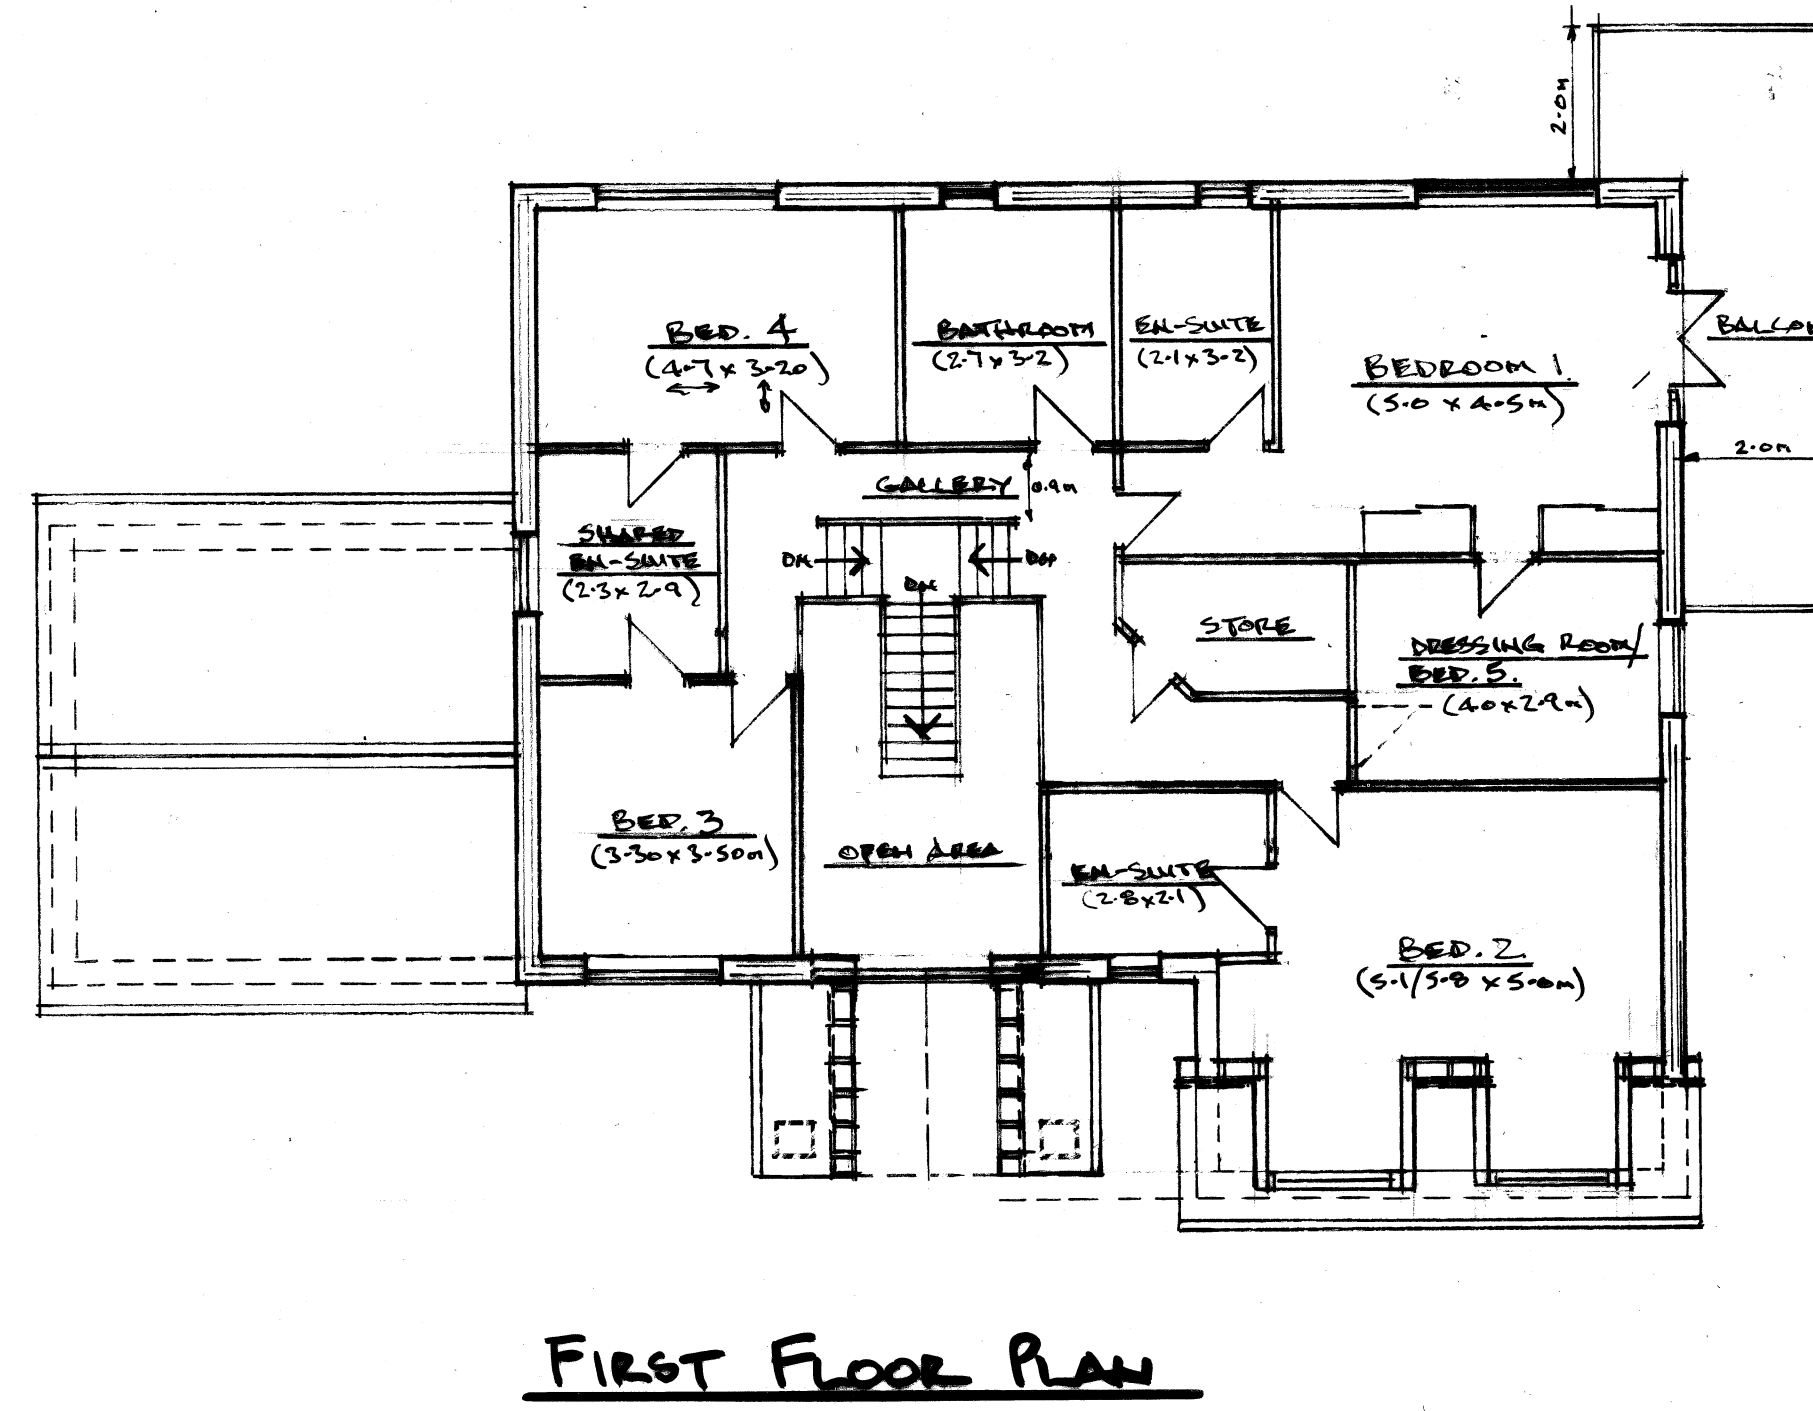
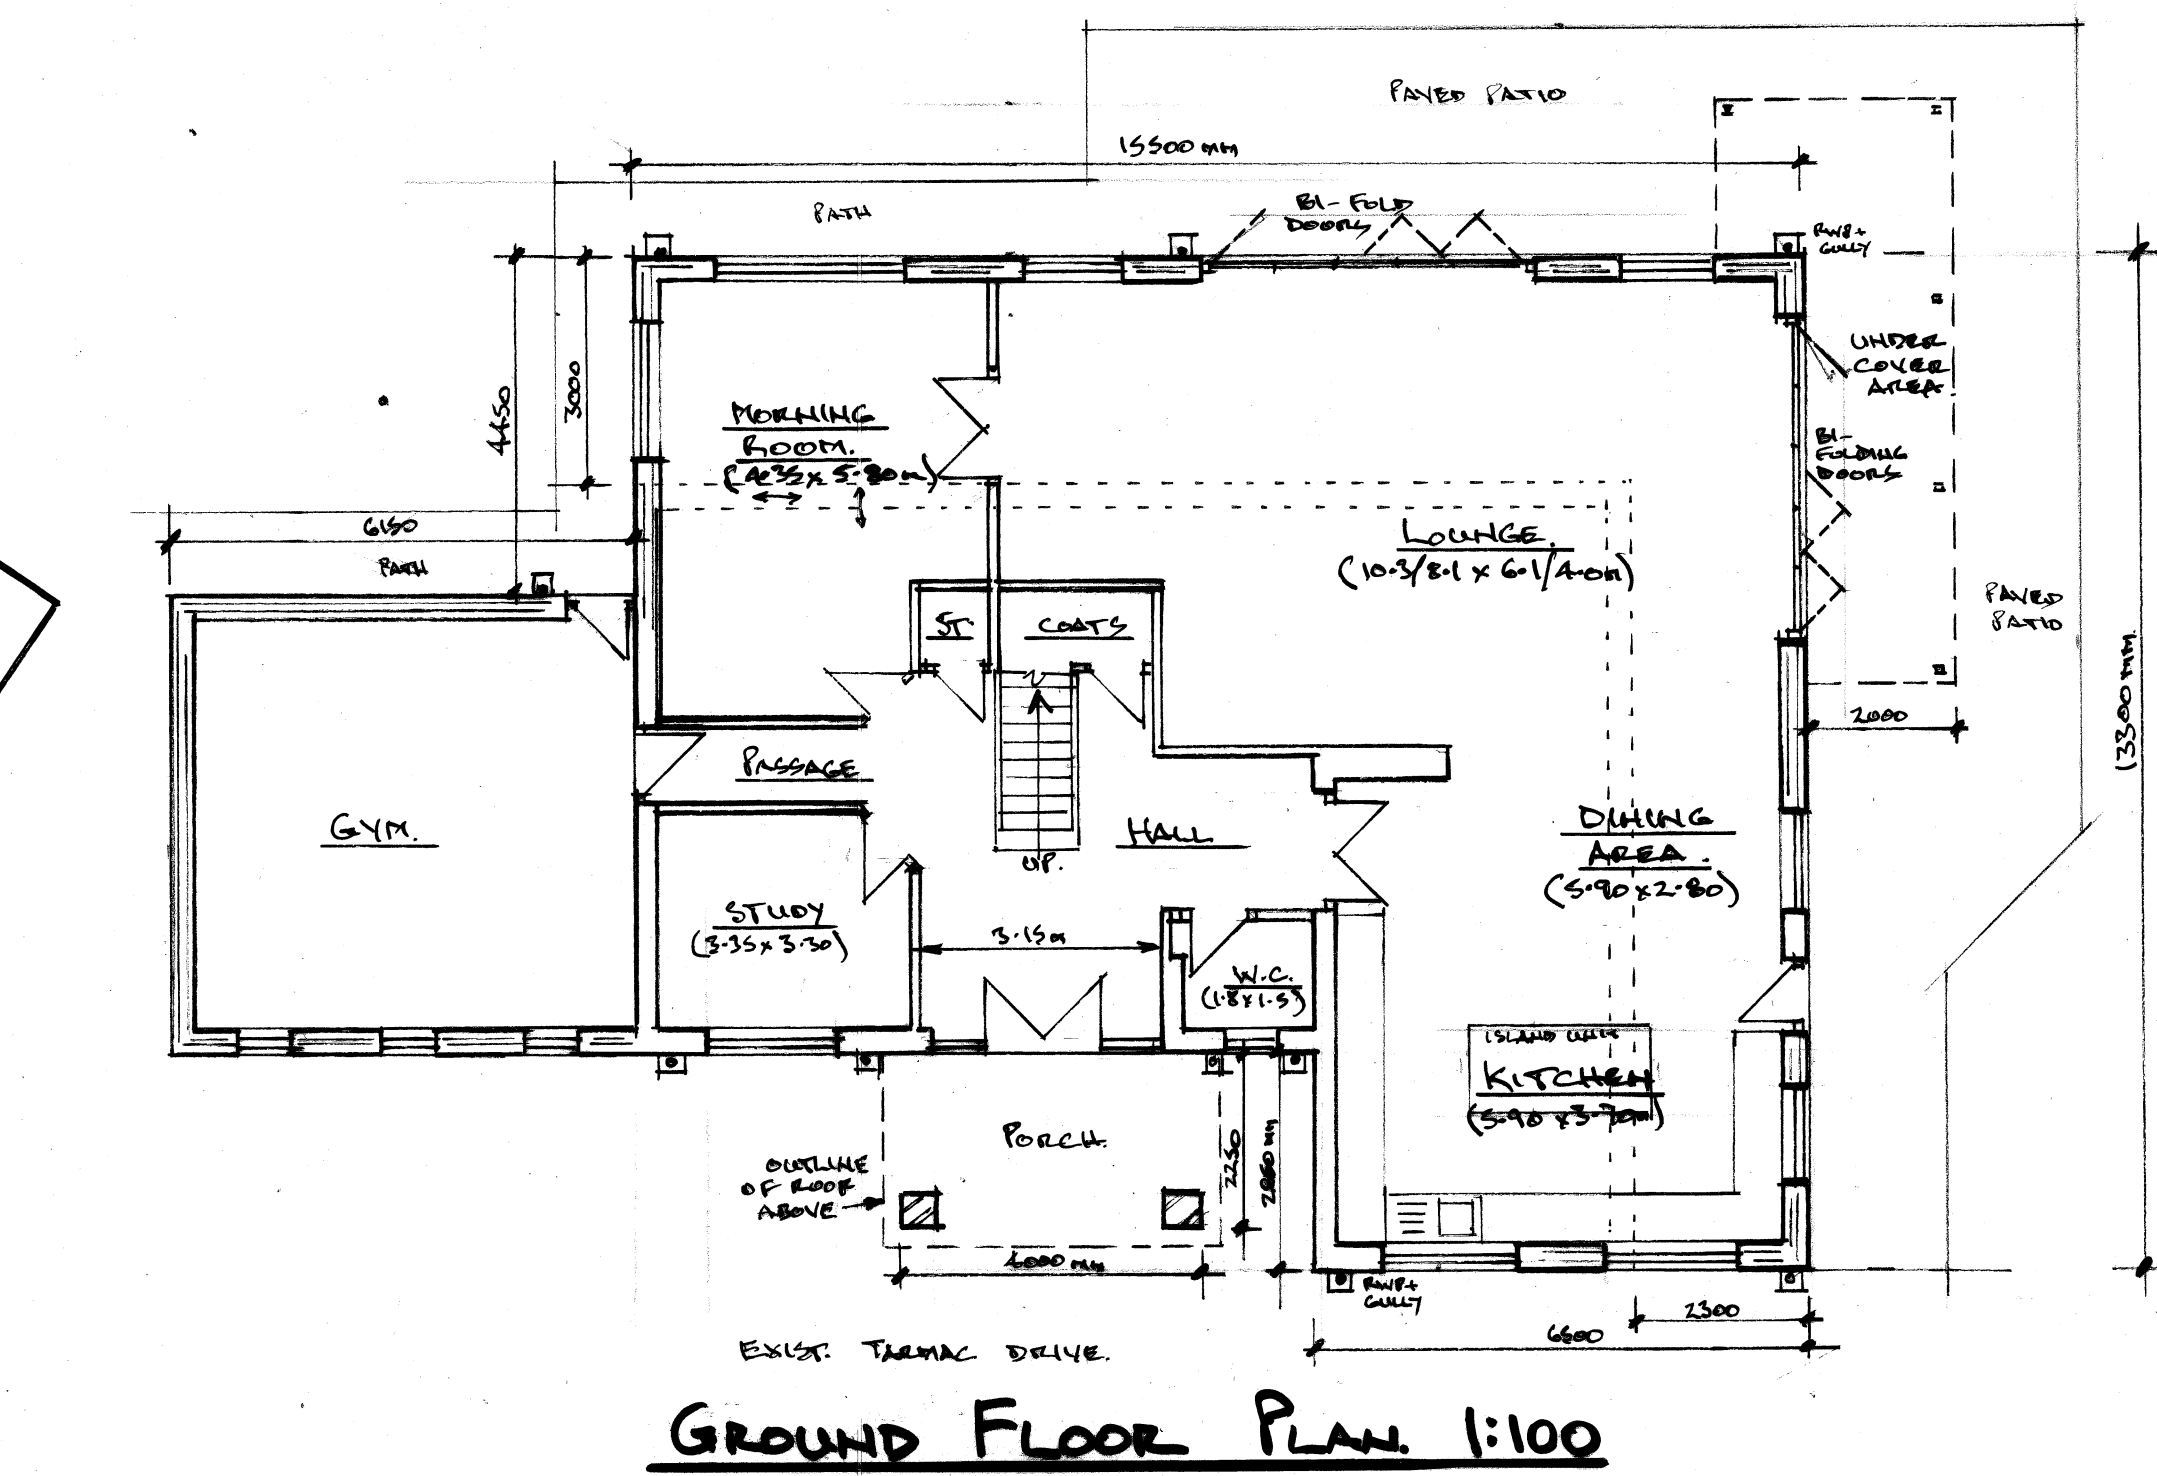
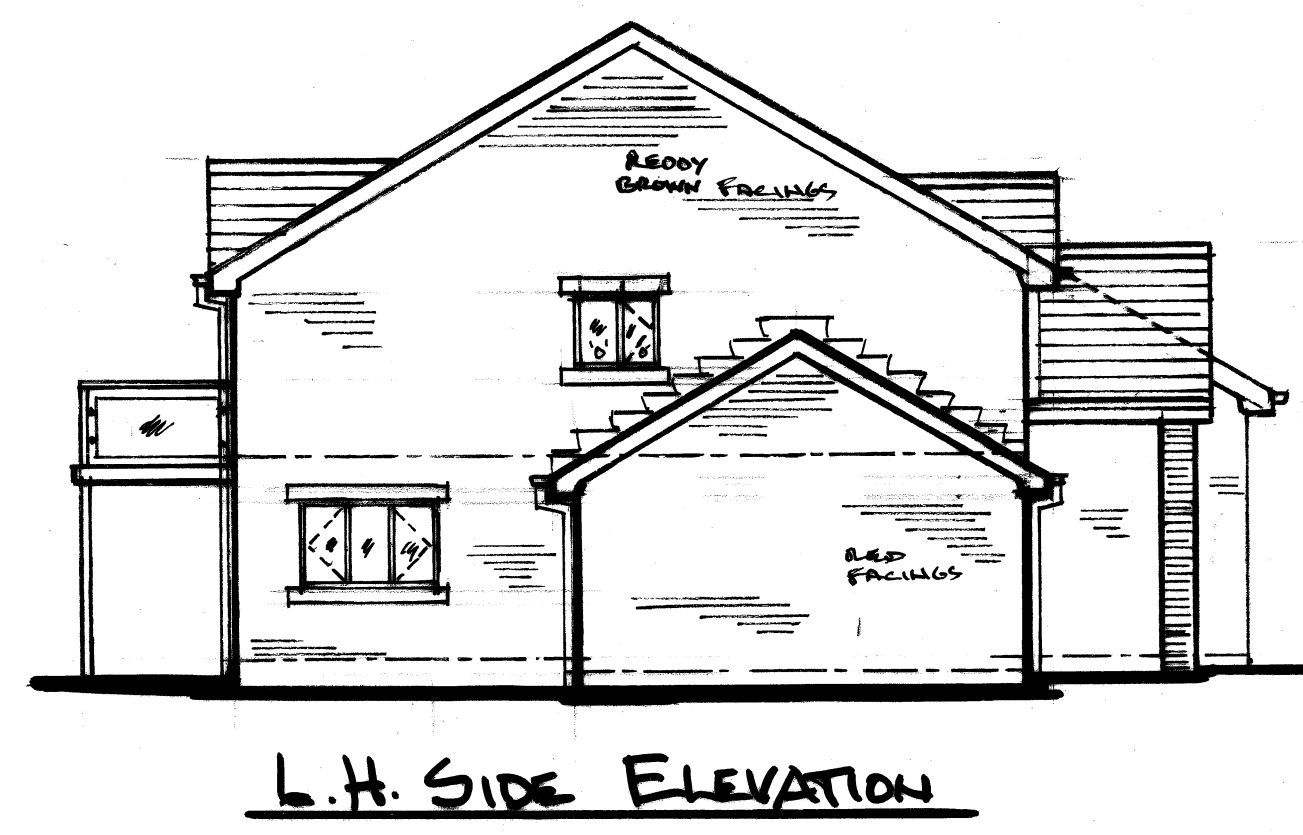


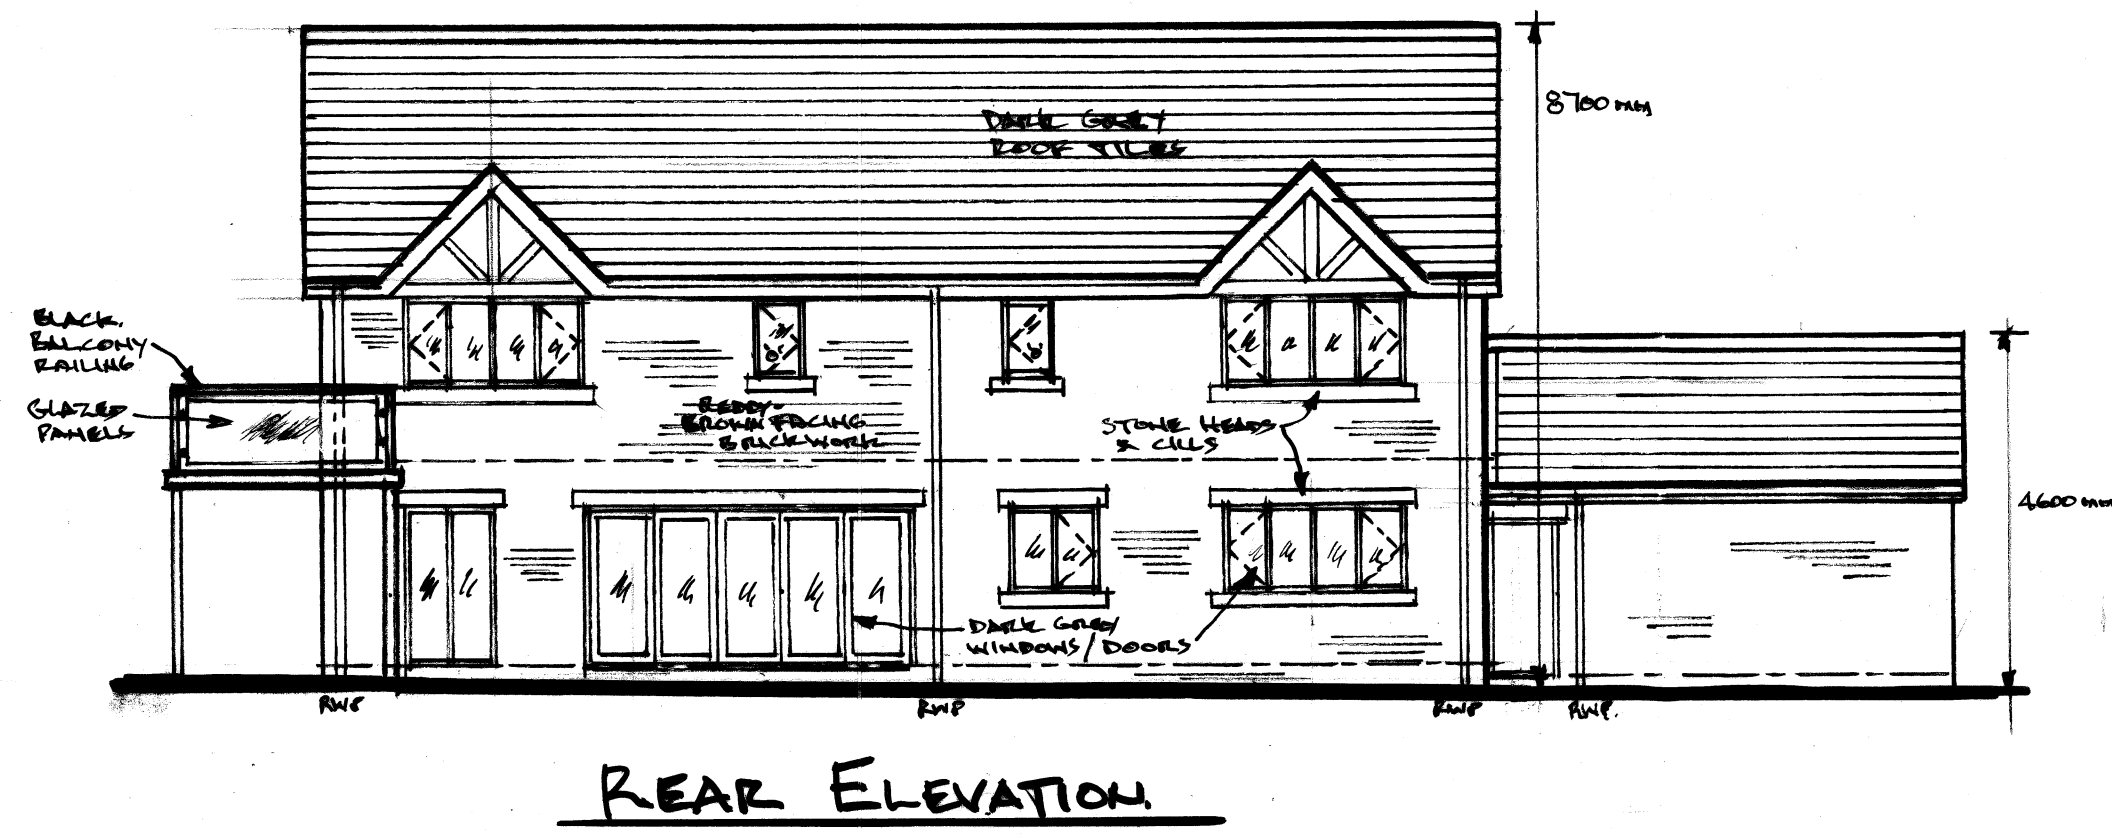

Architectural & Building Services			
NEIL BUTTERWORTH			
Tel: 07785 275483			
Mobile: 07785 275483			
89 Higher Ainsworth Road, Radcliffe, Manchester, M26 4JJ.			
Job Title PROPOSED TWO STOREY REAR/SIDE EXTENSION, & HOUSE RE-MODELLING, AT 357 AINSWORTH ROAD, BURY.			
Drawing Title PLANS & ELEVATIONS (PROPOSED)			
Scale	Date	Drawn by	Drawing No.
1:100	DEC. 2A.	N.B.	3