




©Crown Copyright and database rights 2025 OS Licence no. AC0000849896

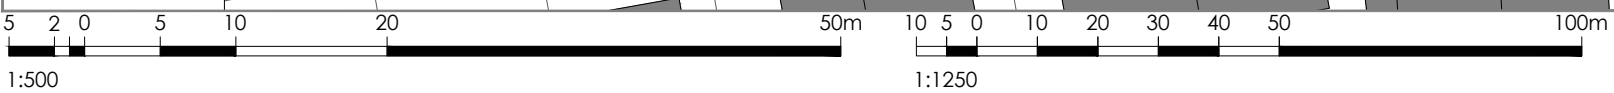

Indicative
True
North

Planning drawings

Legend
 Site Boundary

Rev ref	Description	Date
Project	Ground floor rear extension & associated internal works	
Site Address	11 Perrymead Prestwich Manchester M25 2QJ	
Client	Mr Chris Todd	
Drawing status	Planning	
Drawing title	Proposed block plan	
Date	March 2025	
Scale	1:500 @ A4	
Dwg No.	2025-1907-P-106	Rev -