


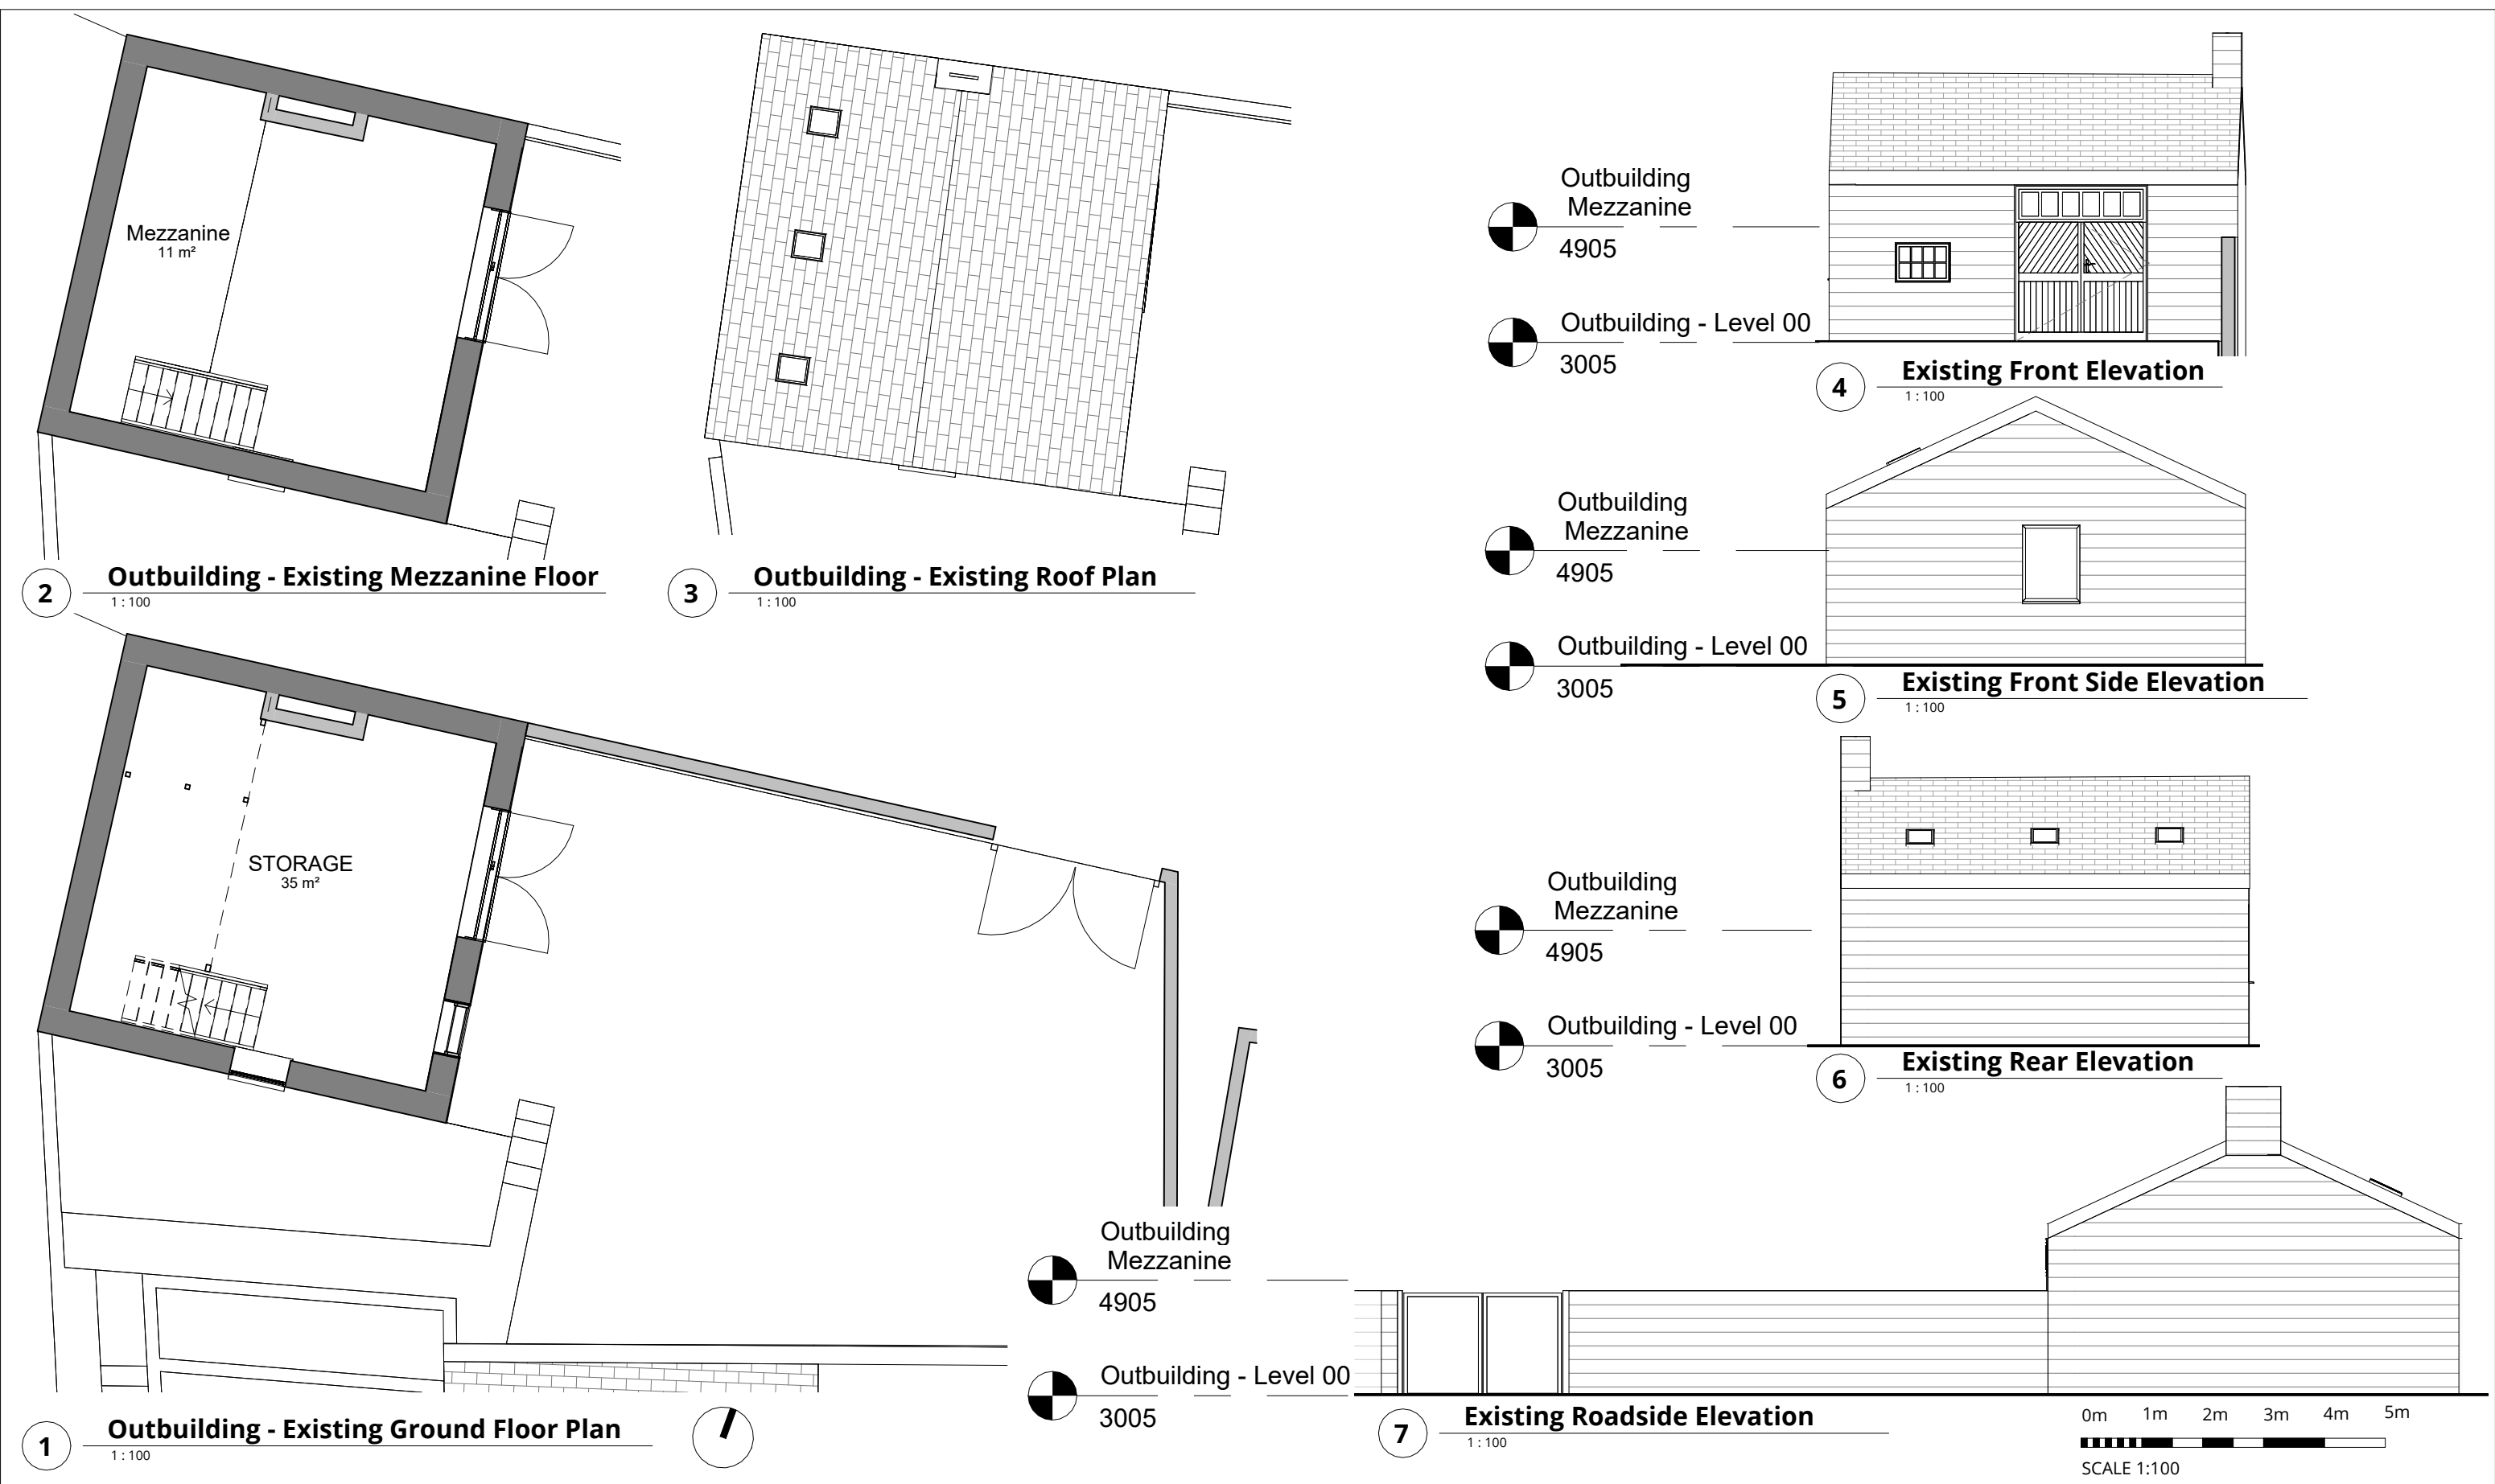

RALA SHALL HAVE NO RESPONSIBILITY FOR ANY USE MADE OF THIS DOCUMENT OTHER THAN FOR THAT WHICH IT WAS PREPARED AND ISSUED. ALL DIMENSIONS SHOULD BE CHECKED ON SITE. DO NOT SCALE FROM THIS DRAWING	P00	First Issue	RB	RB	27/08/24	CLIENT	11 Hackford Close, Brandlesholme, Bury, Greater Manchester, BL8 1XP United Kingdom T +44 [0]7564 361 972 Rachel Ann Lucy R A L A Architect	PROJECT TITLE			14 Lumb Carr Road									
	P01	Planning Comments	RB	RB	12/11/24			BOP JOB NUMBER		P0063		ISO 27001 CLASSIFICATION		Planning						
ANY DRAWING ERRORS OR DIVERGENCIES SHOULD BE BROUGHT TO THE ATTENTION OF RALA AT THE ADDRESS SHOWN BELOW.						DRAWING TITLE			Outbuilding - Existing Plans & Elevations			SCALE		@ A3						
DRAWINGS SHALL BE READ IN CONJUNCTION WITH THE FOLLOWING BEFORE WORK COMMENCES:												1 : 100			DATE FIRST ISSUED		19/08/24			
- THE CDM DESIGN ISSUES REGISTER - THE RALA RISK SERIES OF DRAWINGS - THE PROJECT CDM RISK REGISTER															DRAWING No.			LCR-RALA-ZZ-XX-DR-A-(PL)-0003		
NOTES	REVISION		DESCRIPTION		DRAWN		CHECKED		DATE		REVISION		DESCRIPTION		DRAWN		CHECKED		DATE	