



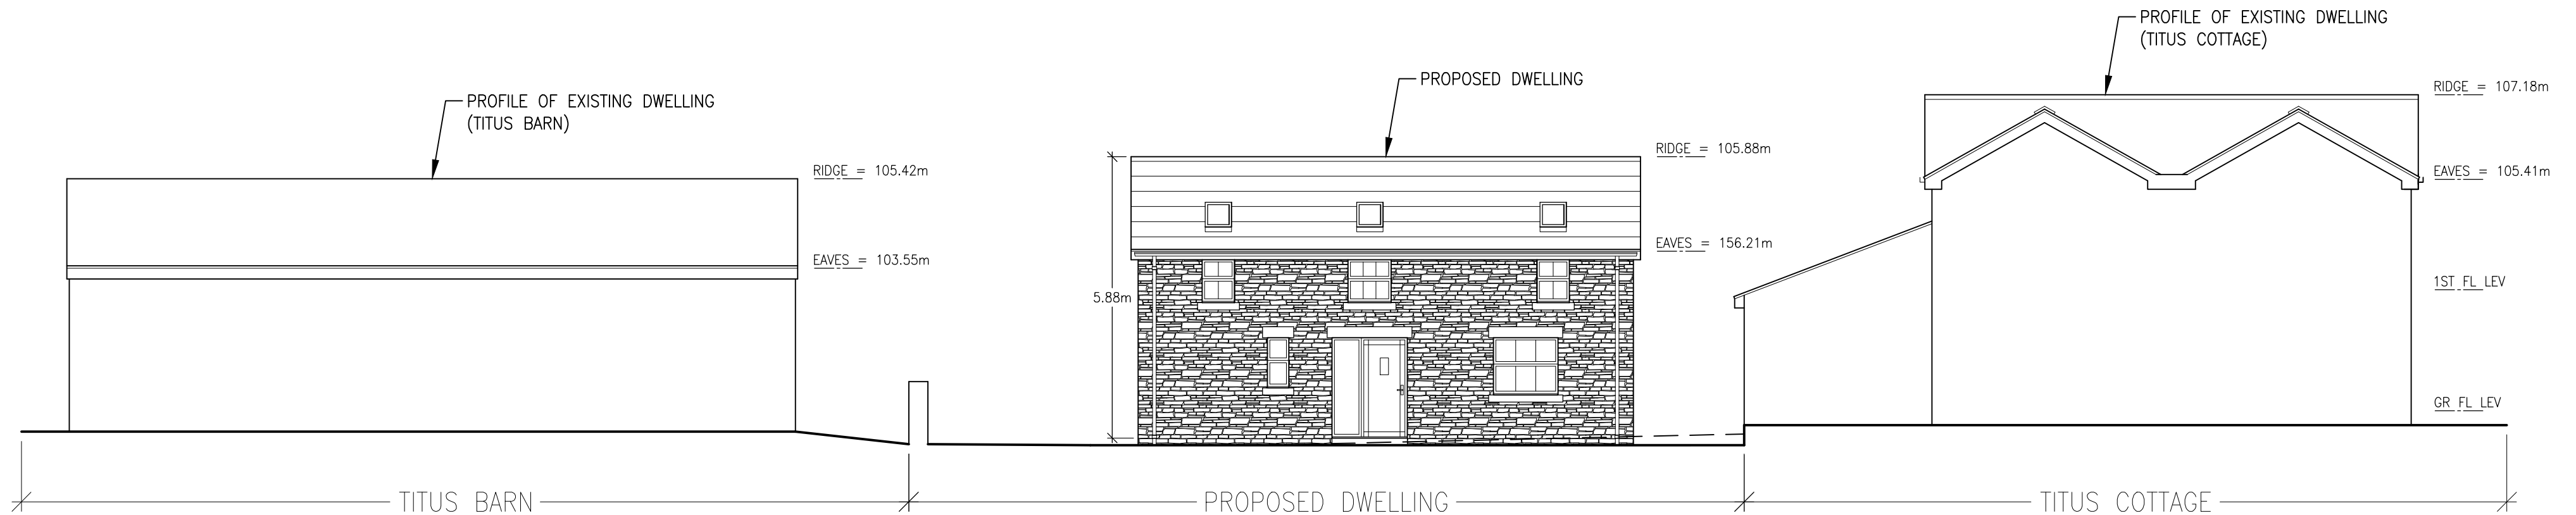

PROPOSED STREET SCENE A~A
1:100 SCALE

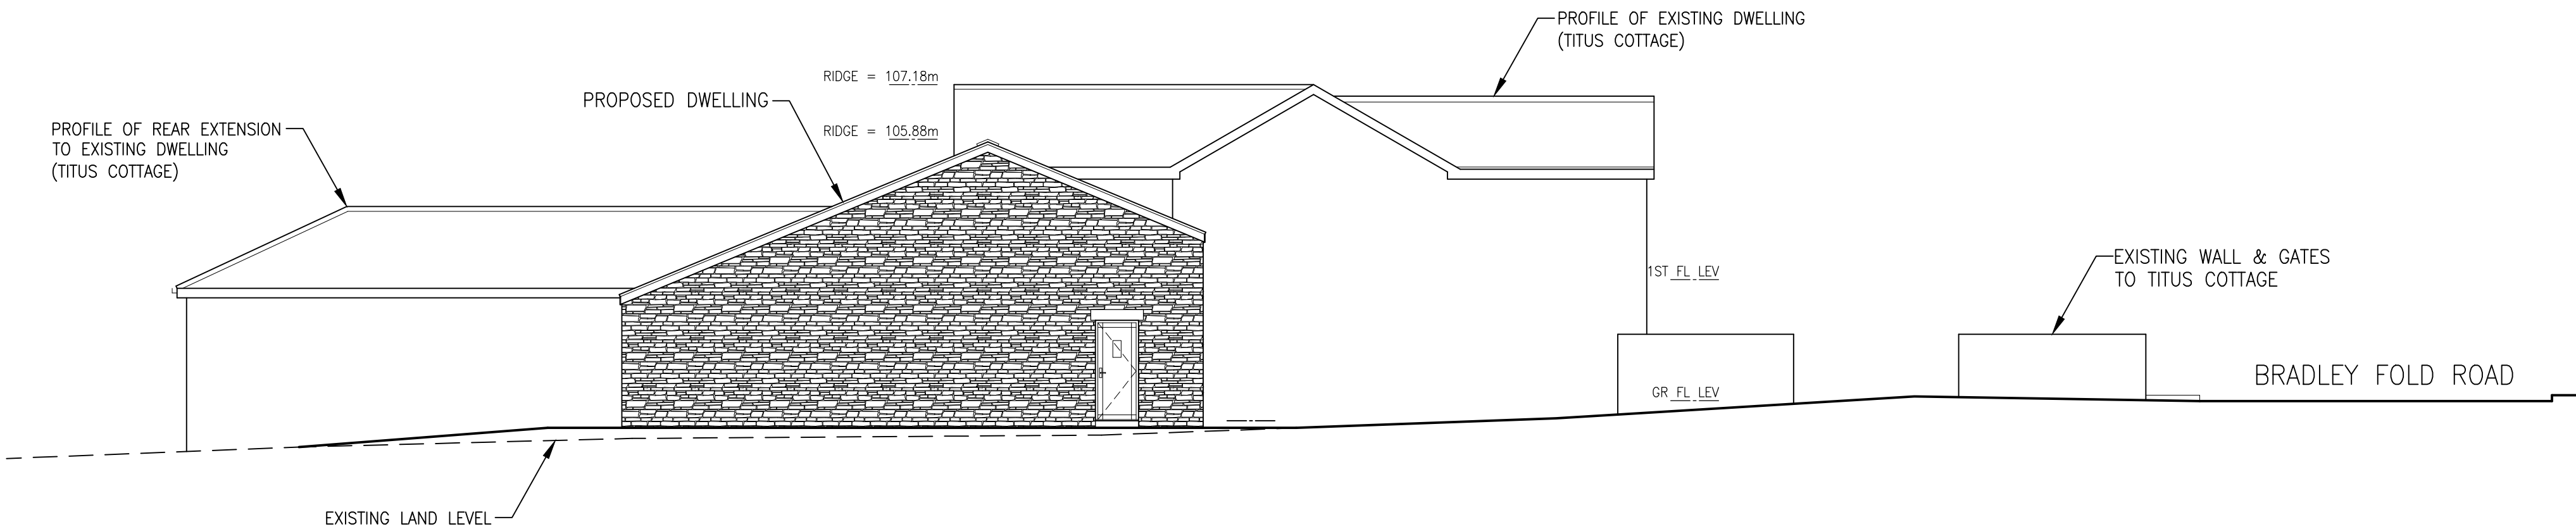

PROPOSED STREET SCENE B~B
1:100 SCALE

<i>Notes:</i>	<i>Notes:</i>	<i>Notes:</i>	<i>Amendments:</i>	<i>Project:</i>
			A 31.03.25 JPE STREET SCENES UPDATED TO REFLECT AMENDMENTS TO ELEVATIONS (27/02/2025).	<i>Title</i> ERECTION OF INFILL DWELLING TO PREVIOUSLY DEVELOPED STABLES USE TO THE NORTH OF TITUS COTTAGE, 57 BRADLEY FOLD ROAD, AINSWORTH, BOLTON, BL2 5QR~ <i>Client</i> MR C. HALLIWELL <i>Dwg. No.</i> 23/1304/204A – PROPOSED STREET SCENES <i>Date</i> 30.08.2024 <i>Plot Scale</i> A2@1:100 <i>Drawn by</i> JPE <i>Status</i> PLANNING