


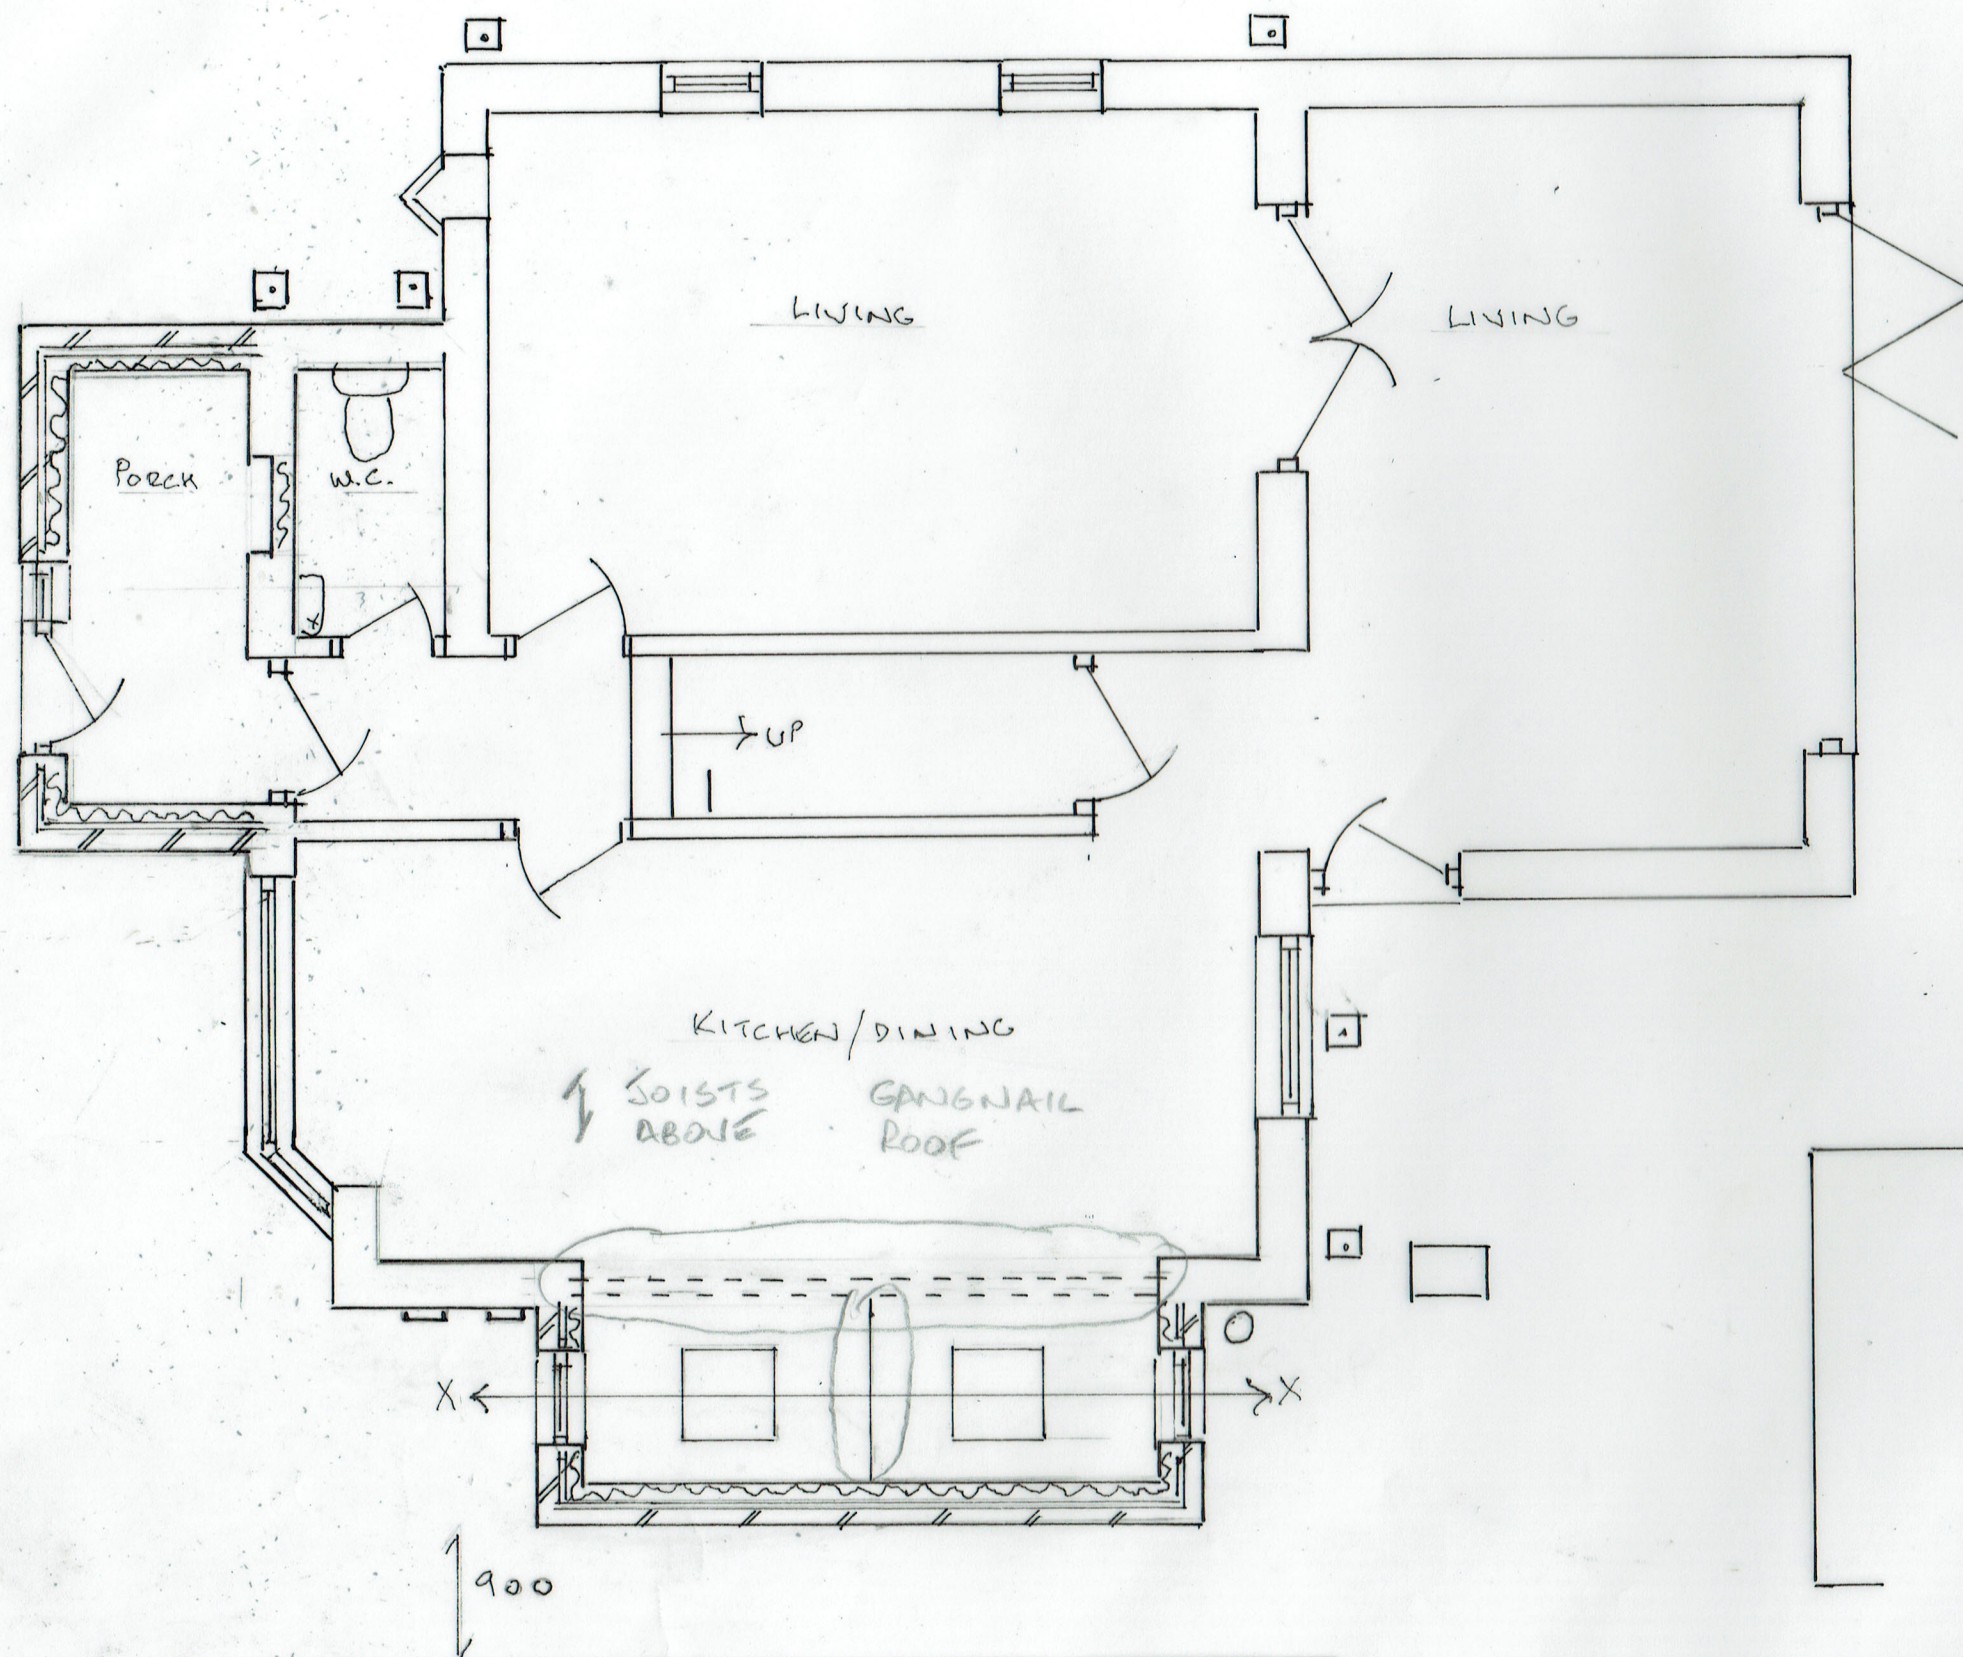

LOCATION PLAN (1:2500)

2. PROPOSED PLAN

FRONT PORCH, SINGLE STOREY SIDE EXTENSION
24 HELMSDALE CLOSE, RAMSBOTTOM BLO 91R