




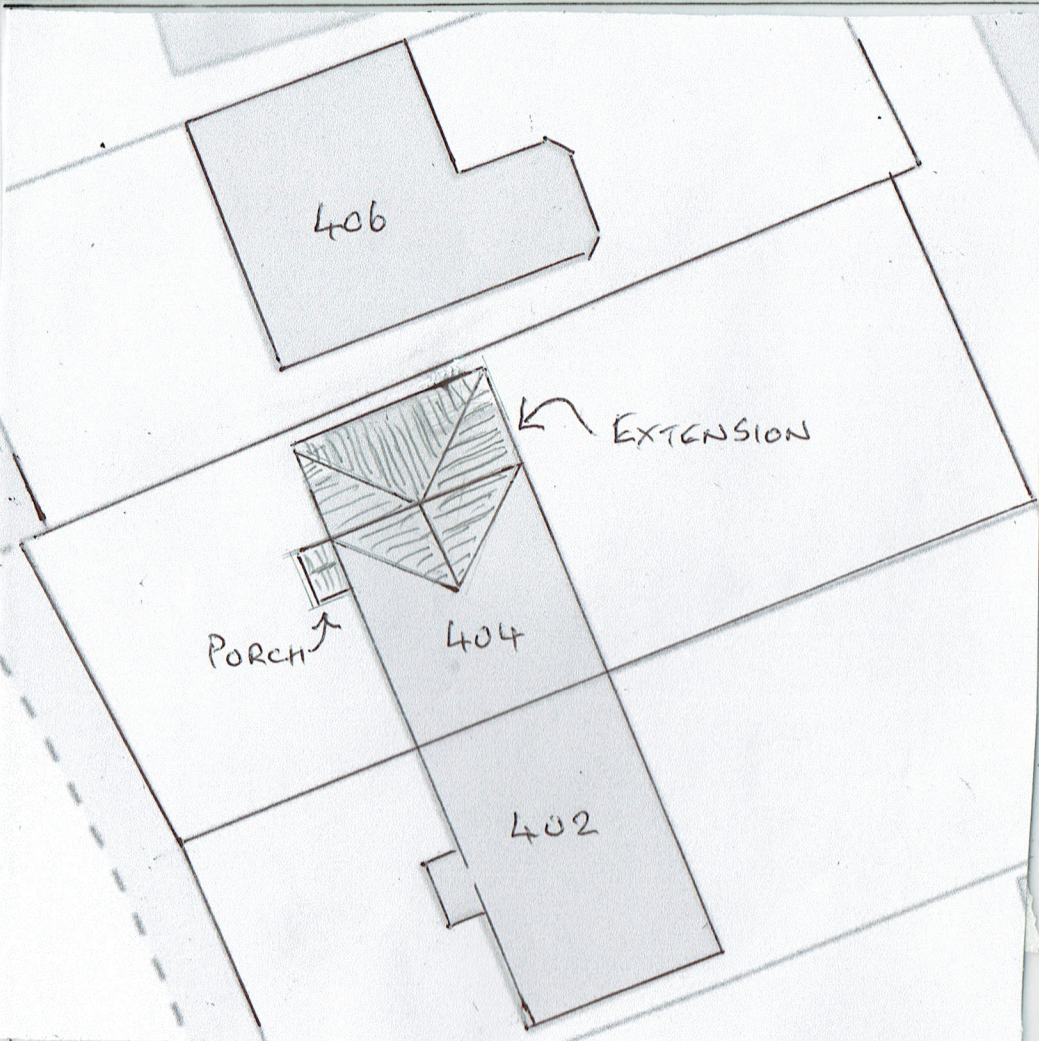

SITE PLAN

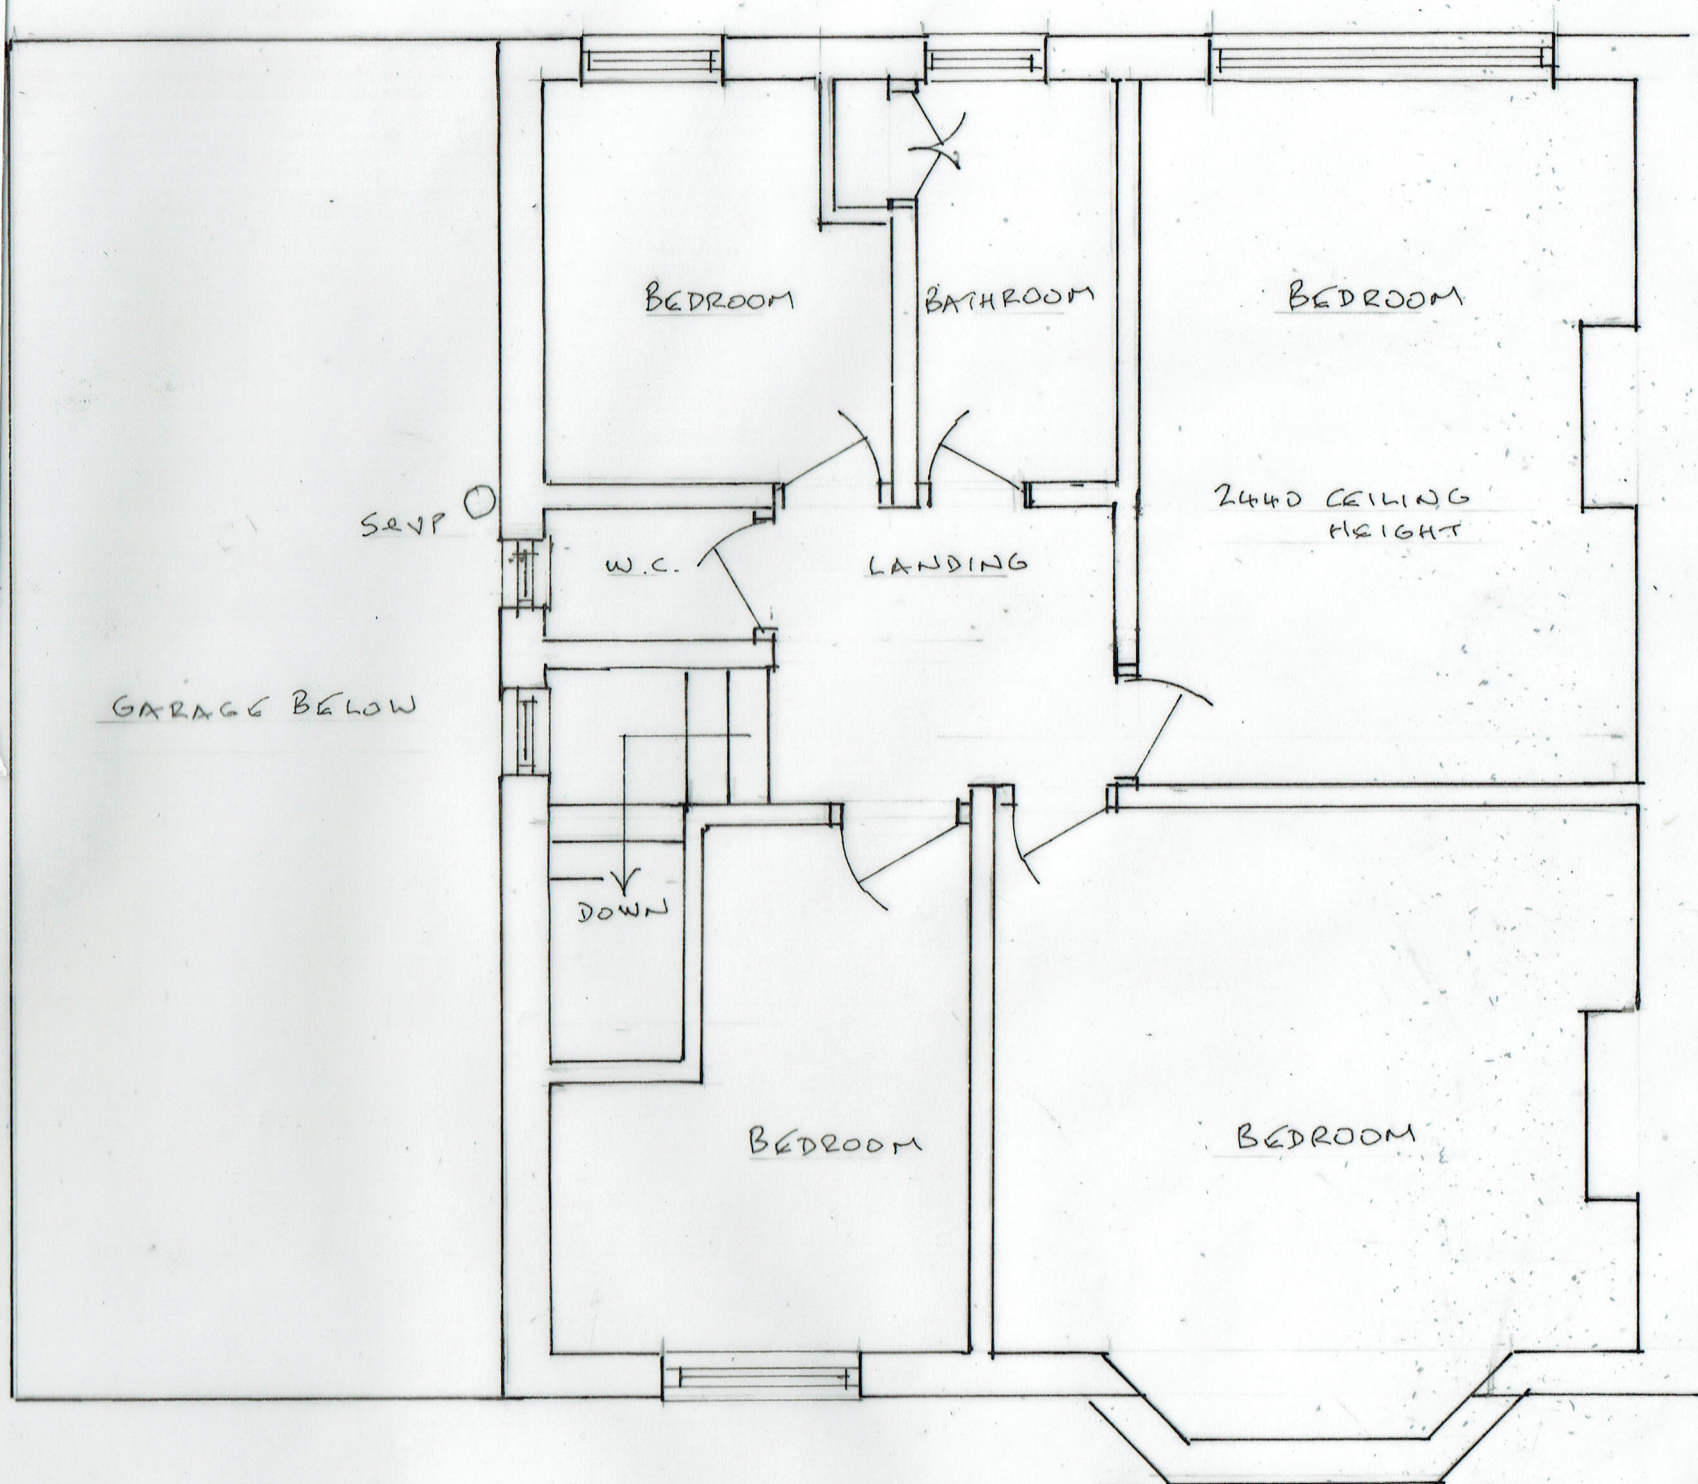

2 EXISTING FIRST FLOOR PLAN

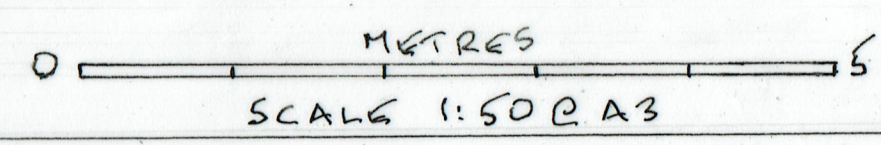

05/01/2026  
 26/03/02  
 TWO STOREY SIDE EXTENSION  
 404 HOLCOMBE ROAD, GREENMOUNT BLB 4HF