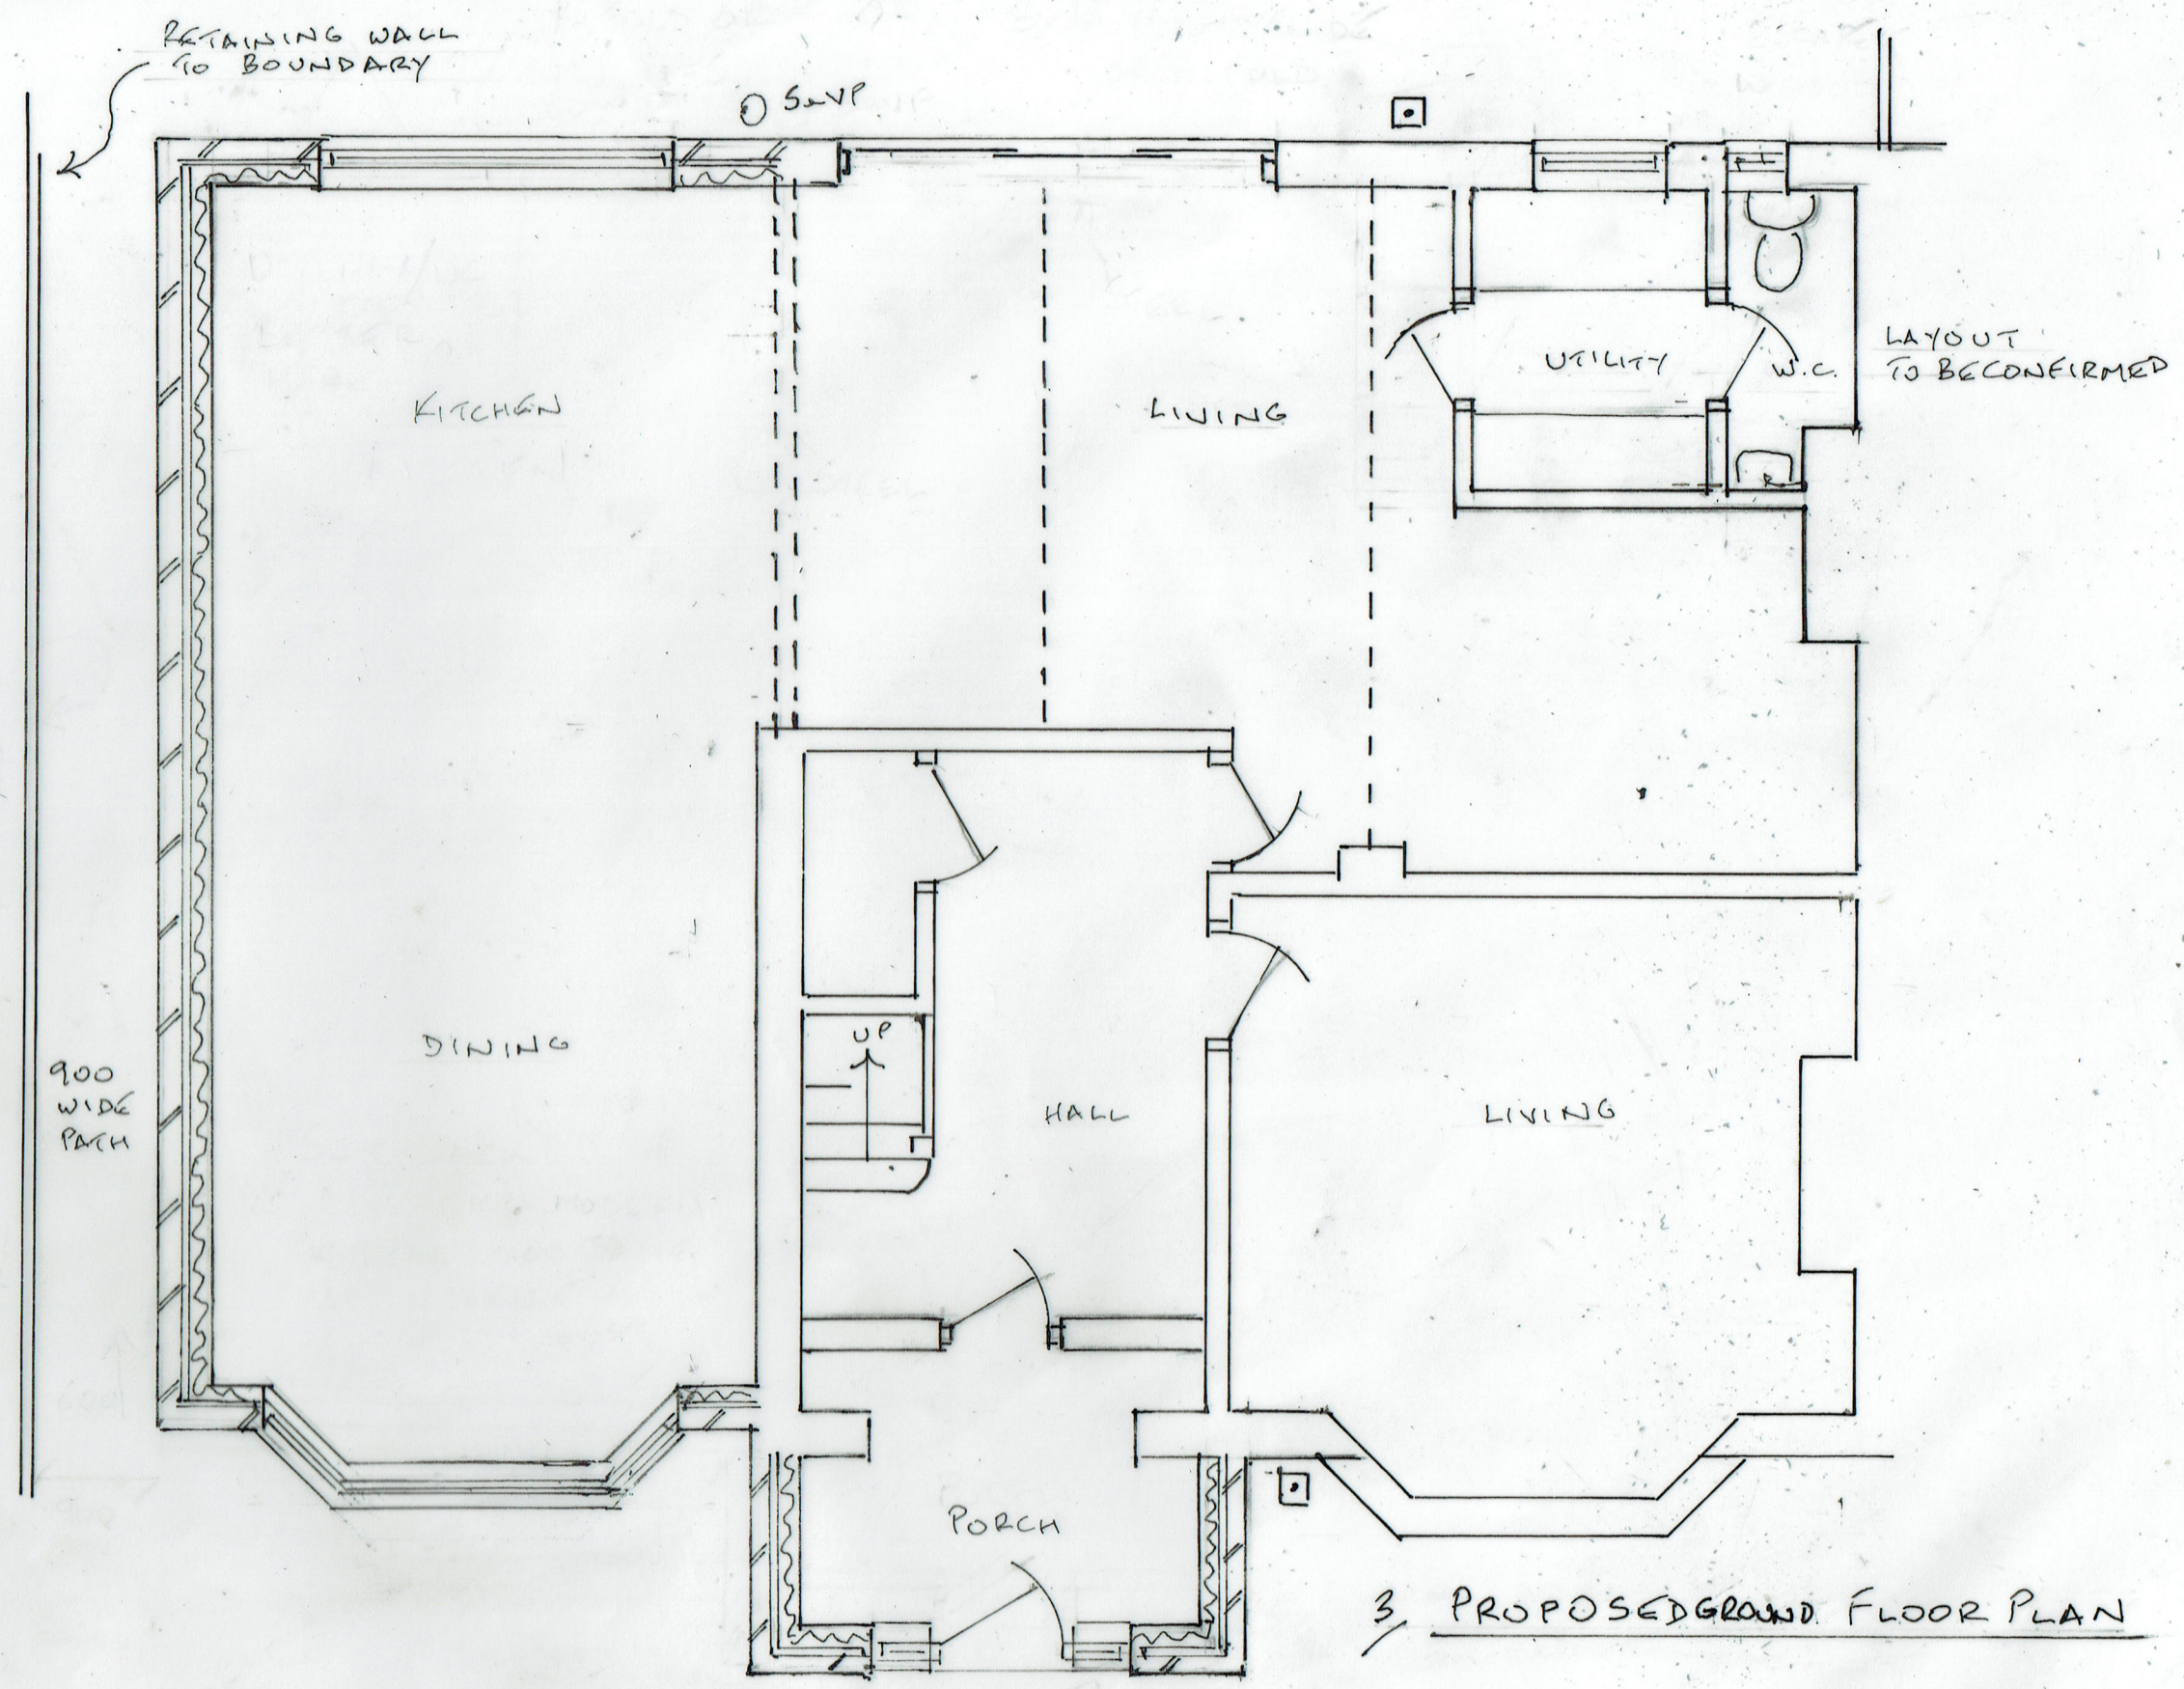


05/01/2026

26/831/03

TWO STOREY SIDE EXTENSION

404 HOLCOMBE ROAD, GREENMOUNT BLB 4 HF