




Elevation 1A
1 : 100



Elevation 2A
1 : 100

- PROPOSED MATERIAL PALETTE
- 1 PRIMARY FACING BRICK:
TUSCAN RED MULTI BY WIENERBERGER
 - 2 RENDER:
LIMESTONE WHITE THIN COAT BY K-REND
 - 3 PVC WINDOWS:
EUROCELL LOGIK CHAMFERED TO BR
FINISHED GREY RAL7016
 - 4 FASCIA, SOFFITS AND RAINWATER GOODS:
PVC FINISHED IN BLACK
 - 5 BALCONIES:
BALCONY DECKING AND RAILINGS TO BE
POWDER COATED GRAY 7016
 - 6 TILE:
CALDERDALE EDGE DARK GREY BY
WIENERBERGER, ALL ACCESSORIES TO
SUIT
 - 7 PARAPETS:
ALUMINUM PARAPETS TO BE POWDER
COATED BLACK
 - 8 TIMBER CLADDING TO EXTERNAL REFUSE STORE
AND MOBILE SCOOTER STORE
 - 9 JULIET BALCONIES RAILINGS TO BE POWDER
COATED GRAY 7018
 - 10 TUSCAN RED MULTI BY WIENERBERGER SOLDIER
COURSE PANELS

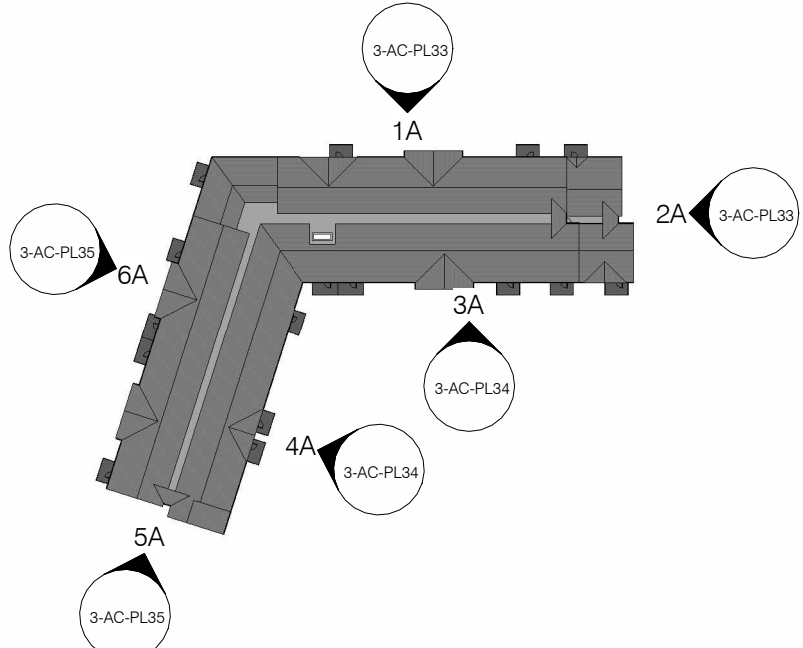

Elevation Key
1 : 1000

0 1 2 3 4 5m
SCALE 1 : 100

McCarthy Stone
Life, well lived

CLIENT NAME	
McCarthy Stone	
PROJECT	
George Street, Prestwich Prestwich	
TITLE	
Proposed Elevations 1 of 3	
STATUS	
Planning	
DATE	SCALE
SEP 25	As indicated @ A1
DRAWN	CHECKED
SP	IS
DRAWING NUMBER	
NO-2953-3-AC-PL33 Proposed Elevations 1 of 3	
REVISION	
JOB NUMBER	
757.00	