



Elevation 3A
1 : 100



Elevation 4A
1 : 100

- PROPOSED MATERIAL PALETTE
- 1

PRIMARY FACING BRICK:
TUSCAN RED MULTI BY WIENERBERGER
- 2

RENDER:
LIMESTONE WHITE THIN COAT BY K-REND
- 3

PVC WINDOWS:
EUROCELL LOGIK CHAMFERED TO BR
FINISHED GREY RAL7016
- 4

FASCIA, SOFFITS AND RAINWATER GOODS:
PVC FINISHED IN BLACK
- 5

BALCONIES:
BALCONY DECKING AND RAILINGS TO BE
POWDER COATED GRAY 7016
- 6

TILE:
CALDERDALE EDGE DARK GREY BY
WIENERBERGER, ALL ACCESSORIES TO
SUIT
- 7

PARAPETS:
ALUMINIUM PARAPETS TO BE POWDER
COATED BLACK
- 8

TIMBER CLADDING TO EXTERNAL REFUSE STORE
AND MOBILE SCOOTER STORE
- 9

JULIET BALCONIES RAILINGS TO BE POWDER
COATED GRAY 7018
- 10

TUSCAN RED MULTI BY WIENERBERGER SOLDIER
COURSE PANELS

0 1 2 3 4 5m
SCALE 1 : 100


McCarthy Stone
Life, well lived

CLIENT NAME
McCarthy Stone

PROJECT
George Street, Prestwich
Prestwich

TITLE
Proposed Elevations 2 of 3

STATUS Planning	
DATE SEP 25	SCALE As indicated @ A1
DRAWN SP	CHECKED IS
DRAWING NUMBER NO-2953-3-AC-PL34 Proposed Elevations 2 of 3	
REVISION /	JOB NUMBER 757.00

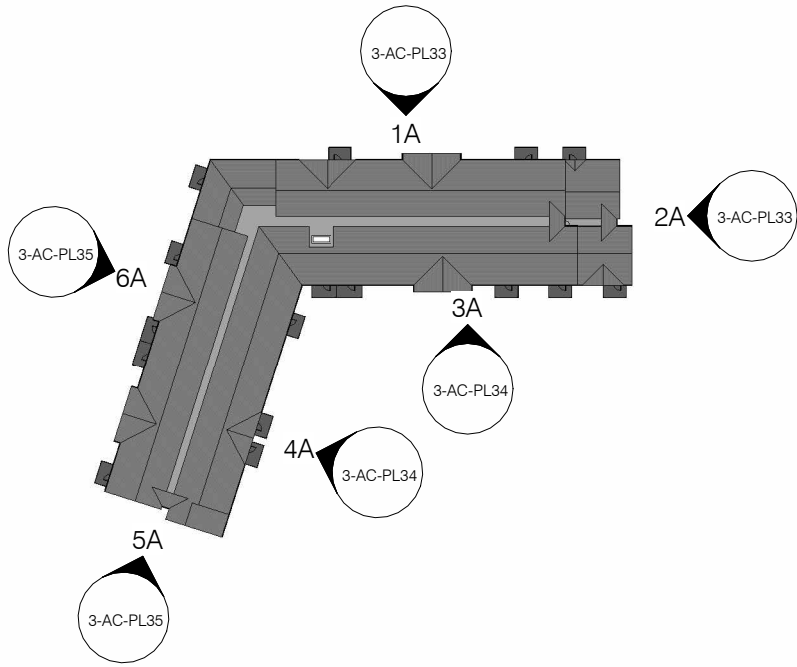

Elevation Key
1 : 1000

box
architects