



Elevation 5A
1 : 100



Elevation 6A
1 : 100

- PROPOSED MATERIAL PALETTE
- 1 PRIMARY FACING BRICK:
TUSCAN RED MULTI BY WIENERBERGER
 - 2 RENDER:
LIMESTONE WHITE THIN COAT BY K-REND
 - 3 PVC WINDOWS:
EUROCELL LOGIK CHAMFERED TO BR
FINISHED GREY RAL7016
 - 4 FASCIA, SOFFITS AND RAINWATER GOODS:
PVC FINISHED IN BLACK
 - 5 BALCONIES:
BALCONY DECKING AND RAILINGS TO BE
POWDER COATED GRAY 7016
 - 6 TILE:
CALDERDALE EDGE DARK GREY BY
WIENERBERGER, ALL ACCESSORIES TO
SUIT
 - 7 PARAPETS:
ALUMINIUM PARAPETS TO BE POWDER
COATED BLACK
 - 8 TIMBER CLADDING TO EXTERNAL REFUSE STORE
AND MOBILE SCOOTER STORE
 - 9 JULIET BALCONIES RAILINGS TO BE POWDER
COATED GRAY 7016
 - 10 TUSCAN RED MULTI BY WIENERBERGER SOLDIER
COURSE PANELS

0 1 2 3 4 5m
SCALE 1 : 100


McCarthy Stone
Life, well lived

CLIENT NAME
McCarthy Stone

PROJECT
George Street, Prestwich
Prestwich

TITLE
Proposed Elevations 3 of 3

STATUS Planning	
DATE SEP 25	SCALE As indicated @ A1
DRAWN SP	CHECKED IS
DRAWING NUMBER NO-2953-3-AC-PL35 Proposed Elevations 3 of 3	
REVISION /	JOB NUMBER 757.00

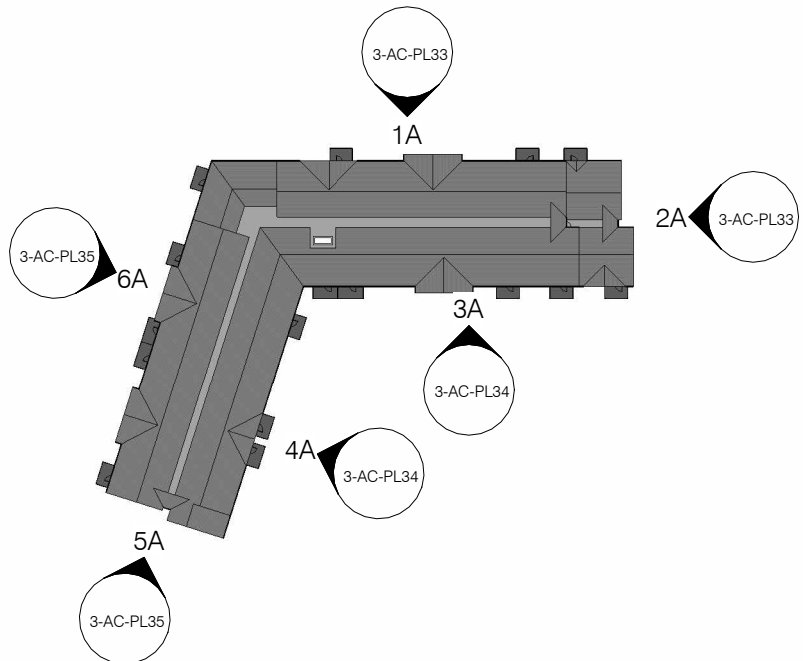

Elevation Key
1 : 1000