



Section A-A
1 : 200

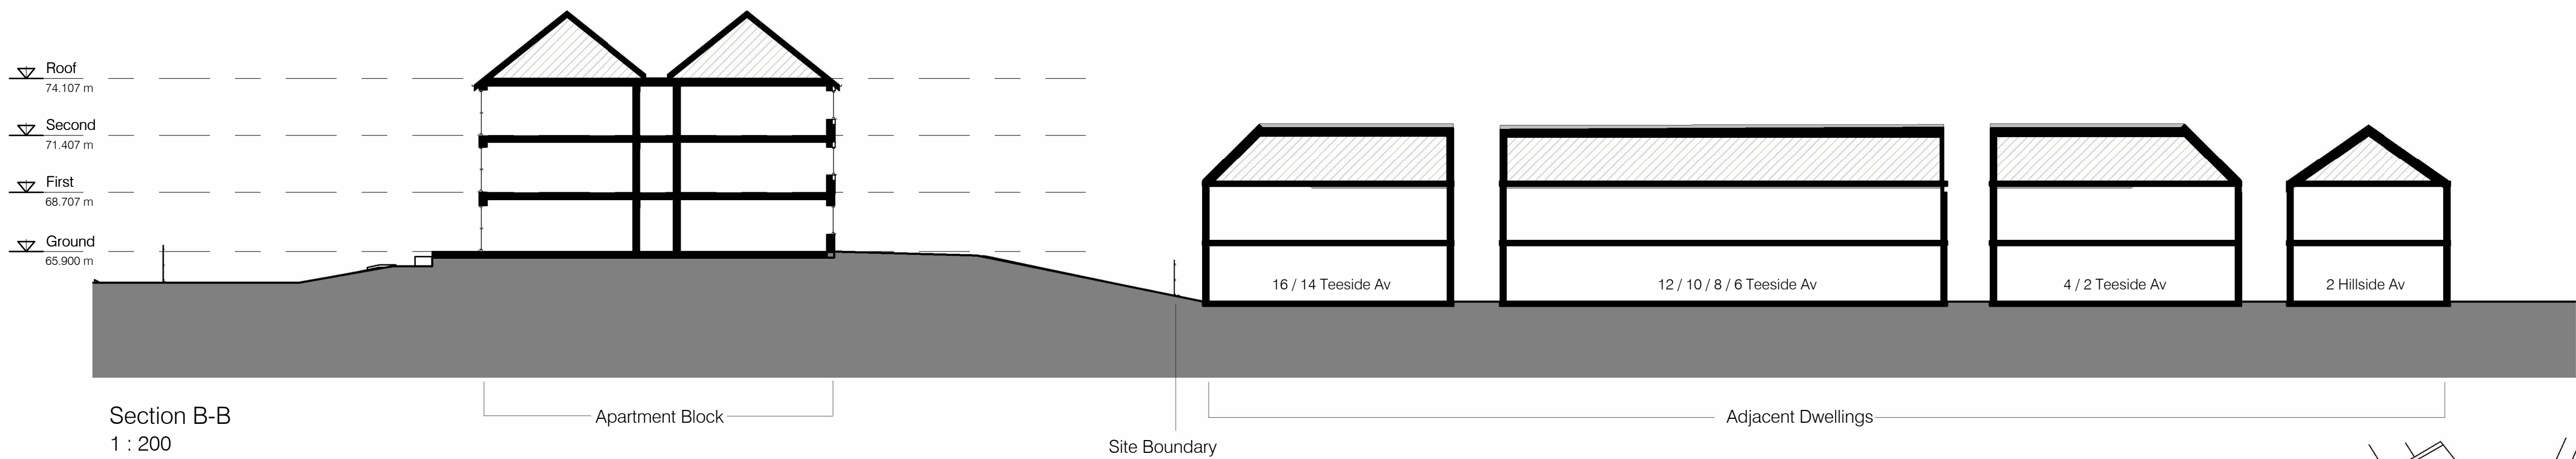

Section B-B
1 : 200

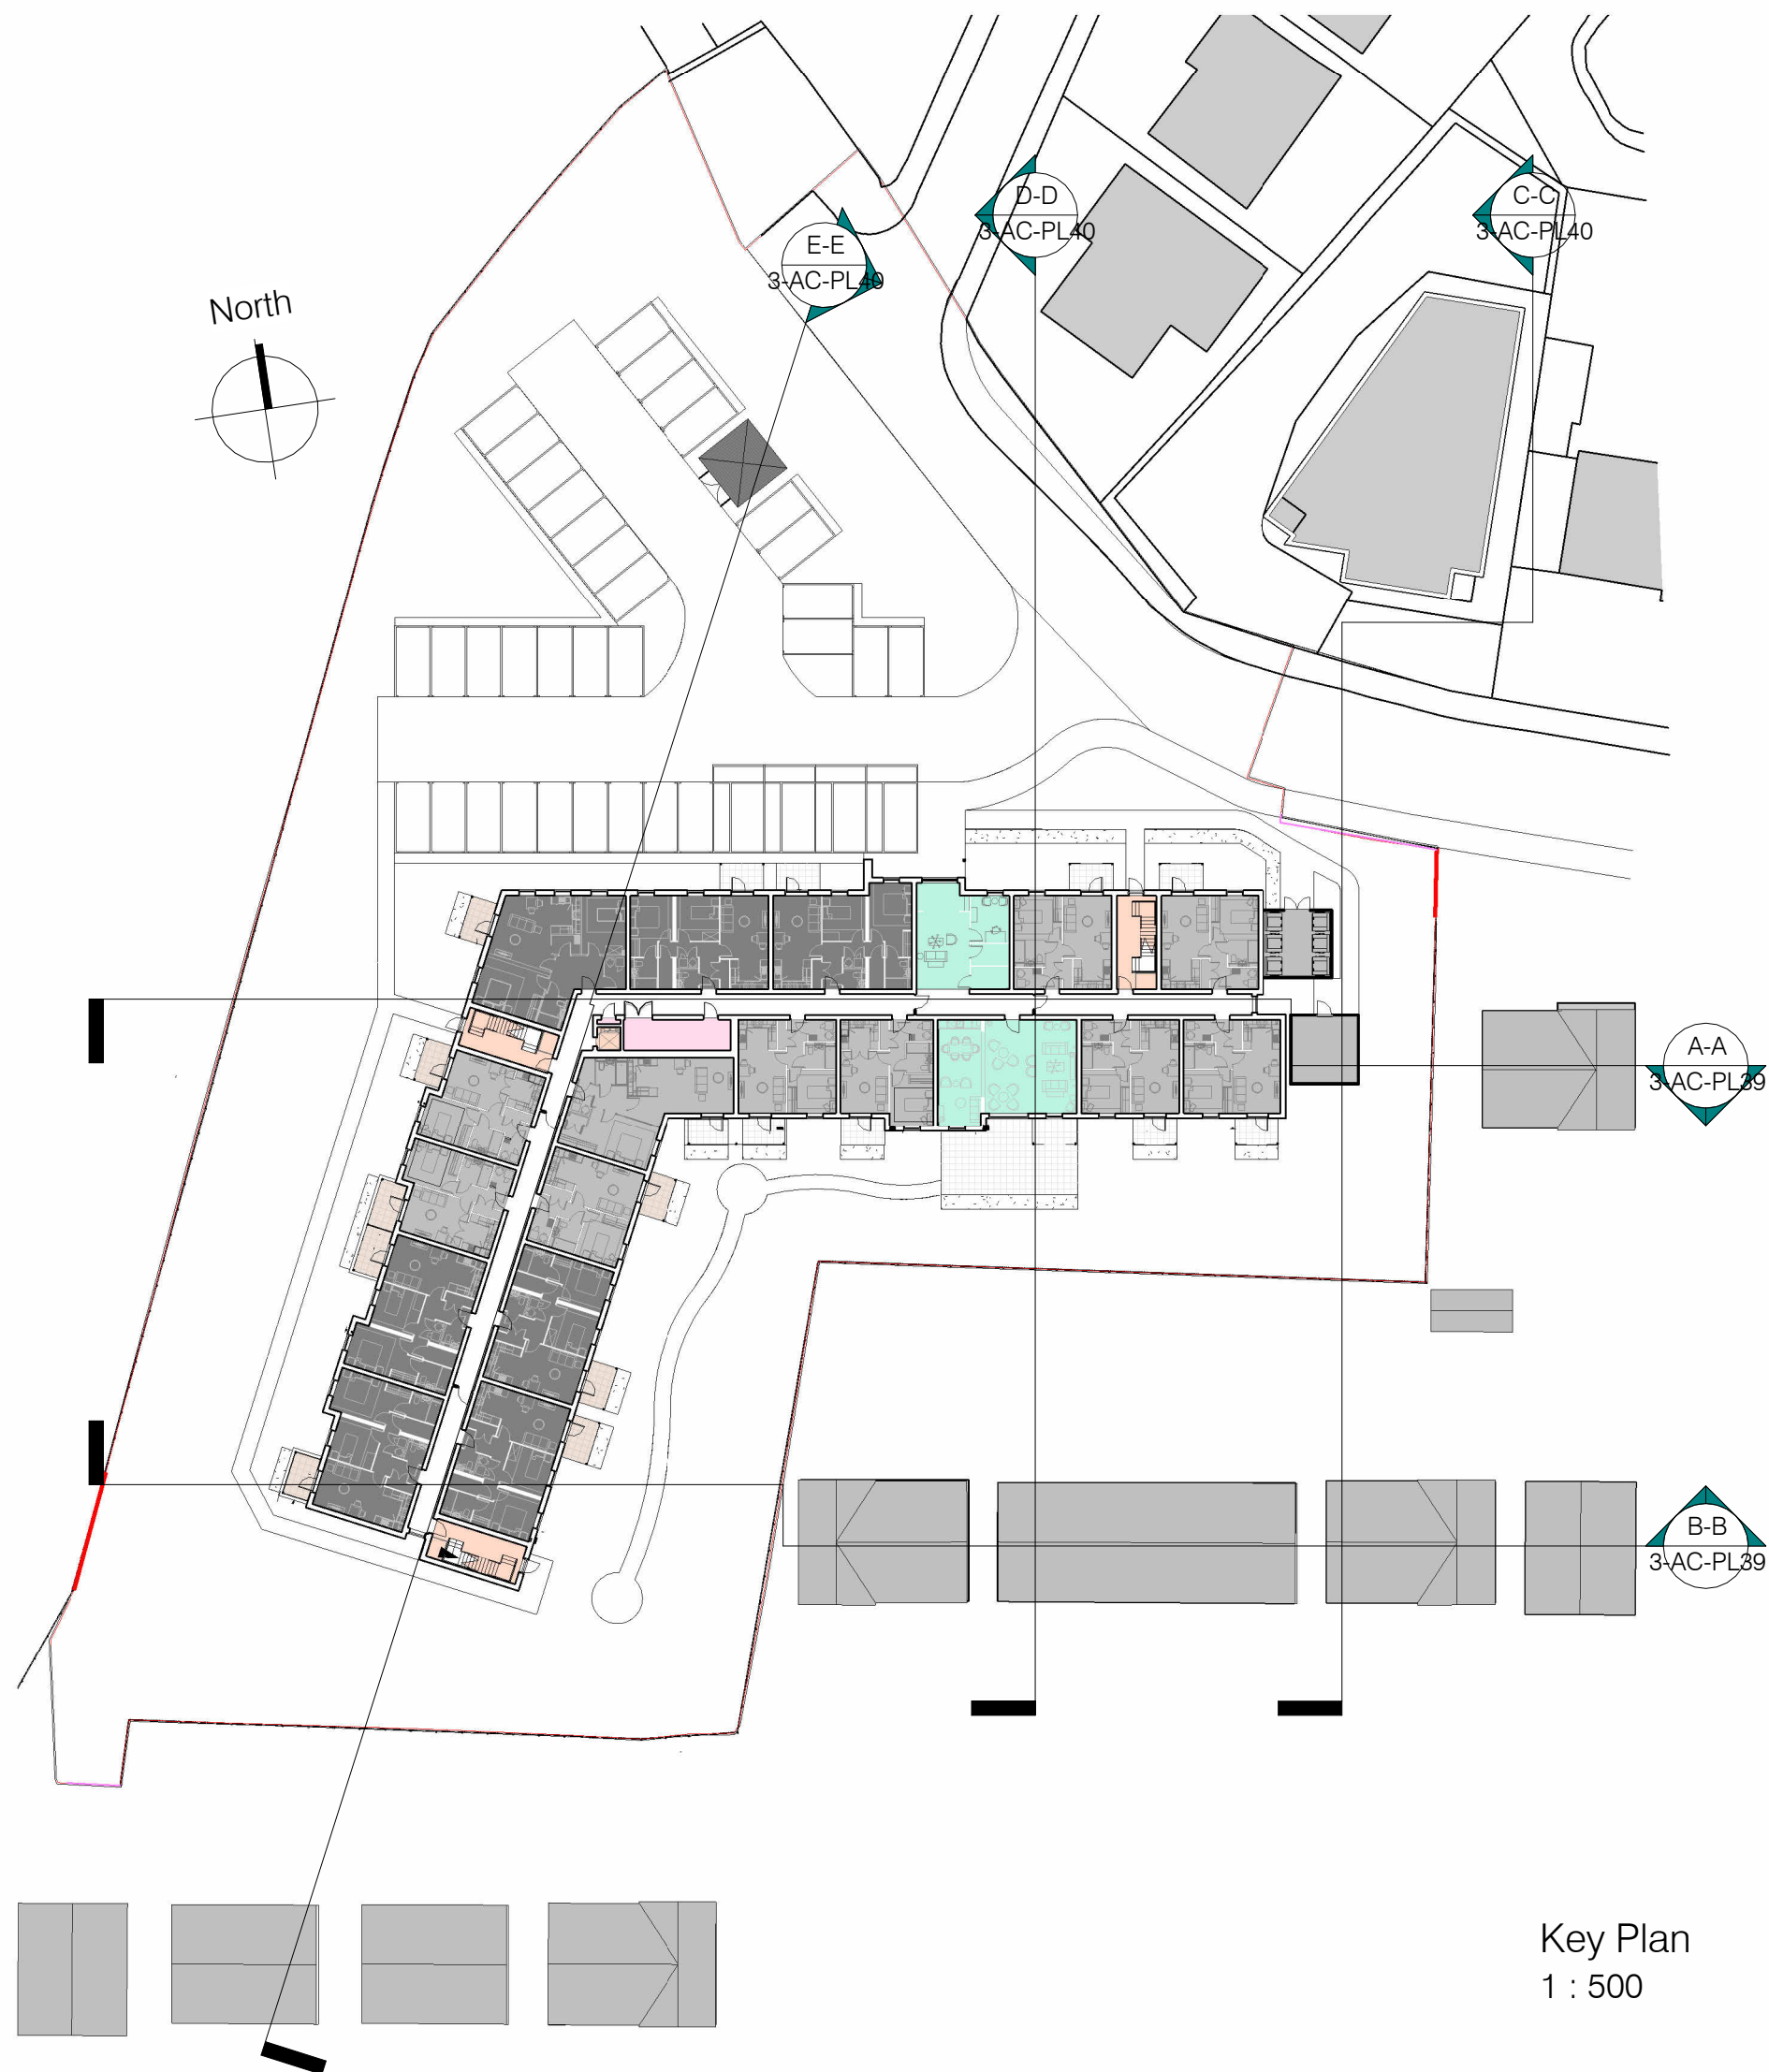

Key Plan
1 : 500

McCarthy Stone
Life, well lived

CLIENT NAME	
McCarthy Stone	
PROJECT	
George Street, Prestwich Prestwich	
TITLE	
Proposed Site Sections 1 of 2	
STATUS	
Planning	
DATE	SCALE
Sep 25	As indicated @ A1
DRAWN	CHECKED
SP	IS
DRAWING NUMBER	
NO-2953-3-AC-PL39	
PROPOSED SITE SECTIONS 1 OF 2	
REVISION	JOB NUMBER
/	757.00