






Existing
Front Elevation

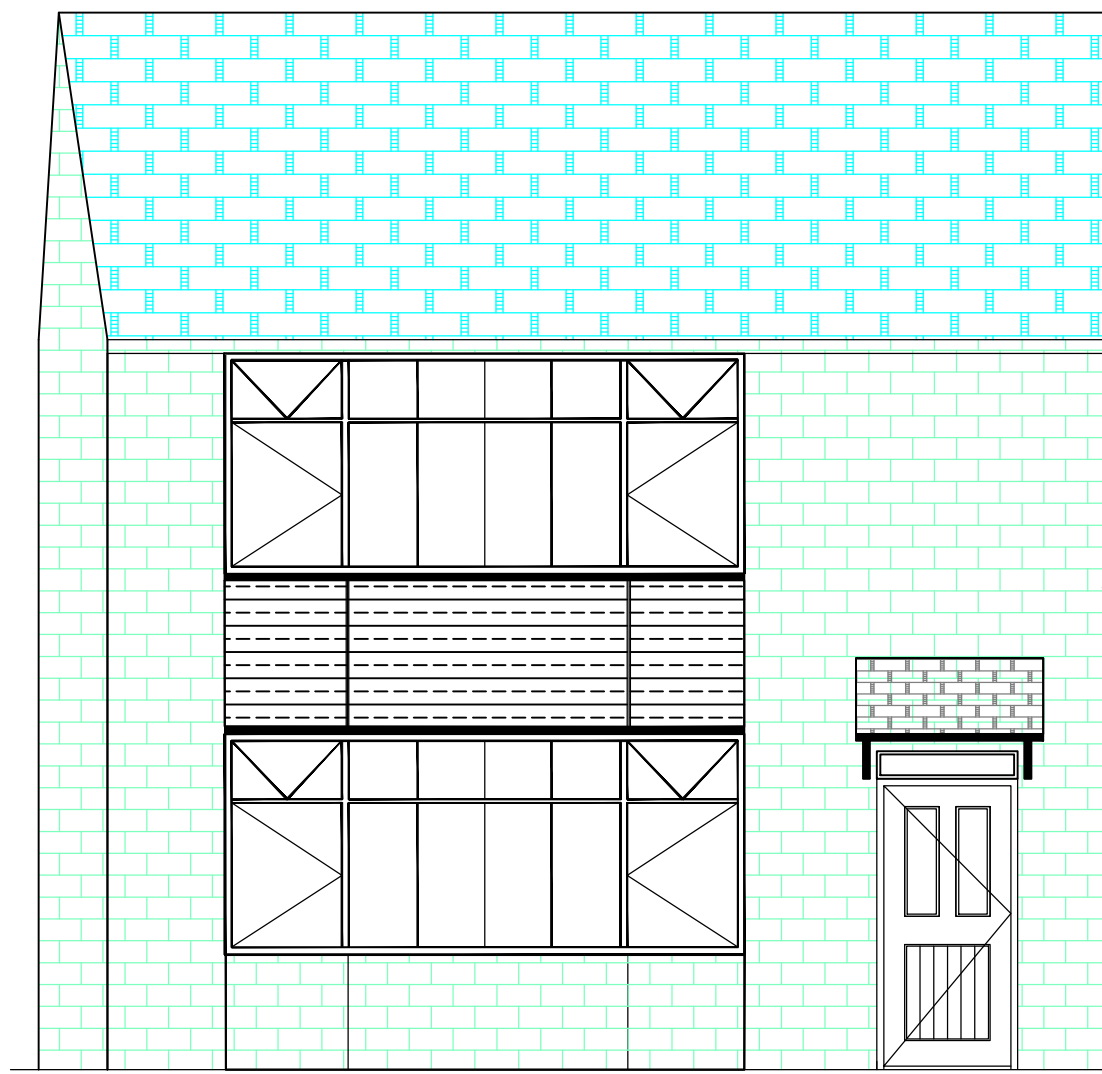


Proposed
Front Elevation

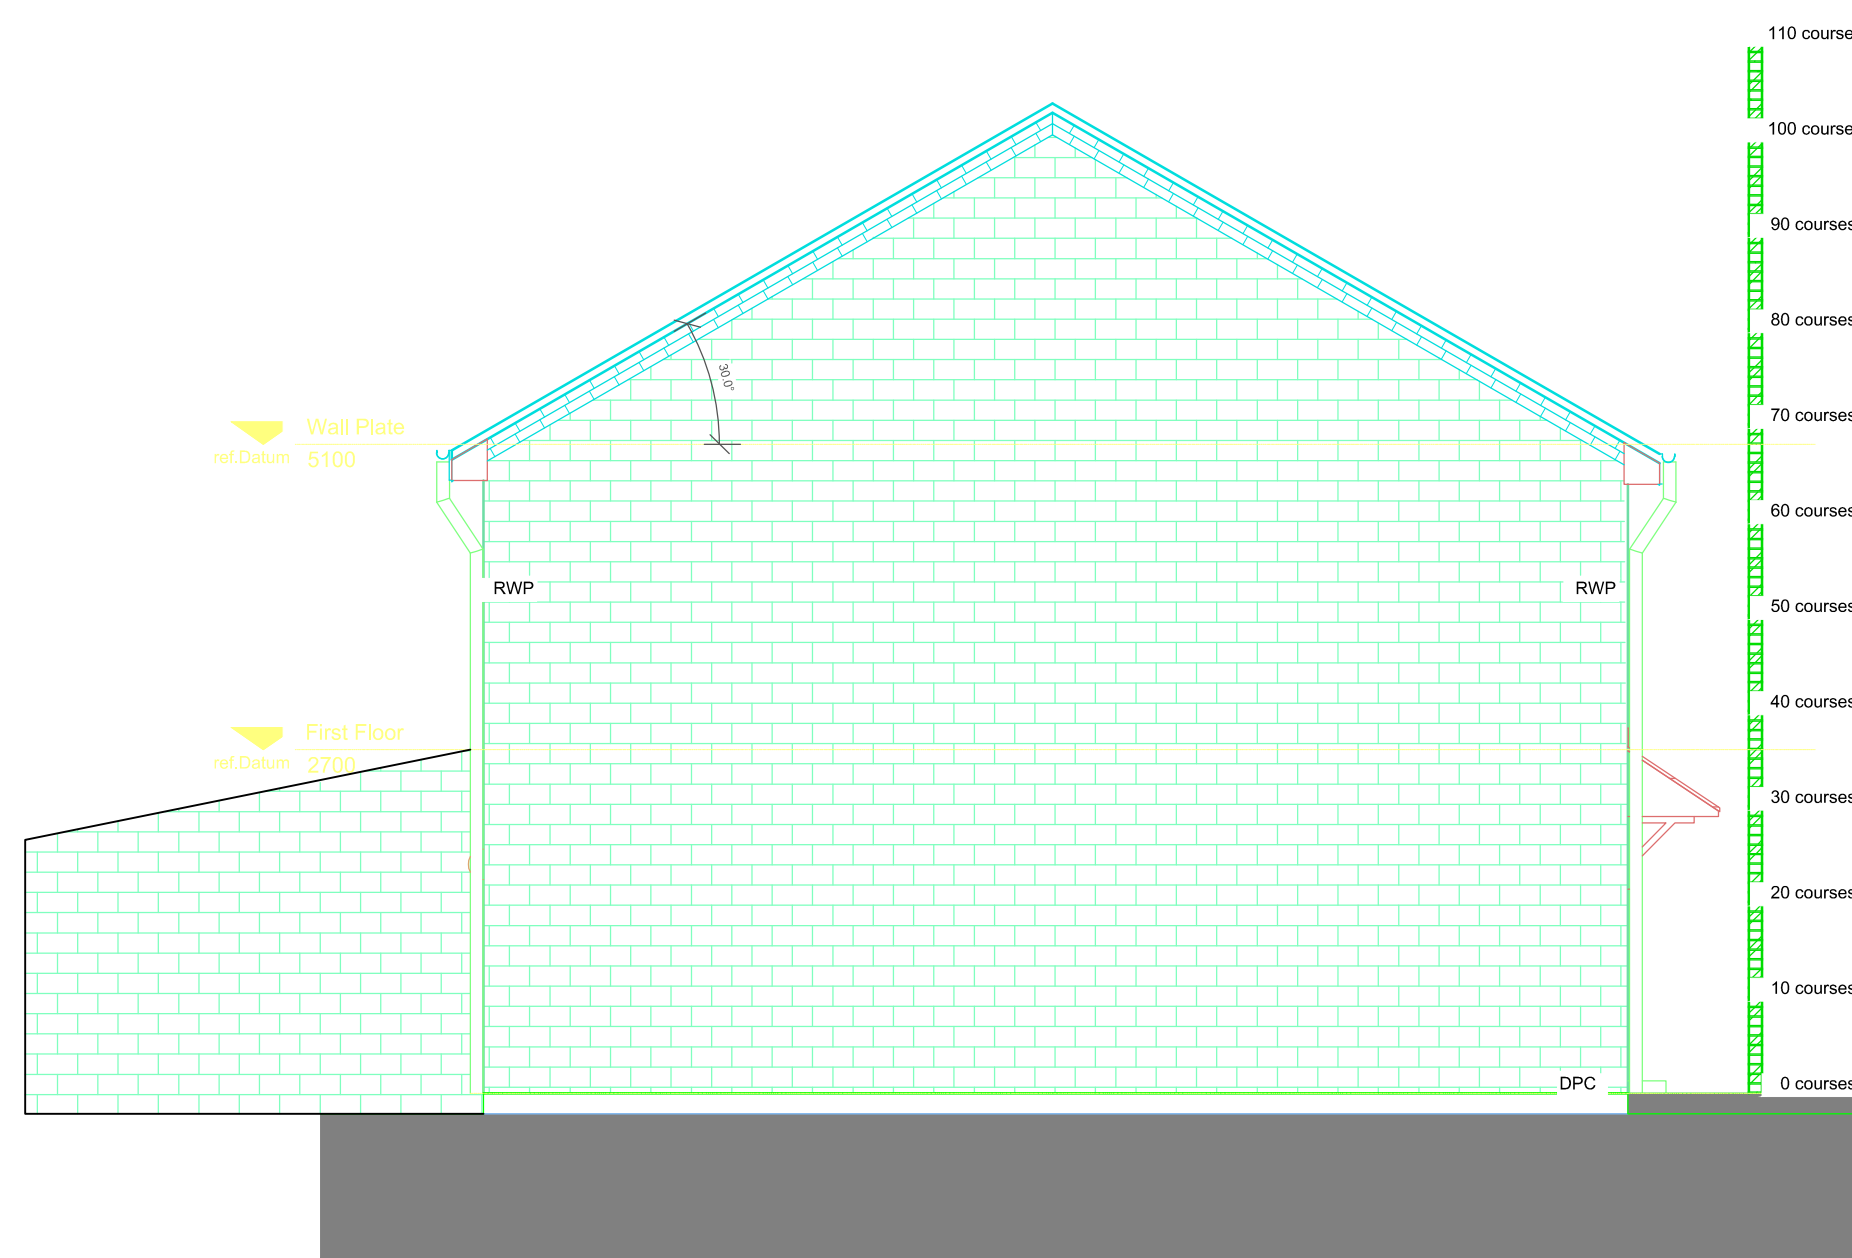




Existing
Side A Elevation

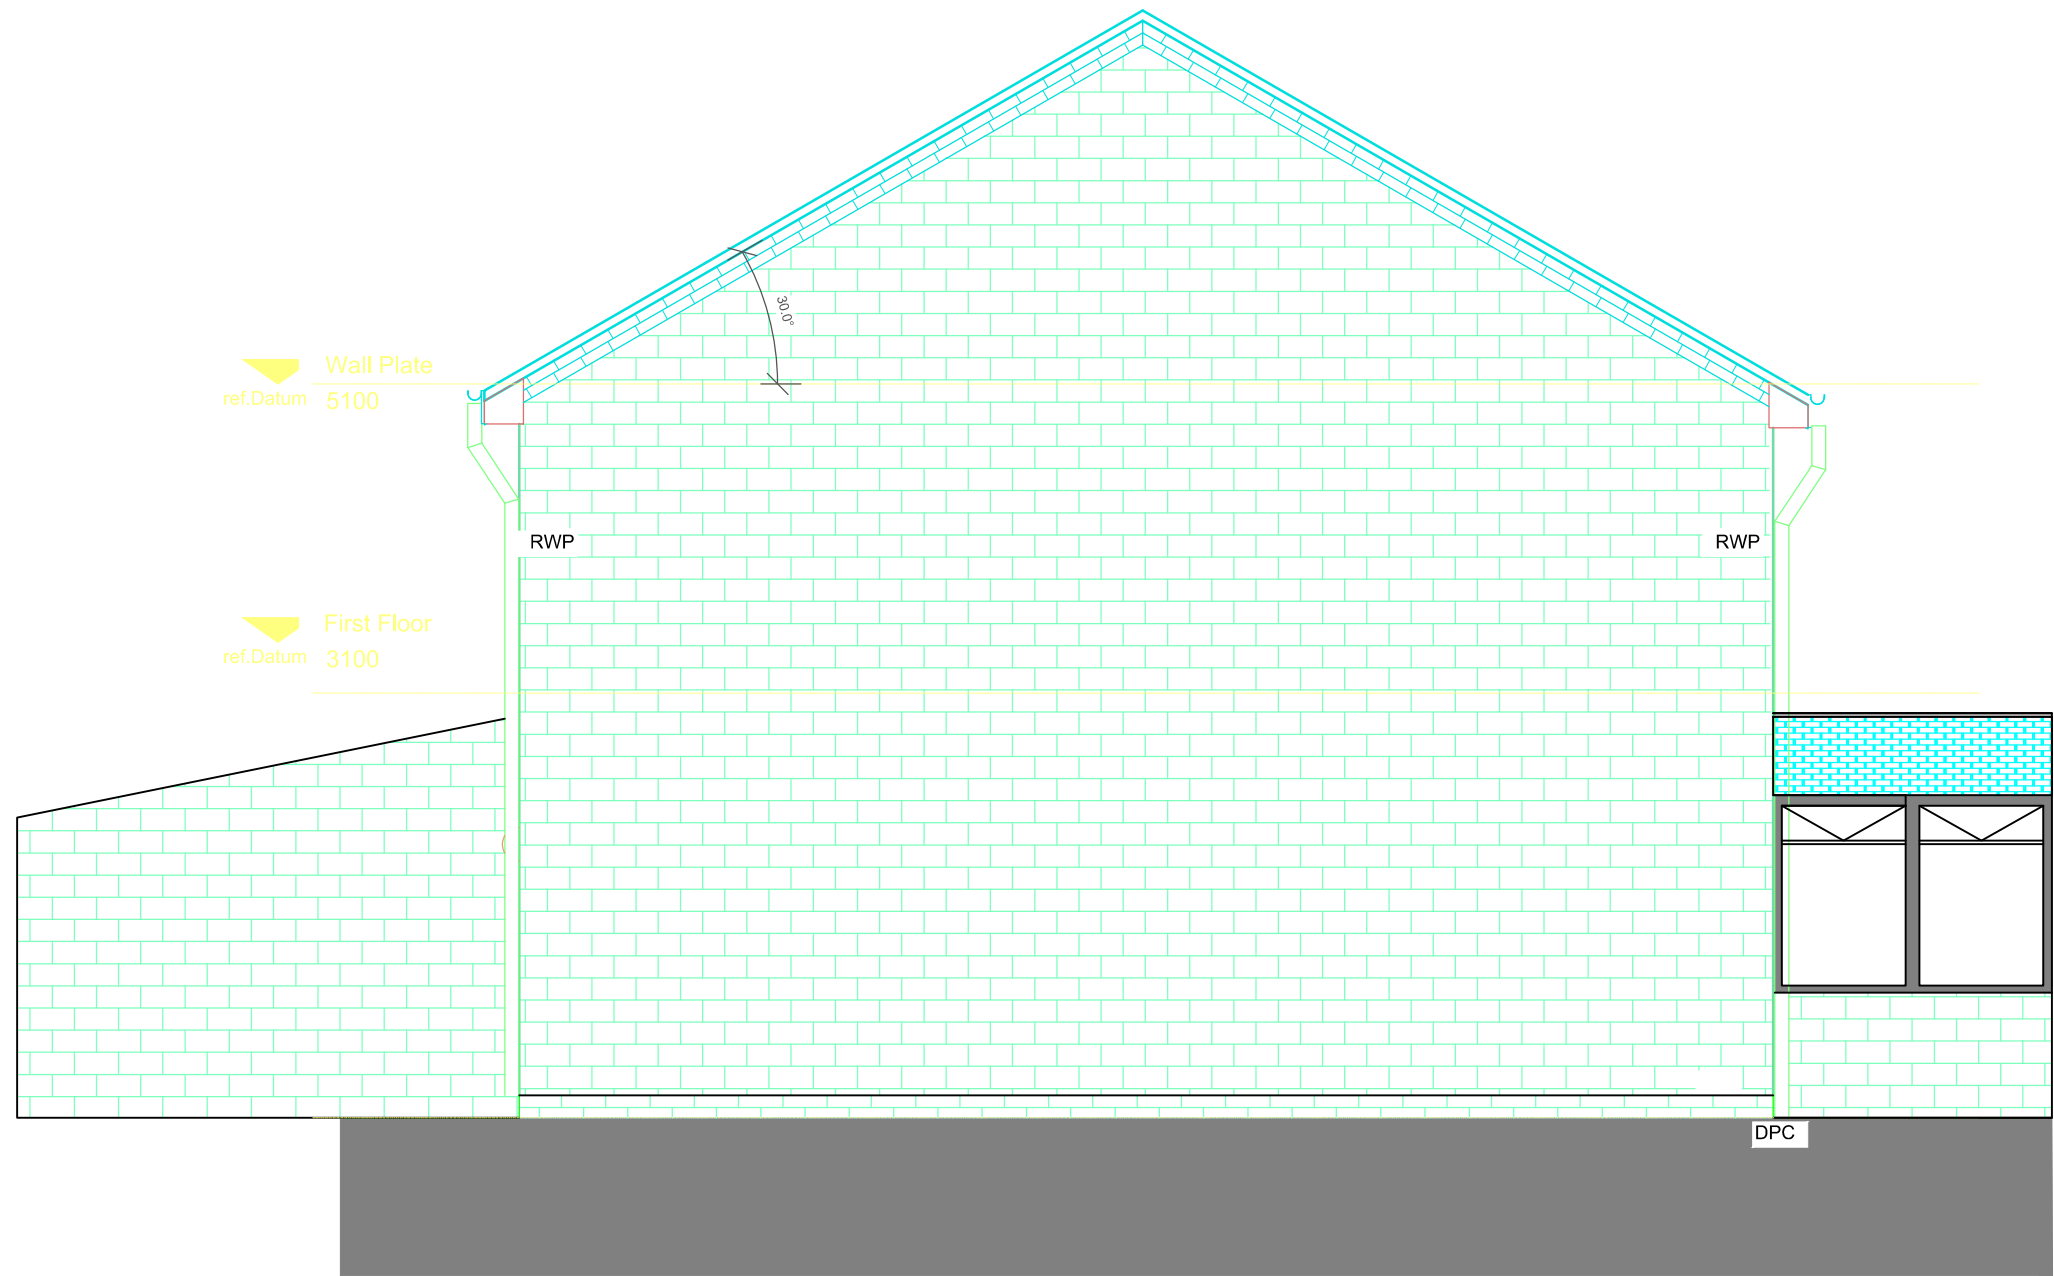

Proposed Side
A Elevation

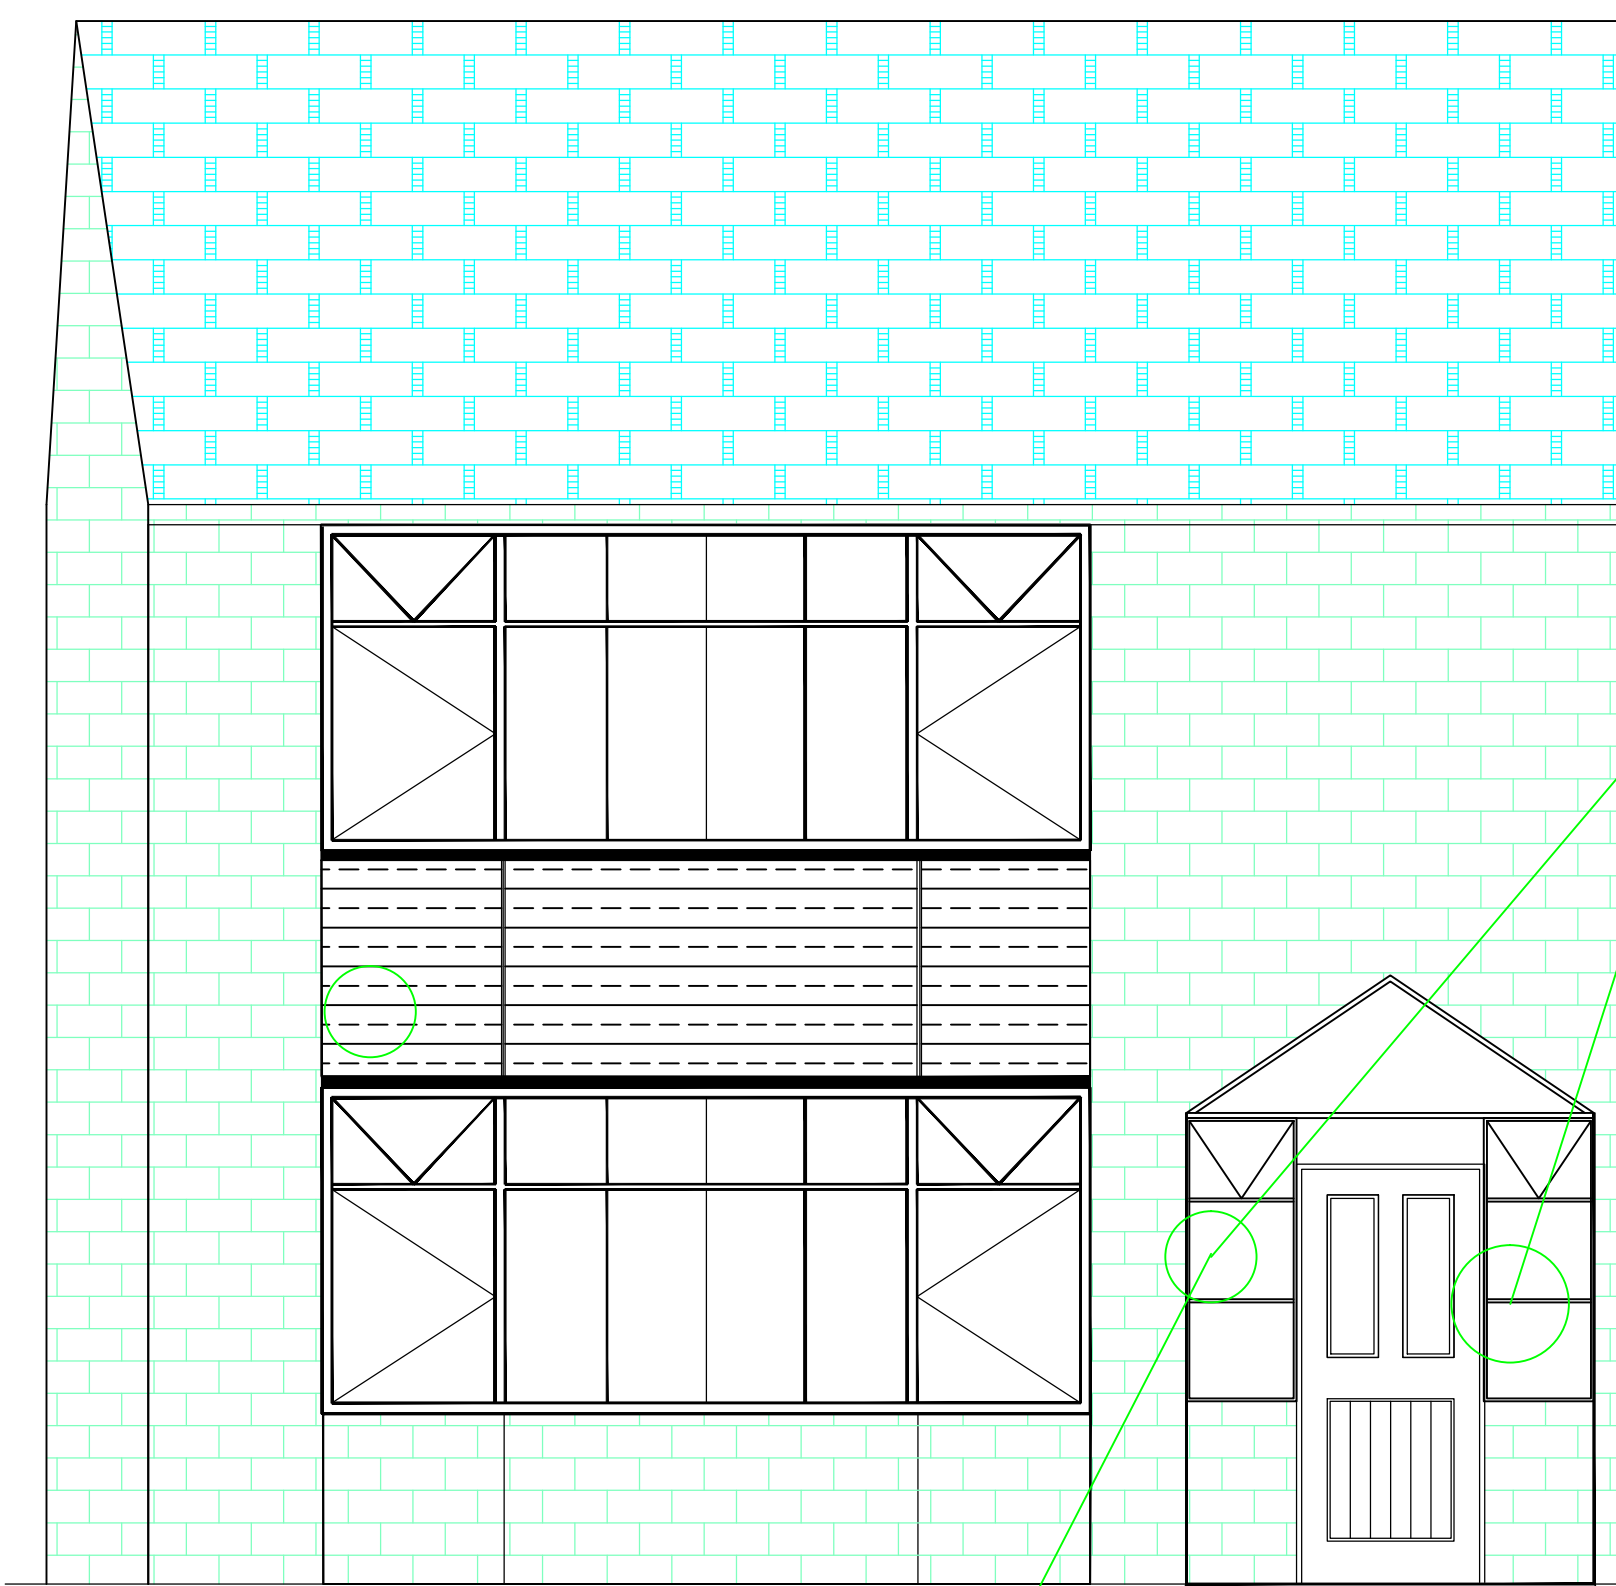

Proposed
Front Elevation

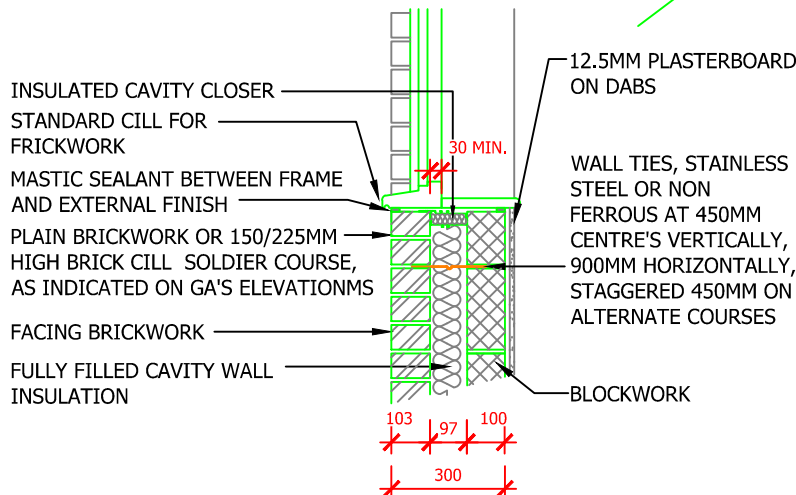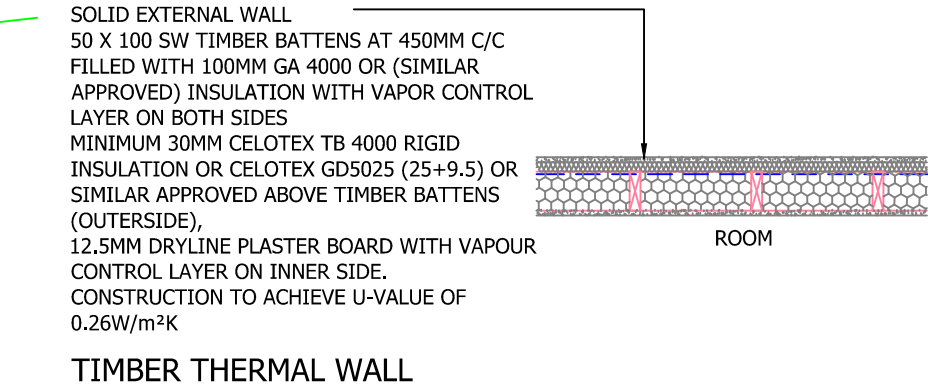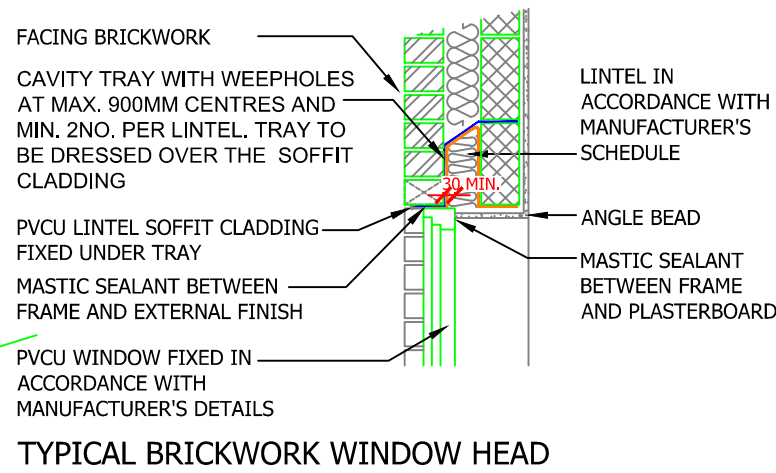

TYPICAL BRICKWORK WINDOW CILL

Title:	PROPOSED FRONT PORCH
Status:	FOR APPROVAL
Address:	PROPOSED AND EXISTING ELEVATION DRAWINGS
Address:	40 GROSVENOR ST BURY BL9 9BJ