




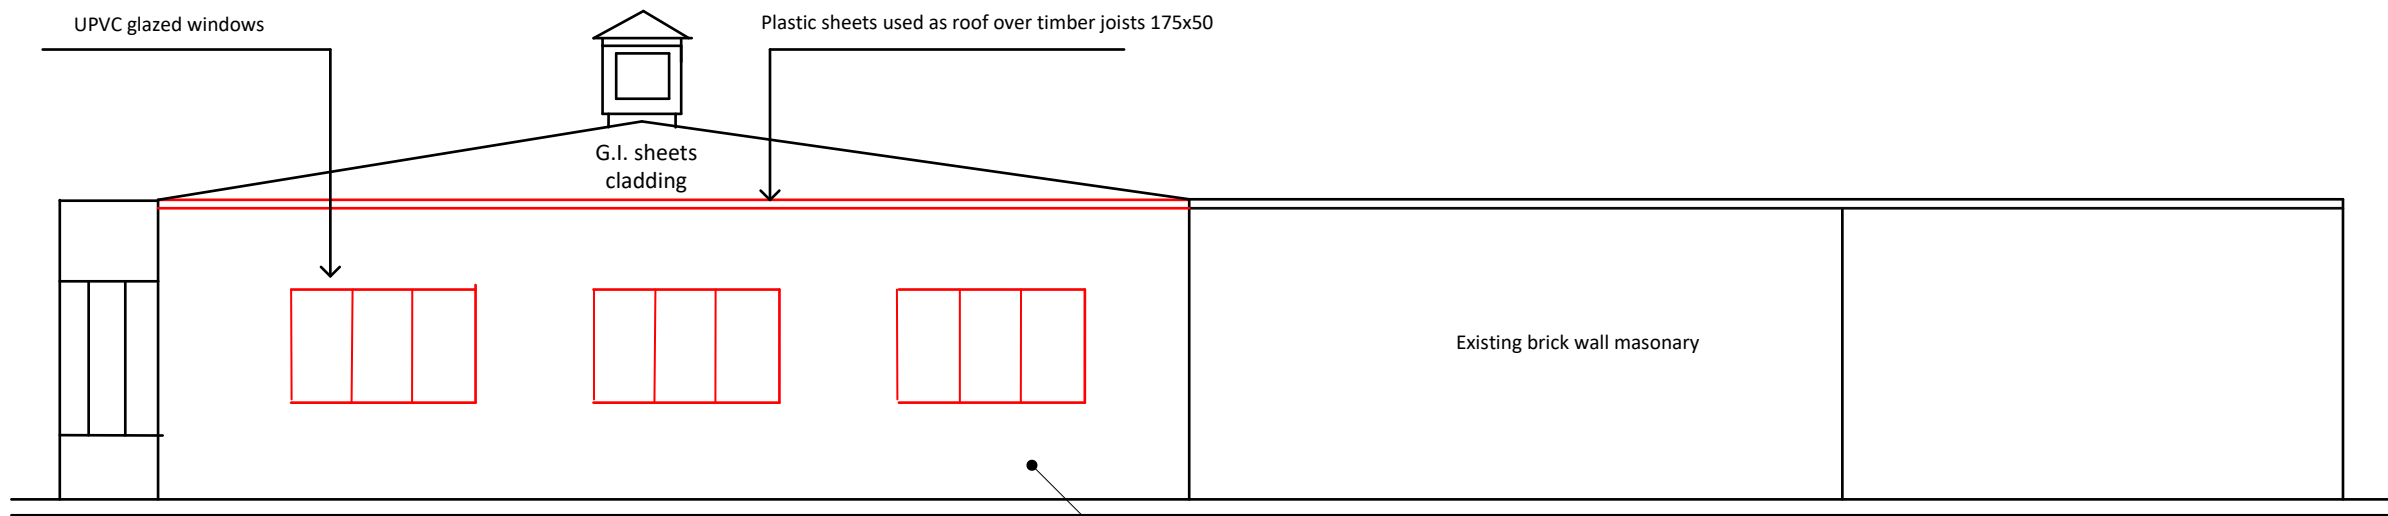


PROPOSED HIGH STREET ELEVATION C

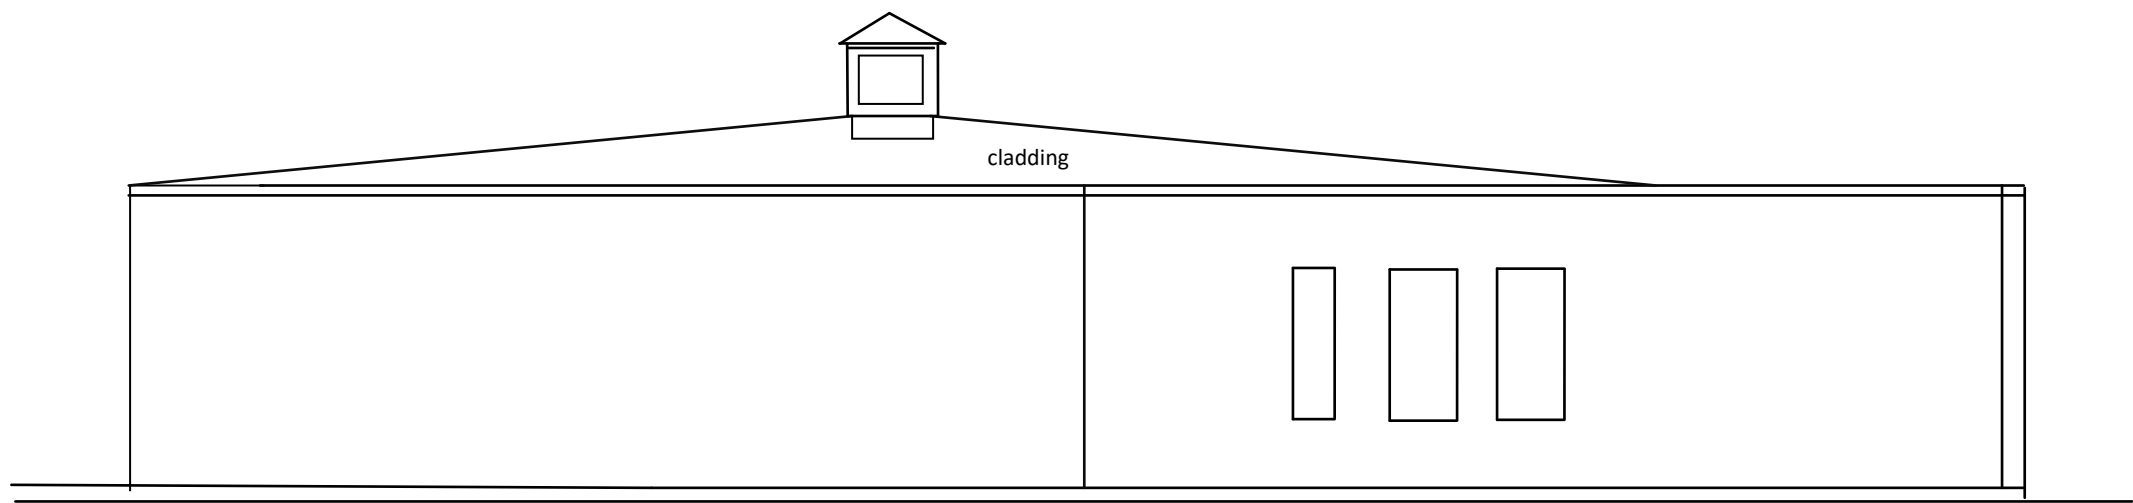

EXIHISTING HIGH STREET ELEVATION D

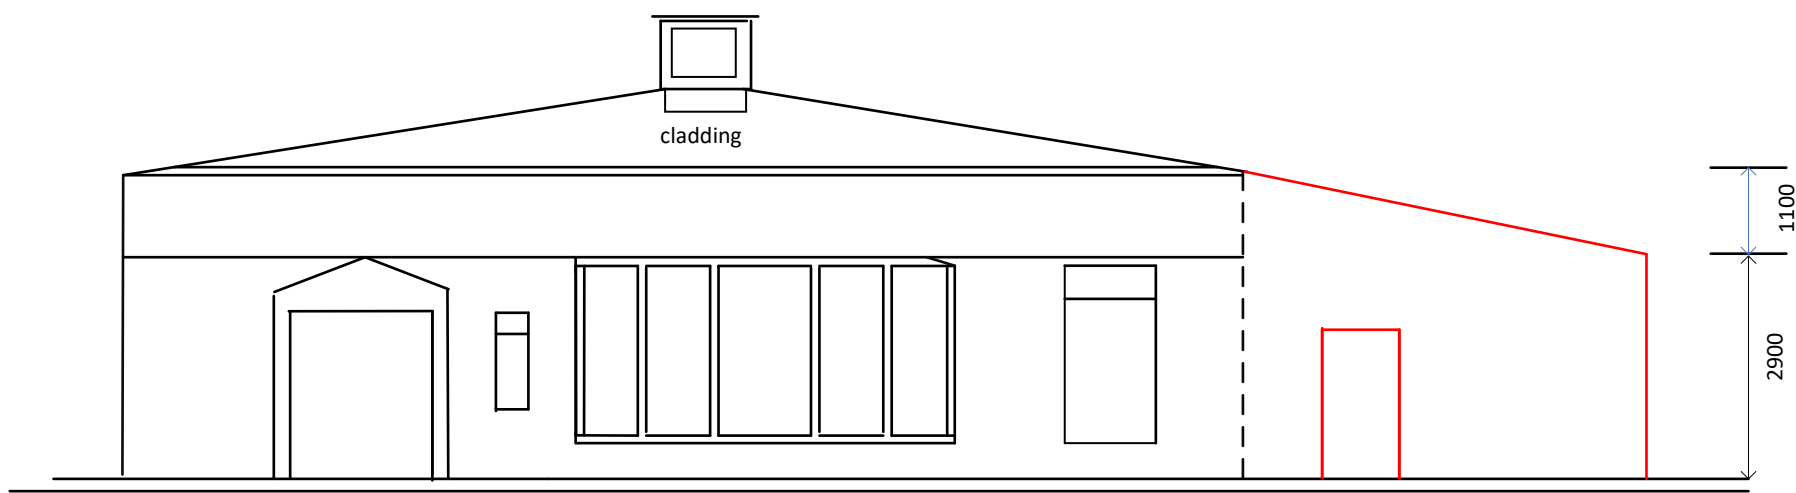

PROPOSED HIGH STREET ELEVATION B

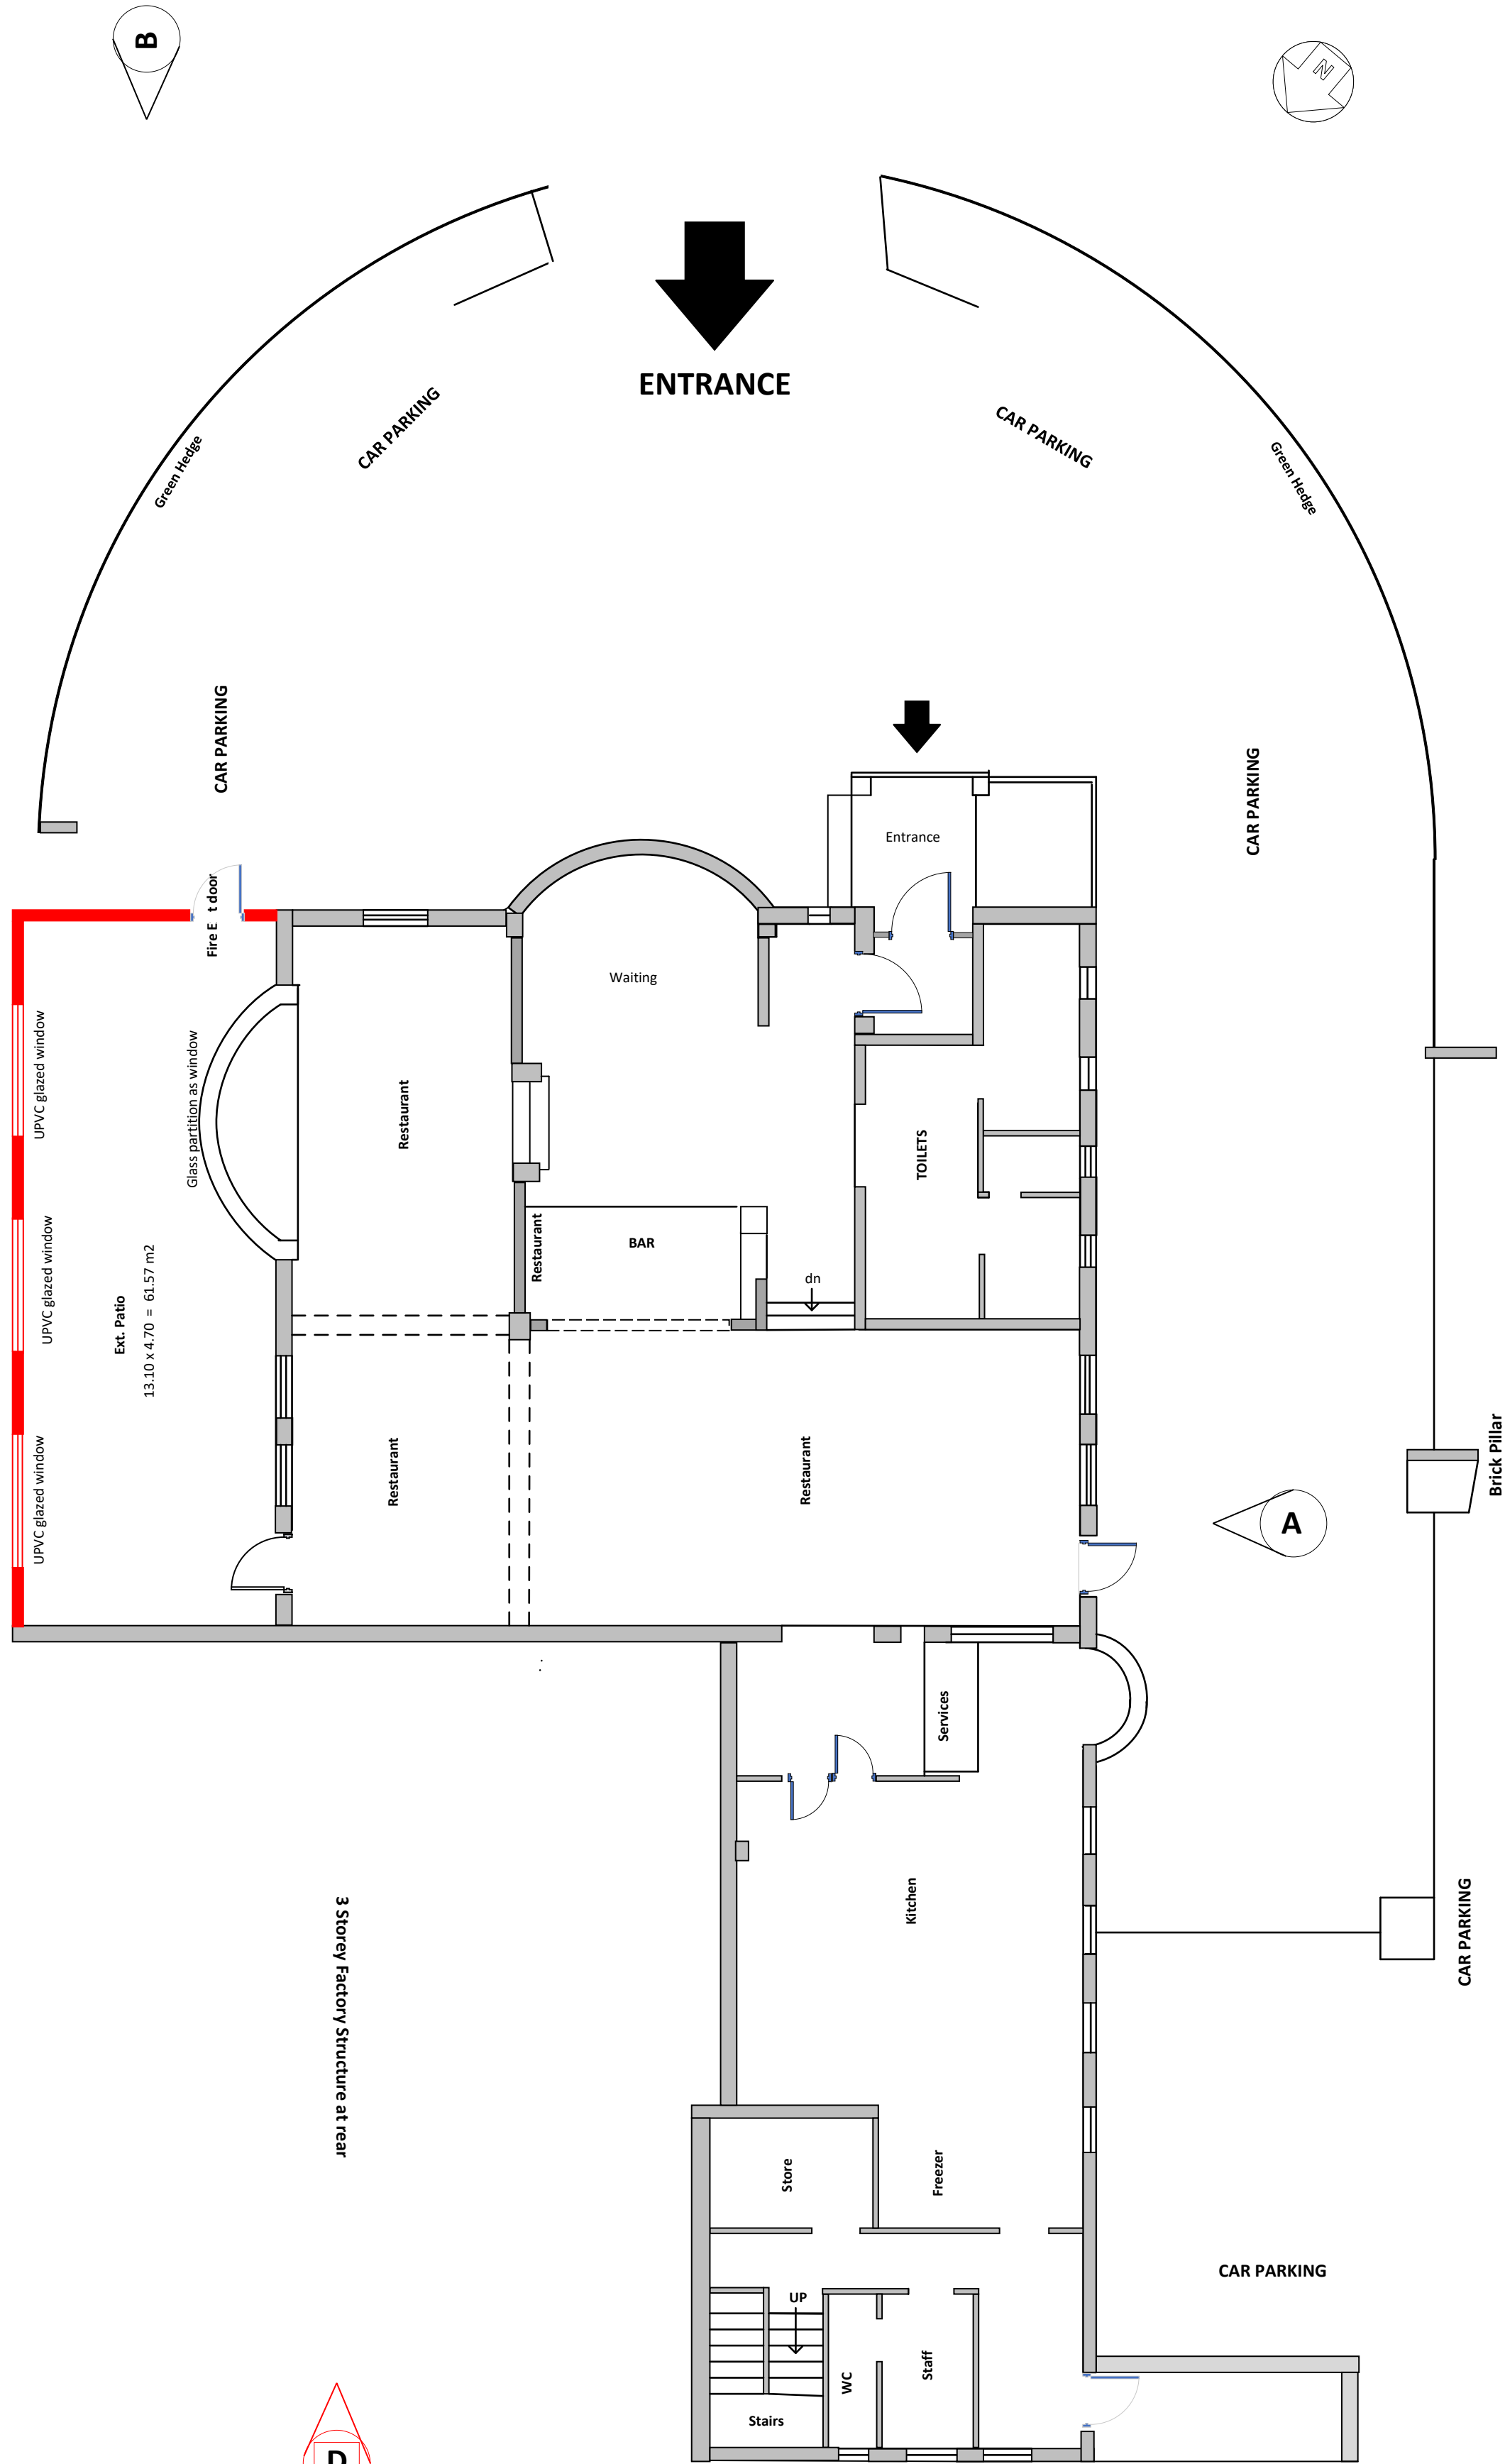

PROPOSED RESTAURANT PLAN

PROPOSED PLAN

Client	Moran Ltd T/A Toto Ristorante High Street, Walshaw Bury BL8 3AG		
Title	Retrospective application for a temporary shed		
Scale	1 = 200@A3	Drawing No.	PV-PP-02 15/02/2021