
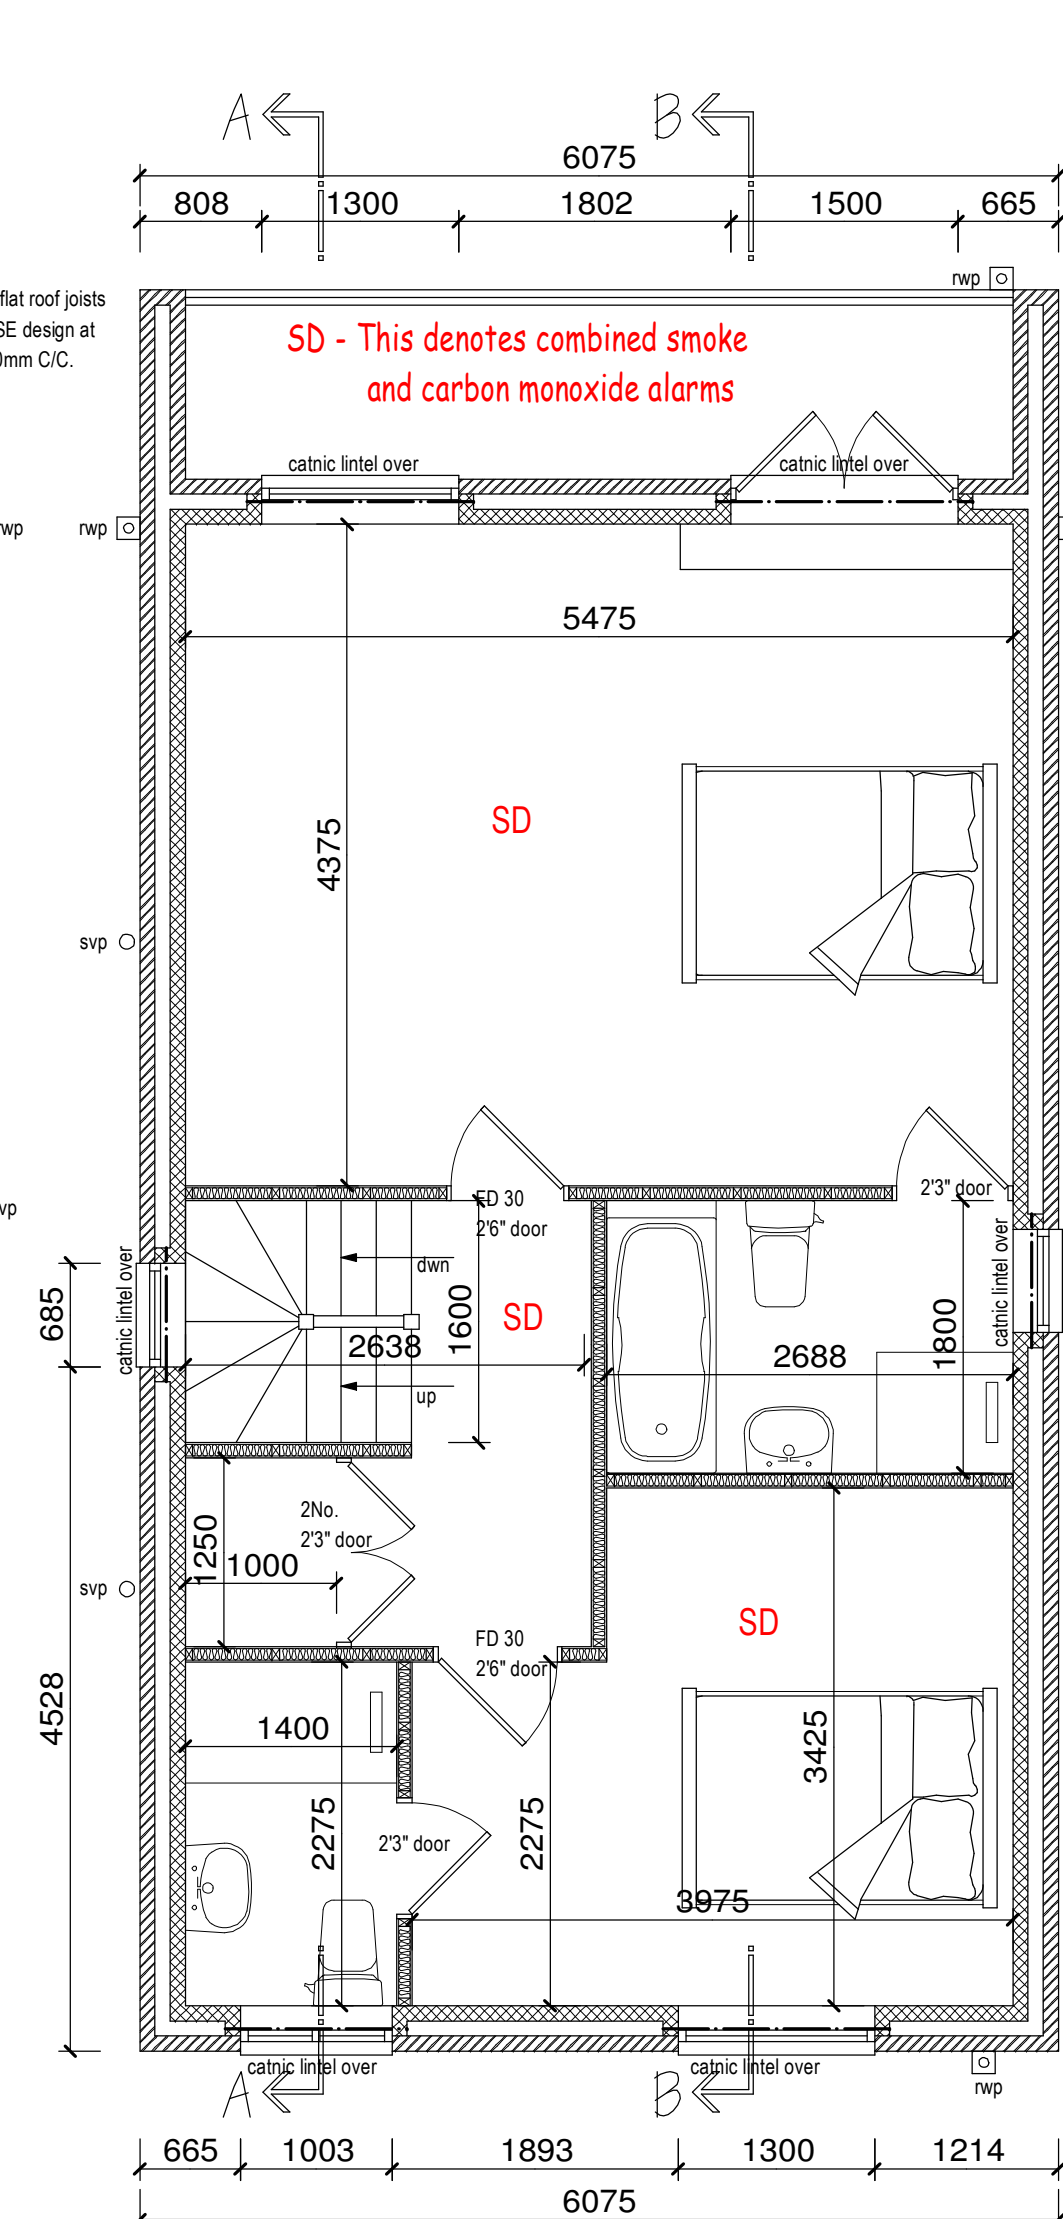


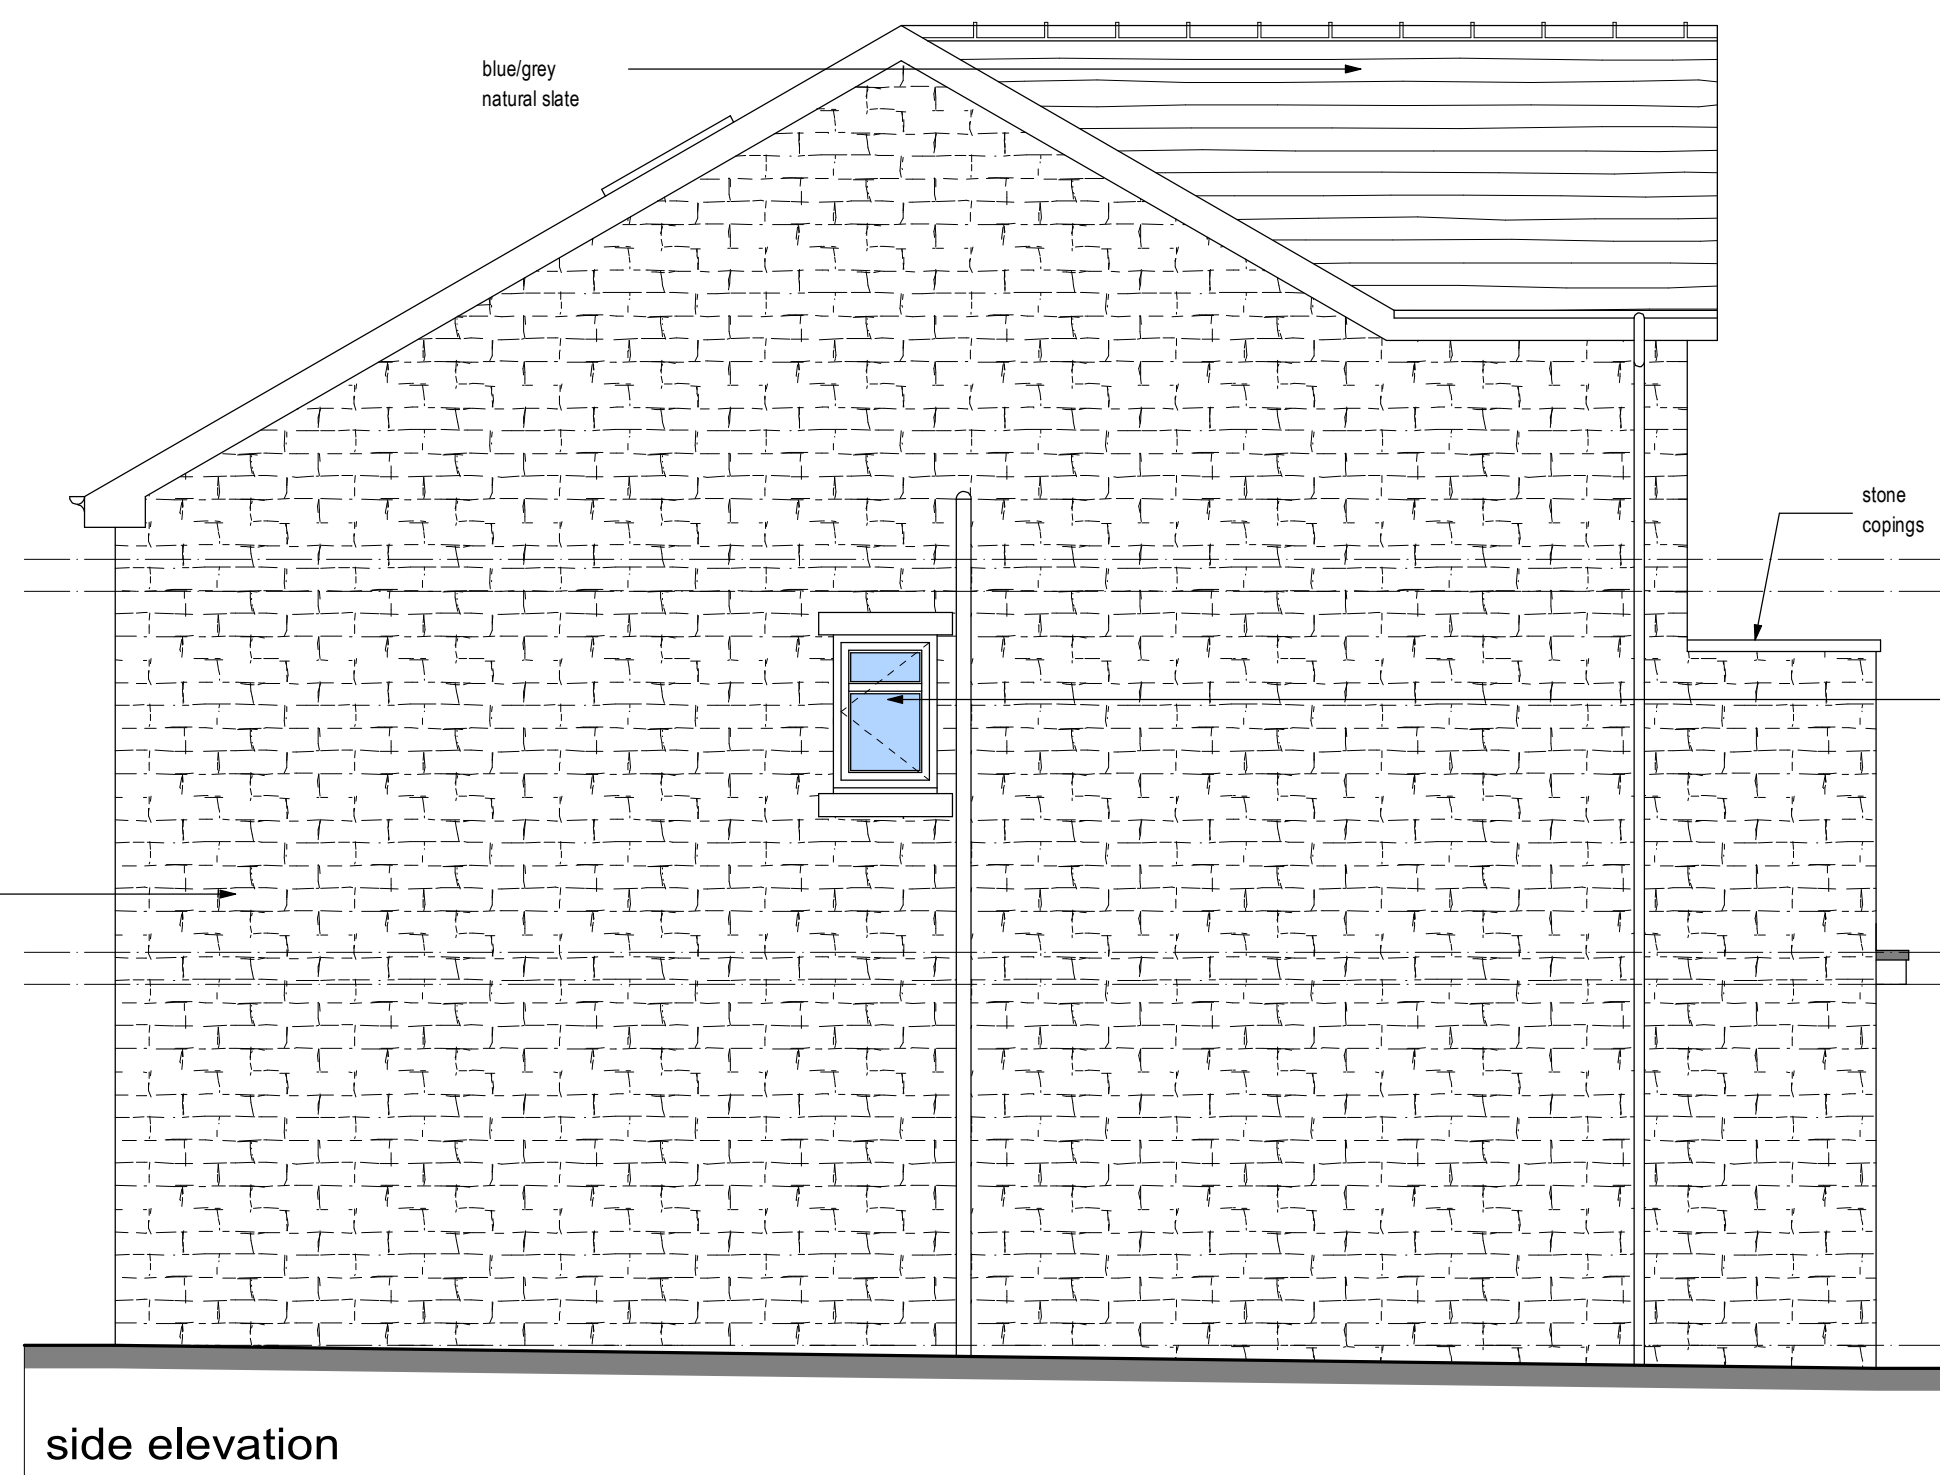

The drawing has been prepared for the sole purpose of obtaining Planning Permission and Building Regulation Approval ONLY. All structural calculations are to be checked by structural engineer prior to construction.

All dimensions & details are to be checked on site prior to construction, any discrepancies reported to Extensions@NW prior to any work undertaken. Any work undertaken prior to full planning & building regulation approval is at the builders own risk. Extensions@NW will not be held responsible for any problems arising.

This drawing is the copyright of ExtensionNW and any reproduction in whole or part is strictly forbidden.
 Plotted on 18/12/2025
 ExtensionNW reserves the right to modify and make necessary alterations dependent on site conditions.

D		
C		
B		
A		
	DATE	

SCALE 1:50	DATE June 2025
DRAWN J.D.J	P.P. B.R

CUSTOMER	Halter Inn Developments Limited
----------	---------------------------------

PROJECT	3 No. Dwellings
---------	-----------------

LOCATION	Unit, 1-2 Halter Inn Works, 11 Redisher Croft, Ramsbottom, Bury, BL0 9SA
LOCAL AUTHORITY	

Extensions

3 Cruden Street, Rawtenstall, Rossendale, BB4 5EZ.
Mob: 07968430495

Web: www.extrememov.co.uk E-mail: joe@extrememov.co.uk	
JOB No. 3538 - 01	REV.