



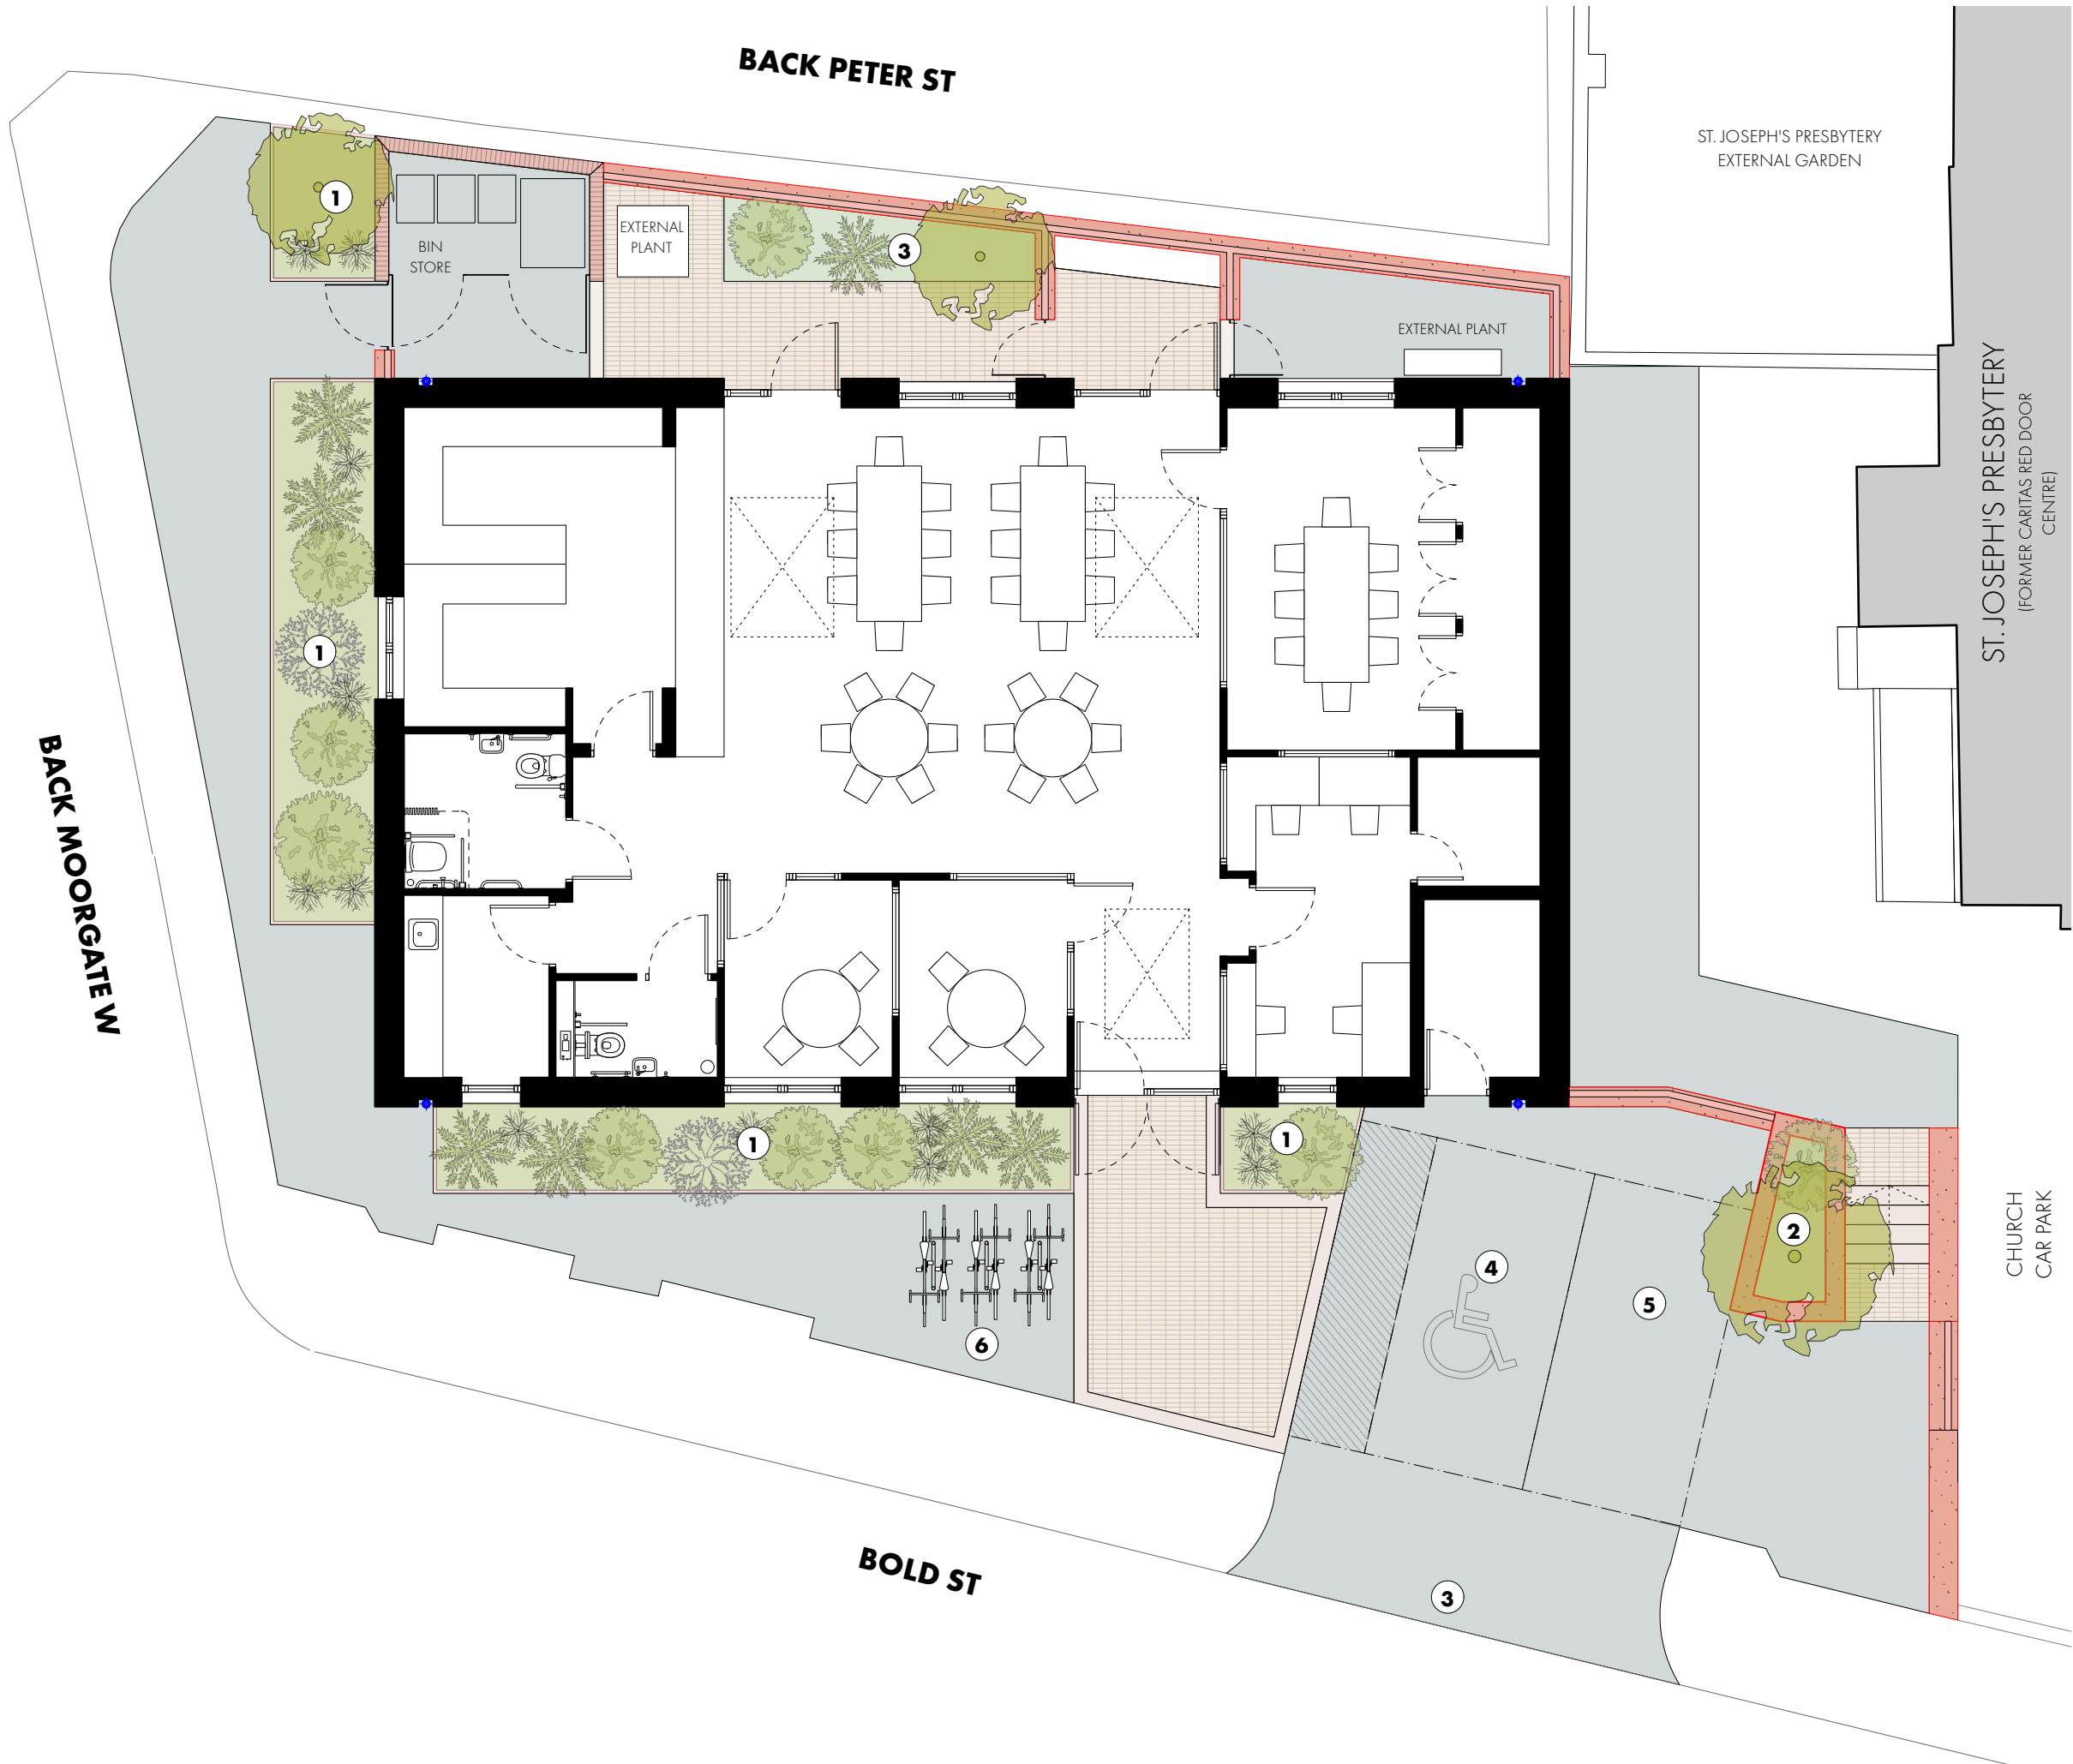

REVISION	DATE	DESCRIPTION
P01	04/11/2025	PLANNING PRE-APPLICATION ISSUE
P02	17/11/2025	PLANNING ISSUE

LEVEL 00 **GROUND FLOOR**

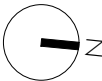

- KEY**
- 1 PLANTER WITH METAL EDGING
 - 2 BRICK PLANTER WITH CAST STONE COPING
 - 3 DROPPED CURB
 - 4 ACCESSIBLE PARKING SPACE
 - 5 PARKING SPACE
 - 6 BIKE STORAGE

- ASPHALT SURFACING
- DUTCH BLOCK PAVING
- BRICK WALL WITH CAST STONE COPING (REFER TO BOUNDARY PLAN L1005)
- SHRUB / PLANTING
- BIN STORE BRICK ENCLOSURE WITH BRICK ON EDGE COPING (REFER TO BOUNDARY PLAN L1005)

PROPOSED BUILDING PERIMETER EXTERNAL LEVELS

EXISTING EXTERNAL LEVELS

OMIArchitects

31 Blackfriars Road, Salford, Manchester, M3 7AQ
+44(0)161 832 3242 / info@omiarchitects.com / www.omiarchitects.com

PROJECT	CARITAS, RED DOOR BURY					
DRAWING	PROPOSED LANDSCAPE PLAN					
DATE	NOV' 2025	DRAWN BY	CAW	SCALE	1:100	@A3
JOB NO.	1454	DWG.NO.	L1005			