



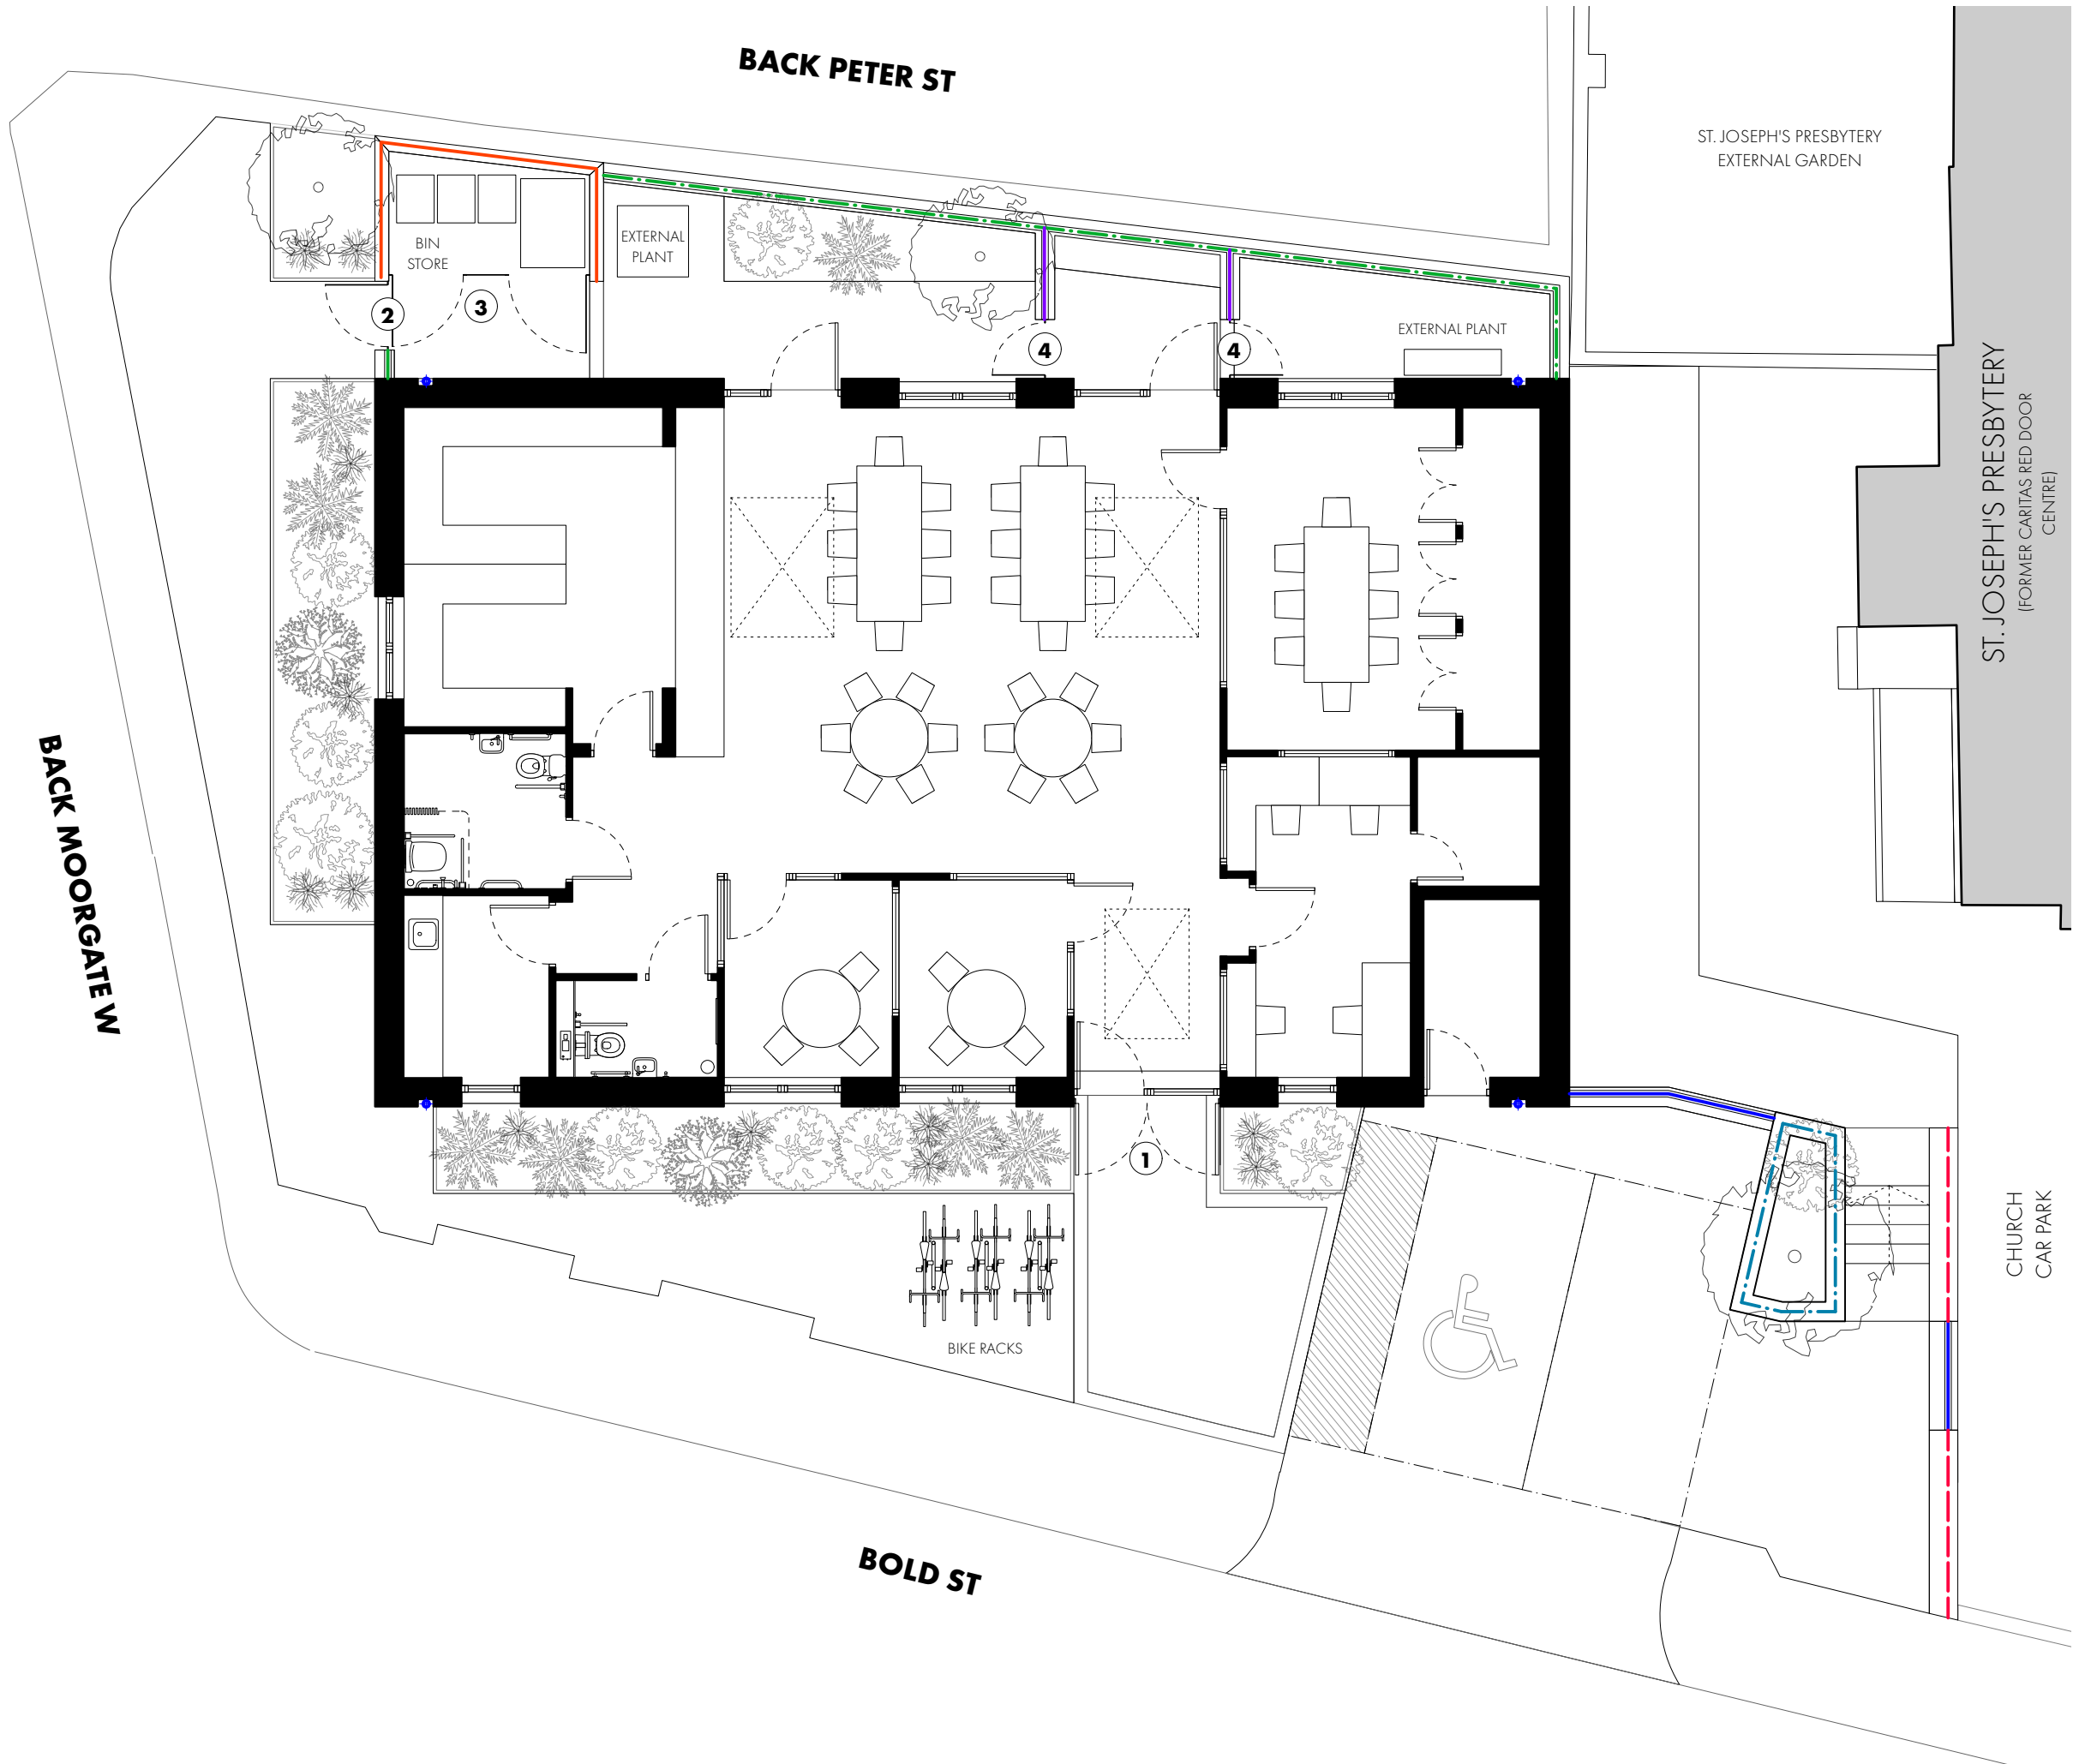

REVISION	DATE	DESCRIPTION
P01	04/11/2025	PLANNING PRE-APPLICATION ISSUE
P02	17/11/2025	PLANNING ISSUE

LEVEL 00 **GROUND FLOOR**

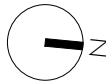

- KEY**
- 1** 2500mm HIGH METAL MAIN ENTRANCE GATE
 - 2** 2100mm HIGH METAL LOCKABLE GATE TO MATCH RAILINGS
 - 3** BIN STONE STORE LOCKABLE GATES WITH TIMBER SLAT INFILL
 - 4** 950mm HIGH METAL GARDEN GATE
- TYPE A**
400mm (min.) HIGH BRICK WALL WITH CAST STONE COPING AND ADDITIONAL 1700mm HIGH METAL RAILINGS ABOVE
- TYPE B**
2100mm (min.) HIGH BRICK WALL WITH BRICK ON EDGE COPING
- TYPE C**
400mm (min.) HIGH BRICK WALL WITH CAST STONE COPING ADDITIONAL 550mm HIGH METAL RAILINGS ABOVE
- TYPE D**
RETAINING BRICK WALL WITH CAST STONE COPING AND 1100mm (FROM CAR PARK SIDE) HIGH METAL RAILINGS/GUARDING
- TYPE E**
BRICK WALL / RETAINING WALL PLANTER WITH CAST STONE COPING
- TYPE F**
RETAINING BRICK WALL WITH CAST STONE COPING (1100mm HIGH FROM CAR PARK SIDE)

OMIArchitects

31 Blackfriars Road, Salford, Manchester, M3 7AQ
+44(0)161 832 3242 / info@omiarchitects.com / www.omiarchitects.com

PROJECT	CARITAS, RED DOOR BURY					
DRAWING	PROPOSED BOUNDARY PLAN					
DATE	NOV' 2025	DRAWN BY	CAW	SCALE	1:100	@A3
JOB NO.	1454	DWG.NO.	L1006			