


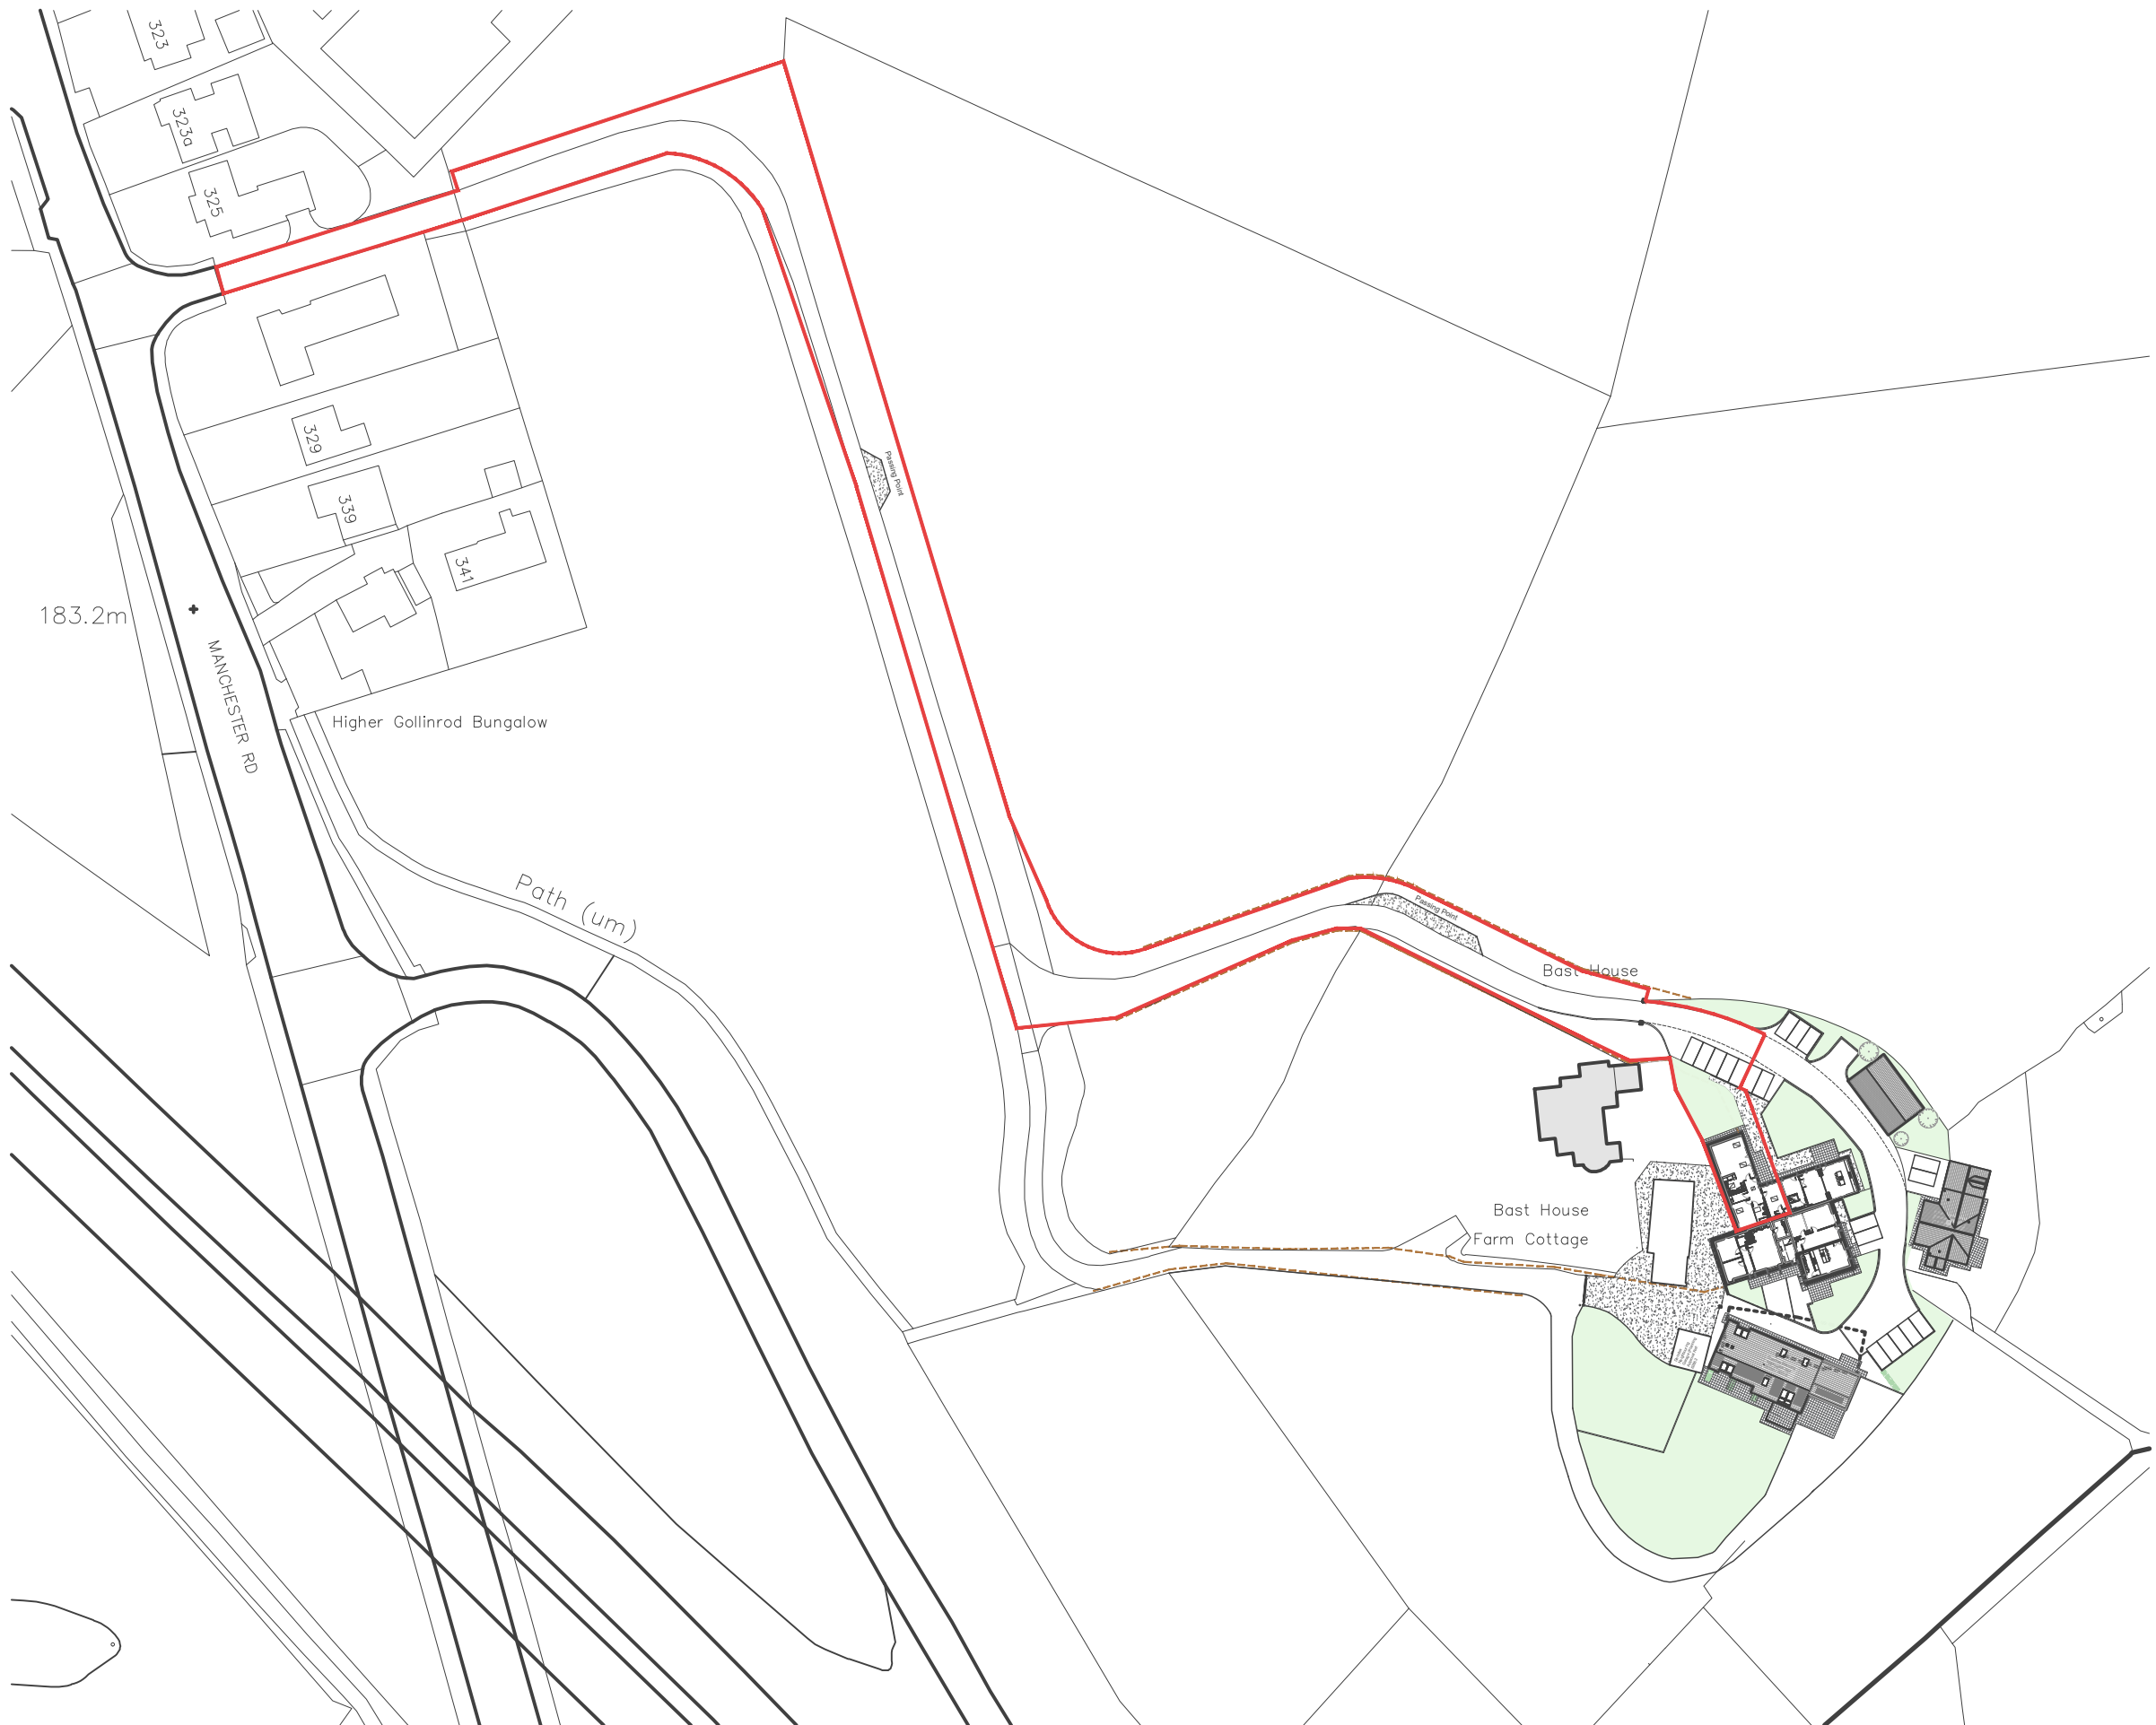

Notes

Jennings Design Associates take no responsibility for any dimensions obtained by scaling from this drawing. If no dimension is shown the recipient must ascertain the dimension specifically from the Architect or by site measurement. Supplying this drawing in digital form is solely for convenience and no reliance may be placed on digital data. All data must be checked against hard copy. Dimensions must be checked on site. Any discrepancies must be reported to the Architect immediately. This drawing is copyright of Jennings Design Associates



P01	Initial Issue	-	-	-
Rev	Description	Date	By	Chk



j d a architects
info@jda-architects.com
www.jda-architects.com
manchester: 0161 336 5011
liverpool: 0151 665 0112

Client:	Excelsior Properties			
Project:	Bast House Farm, Bury			
Project Status:	PL - Planning			
Scale:	@ Original Size	Date:	Drawn By:	Checked By:
1:1250	A3	08.09.2024	DD	RH
Project Number	Drawing Number			Rev
1119	A	DR	007	
Description	Location Plan			



Scale 1:1250

Z:\1119 - Bast House Farm, Bury\Drawings\Live\plots\1119_A_DR_007_LocationPlan.dwg