
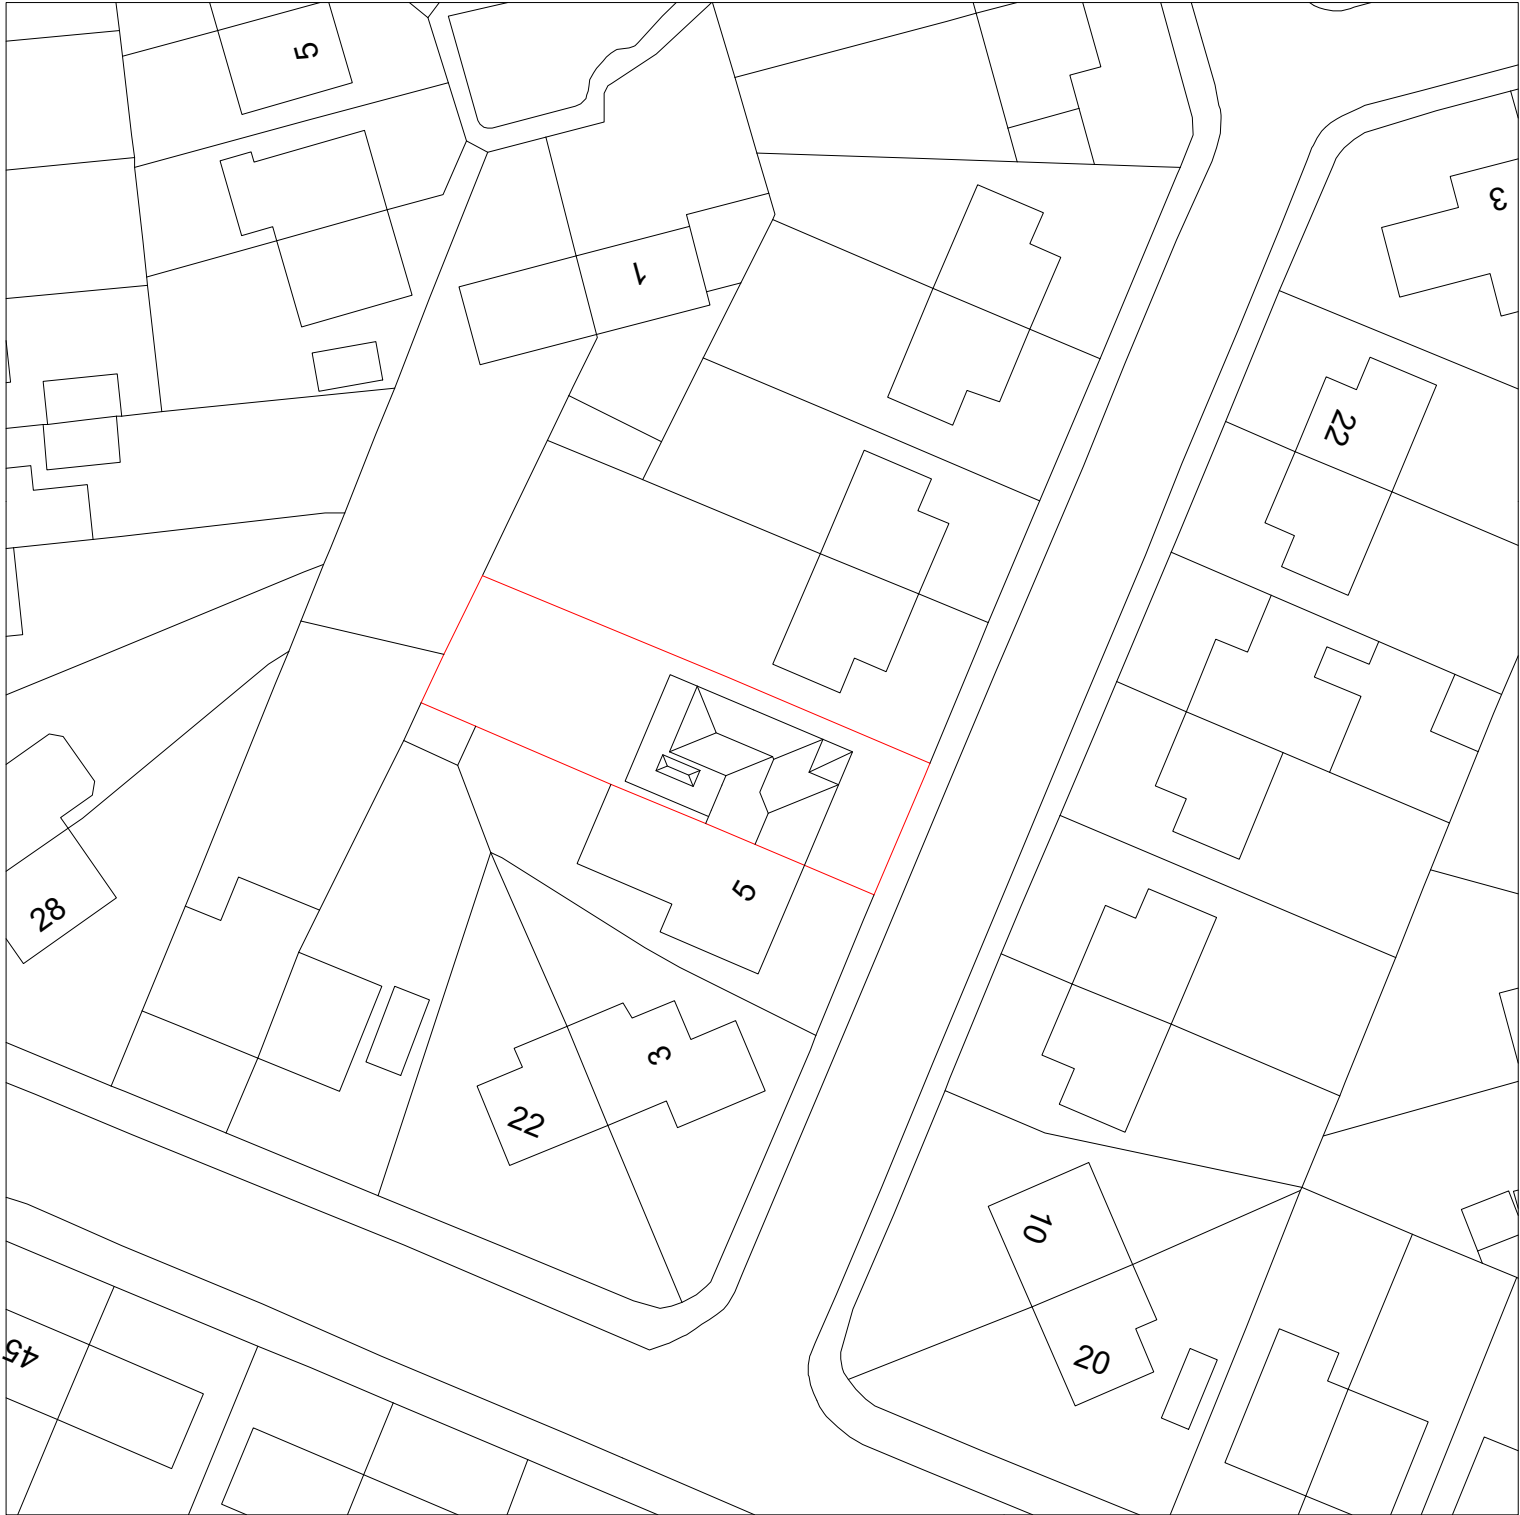


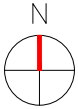

W: adeptdesignltd.co.uk | M: 07496819062 | E: enquiries@adeptdesignltd.co.uk

PROJECT	7 CLYDE ROAD, RADCLIFFE, M26 4PZ	REVISION	001
TITLE	SINGLE-STOREY AND PART FIRST-FLOOR EXTENSION	DESCRIPTION	PROPOSED SITE PLAN
NUMBER	A101	STATUS	COMPLETE
SCALE	1:500	DATE	20/01/2025