


• SW/FW BRANCH DRAINAGE AS DRG N° 2, ONCE CONTRACTORS HAVE LOCATED EXG. FW/SW COMBINED BRANCH DRAINAGE AND ITS END ... EXTEND TOWARDS REAR OF PROPOSED EXTENSION IN MIN 100 Ø 400-PLASTIC BRANCH DRAINAGE Laid ONTO 150 CLEAN STONE PEA-GRAVEL-PIPE BEDDING/ GRANULAR STONE TO MIN 1:40 FALLS / GRADIENTS UP TO A NEW (E) CHED OF DRAINS TO ACCESS & CHANGE IN DIRECTION / INTERSECTION ETC FOR OBVIOUS ACCESS TO RES. JET. CCTV - CAMERA SURVEY ETC...

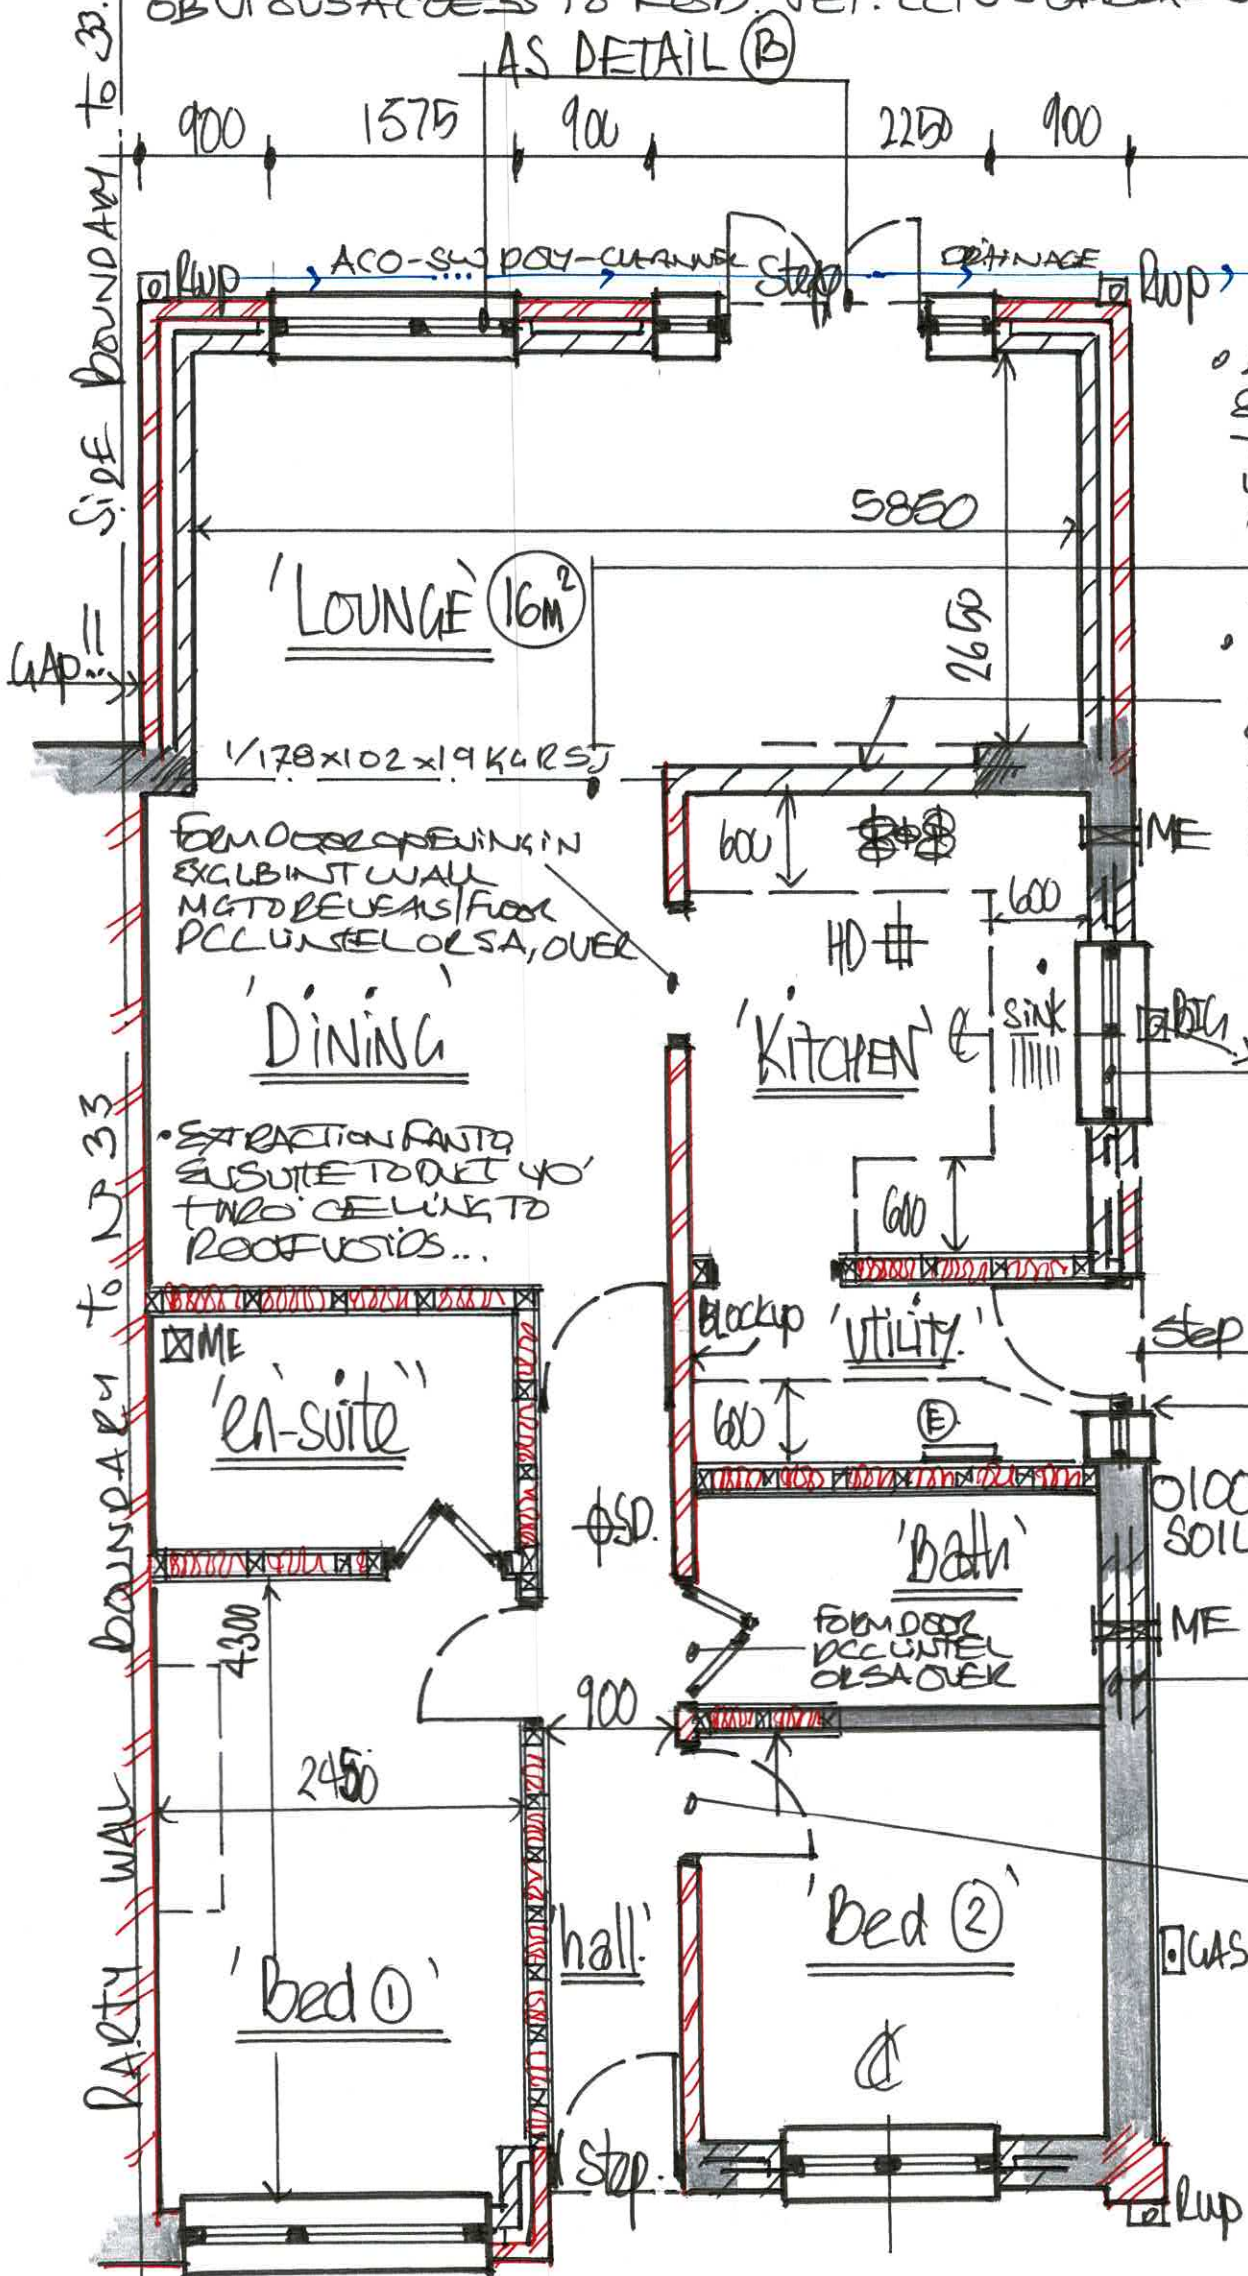

• PROVIDE INSPECTION CHAMBER TO HEAD OF EXTENDED COMBINED FW/SW BRANCH DRAINAGE & CHANGE IN DIRECTION / INTERSECTION OF BRANCH DRAINS ETC

• REMOVE 'LARGE' WINDOW FROM REAR ELEVATION OPEN UP TO FORM END-TURNED MG TO REVEALS AND THRESHOLD INSERT 1x178x102x19KG RST UP TO 1/5 EXG. ROOF W/ W/ WATER FALLS AS DETAIL (A)

• REMOVE COMBINATION FRAME TO EXG. KITCHEN AND BLOCK UP IN INSULATED CONCRETE BLOCKWORK UP TO 1/5 EXG. W/ UPDATE REVEALS, TIED MASONRY BACK TO EXISTING AND PADSTONE (E) END TO SET 178x102x19KG ONTO...

• FORM A 1200² APERTURE IN EXG. CAVITY WALL CONSTRUCTION MG TO REVEALS / SILL CROSSING CAVITIES INSULATED DPC-CAVITY CURBS AND A SUITABLE CATNICTYPE OR SA STEEL UNFLOOR OVER AND FIT A NEW UPK DOUBLE GLAZED KITCHEN WINDOW CASSEMENT (AS GLAZING SPEC'N) CENTRAL TO ROOM. 1050 SILL HEIGHT.

• DTTD DOORWAY - WIDTH TO SUIT UTILITY (1237.5) x 2100 DOOR HT AND FIT A TOUCHED DOUBLE GLAZED COMBINATION FRAG FRAME (AS GLAZING SPEC'N) ON SIDE TO ACCESS UTILITY...

• REMOVE ORIG. 'BACK' DOOR AND INFILL / BLOCK UP IN INSULATED EXTERNAL CAVITY WALL CONSTRUCTION TO MATCH EXG. - REVEALS & SIDE TO MATCH EXG.

• FORM NEW DOOR OPENING TO ACCESS BED (2) OFF HALLWAY, MG TO REVEALS AND FLOOR THRESHOLD AND FIT A NEW PCC UNFLOOR SA UNFLOOR OVER TO SUIT SPANS AND BLOCK UP EXG. DOOR (OFF EXHAUST)

• UPON REMOVAL OF EXG. CHIMNEY BREAST, MG TO PARTY WALL BETWEEN 33+35 PROVIDE STRUCTURAL STEEL SUPPORT CRADLE TO MAINTAIN SUPPORT TO REMAINING CHIMNEY STACK ON PARTY WALL ABOVE CEILING LEVELS ETC

• CARRY OUT ALTERATIONS TO FRONT ELEVATION TO FORM A NEW PRINCIPAL ACCESS TO PROPERTY BETWEEN TWO NEW WINDOW CASSEMENTS TO ALTERED APERTURES TO BEDS (1) + (2) AS GLAZING SPEC'N INC SIDE OPENINGS SEC' MEANS OF ESCAPE WINDOWS ETC...

1:50 PROPOSED 'FLOOR PLAN'

DRG N° 7