

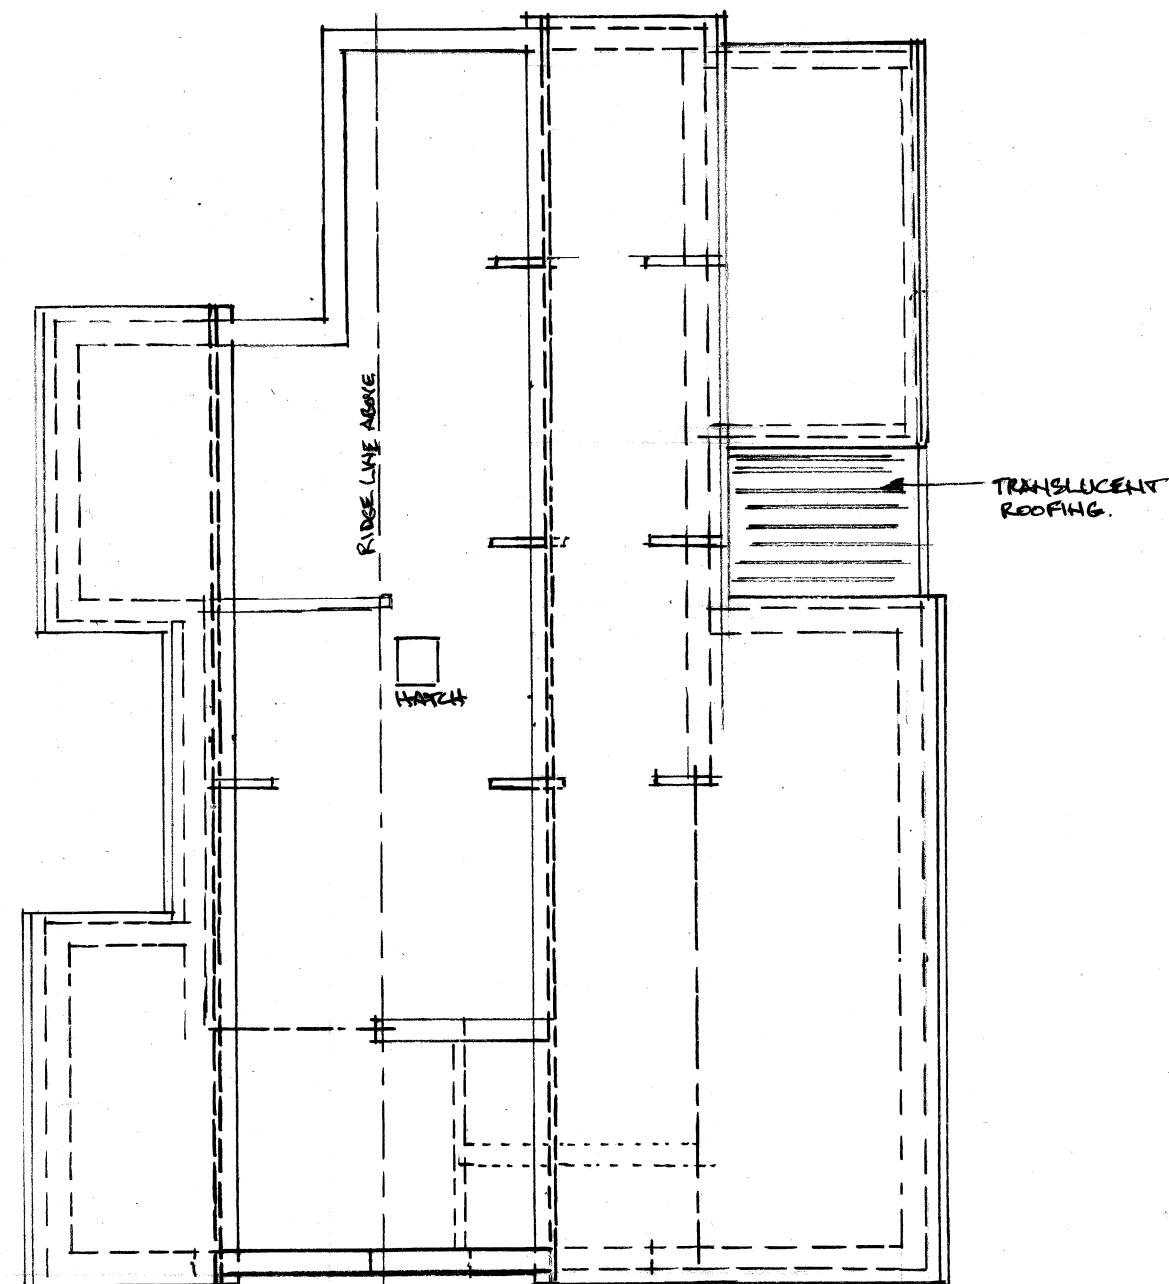
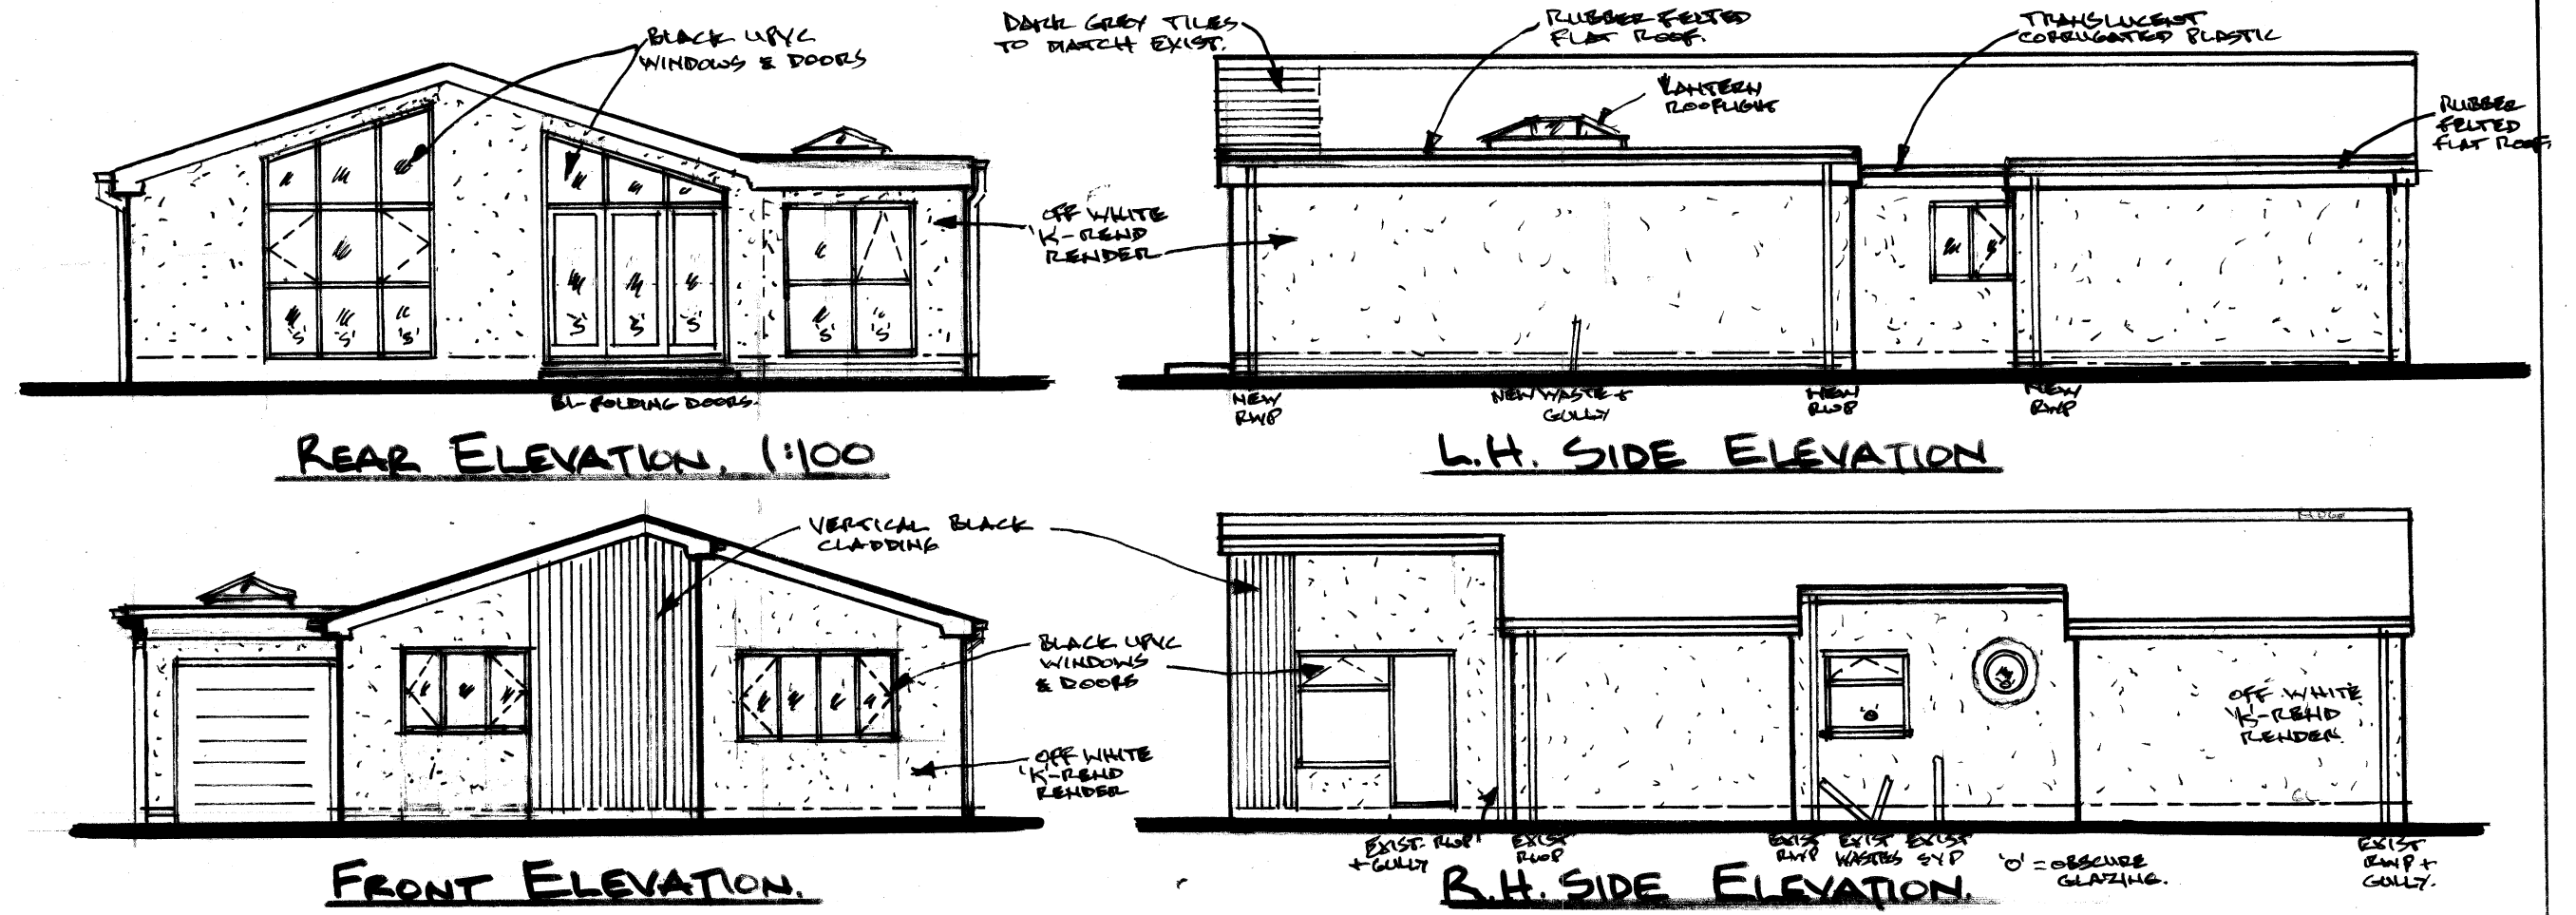


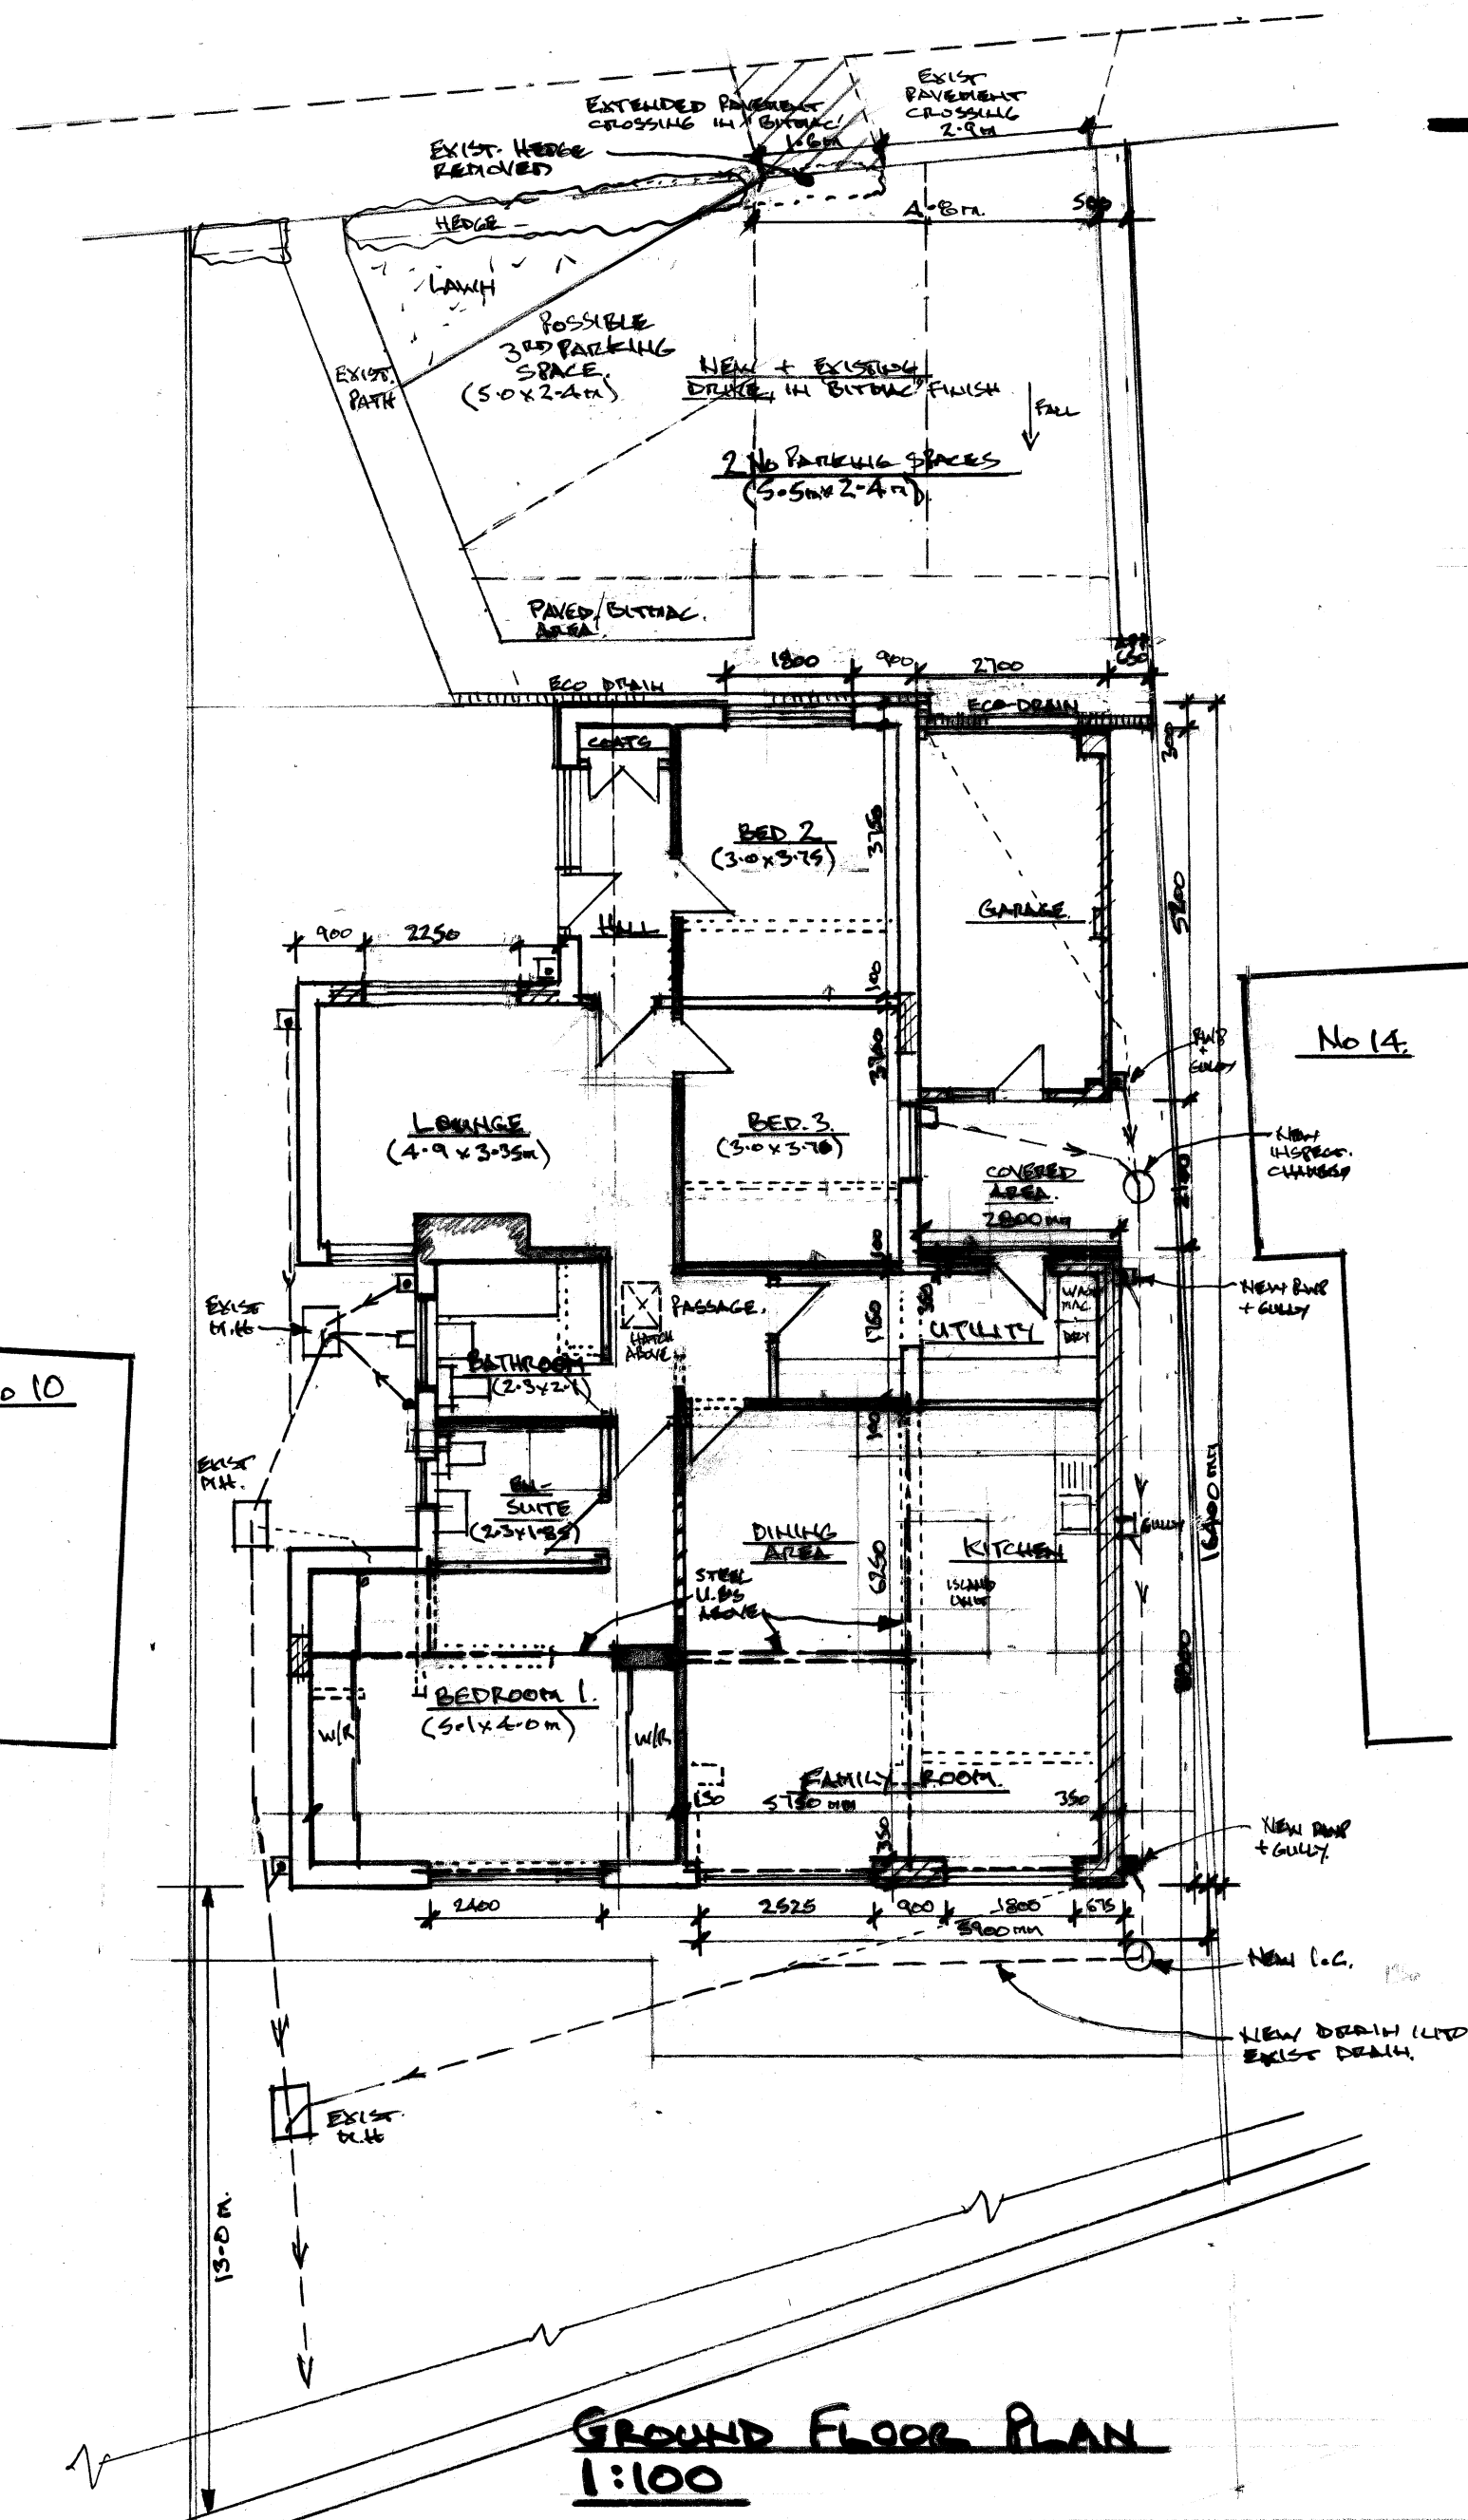

KEY A - NEW PARKING/PAYMENT CROSSING AREAS, IN LINE WITH ENGINEERS REQUEST 7-7-25. NB.

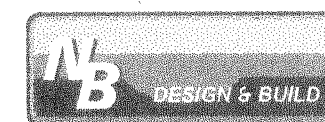

Architectural & Building Services

NEIL BUTTERWORTH

Tel: 07785 275483
Mobile: 07785 275483

89 Higher Ainsworth Road,
Radcliffe, Manchester, M26 4JJ.

Job Title **PROPOSED SINGLE STOREY REAR/SIDE EXTENSIONS, & INT/EXTERNAL ALTERATIONS, AT 12 PINWOOD CRES, HOLCOMBE BROOK, BURY, FOR MR & MRS I. TRAFFORD**

Drawing Title **PROPOSED PLANS & ELEVATIONS**

Scale	Date	Drawn by	Drawing No.
1:100	MAY 25	N.B.	2A

Geoplyght

2