



This drawing is © Fordingbridge Plc 2024.
No unauthorised reproduction permitted.
All rights reserved
No dimensions are to be scaled from
this drawing (except for planning purposes)

A2

NOTES

SPECIFICATION:
FRAME TYPE: STEEL CANOPY.
WIDTH: 15630mm
LENGTH: 43725mm
HEIGHT: 8000mm
STEEL SIZES:
COLUMN: 200x200x8 SHS S355J2 GRIDLINE A-1&7, B-1&7 (CORNERS)
COLUMN: 250x250x8 SHS S355J2
EAVES BEAMS: 305x165x54 UB S355JO
SIDE MESH BOTTOM RAIL: 150x100x6 RHS S235JR
SIDE MESH VERTICALS: 70x5 SHS S235JR
GABLE MESH BOTTOM RAIL: 200x100x8 RHS S355JR
GABLE MESH VERTICALS: 80x4 SHS S235JR

ALL ABOVE TO BE HOT DIP GALVANISED

TRUSSES:
TOP BOOM - 60.3x3 CHS S235JR
LOWER BOOM - 60.3x3 CHS S235JR
LONGTITUDINAL BRACING: 50.1x1.5 CHS S235JR
GABLE DIAGONAL BRACING: 60.1x2 CHS S235JR
DIAGONAL ROOF BRACING: 60.3x3 CHS S235JR
GABLE BEAM: 80x5 SHS S235JR

ALL ABOVE TO BE HOT DIP GALVANISED

ALL STEEL SIZES CONFIRMED BY FORDINGBRIDGE STRUCTURAL
ENGINEER.

RAIN WATER GOODS:
ALUMINIUM MILL FINISH
GUTTERS AND DOWN PIPES DISCHARGING TO UNDERGROUND
SERVICES, BY OTHERS.

ROOF:
ROOF PITCH: BARREL VAULT.
ROOF COVER: OPAL 60 FIRE RETARDANT FABRIC INCLUDING GABLE
D SECTIONS

SIDE CLADDING MESH:
SF332 WHITE MESH TO ALL ELEVATIONS

FOUNDATIONS:
DESIGNED BY FORDINGBRIDGE ENGINEER, INSTALLED BY OTHERS.

REFER TO SEPARATE GROUND PLAN.

A	OVERALL HEIGHT REVISED TO 8M	DP	24.06.25
REV	DESCRIPTION	BY	DATE

FOR APPROVAL

FORDINGBRIDGE
inspiring design + build


Fordingbridge Plc, Arundel Road, Fontwell, Arundel, West Sussex, BN18 0SD
Tel: 01243 554455
Email: info@fordingbridge.co.uk

CLIENT
PADEL SPECIALISTS LTD


PROJECT
HOLCOMBE BROOK PADEL

TITLE
ELEVATIONS

DRAWN DP	DATE 20/06/25	CHECKED	SCALE 1:125 @ A2
JOB NO 8731	DWG NO GA-02	REV A	

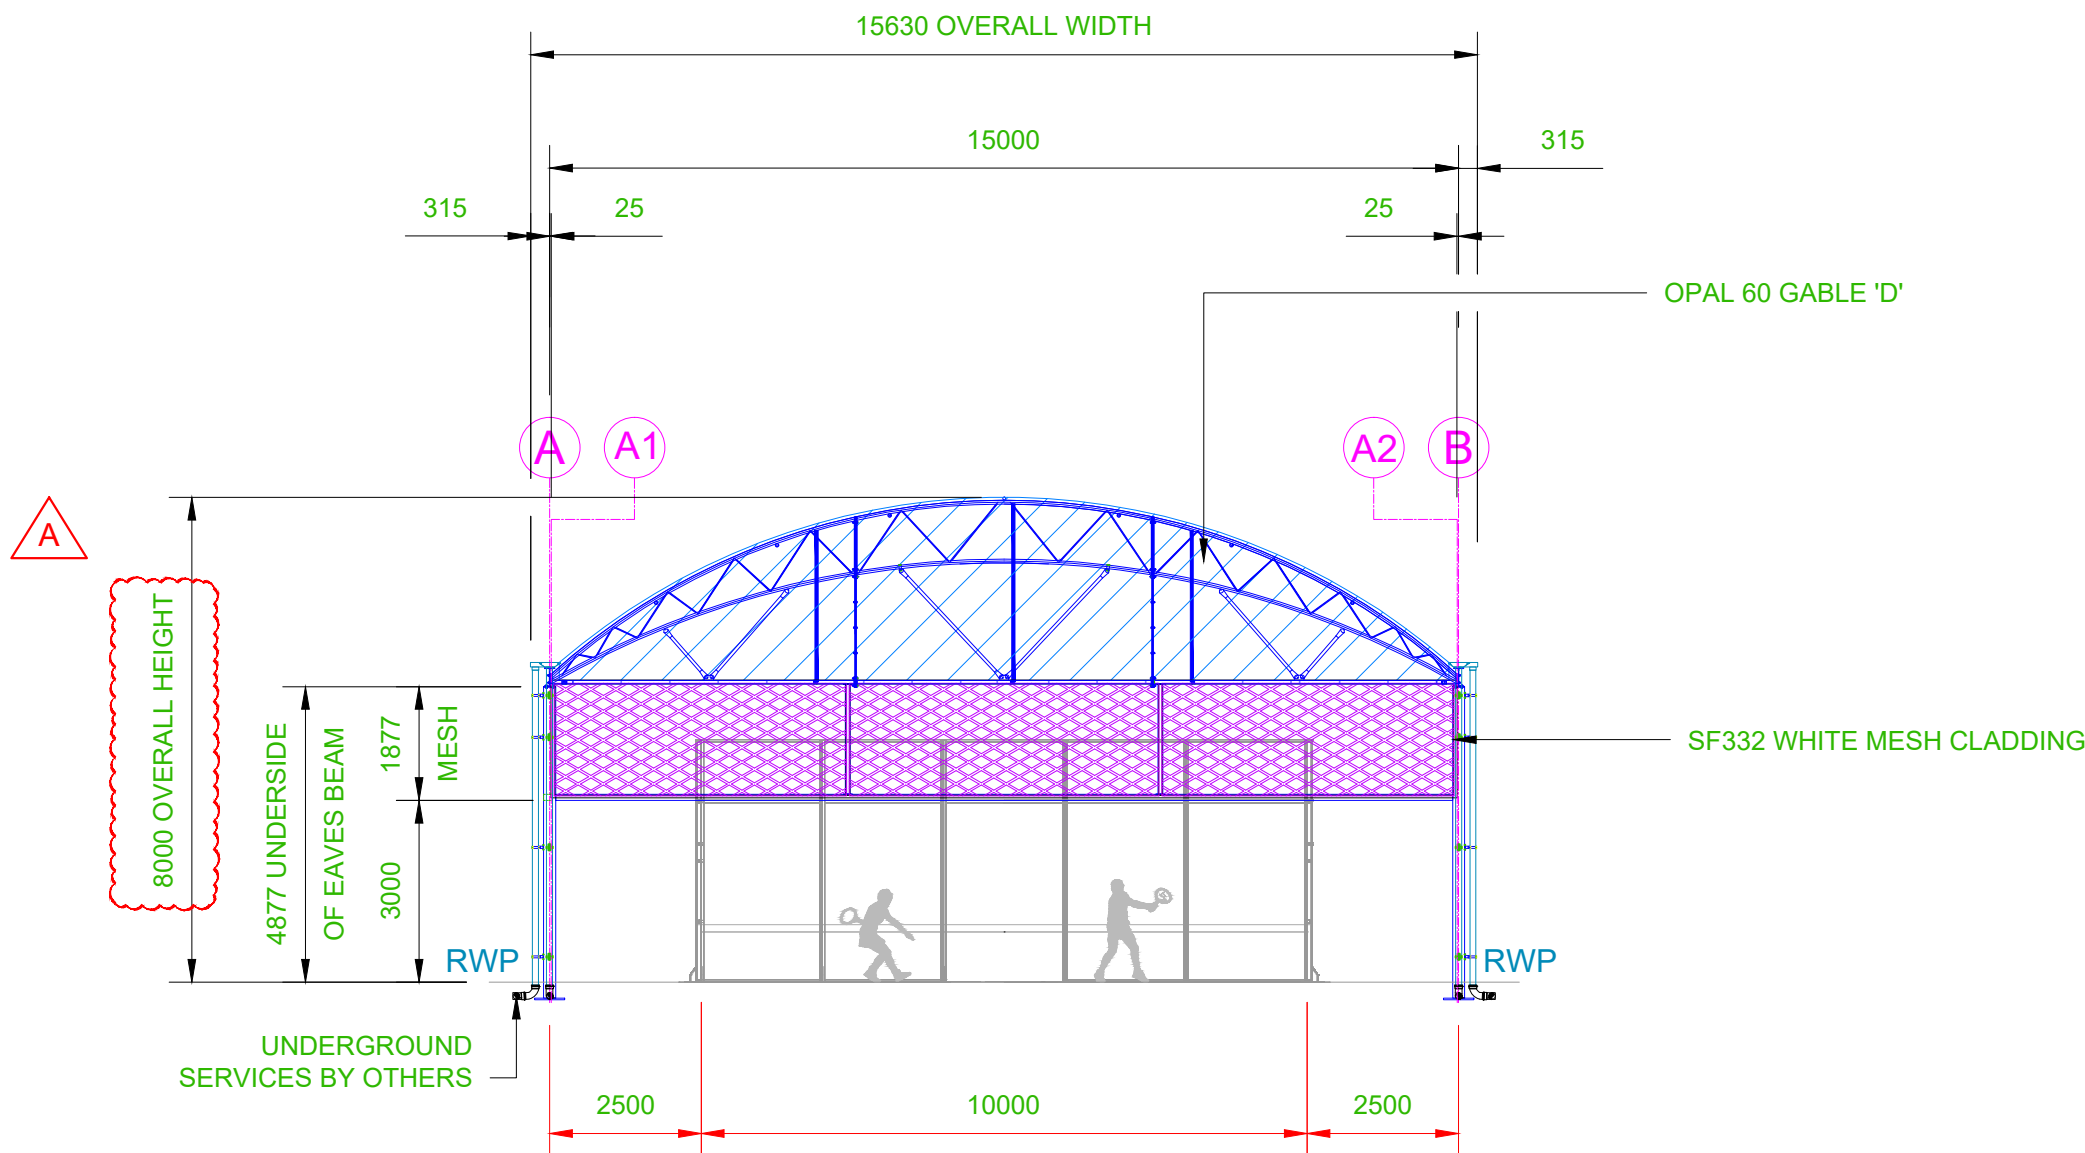

ELEVATION A

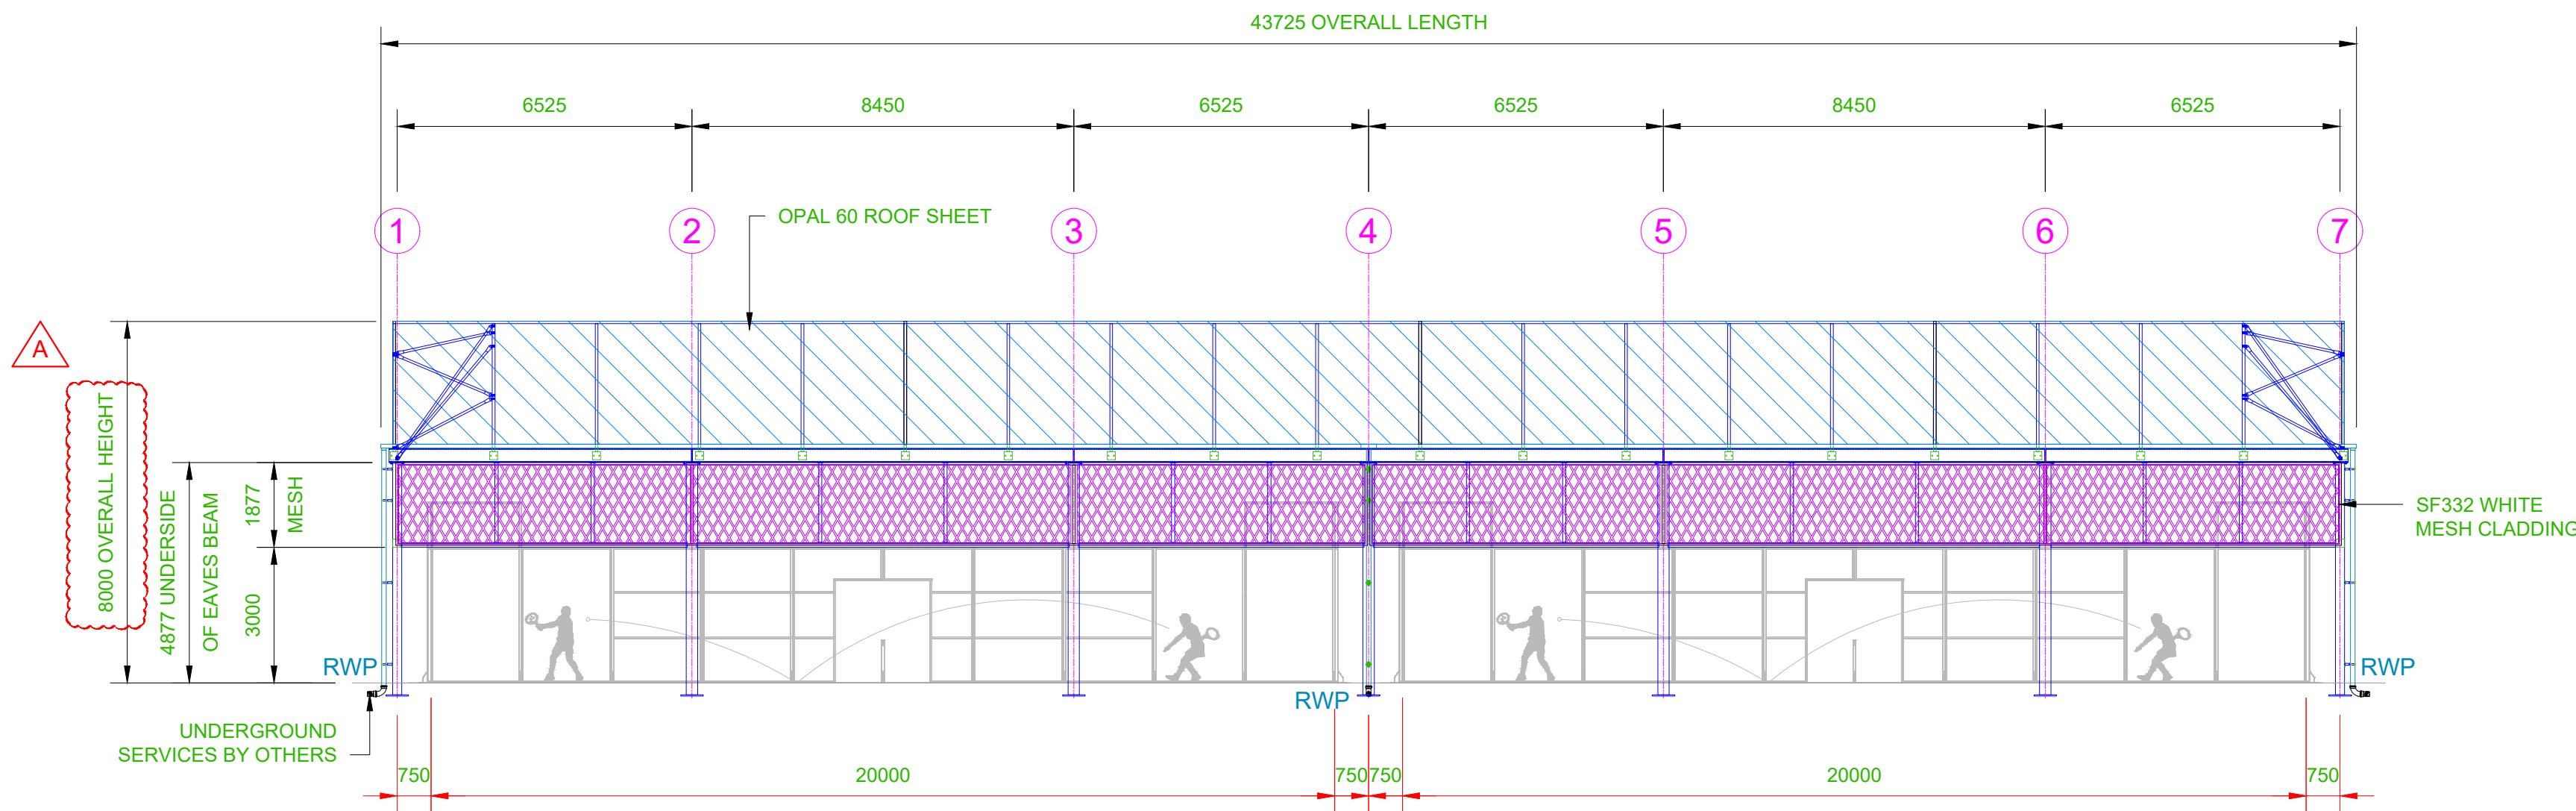

ELEVATION B