

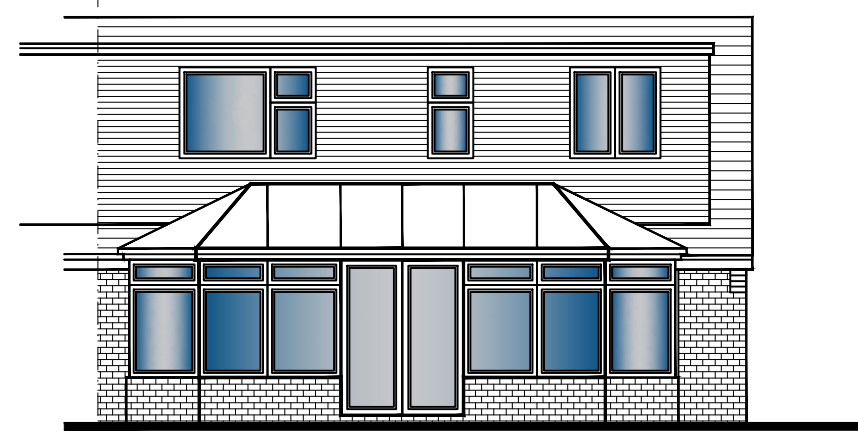
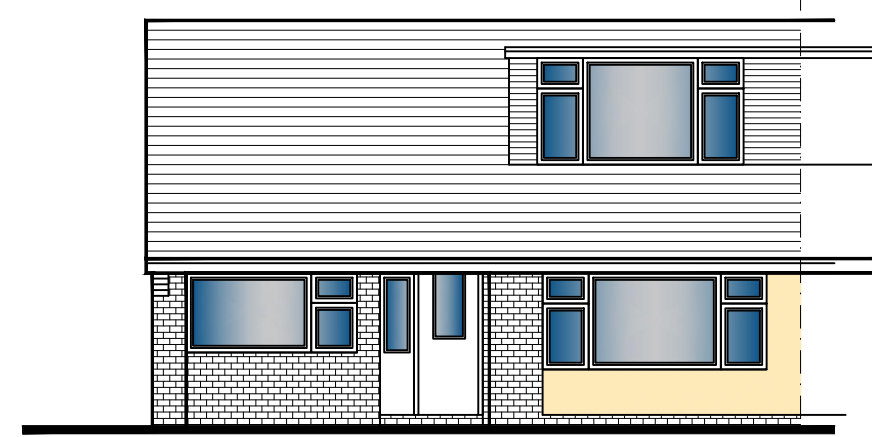
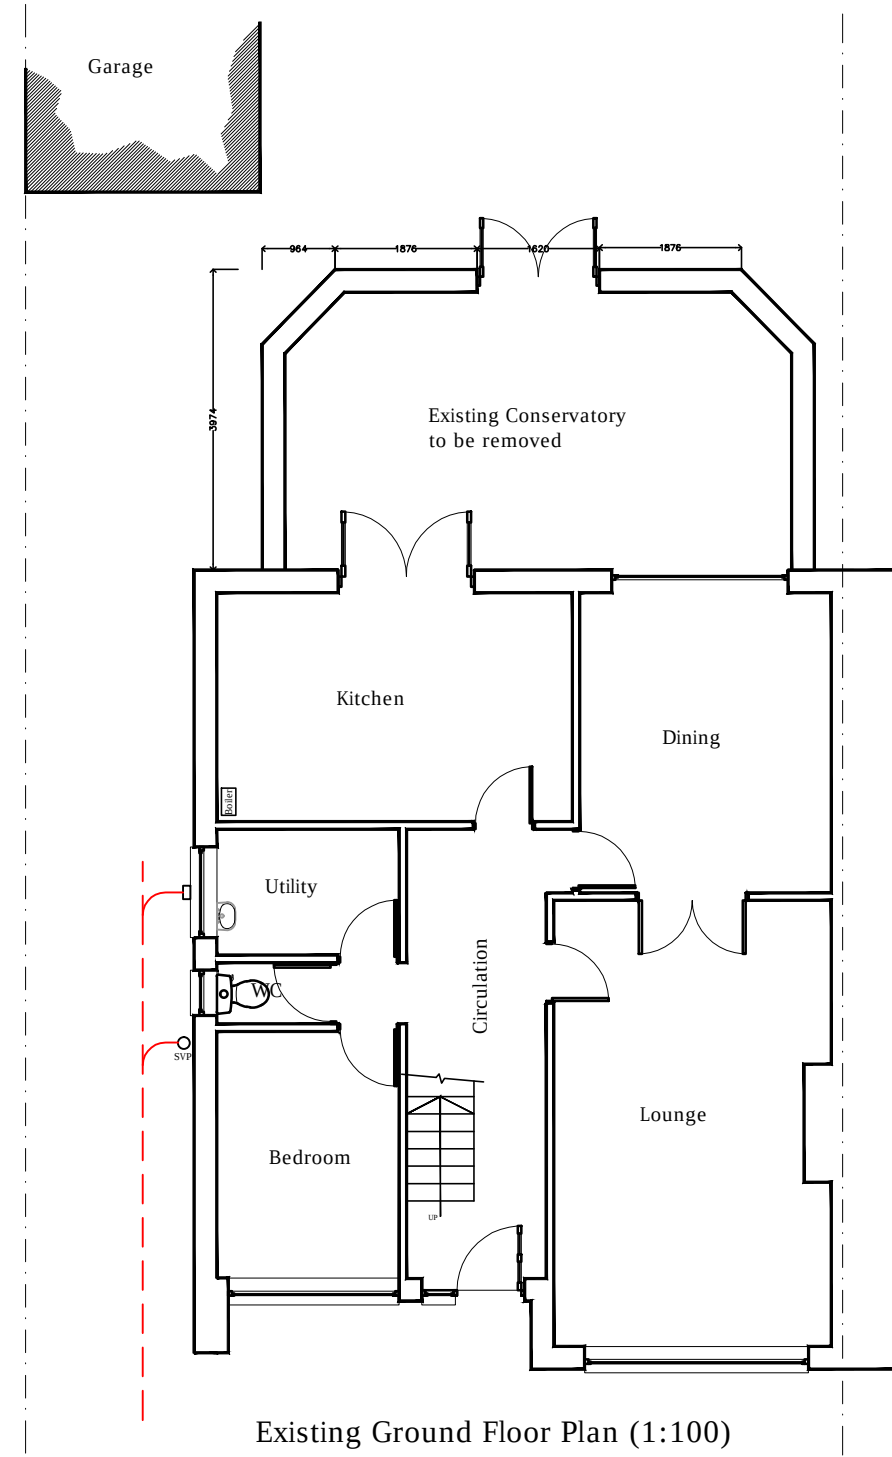


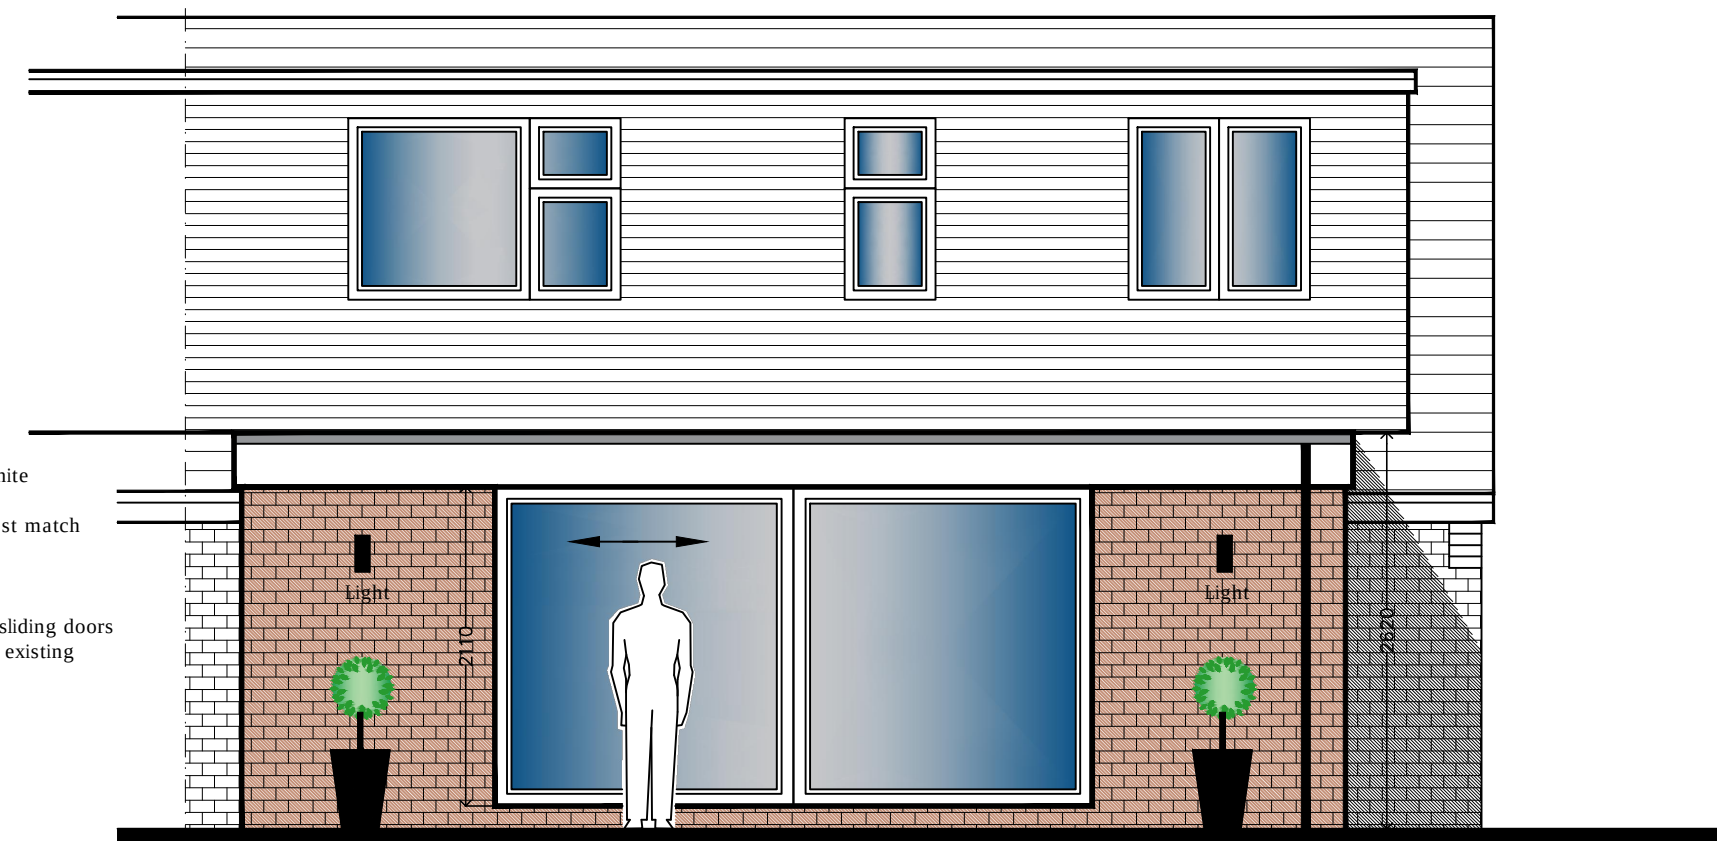


Existing Gable Elevation (1:100)

Notes:
Extension to utilize foundations of existing conservatory, with corners squared off.
Application for Larger Homes extension using materials to match existing:
Facing Brick work, White UPVC Fascias, White UPVC windows and doors.
Aluminium sliding doors in white.


Height of extension from Ground Floor to roof is 2.620m, therefore less than 3metres.

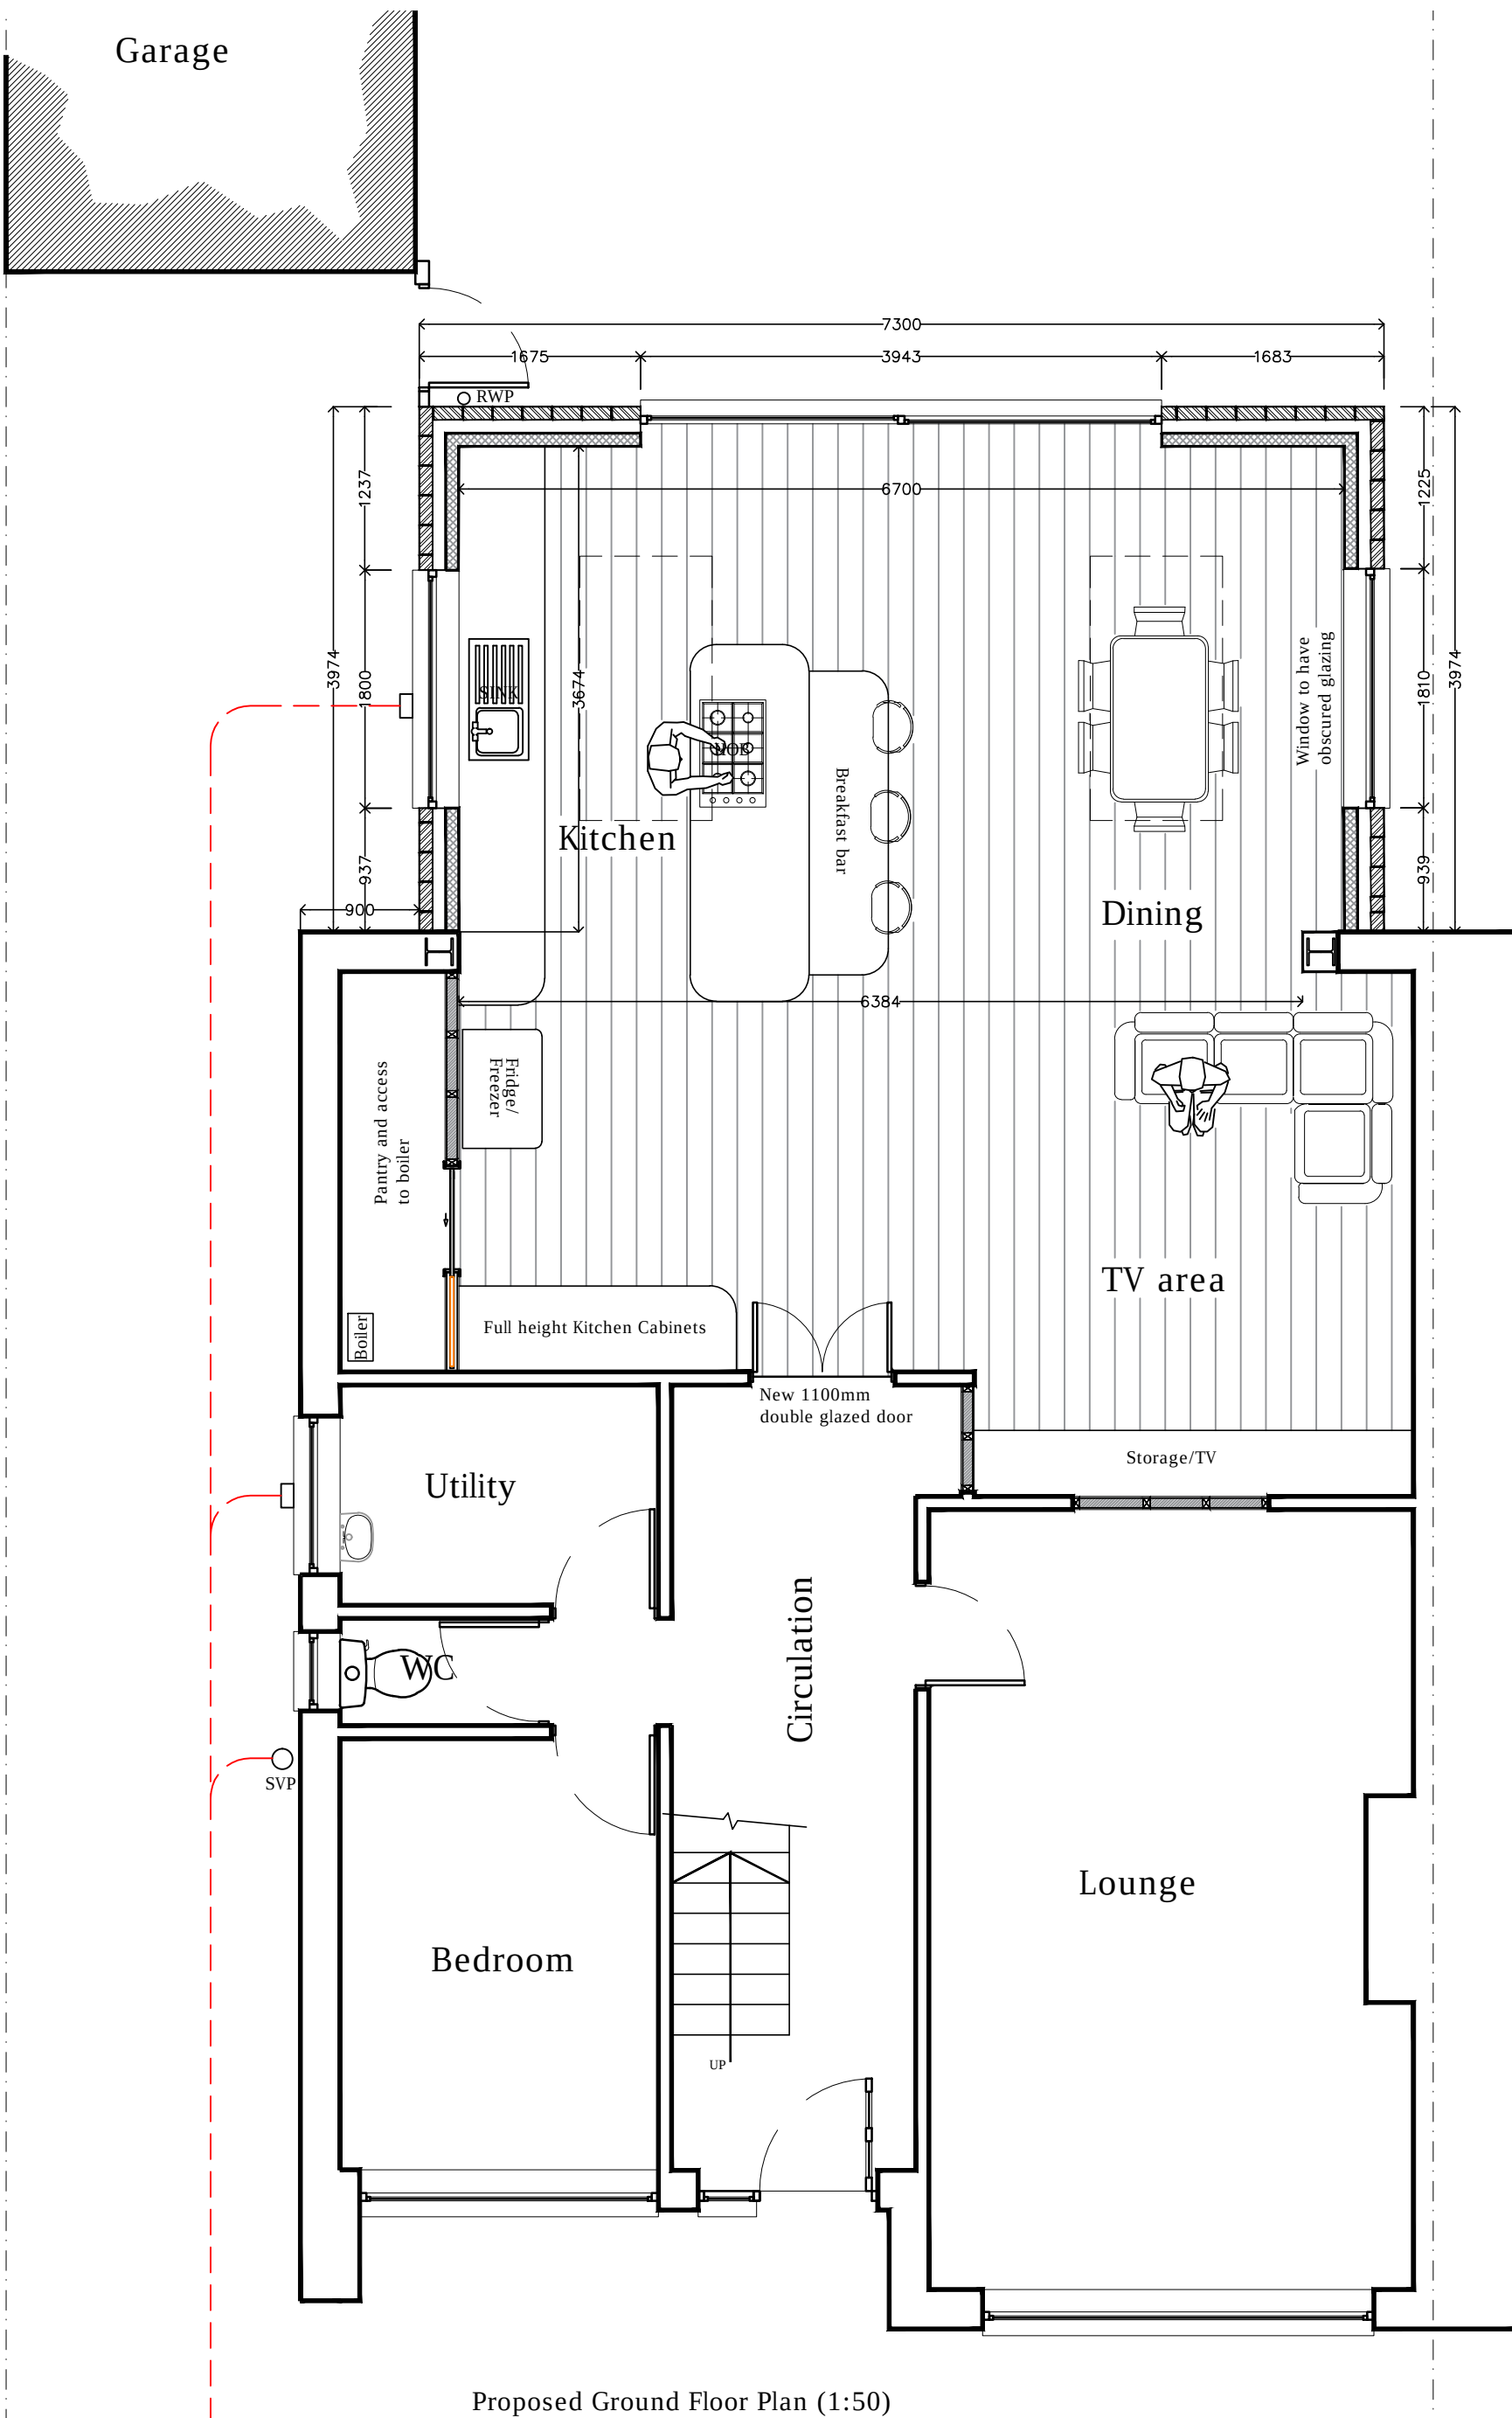

Proposed Rear Elevation (1:50)

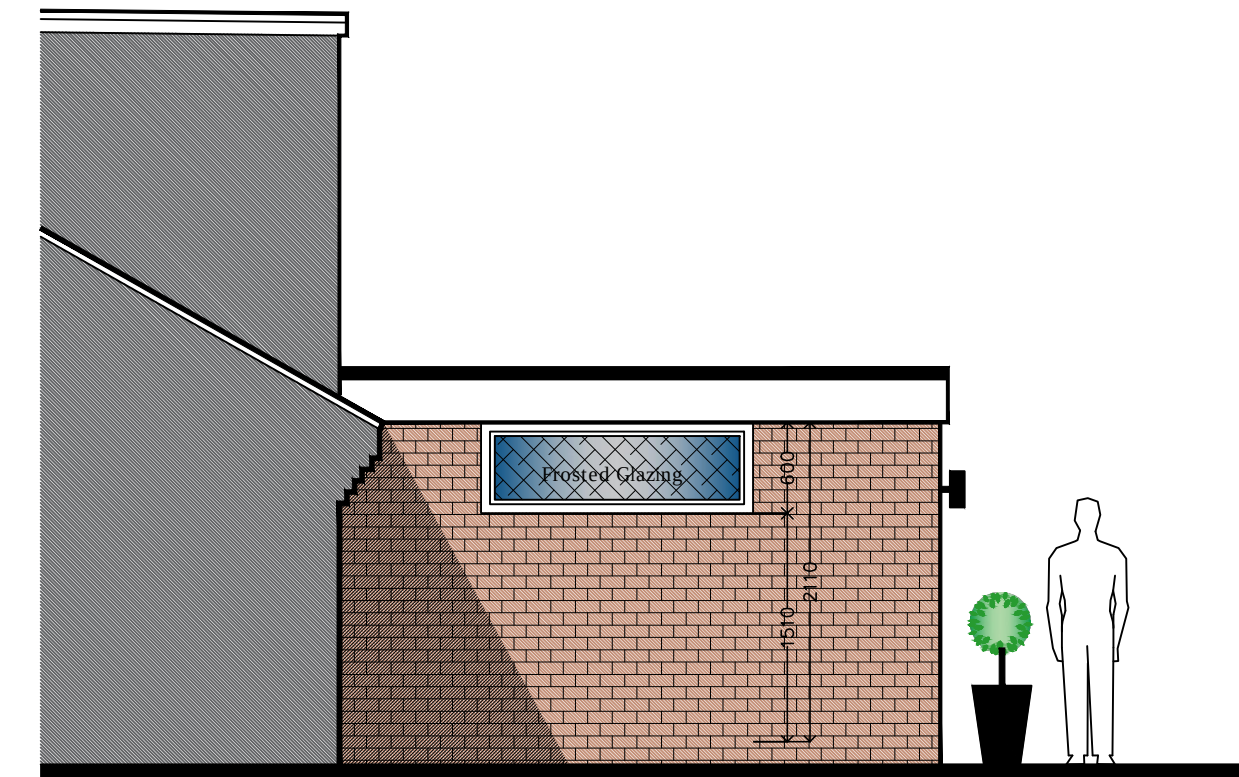

Proposed Return Left hand Gable Elevation (1:50)

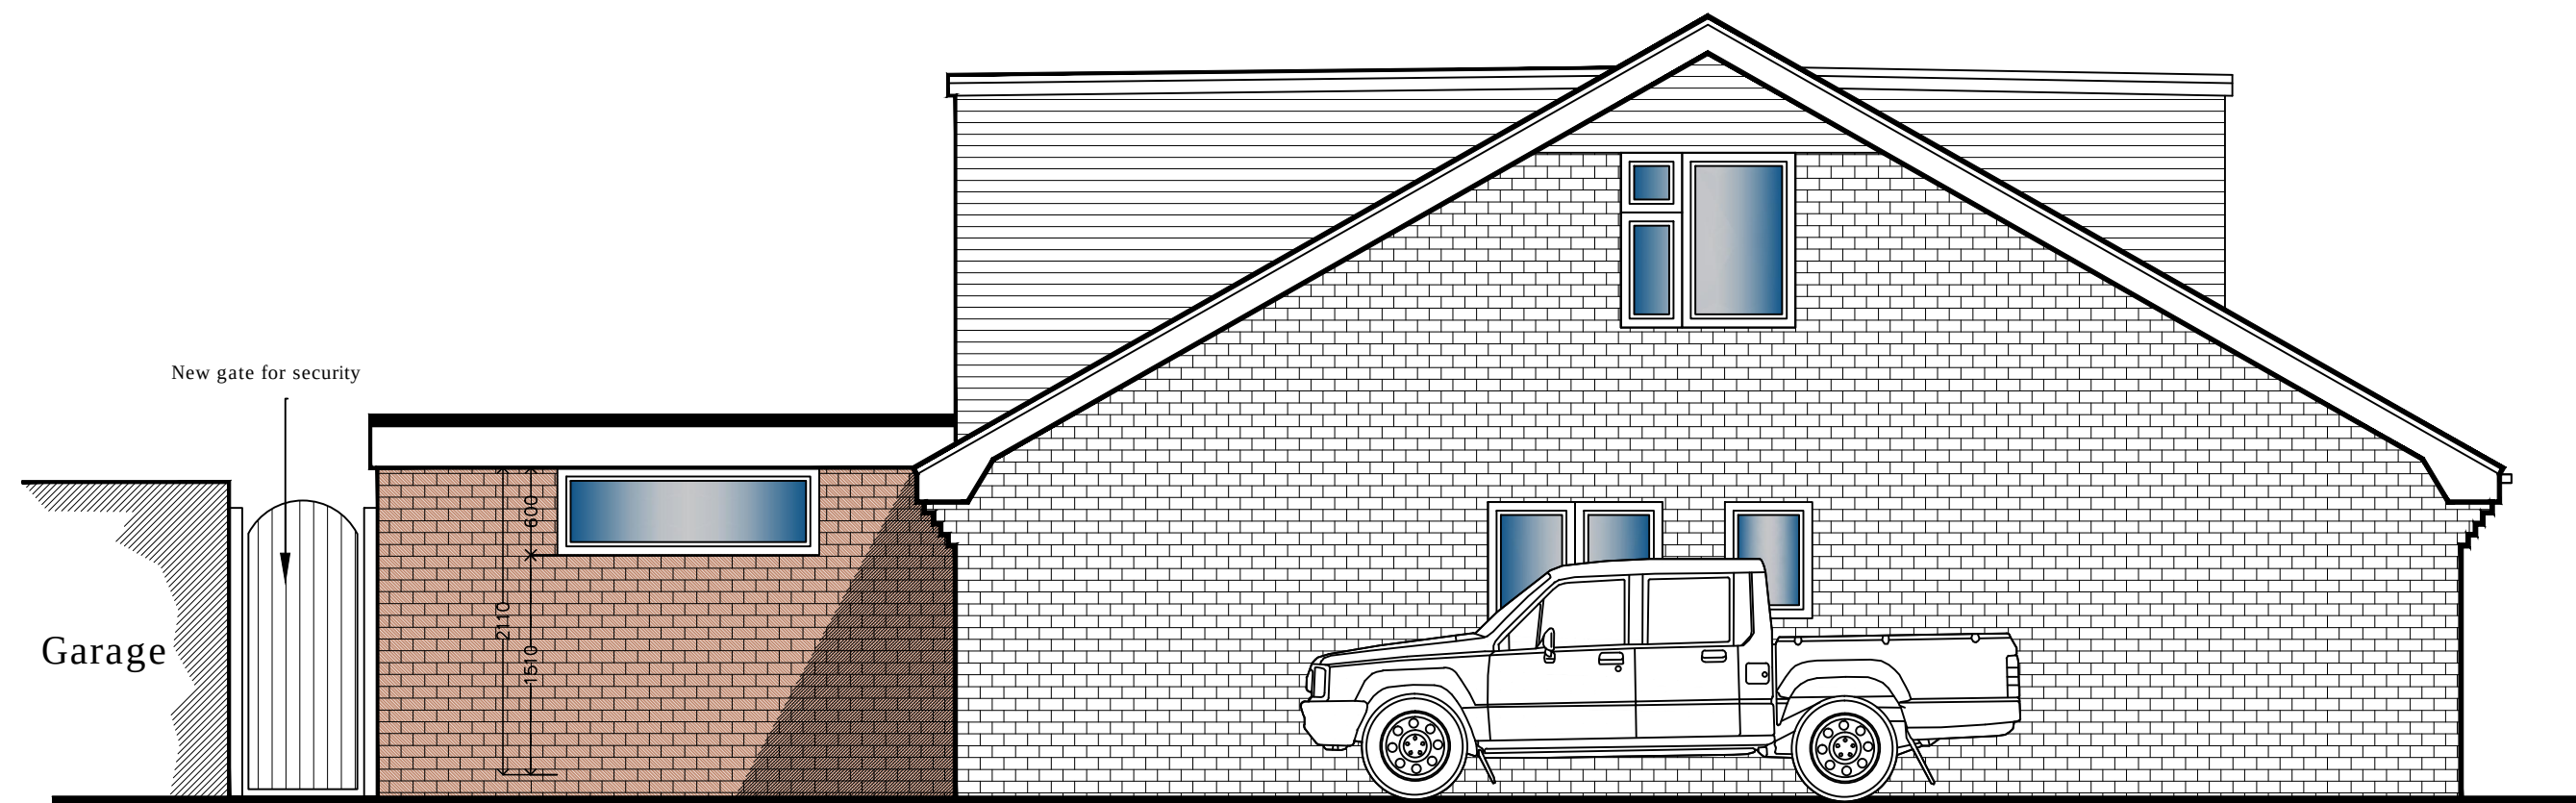

Proposed Right Hand Gable Elevation (1:50)

For Planning
Purposes Only

Client			
Mr D and Mrs C Hornsby			
Project			
Removal of existing conservatory and erection of single storey rear extension 34 Stretton Rd, Greenmount, BURY BL8 4DF			
Job No.	Area	File Ref	
2020/91			
Title			
Proposed Plans & Elevations			
2020/91-01			rev. A
Date	Drn.	Scale	Checked
05.09.20	B. Edmondson	AS Noted	
20 Fernhill Drive Stacksteads, Bacup Lancashire OL13 8JS tel 01706 870944 mob: 07528809176 e:info@eds20.co.uk			

This drawing is solely owned by edmondson design services and will remain so and not be reproduced in part or whole without the express written approval of edmondson design services.