


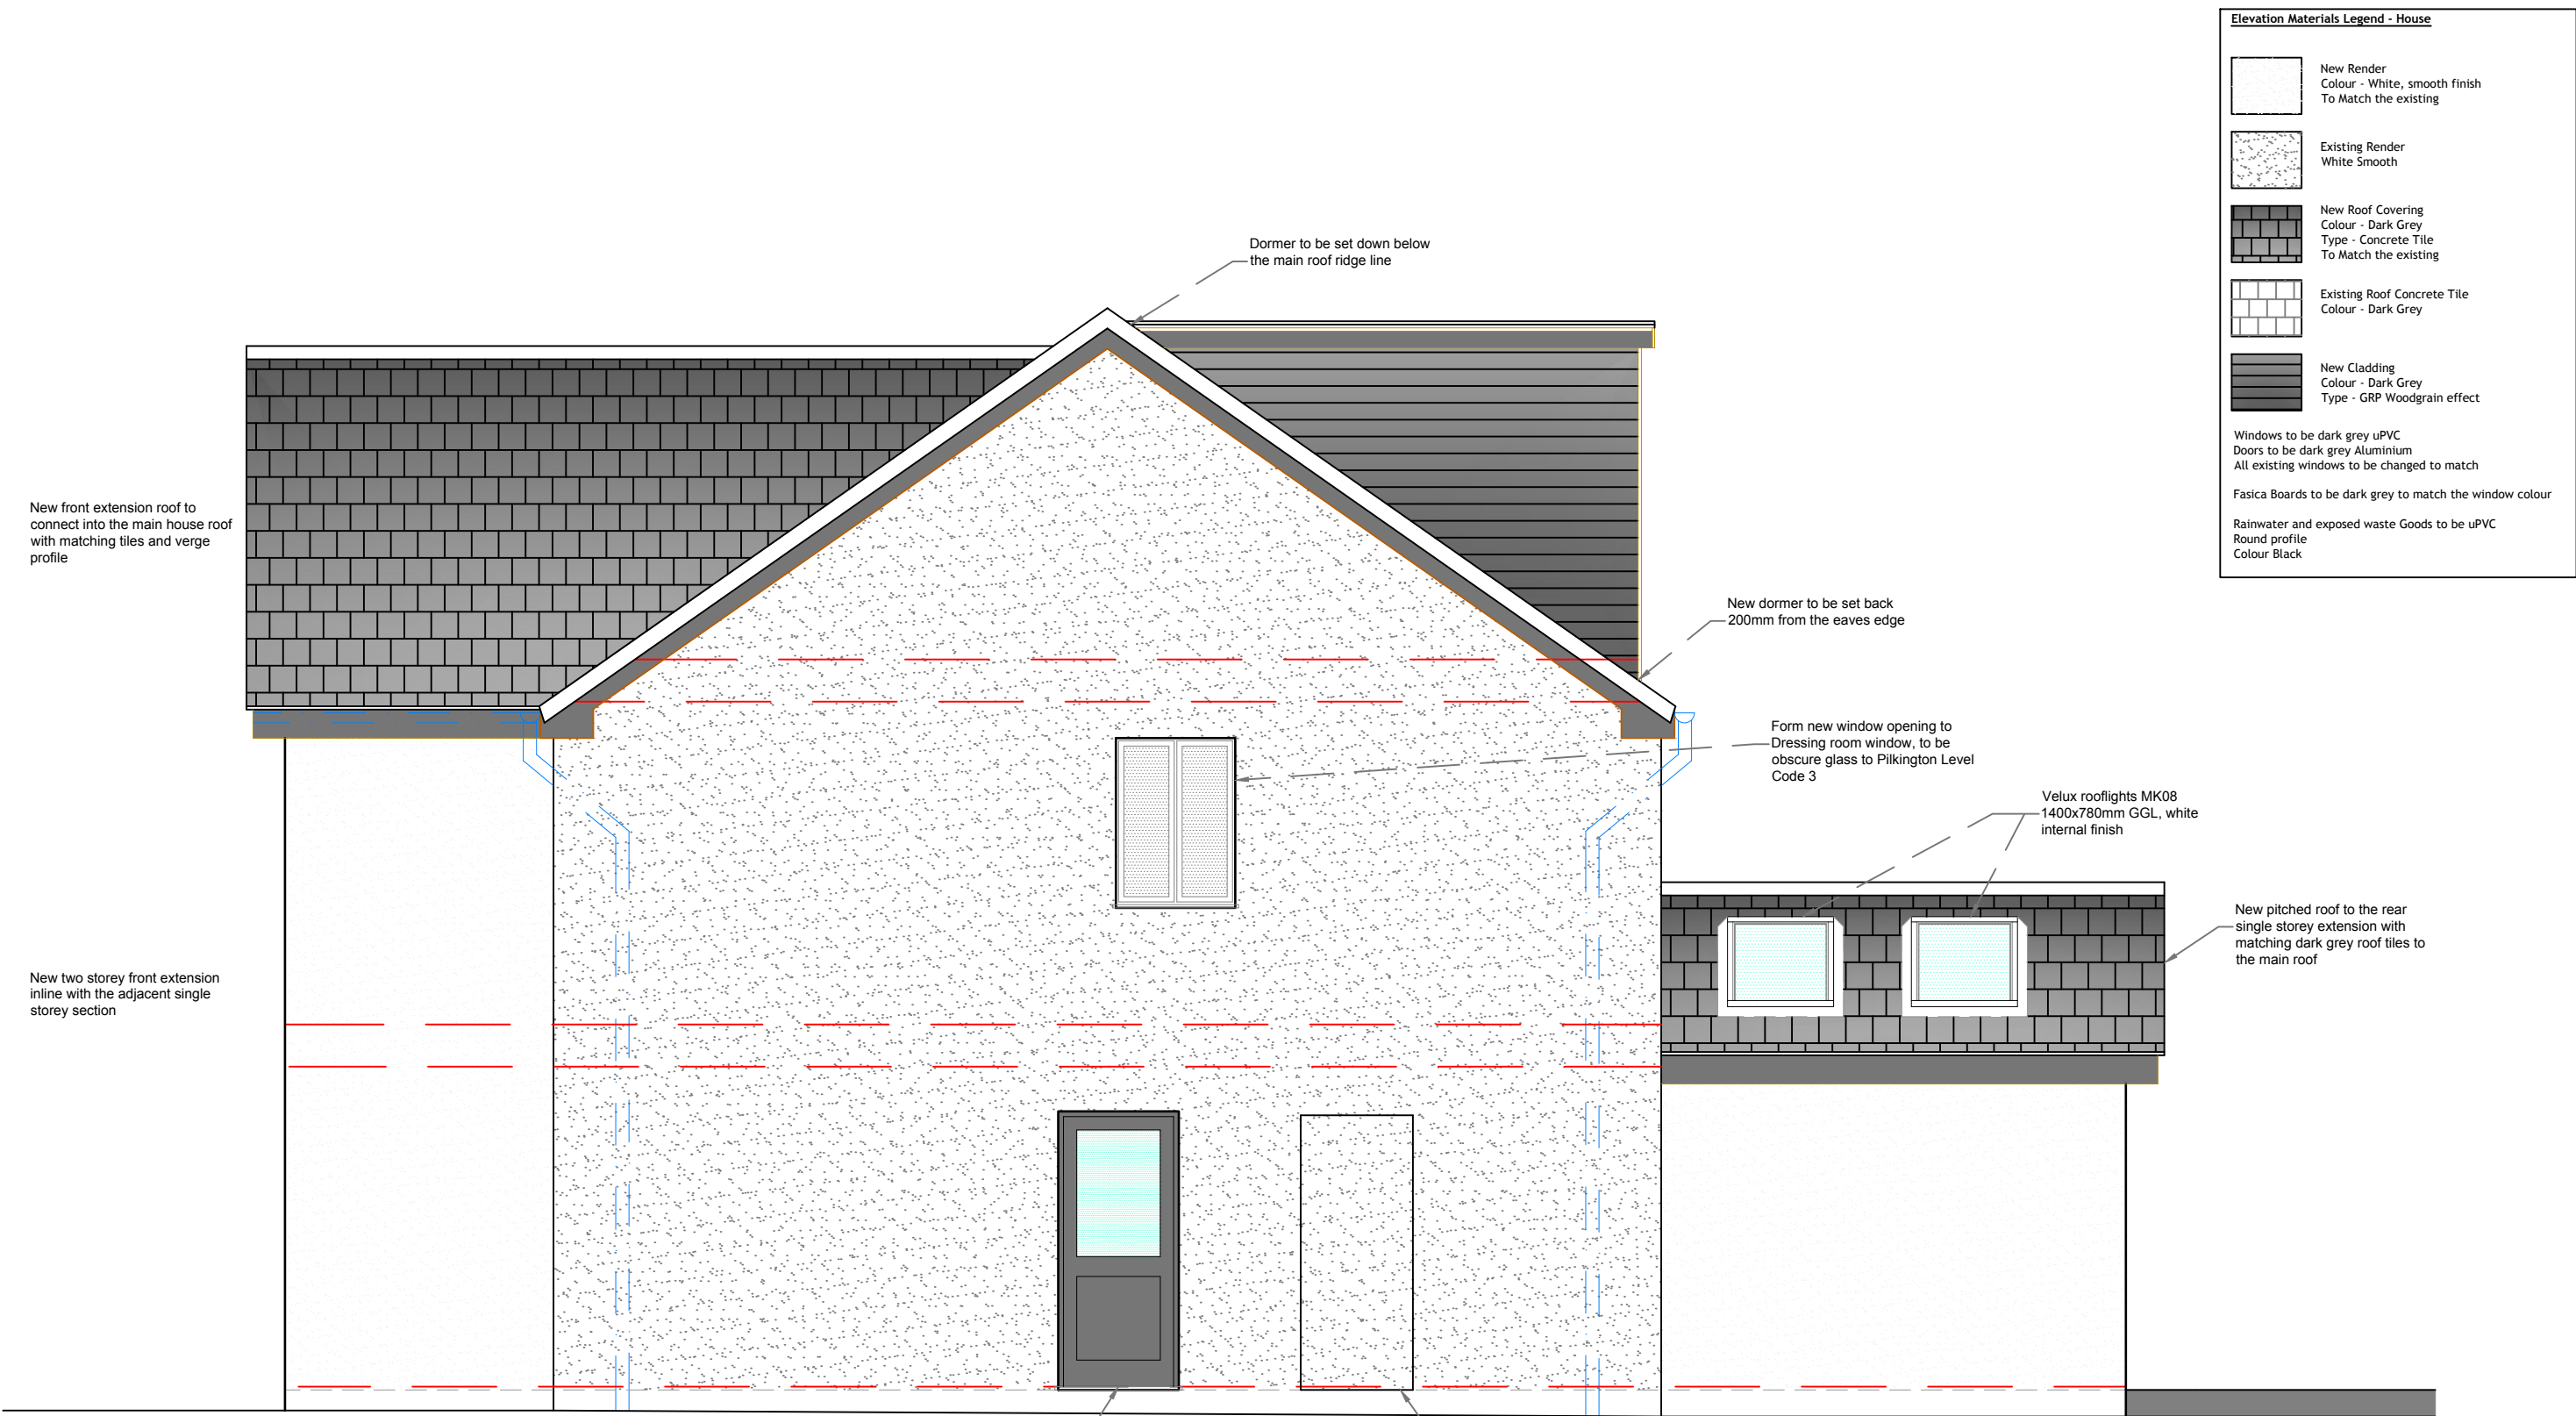

Elevation Materials Legend - House

New Render
Colour - White, smooth finish
To Match the existing

Existing Render
White Smooth

New Roof Covering
Colour - Dark Grey
Type - Concrete Tile
To Match the existing

Existing Roof Concrete Tile
Colour - Dark Grey

New Cladding
Colour - Dark Grey
Type - GRP Woodgrain effect

Windows to be dark grey uPVC
Doors to be dark grey Aluminium
All existing windows to be changed to match

Fasica Boards to be dark grey to match the window colour

Rainwater and exposed waste Goods to be uPVC
Round profile
Colour Black

PROPOSED SIDE ELEVATION

EDIFICE

Building Consultants Limited

email: nick@edificebc.co.uk mobile: 07917125231

Architecture Project Management Consultancy

All levels and dimensions must be checked on site by contractor prior to commencement of works. Any variations must be reported to Edifice BC Ltd.

All information hereon in is the copyright of Edifice BC Ltd. Copying in full or in part is forbidden without the written permission from Edifice BC Ltd.

PROJECT

Proposed Development at:
40 Ferndale Avenue
Whitefield
Bury

DRAWING TITLE

Proposed Side Elevation

Planning

CLIENT

Mr J Bowden and Ms D Davy

DATE	Oct '22	DRAWING No	810-4.04	REV	C
DRAWN BY	NH				
SCALE	1:50@A3				