


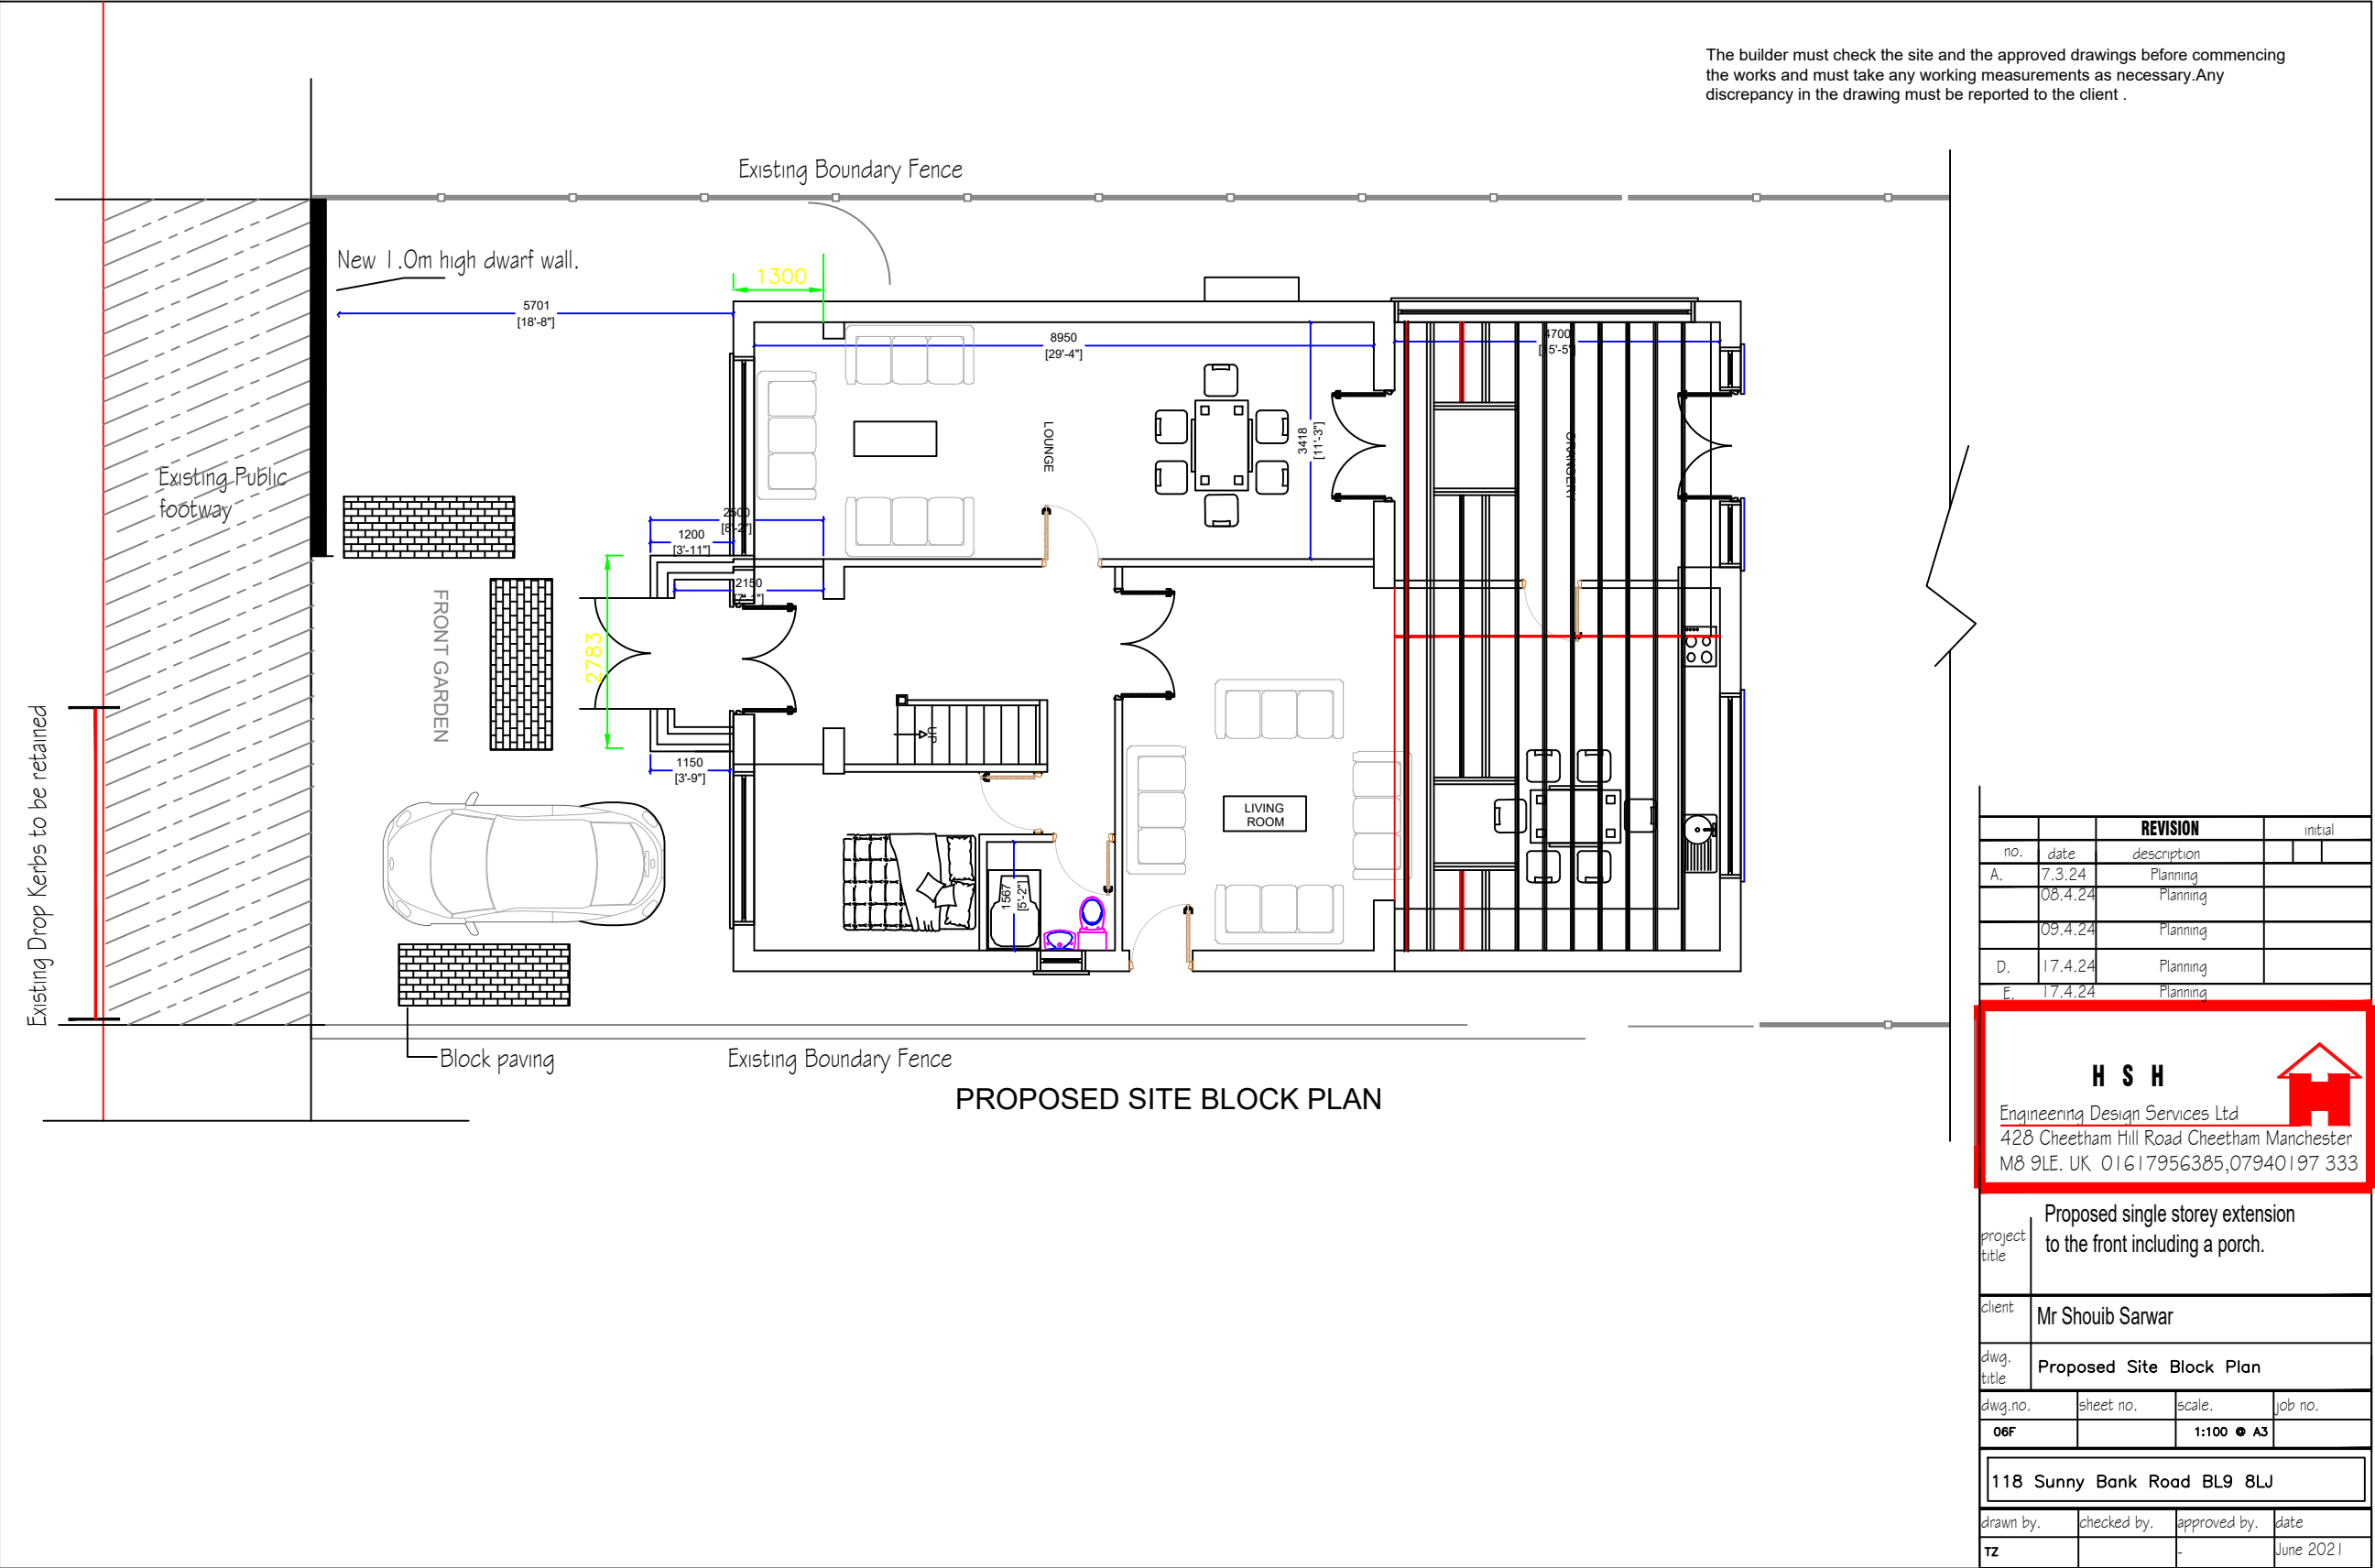

		REVISION		initial
no.	date	description		
A.	7.3.24	Planning		
	08.4.24	Planning		
	09.4.24	Planning		
D.	17.4.24	Planning		
E.	17.4.24	Planning		

H S H

Engineering Design Services Ltd
428 Cheetham Hill Road Cheetham Manchester
M8 9LE. UK 01617956385,07940197 333

Proposed single storey extension
to the front including a porch.

Mr Shouib Sarwar

Proposed Site Block Plan

dwg.no.06F

sheet no.

scale.1:100

job no.A3

118 Sunny Bank Road BL9 8LJ

drawn by.tz

checked by.

approved by.

date.June 2021