


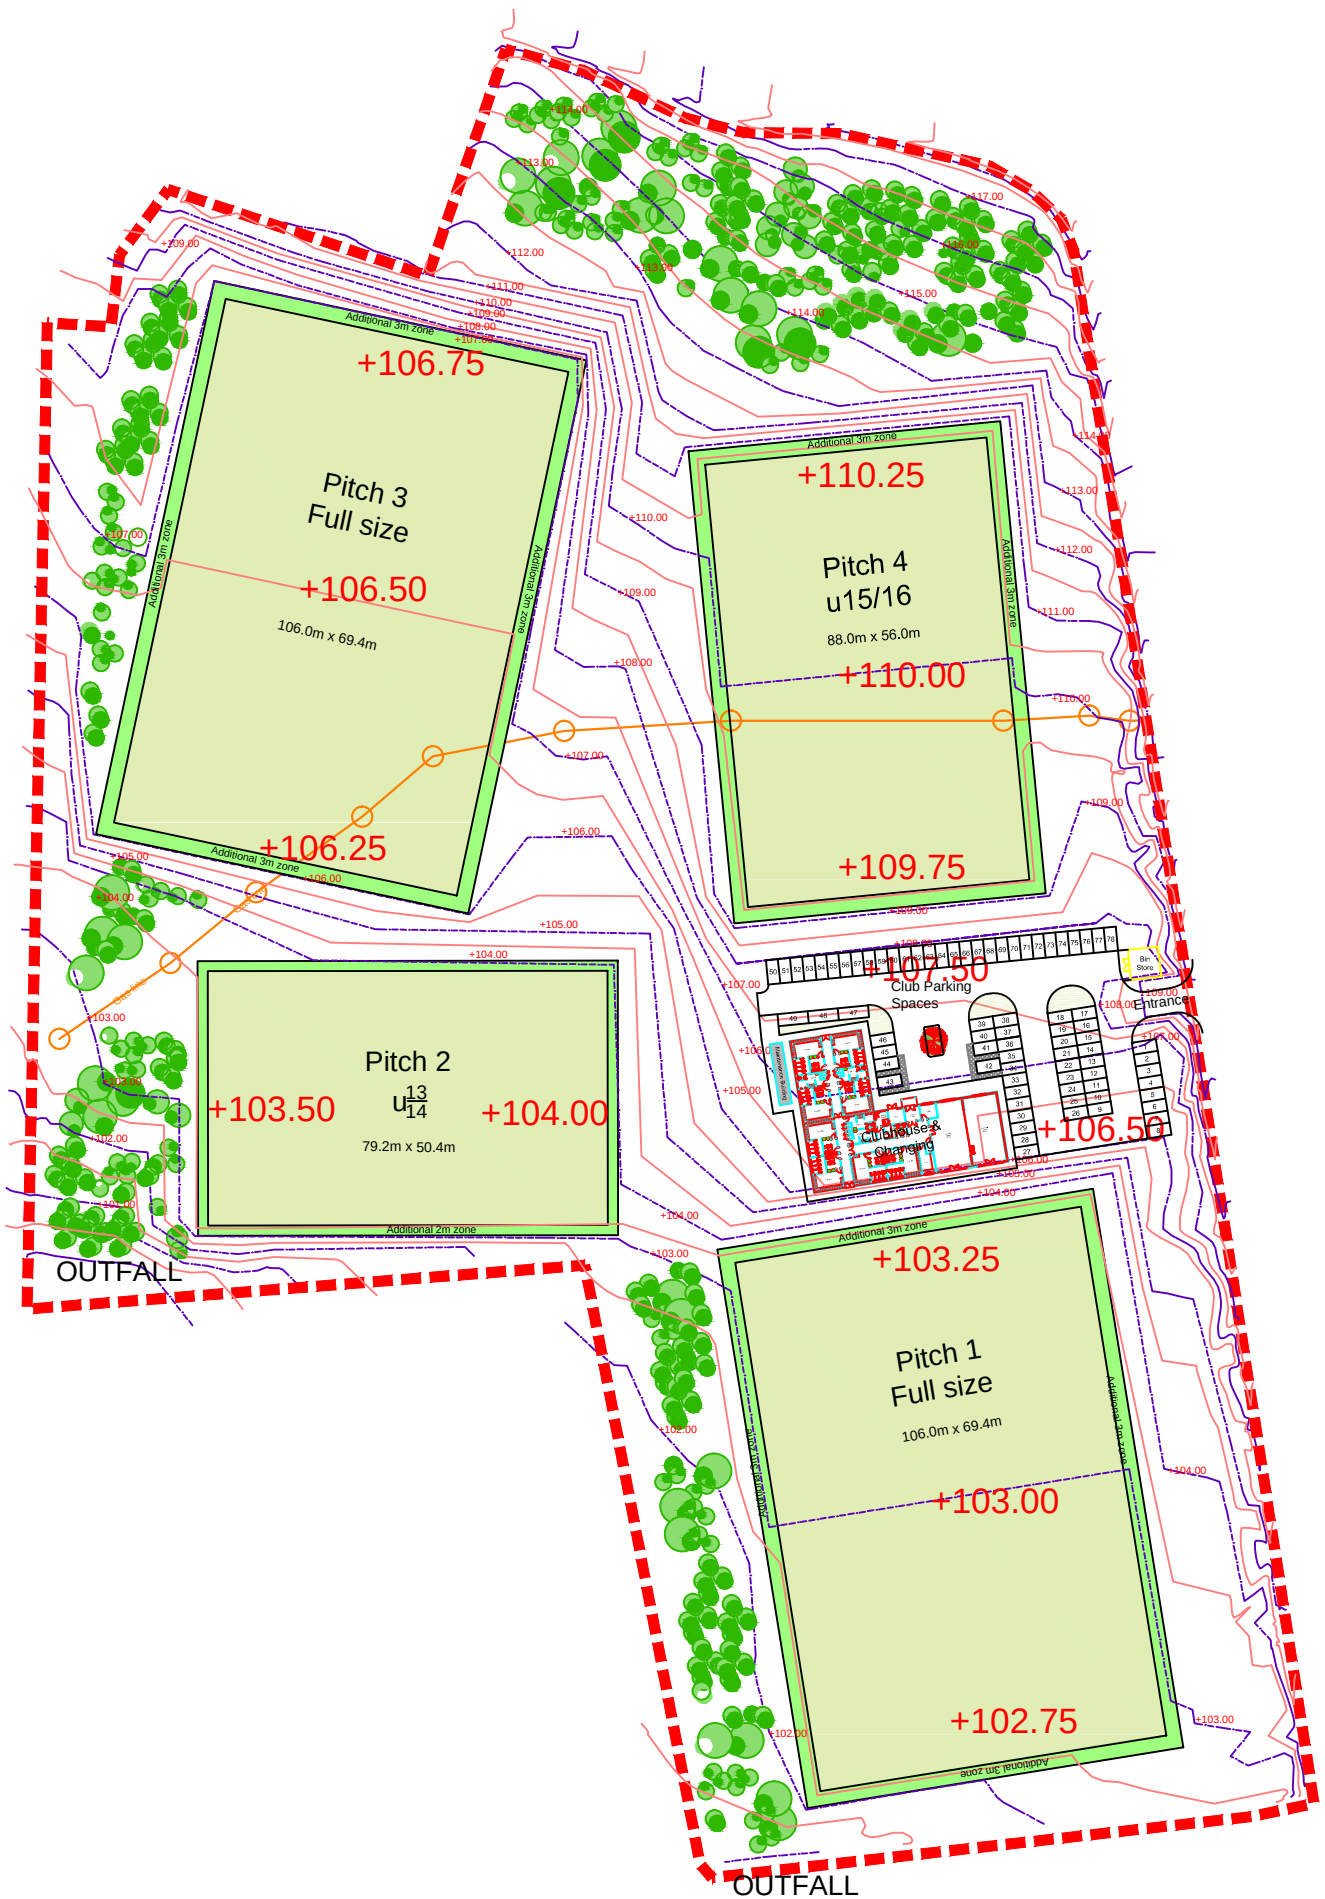

CLIENT:	PROJECT:	DRAWING TITLE:	DATE:
	PROPOSED FOOTBALL PITCHES, RADCLIFFE MOOR ROAD BURY	PROPOSED LAYOUT	September 2021
			LAYOUT:
			ISO A4