



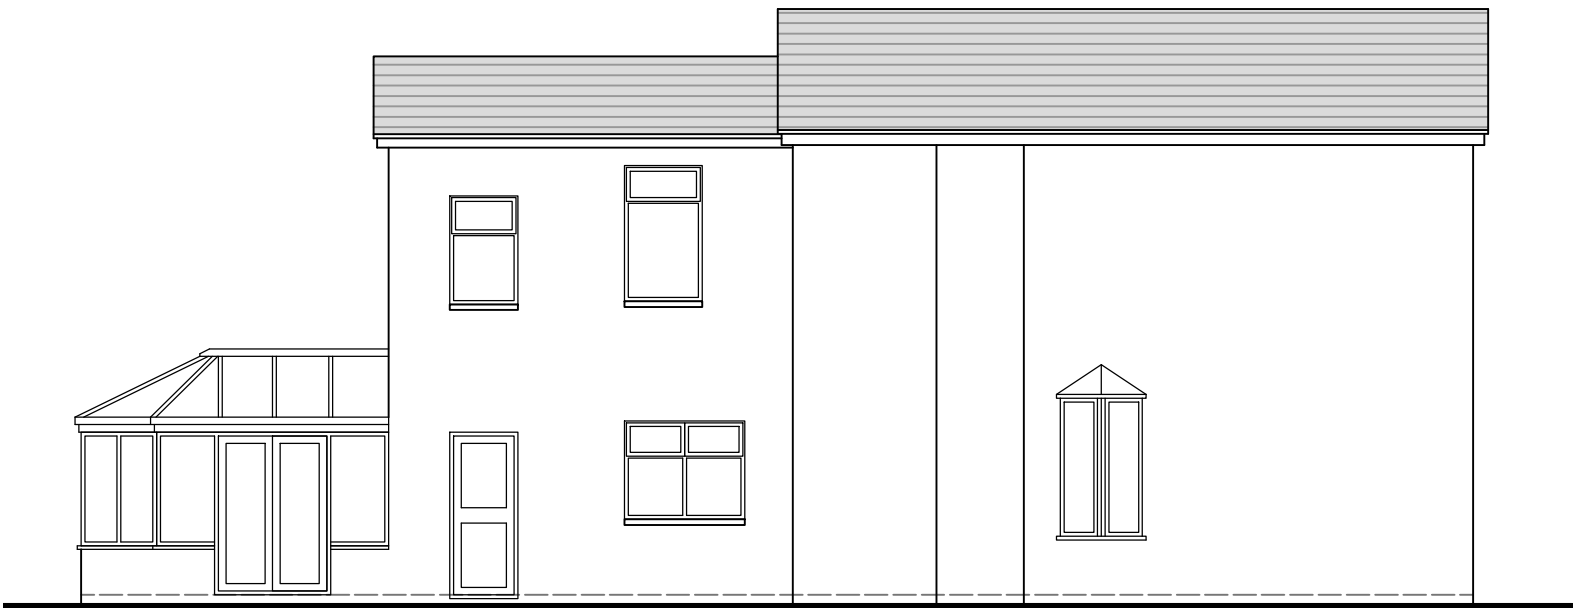

ELEVATION - SIDE 1

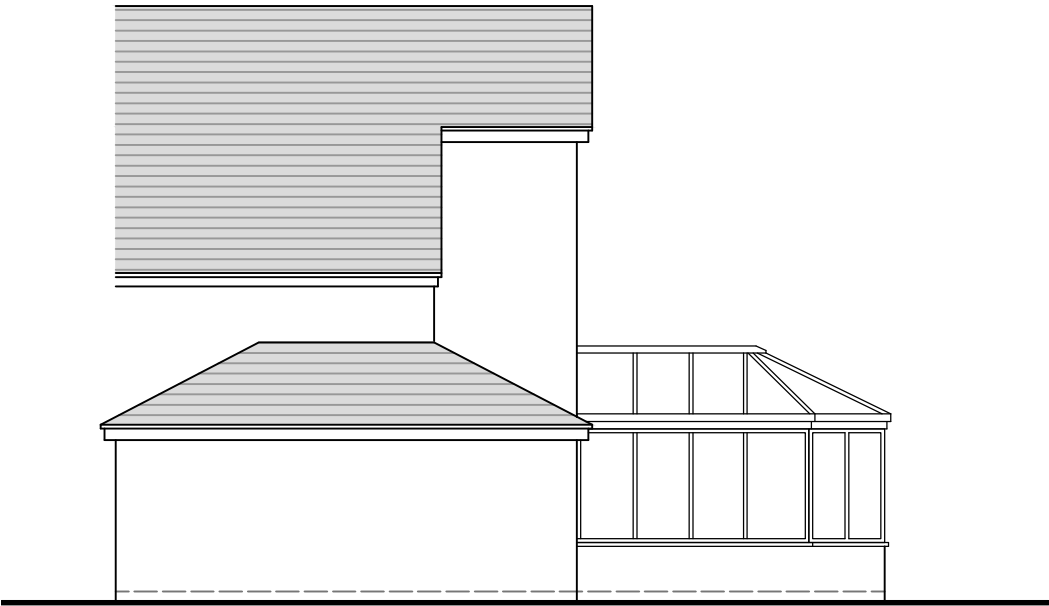

ELEVATION - REAR



ELEVATION - SIDE 2
(PARTIAL)

- Notes:-
1. Drawings to be used for planning purposes only.
 2. All dimensions are to be checked on site and set-out, prior to manufacture, purchase of furniture, fabrication or construction. Any discrepancies are to be brought to the attention of MDA Architectural Services.
 3. MDA will not accept any responsibility until the necessary construction and on site checks have taken place
 4. DO NOT ORDER MATERIALS FROM THE DRAWINGS.
Materials to be ordered from site measurements.
 5. The copyright for this drawing and design shall remain the property of MDA Architectural Services.
 6. This drawing is not to be reproduced without the written permission of MDA Architectural Services.



ARCHITECTURAL SERVICES

MDA ARCHITECTURAL SERVICES
www.mdaas.co.uk
01204 275185

EXISTING ELEVATIONS

15 Starling Rd
Radcliffe,
Manchester
M26 4LW

Scale	1:100 @ A3	Drawing No.	Rev.
Date	23/02/2022	D0171/103	-
Dwg By	JLF		

PLANNING