





PLANNING APPLICATION / EXISTING RIGHT

DATE - April 25, 2022 / REVISION - 1 / PAGE - 5 / SCALE 1 : 50

PROGRESS DRAWING

This drawing is intended for planning application only and not intended to be used for final contract pricing or fabrication purposes. The contractor is required to take there own site measurements, subject to alterations

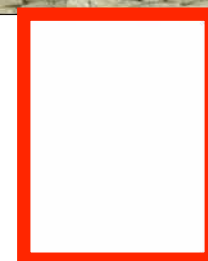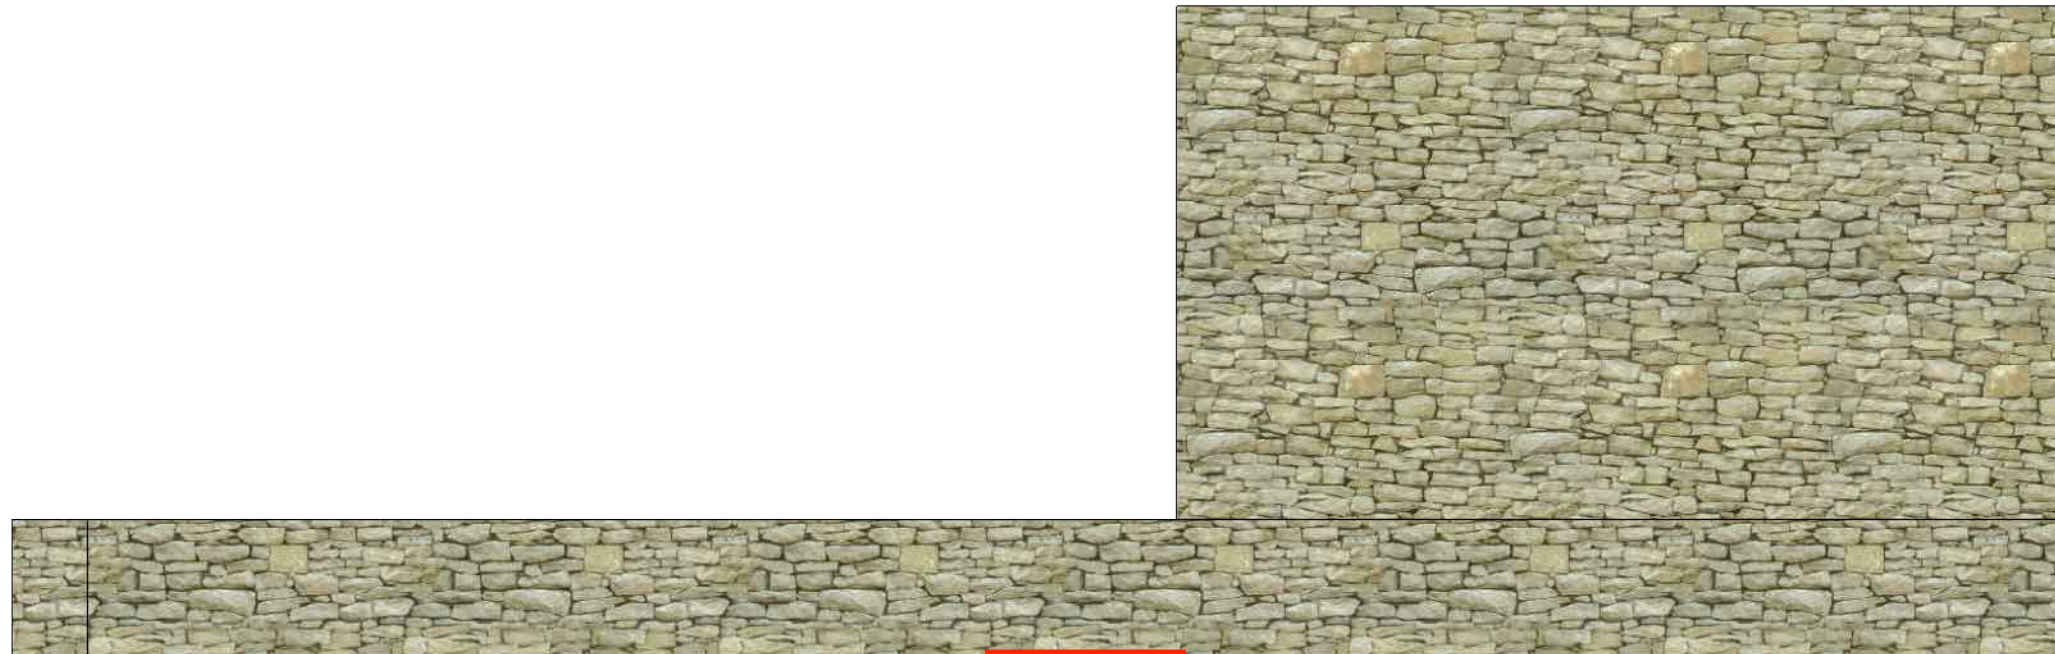

• Existing dug out area