



1. Front - Existing
1 : 100




2. Rear - Existing
1 : 100




3. Right Side - Existing
1 : 100




4. Left Side - Existing
1 : 100

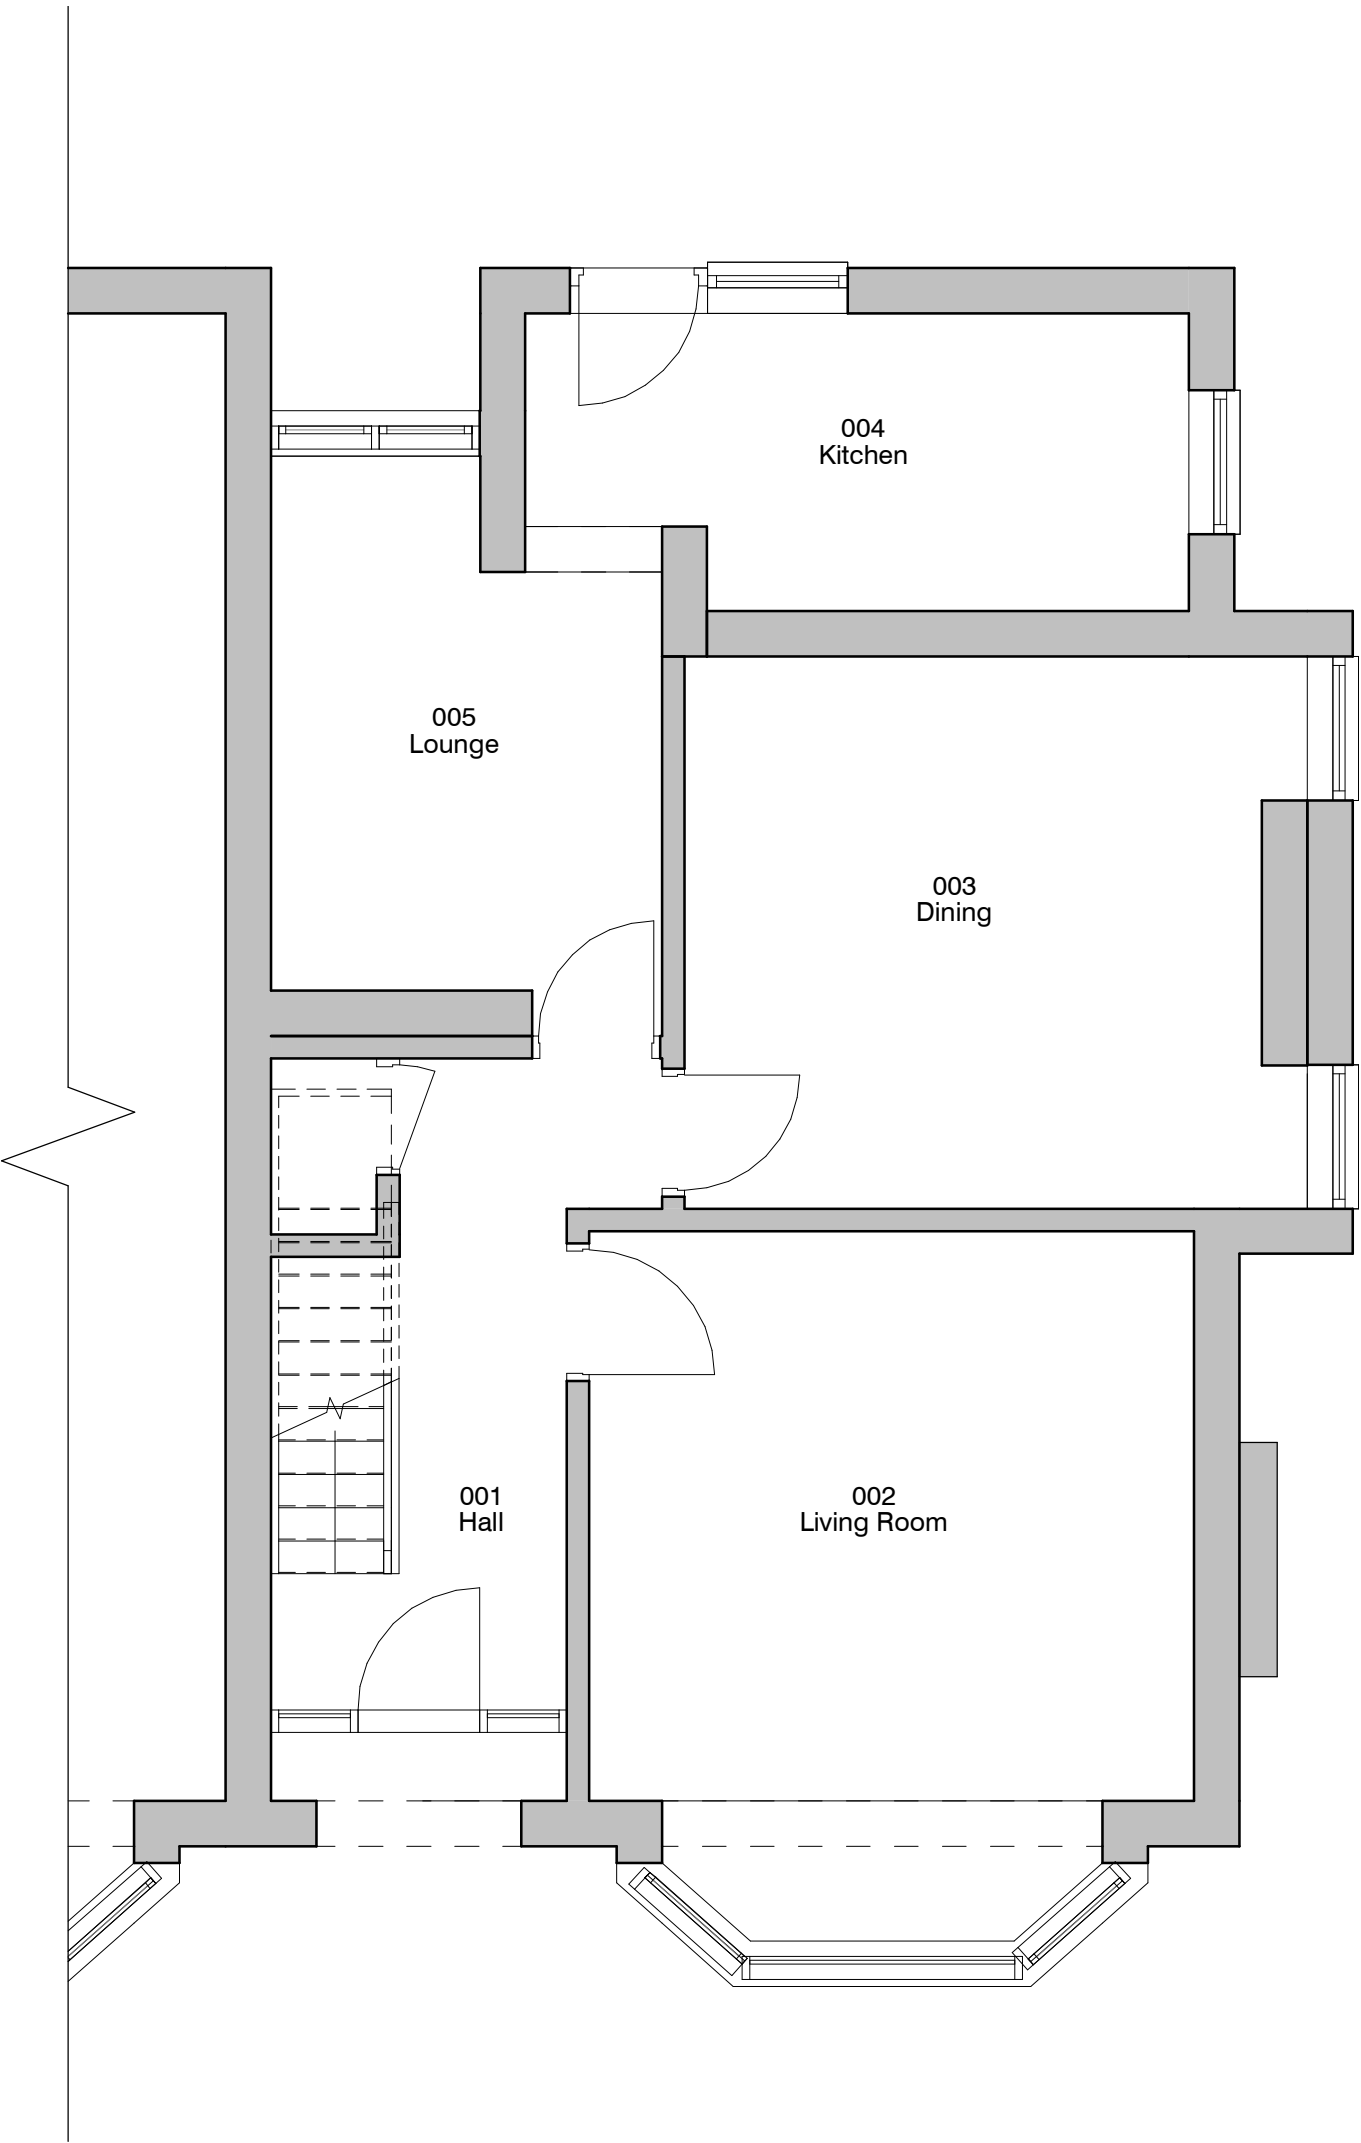


5. Level 0 - GA Existing
1 : 50

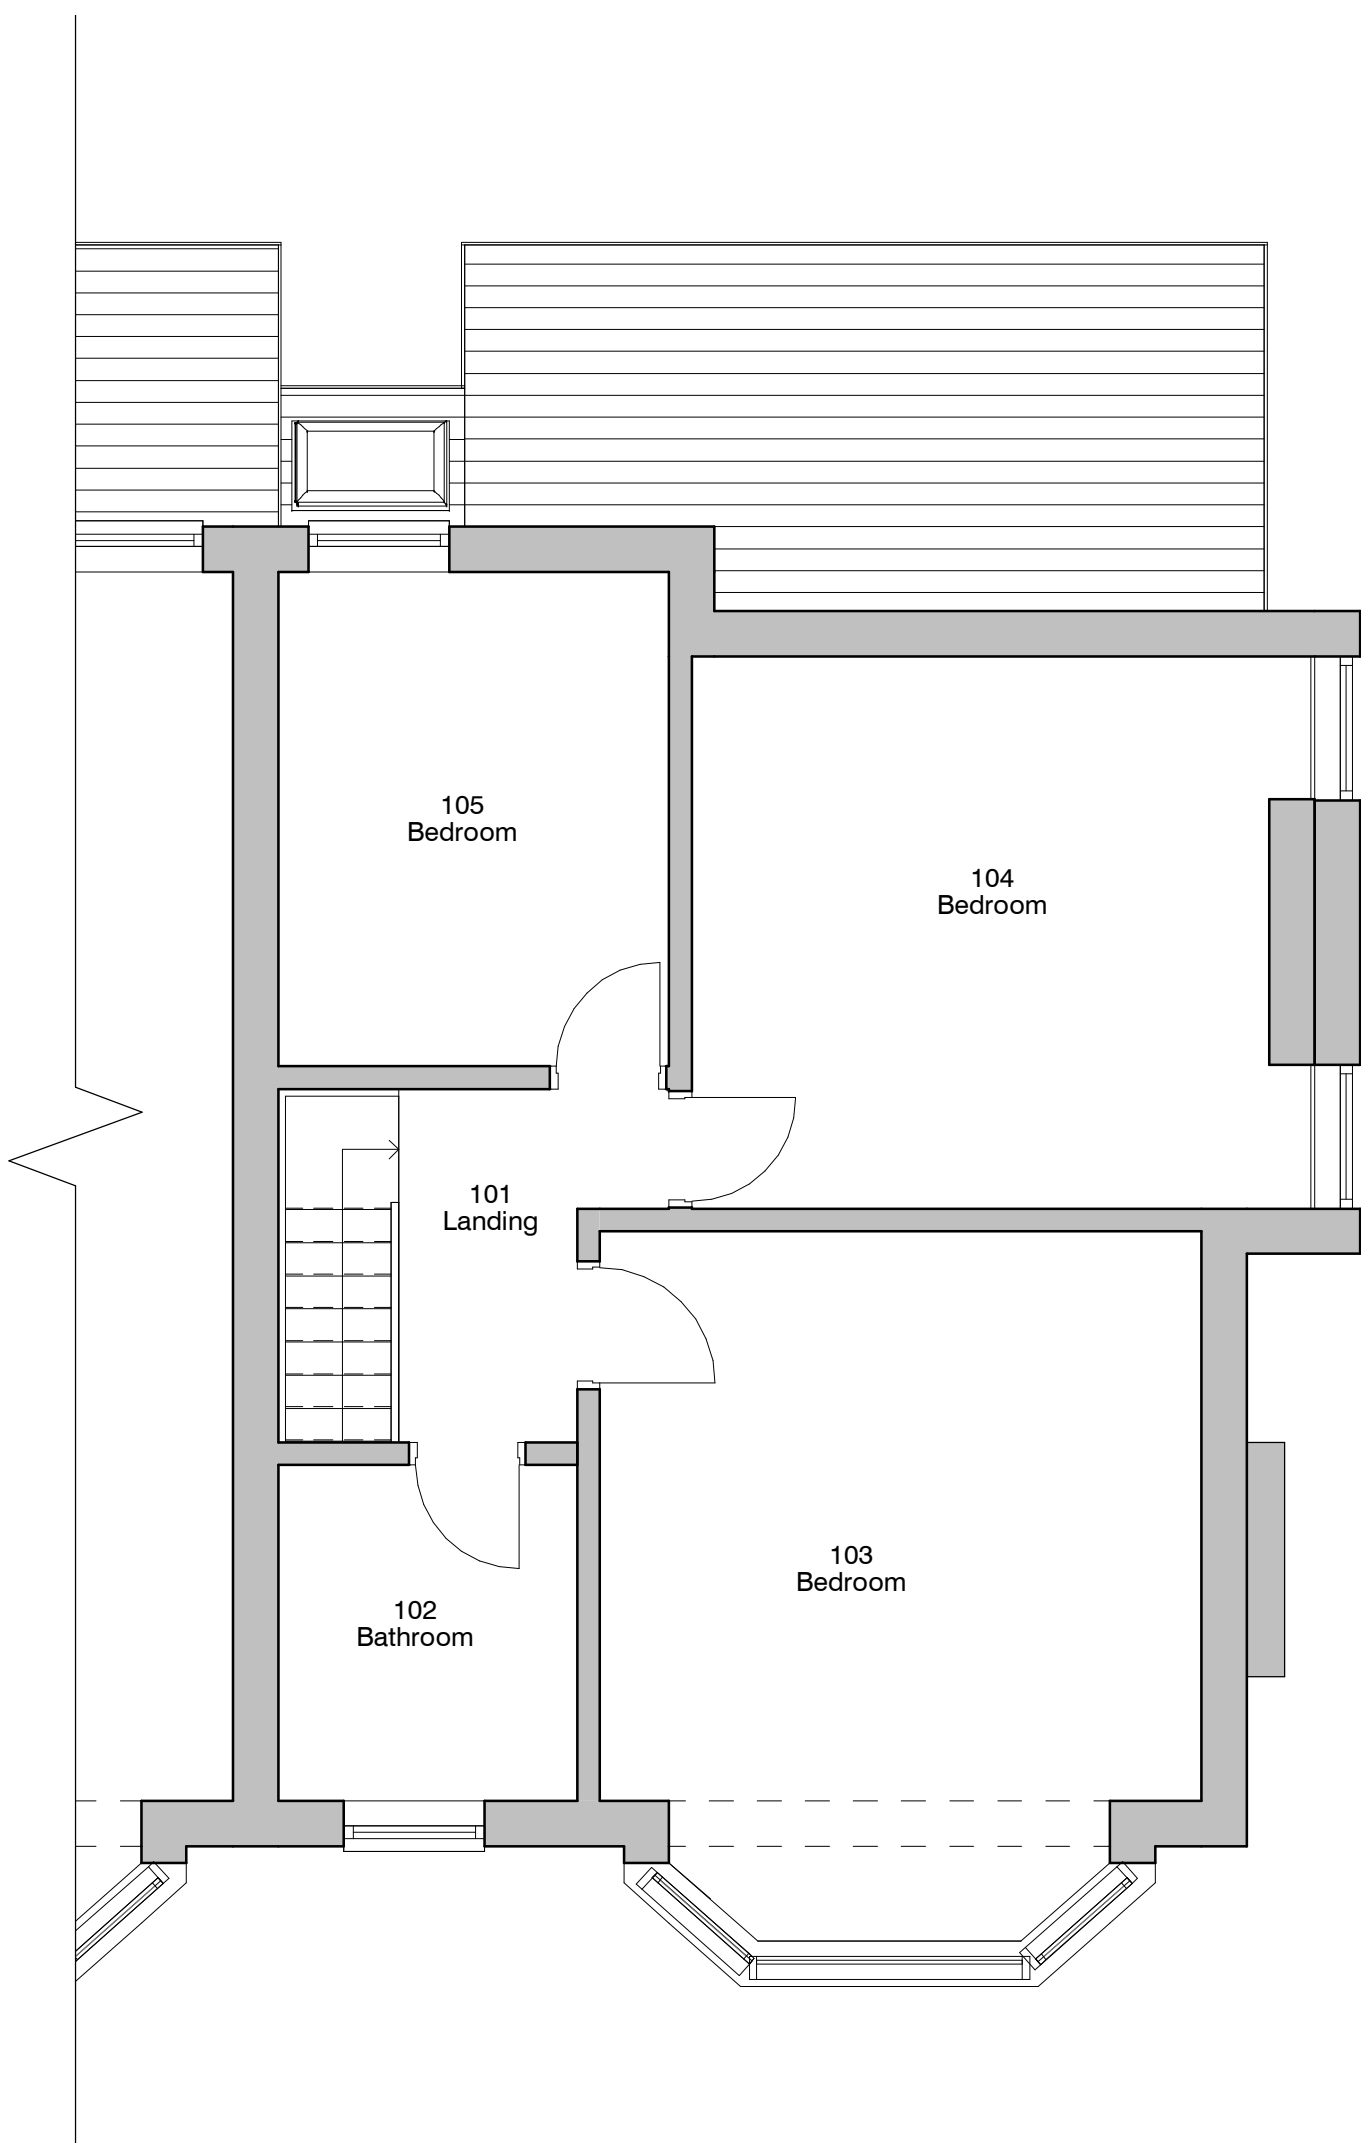

6. Level 1 - GA Existing
1 : 50

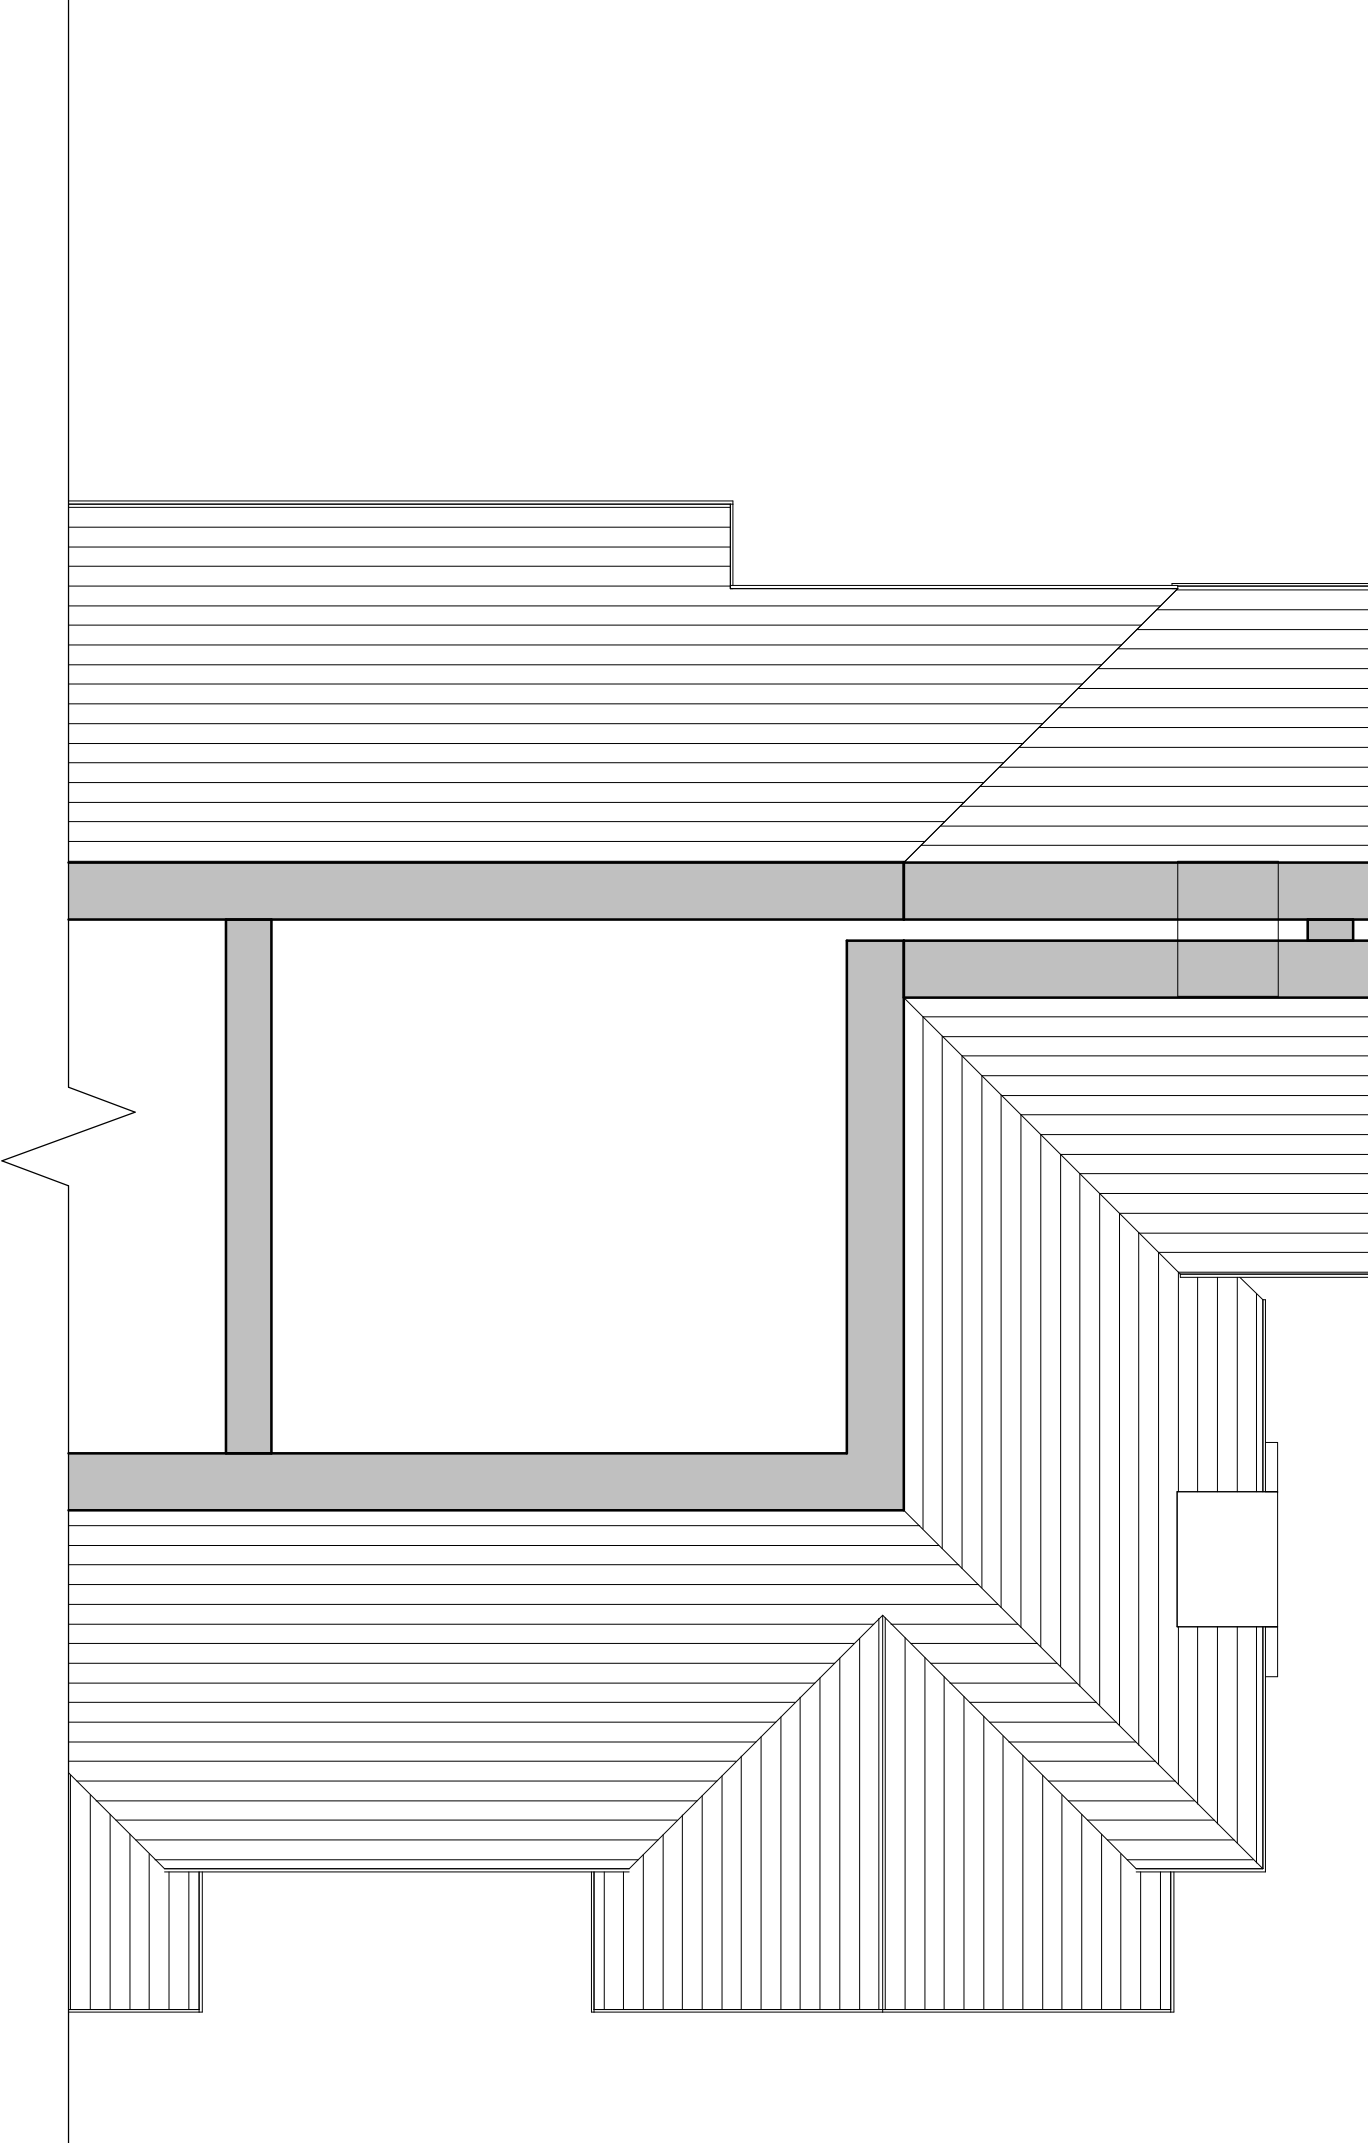

7. Level Roof - GA Existing
1 : 50

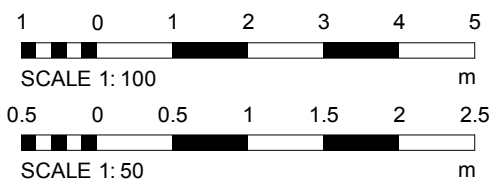

PROJECT	SCALE & A1	DATE	DRAWN BY
85 Albert Avenue	As indicated	23 MAR 2021	AP
CLIENT	STATUS	PROJECT NO.	DRAWING NO.
Johnny Kahn	PLANNING	DA21016.	002.
TITLE	NOTES	REVISIONS	DATE
Existing GA Plans and Elevations	THIS DRAWING MUST NOT BE REPRODUCED WITHOUT PRIOR WRITTEN CONSENT. ALL DIMENSIONS AND MATERIALS SHALL BE CHECKED AND CONFIRMED BY THE ARCHITECT PRIOR TO CONSTRUCTION. ALL DIMENSIONS SHALL BE IN ACCORDANCE WITH THE CURRENT STATUTORY REGULATION. 

