



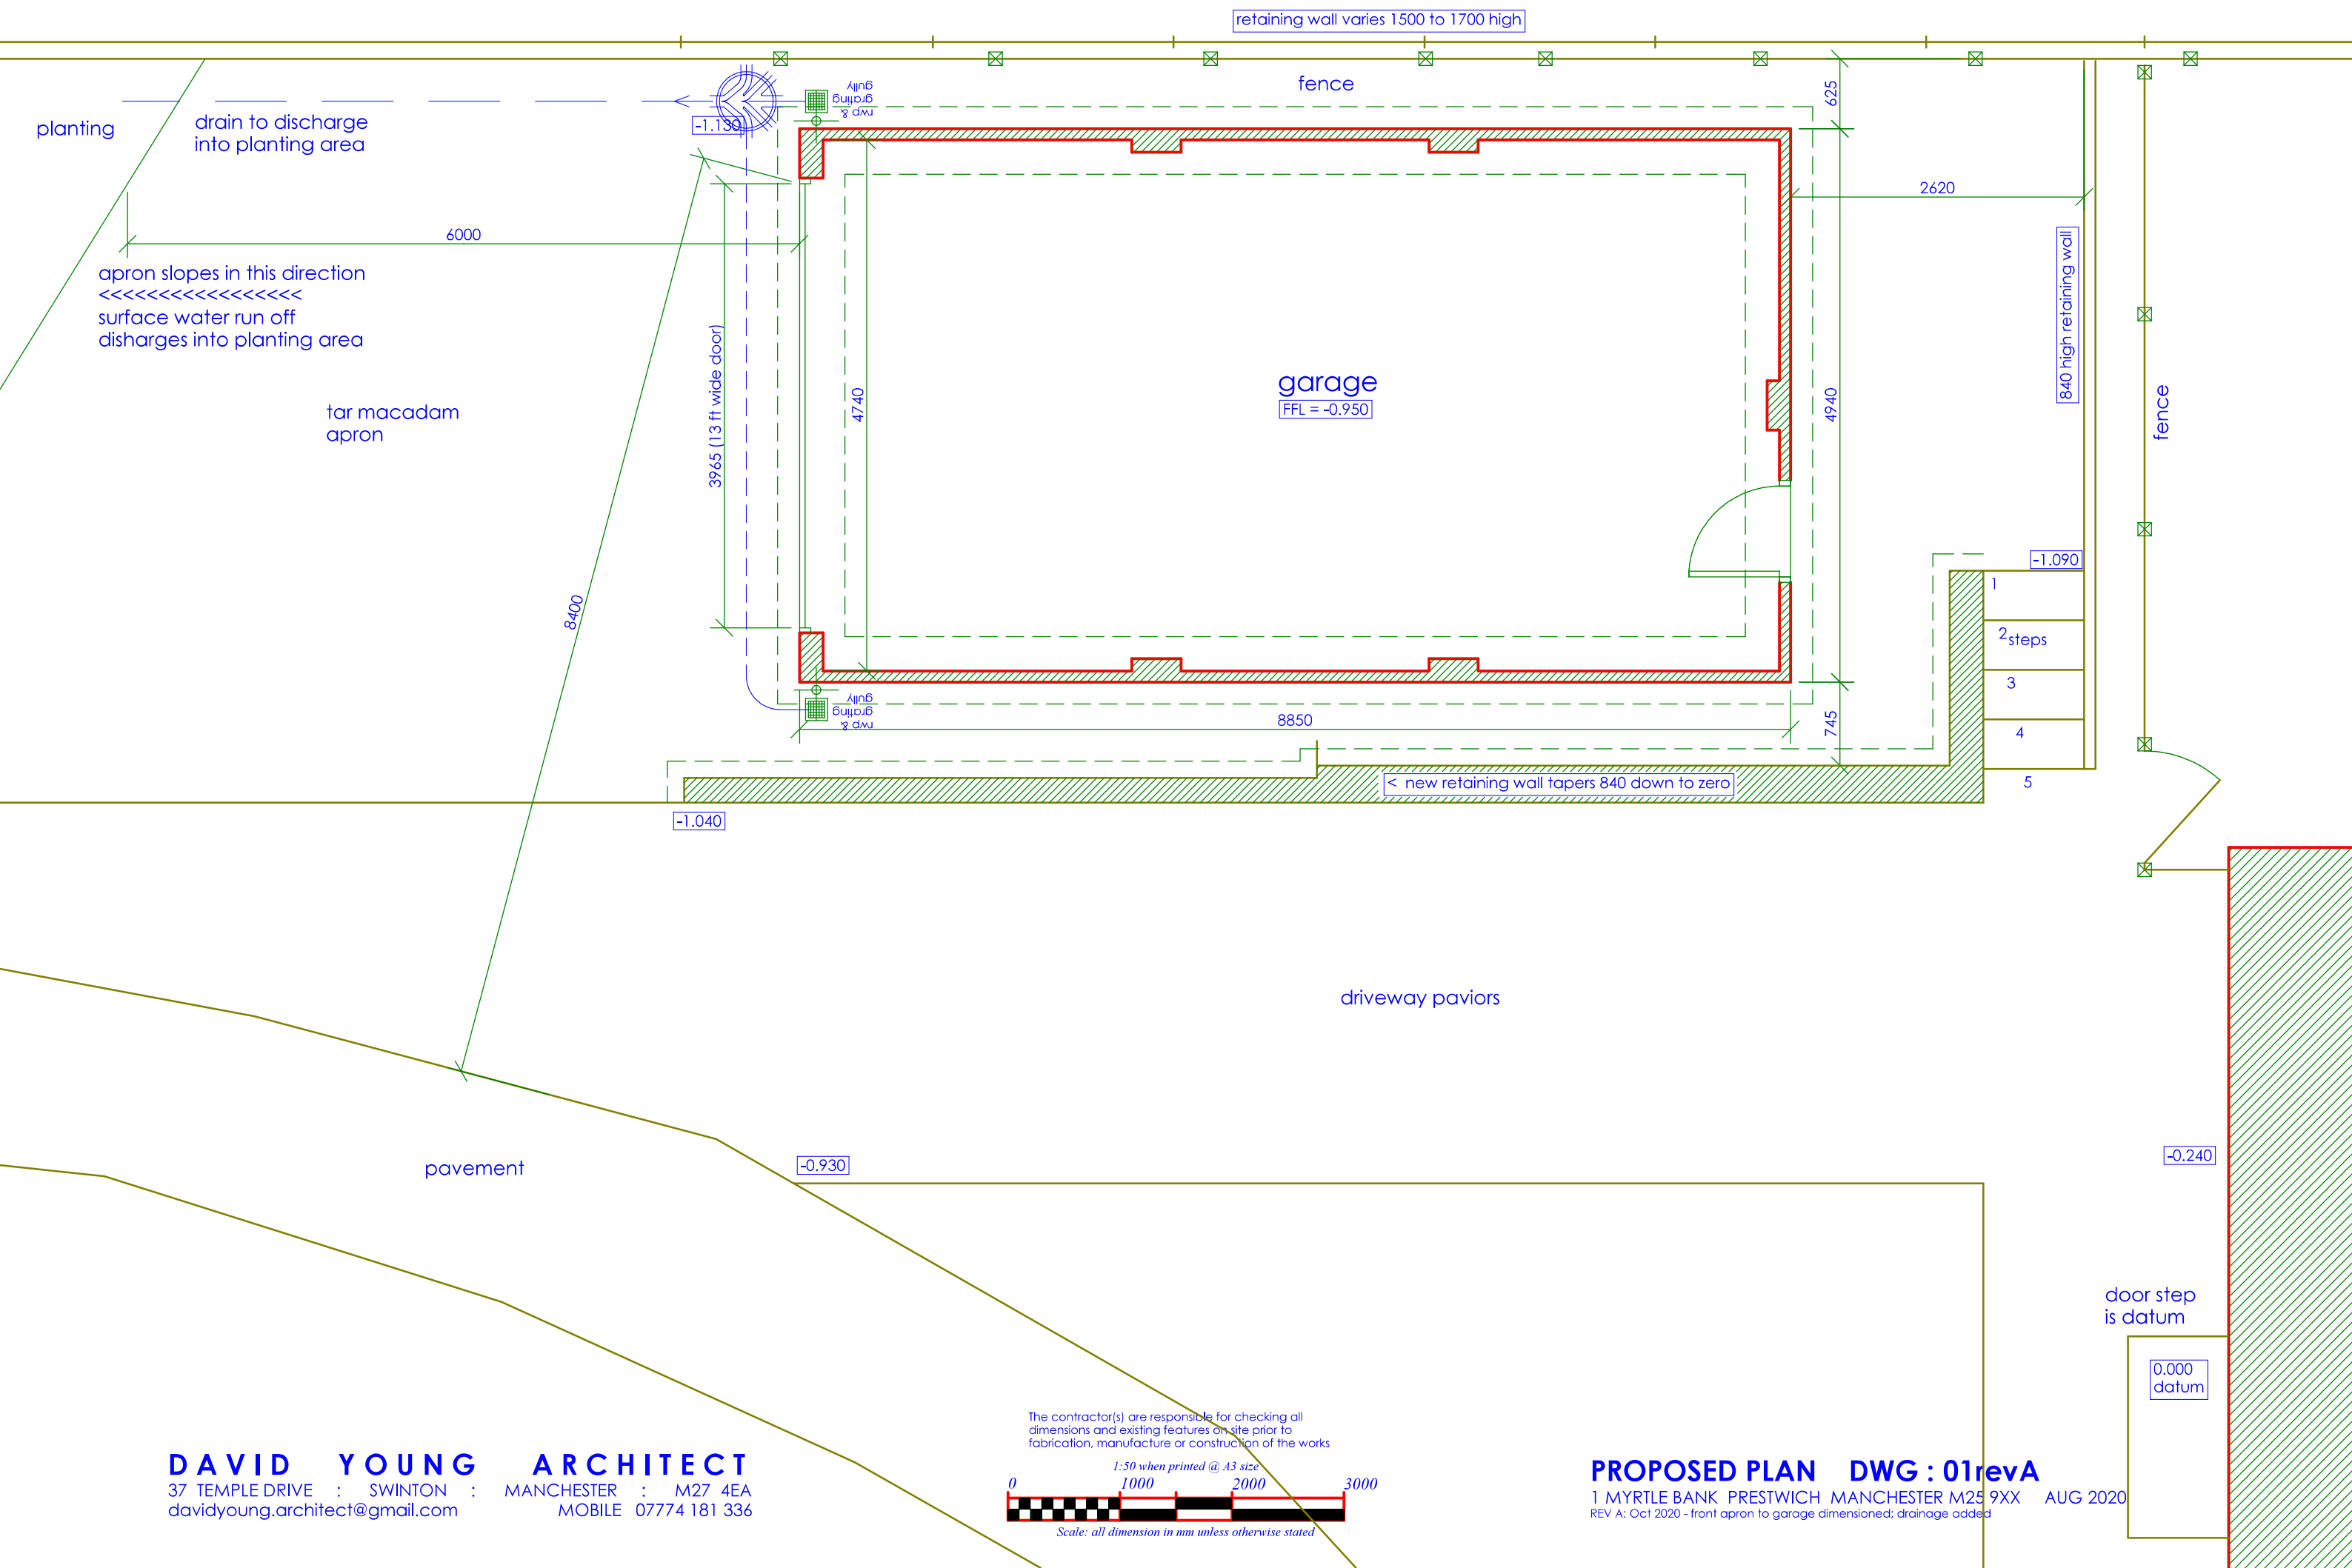

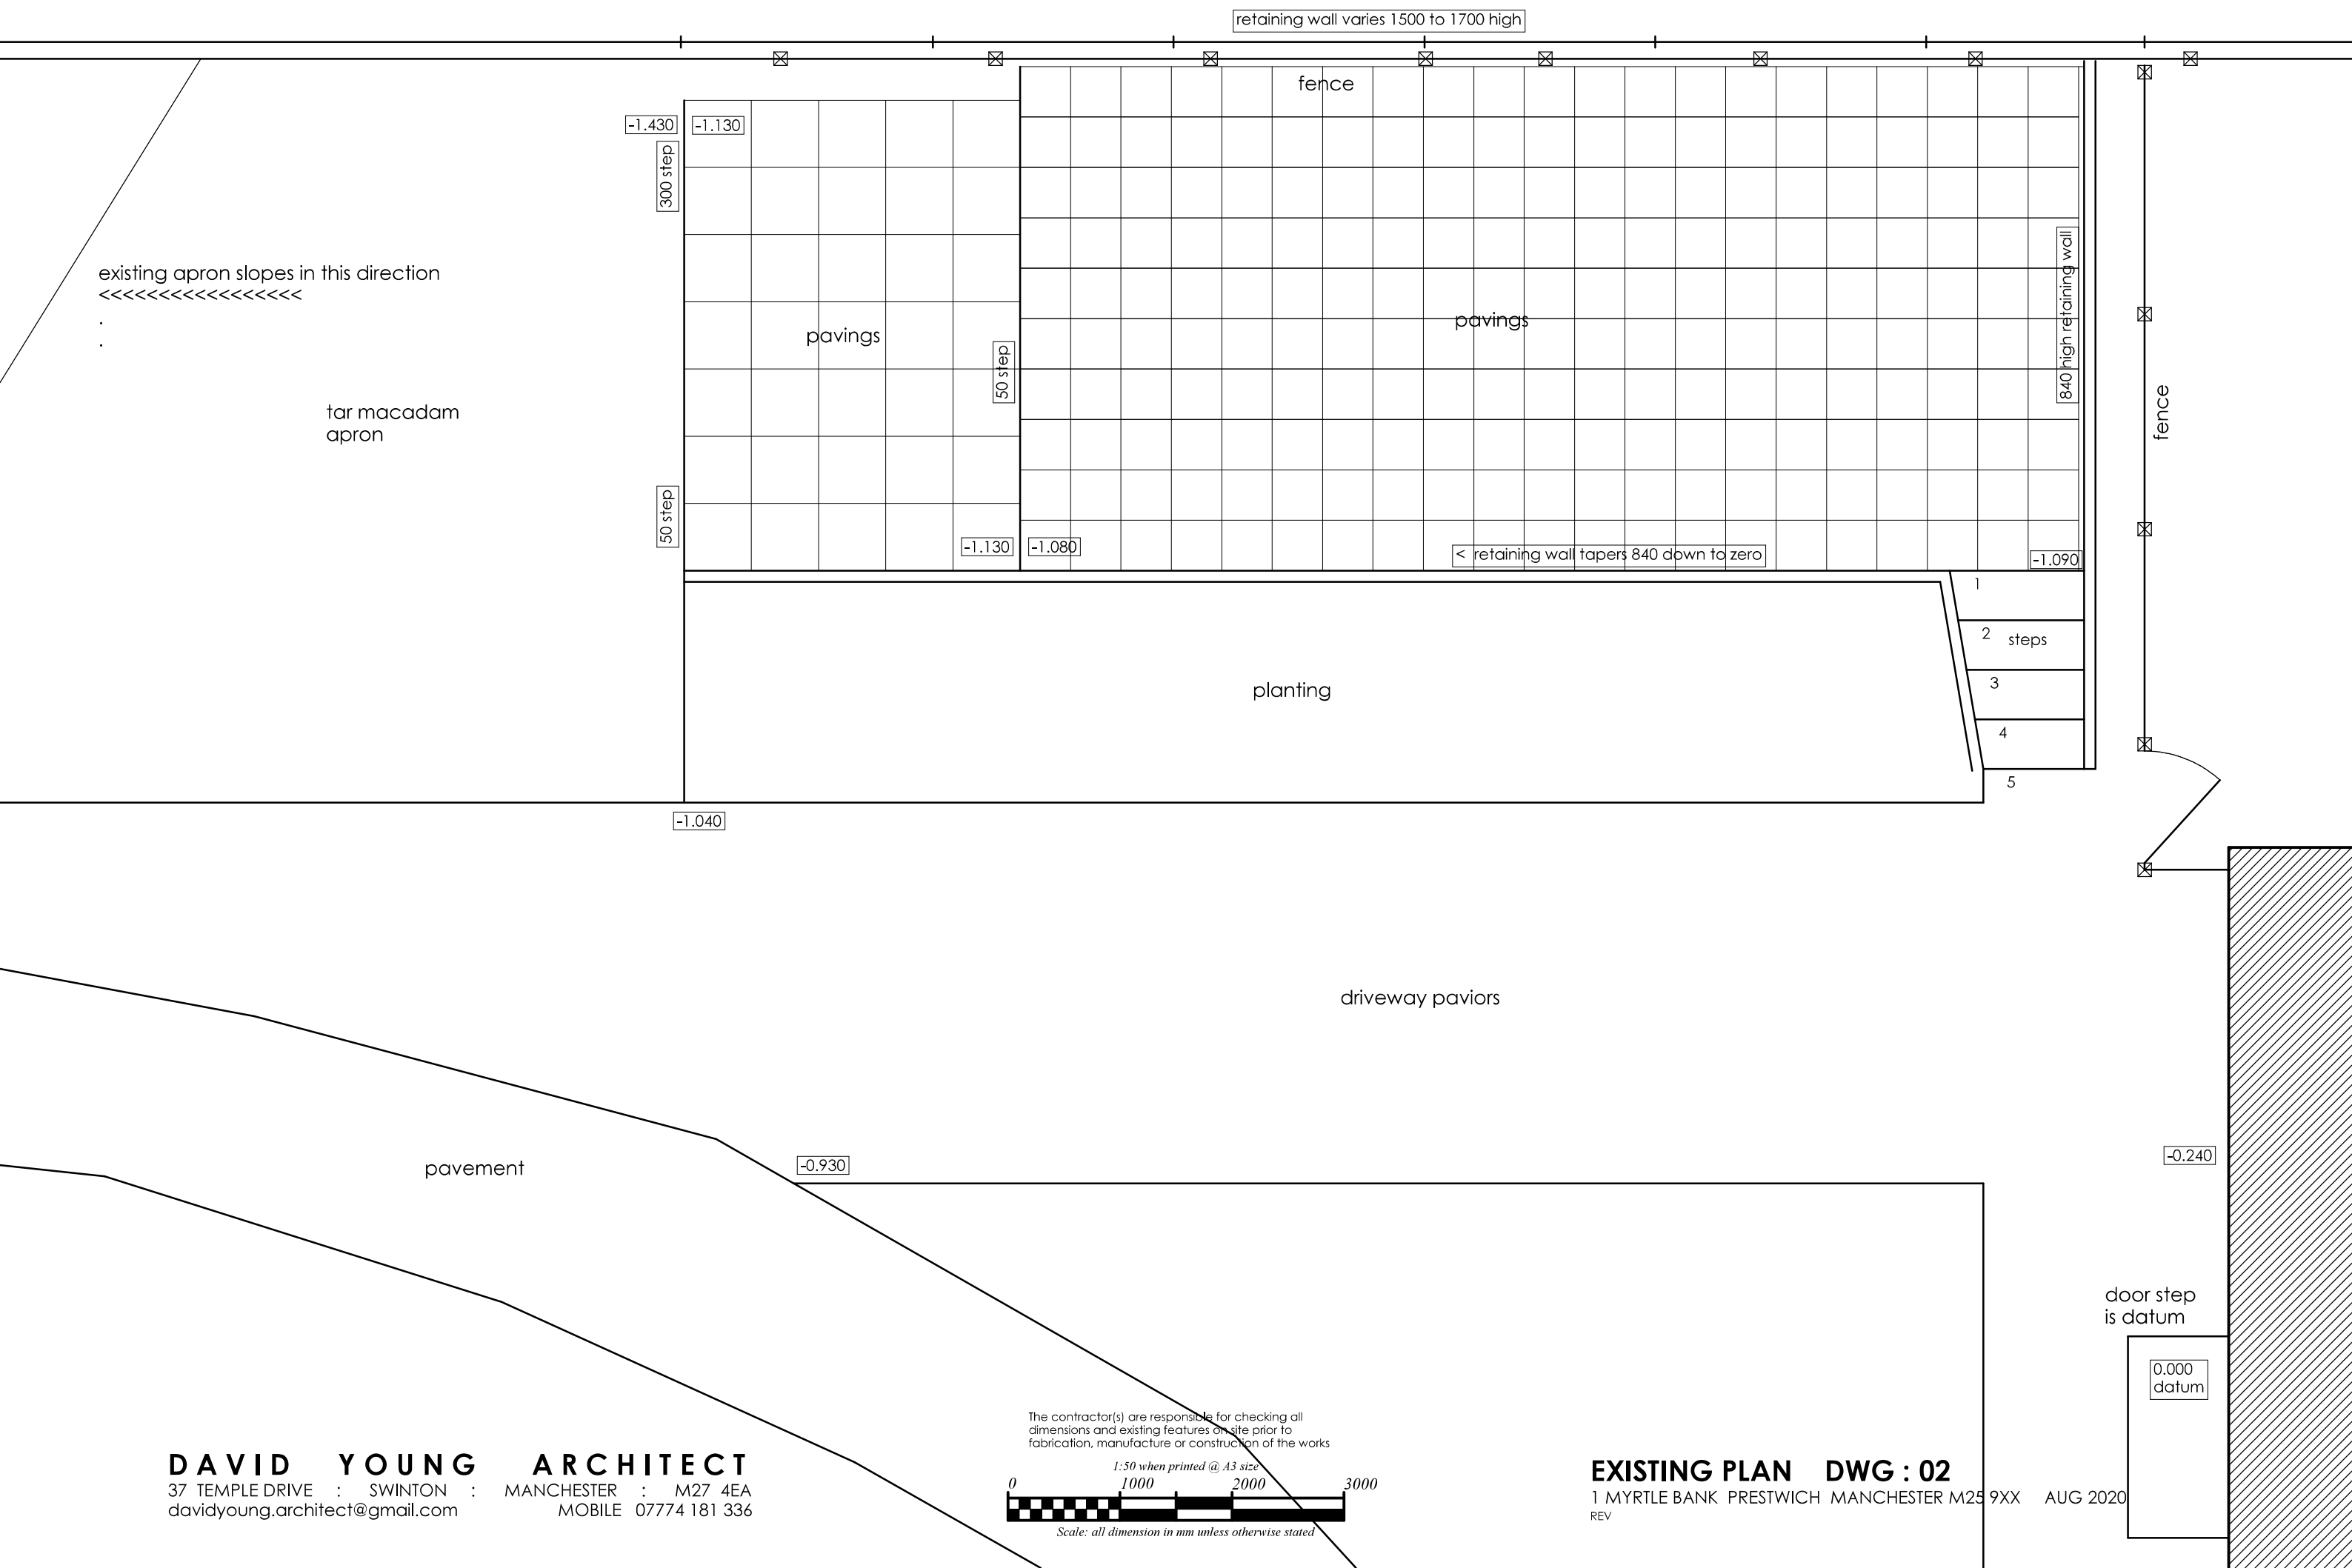

DAVID YOUNG ARCHITECT
37 TEMPLE DRIVE : SWINTON : MANCHESTER : M27 4EA
davidyoung.architect@gmail.com MOBILE 07774 181 336


The contractor(s) are responsible for checking all dimensions and existing features on site prior to fabrication, manufacture or construction of the works

1:50 when printed @ A3 size


0 1000 2000 3000

Scale: all dimension in mm unless otherwise stated

EXISTING PLAN	DWG : 02	
1 MYRTLE BANK PRESTWICH MANCHESTER M25 9XX		AUG 2020
REV		

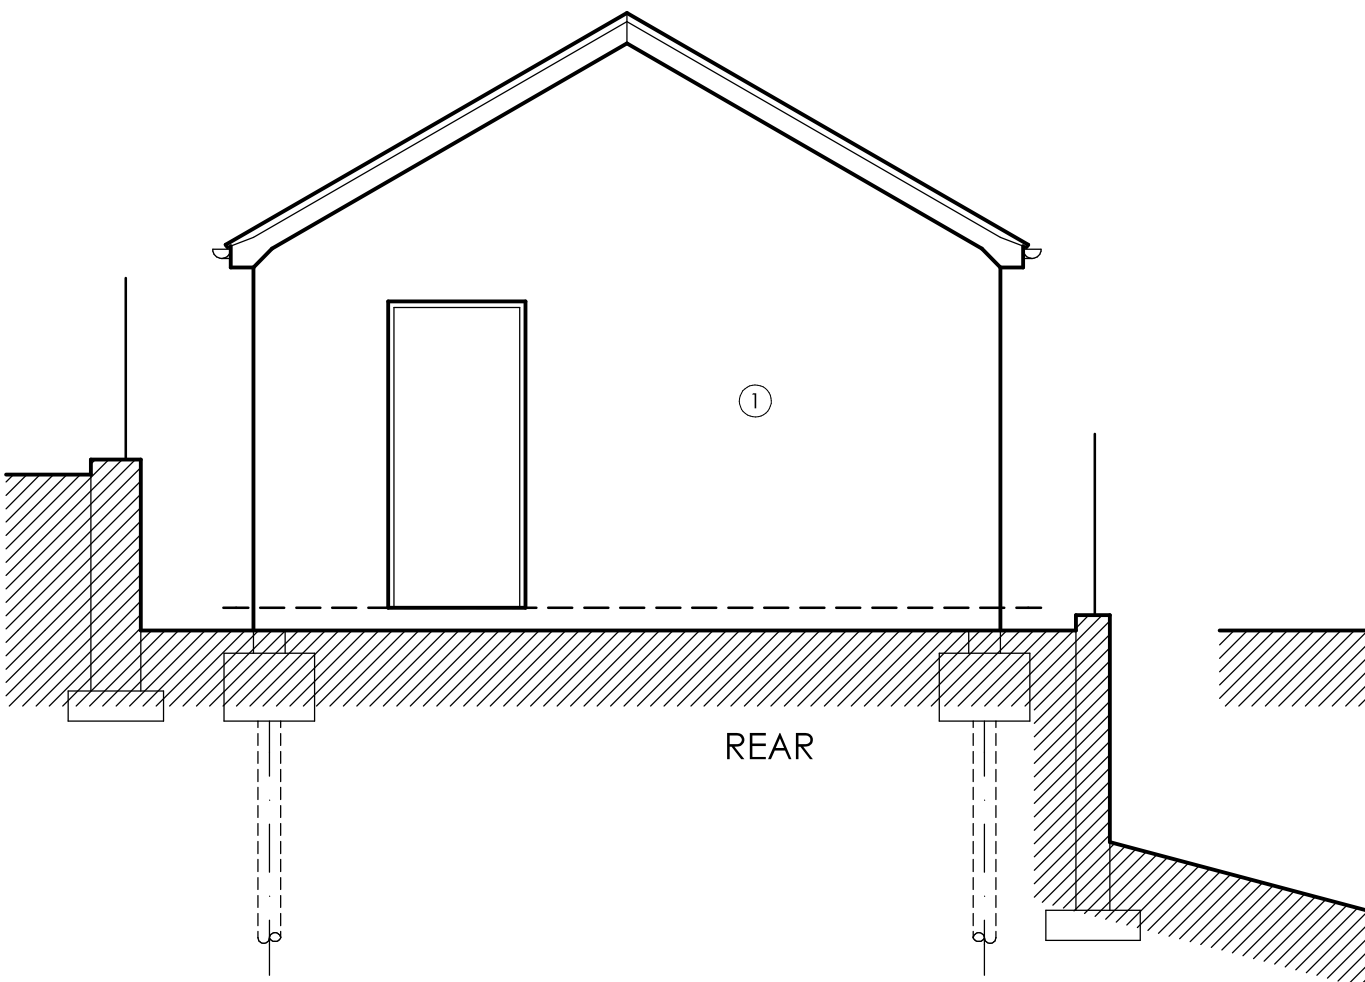


REAR

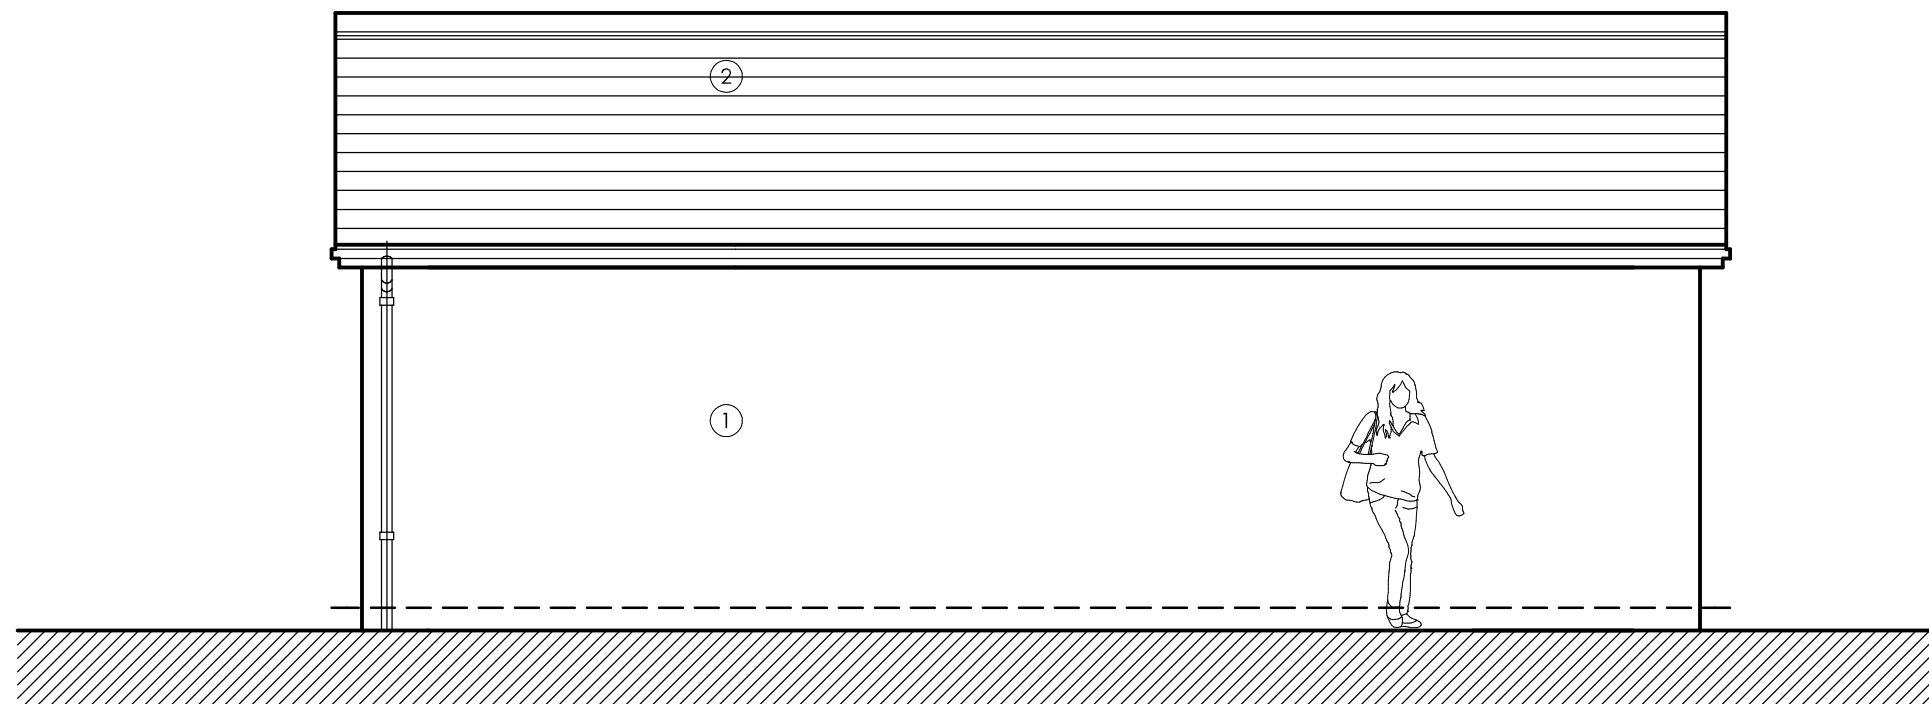


SIDE

MATERIALS KEY:

- ① walls: K-Rend colour to match house
- ② roof tiles: to match existing house
- ③ colourcoated metal door

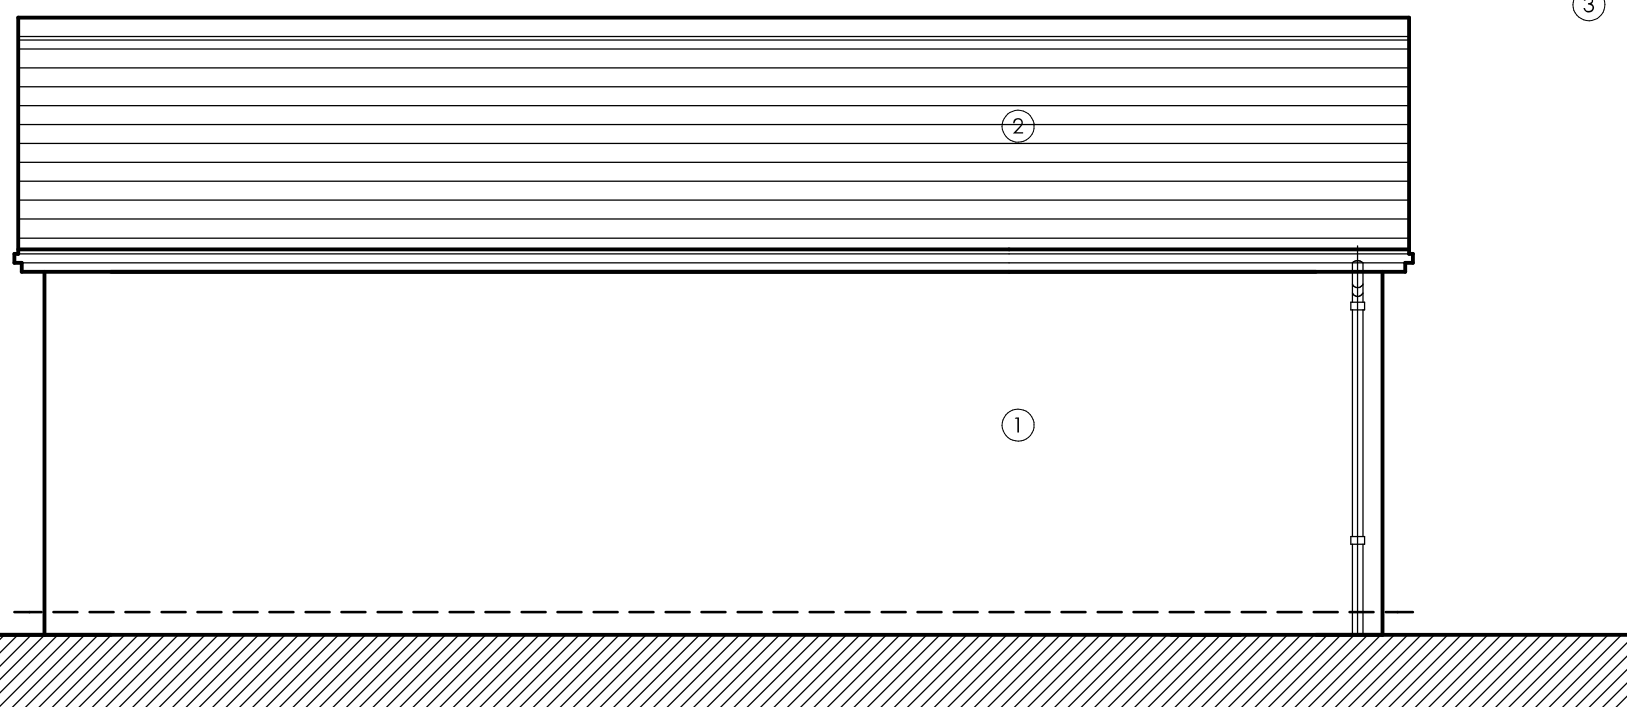

SIDE

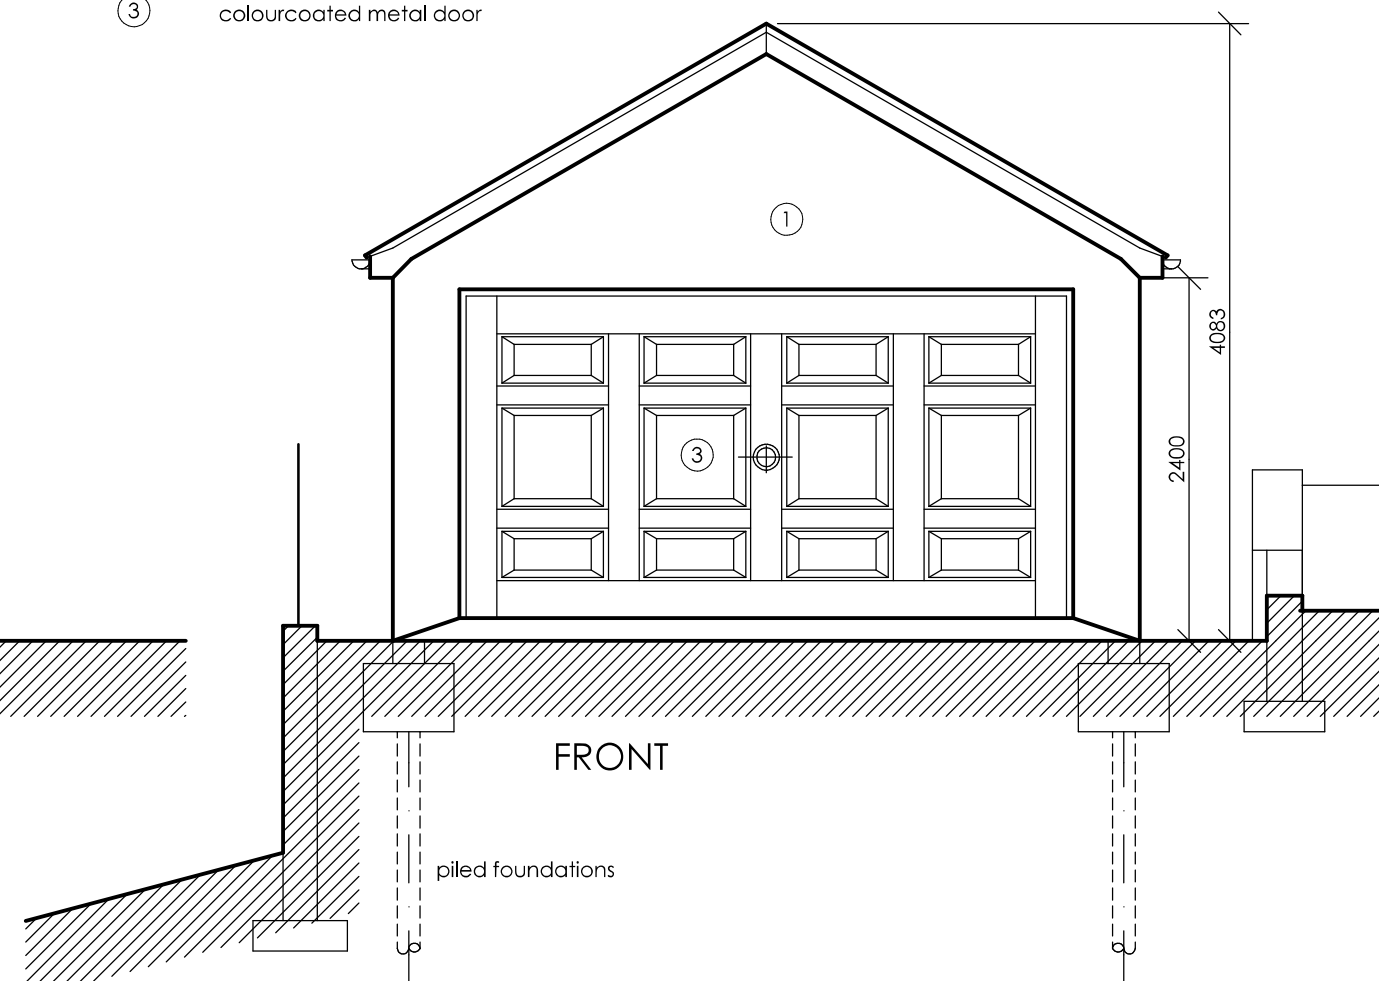

FRONT

piled foundations