

Large Volume Detached House
@ No 11



Existing Site



Large Volume Detached House
@ No 7 opposite Existing Site


Existing Site



Existing Site

Location Key Plan Indicating site and Surrounding
Properties

scale 1:500@ A1

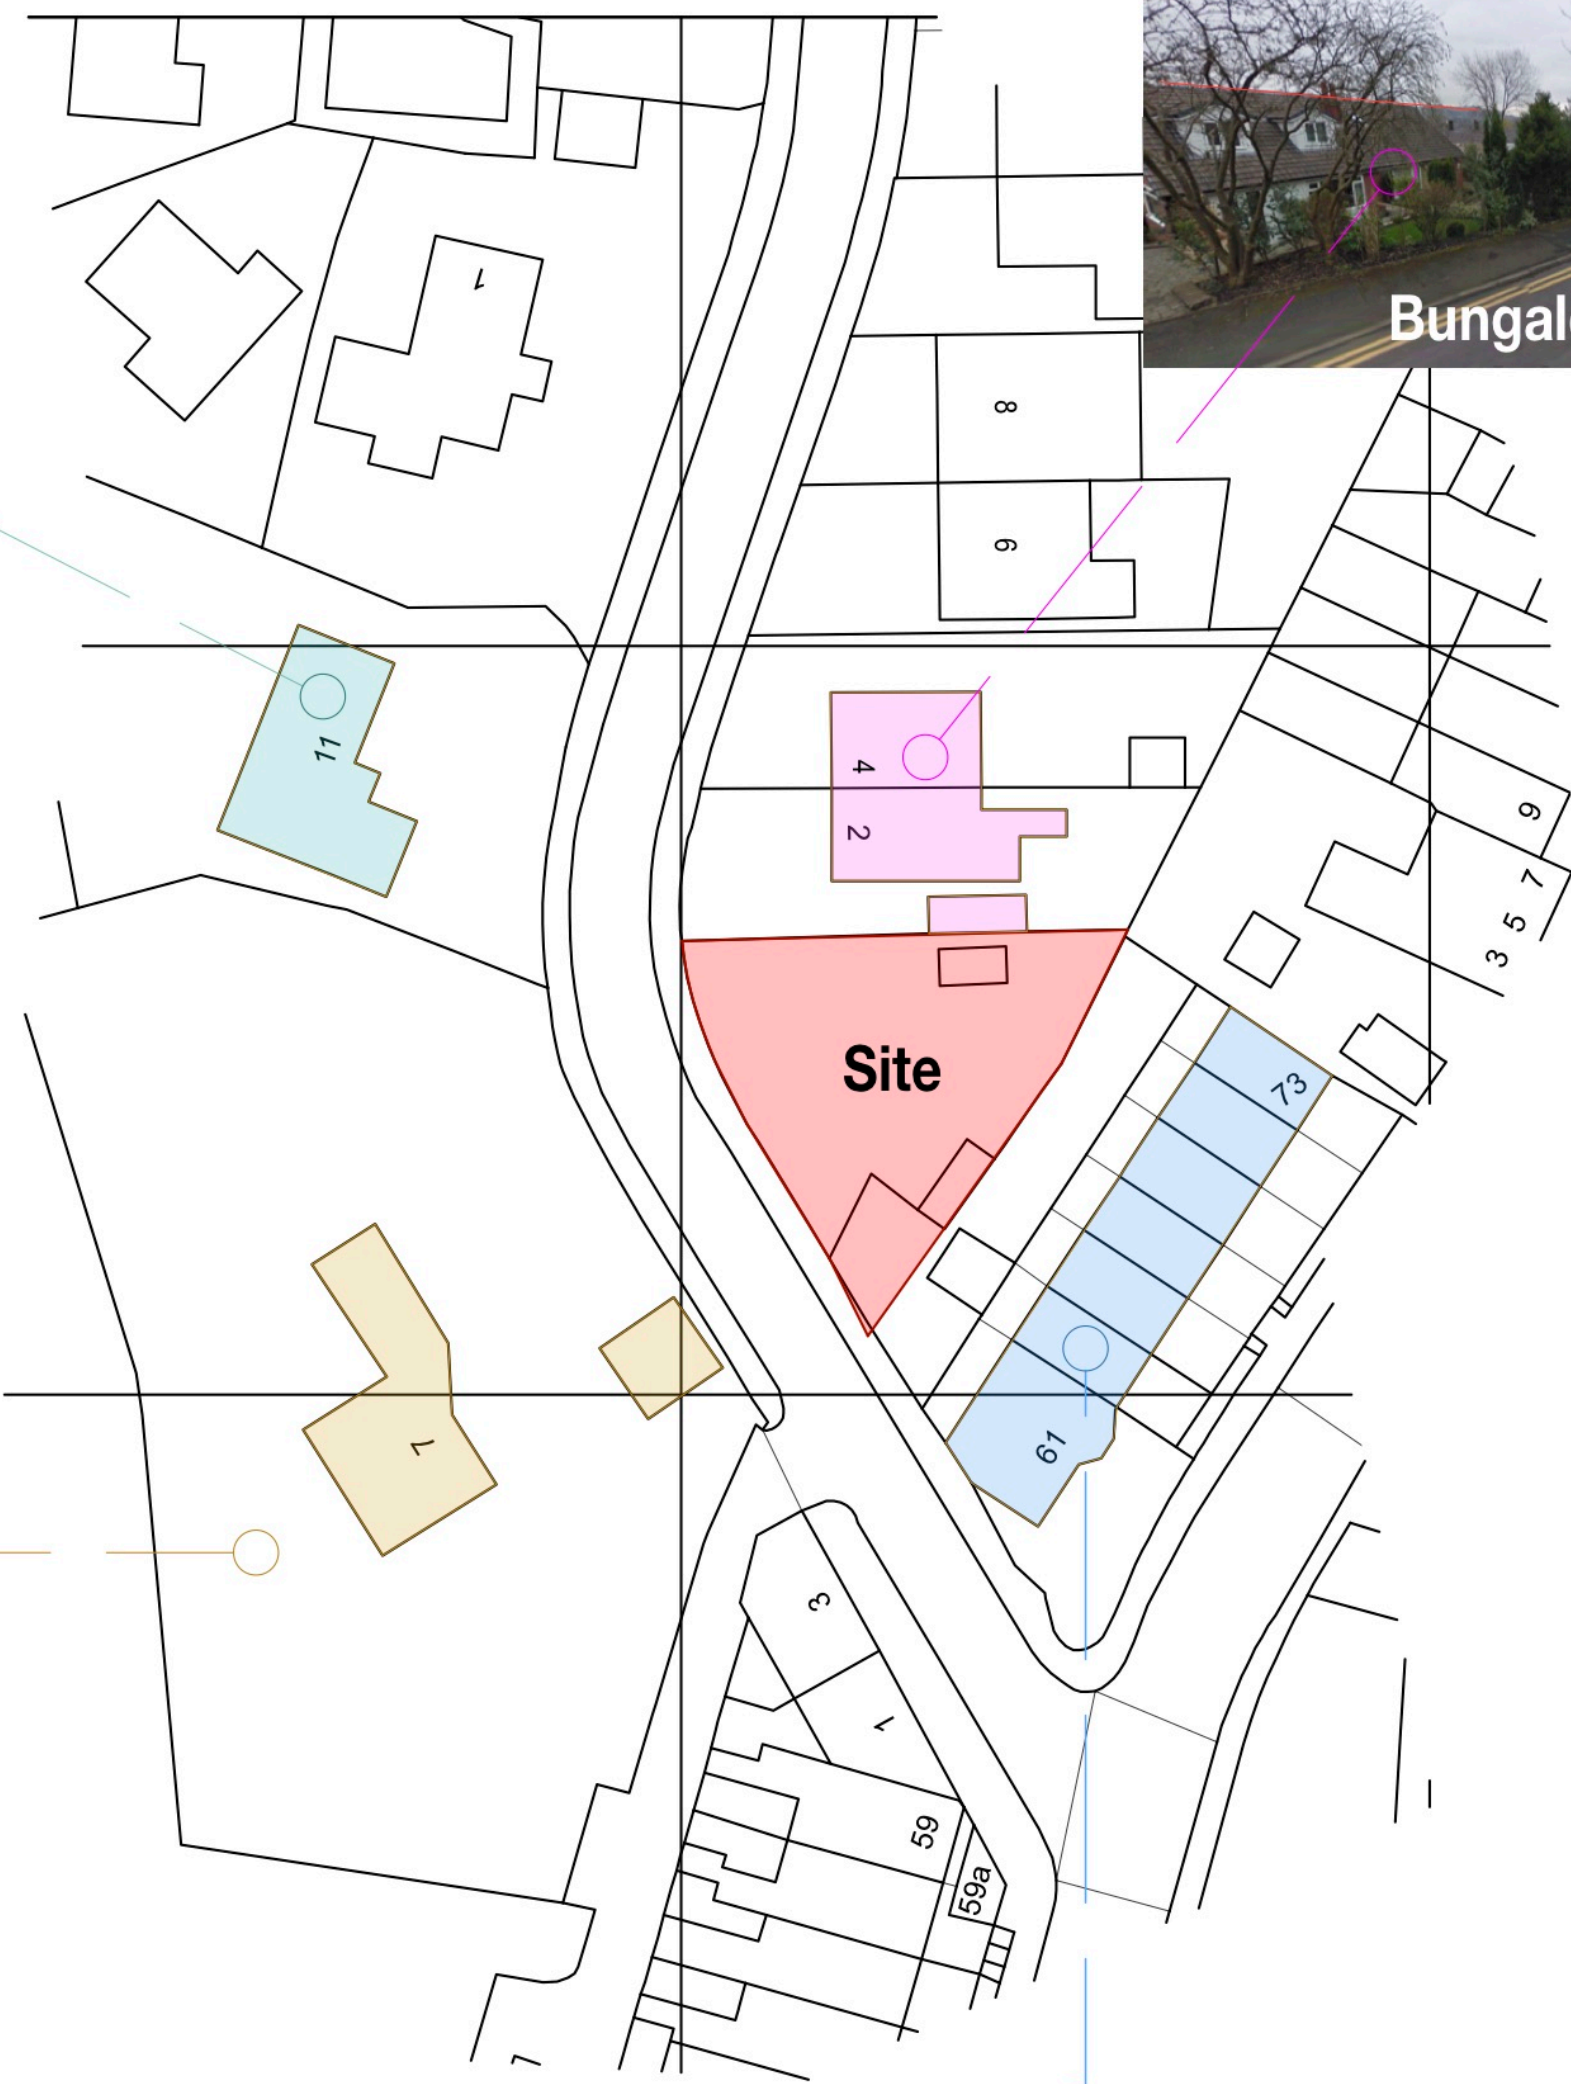

Construction Risks	Maintenance/Cleaning Risks	Demolition/Adaptation Risks
In addition to the hazards/risks normally associated with the types of work detailed on this drawing take note of the above. It is assumed that all works on this drawing will be carried out by a competent contractor working, where appropriate, to an appropriate method statement.		
Safety Health and Environmental Information Box		
Notes		
###		
A1		
DESIGN		
greentop old mount road marsden HD7 6NN T: 07545 696911 E: design.email@mac.com		
Client Mr E Howarth Camerons Residential Ltd Job Title Heatherside - New Detached House Site Address Land Adjacent to No 2 Heatherside Road Ramsbottom Bury Lancs BL0 9BX		
Drawing Name Existing Photos - Site and Surrounding Buildings		
Drawing Status Planning Stage		
Issue Date: 27.05.2022 by : D Hobson		
Drawing Scale as indicated		
Layout ID PP004 Status Revision		