


EXISTING ELEVATIONS

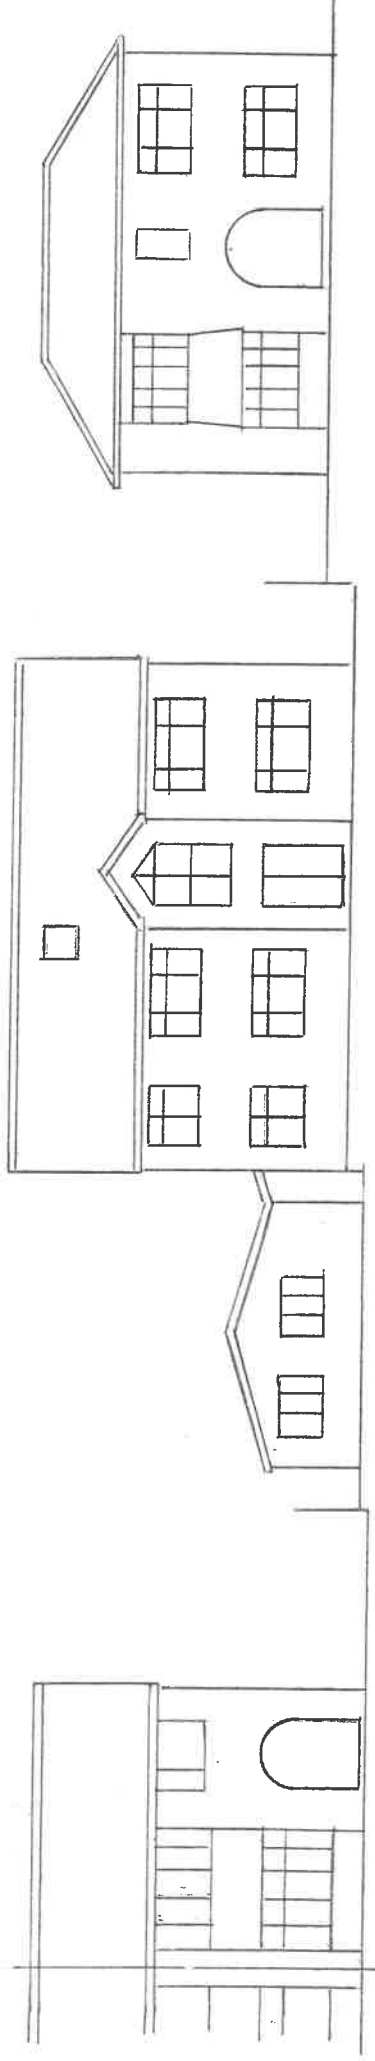

PROPOSED ELEVATIONS

Thompson Designs

Tel 0161 705 1458 Mob 07884 318634

Street Scene

7 Arley Avenue

Bury BL9 5HD

Scale 1 : 200 @ A4 Date August 2021