
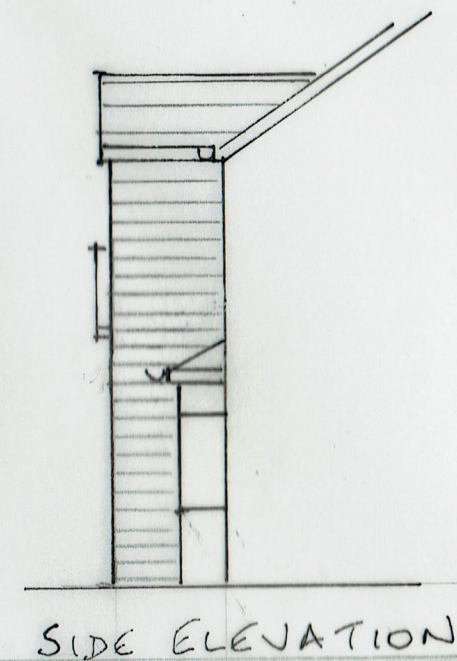


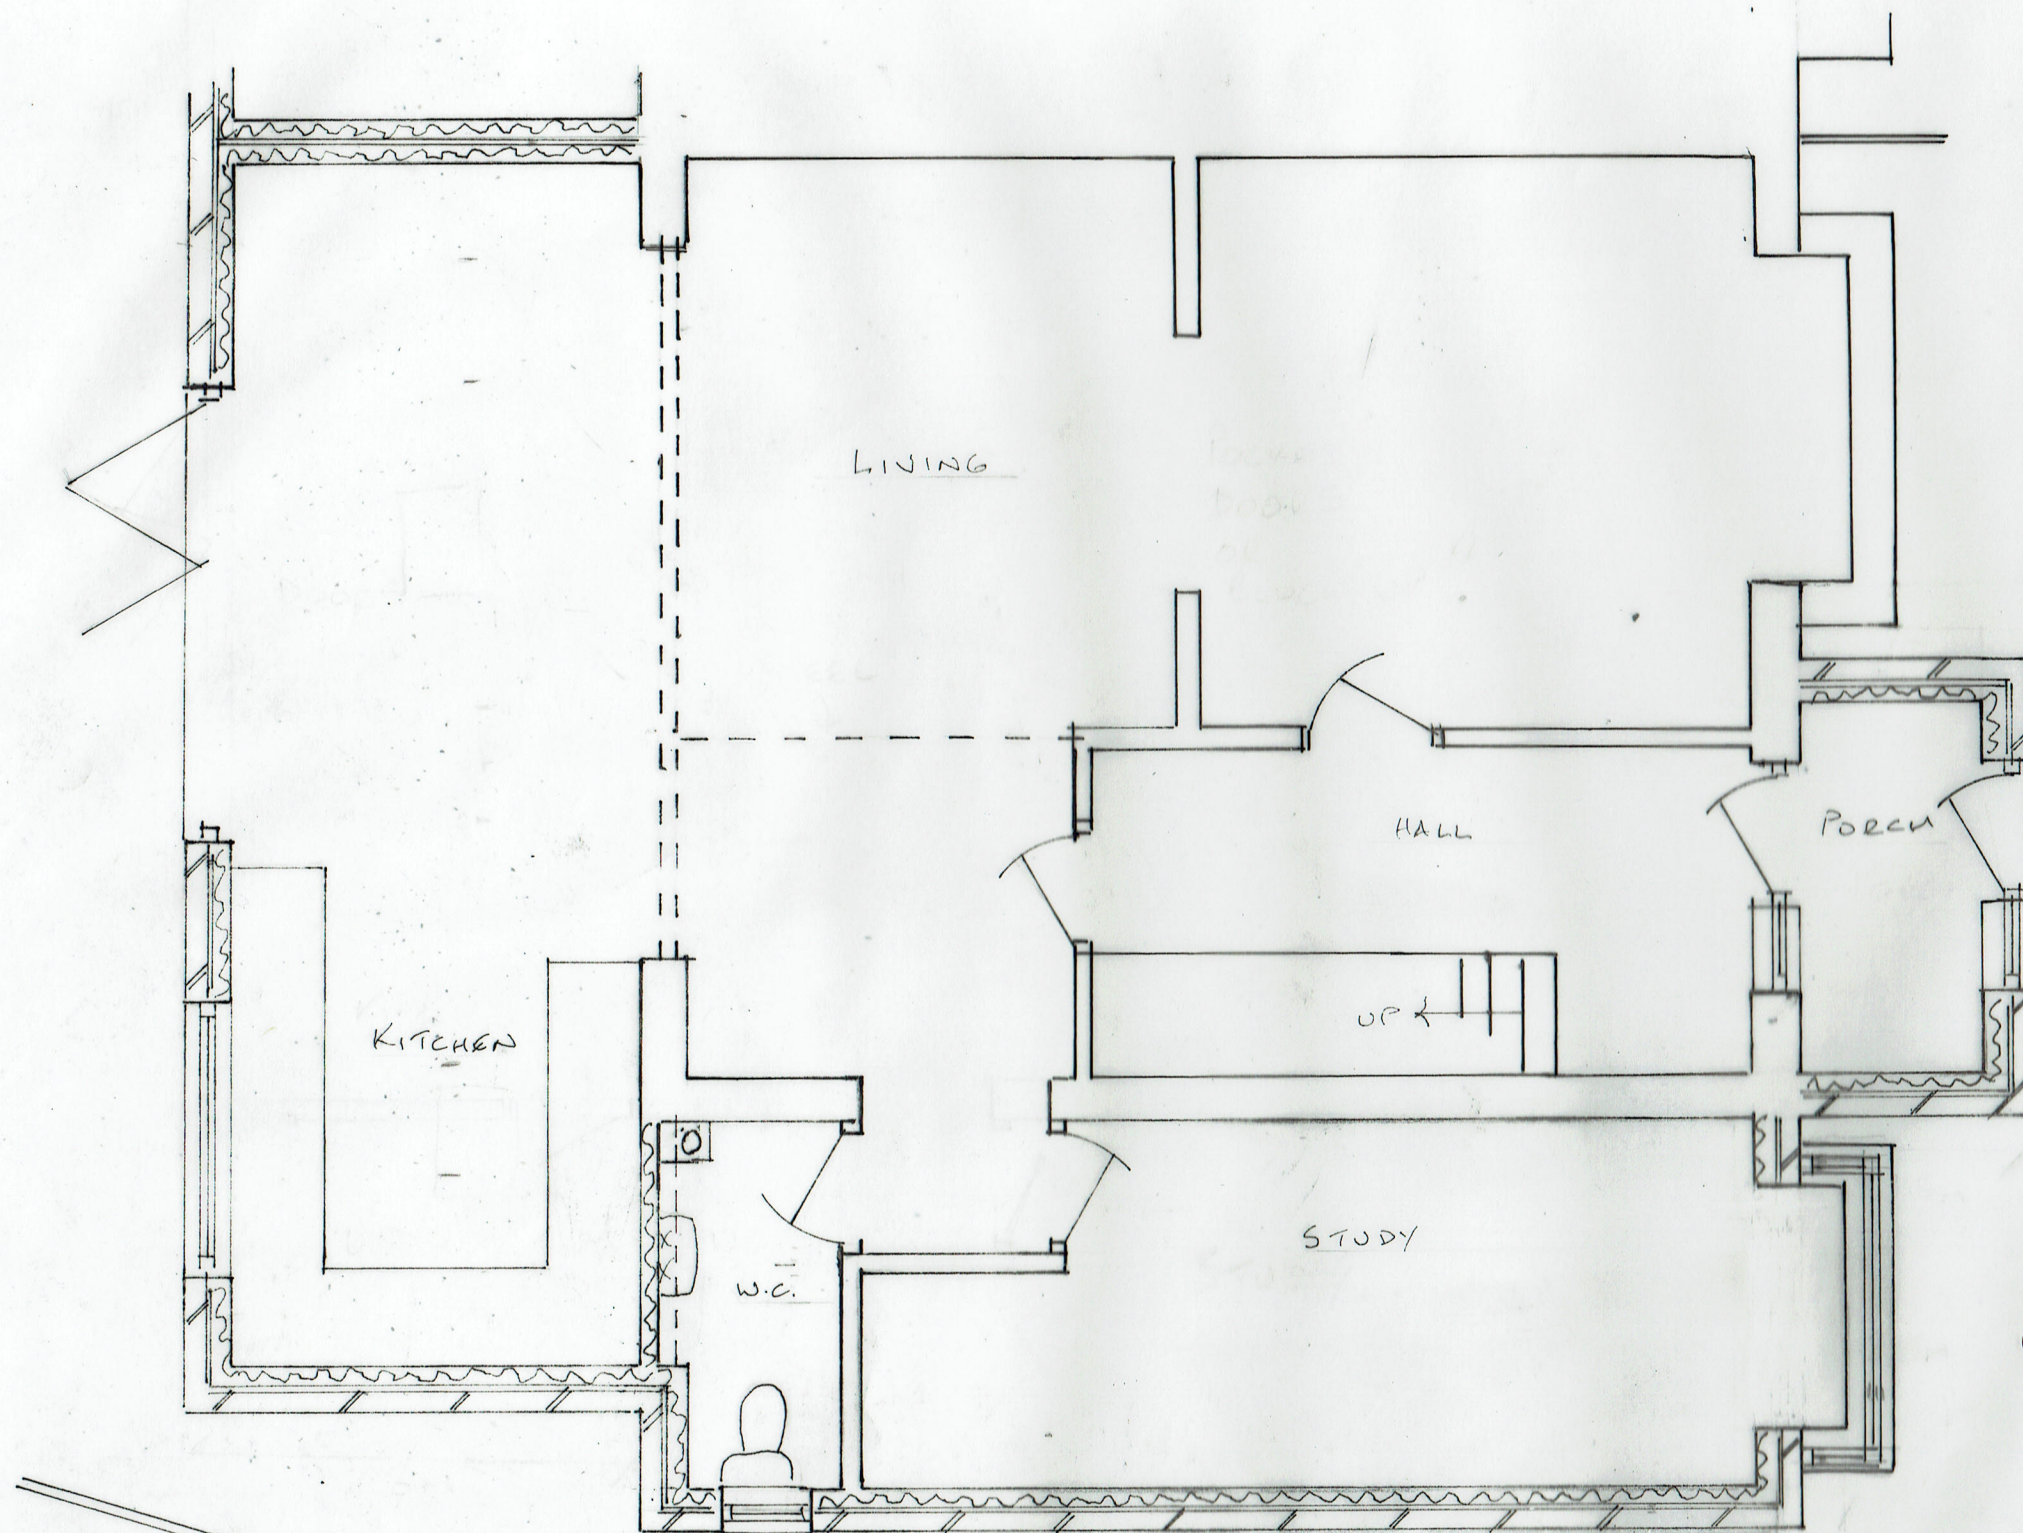

3/ PROPOSED GROUND FLOOR
PLAN

PILED FOUNDATIONS
TO PROTECT RAILWAY
CUTTING

0 METRES 5
SCALE 1:50

28/10/2021

21/672/03

TWO STOREY + SINGLE STOREY EXTENSIONS
1, BROCKLEHURST AVENUE, BURY BL9 9AQ