


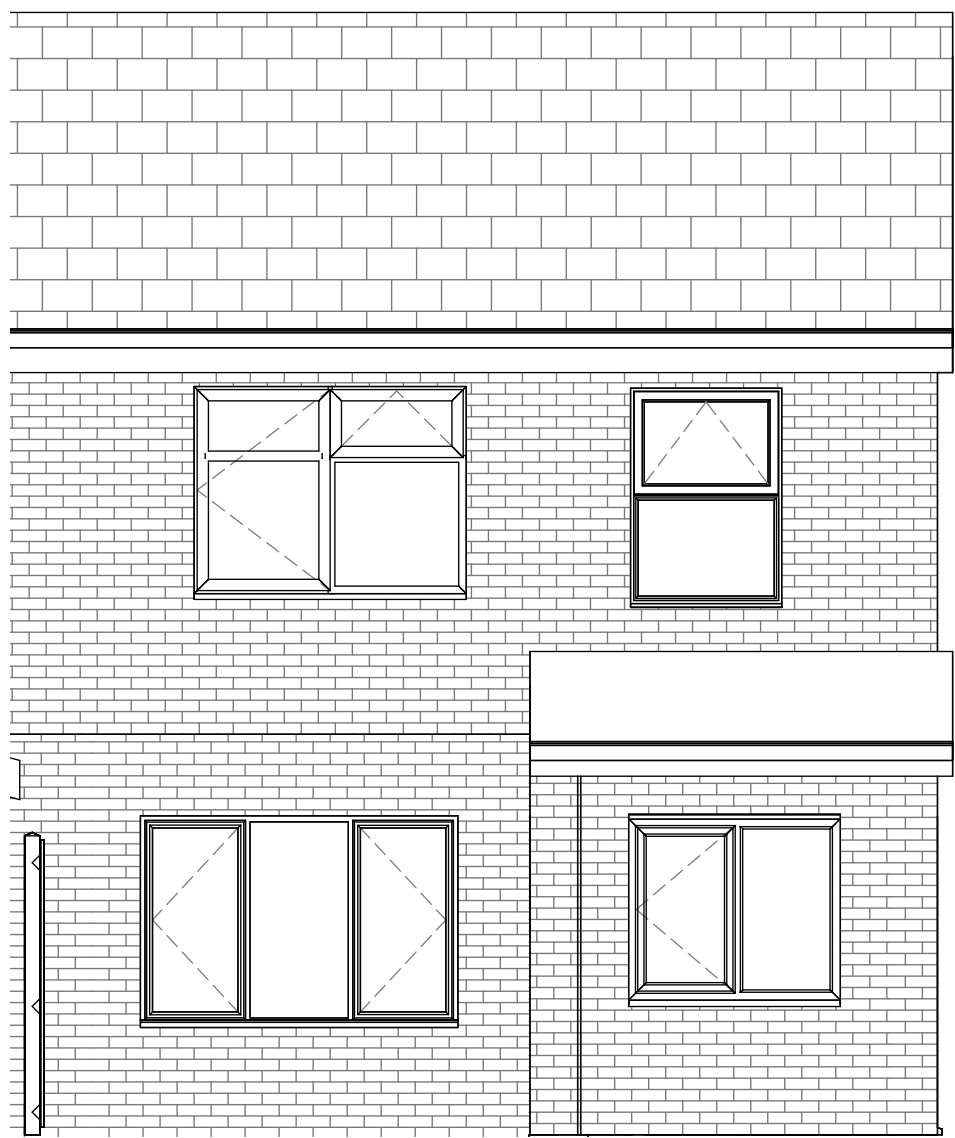


1 North EXISTING
1 : 50



2 East EXISTING
1 : 50



4 South EXISTING 01
1 : 50

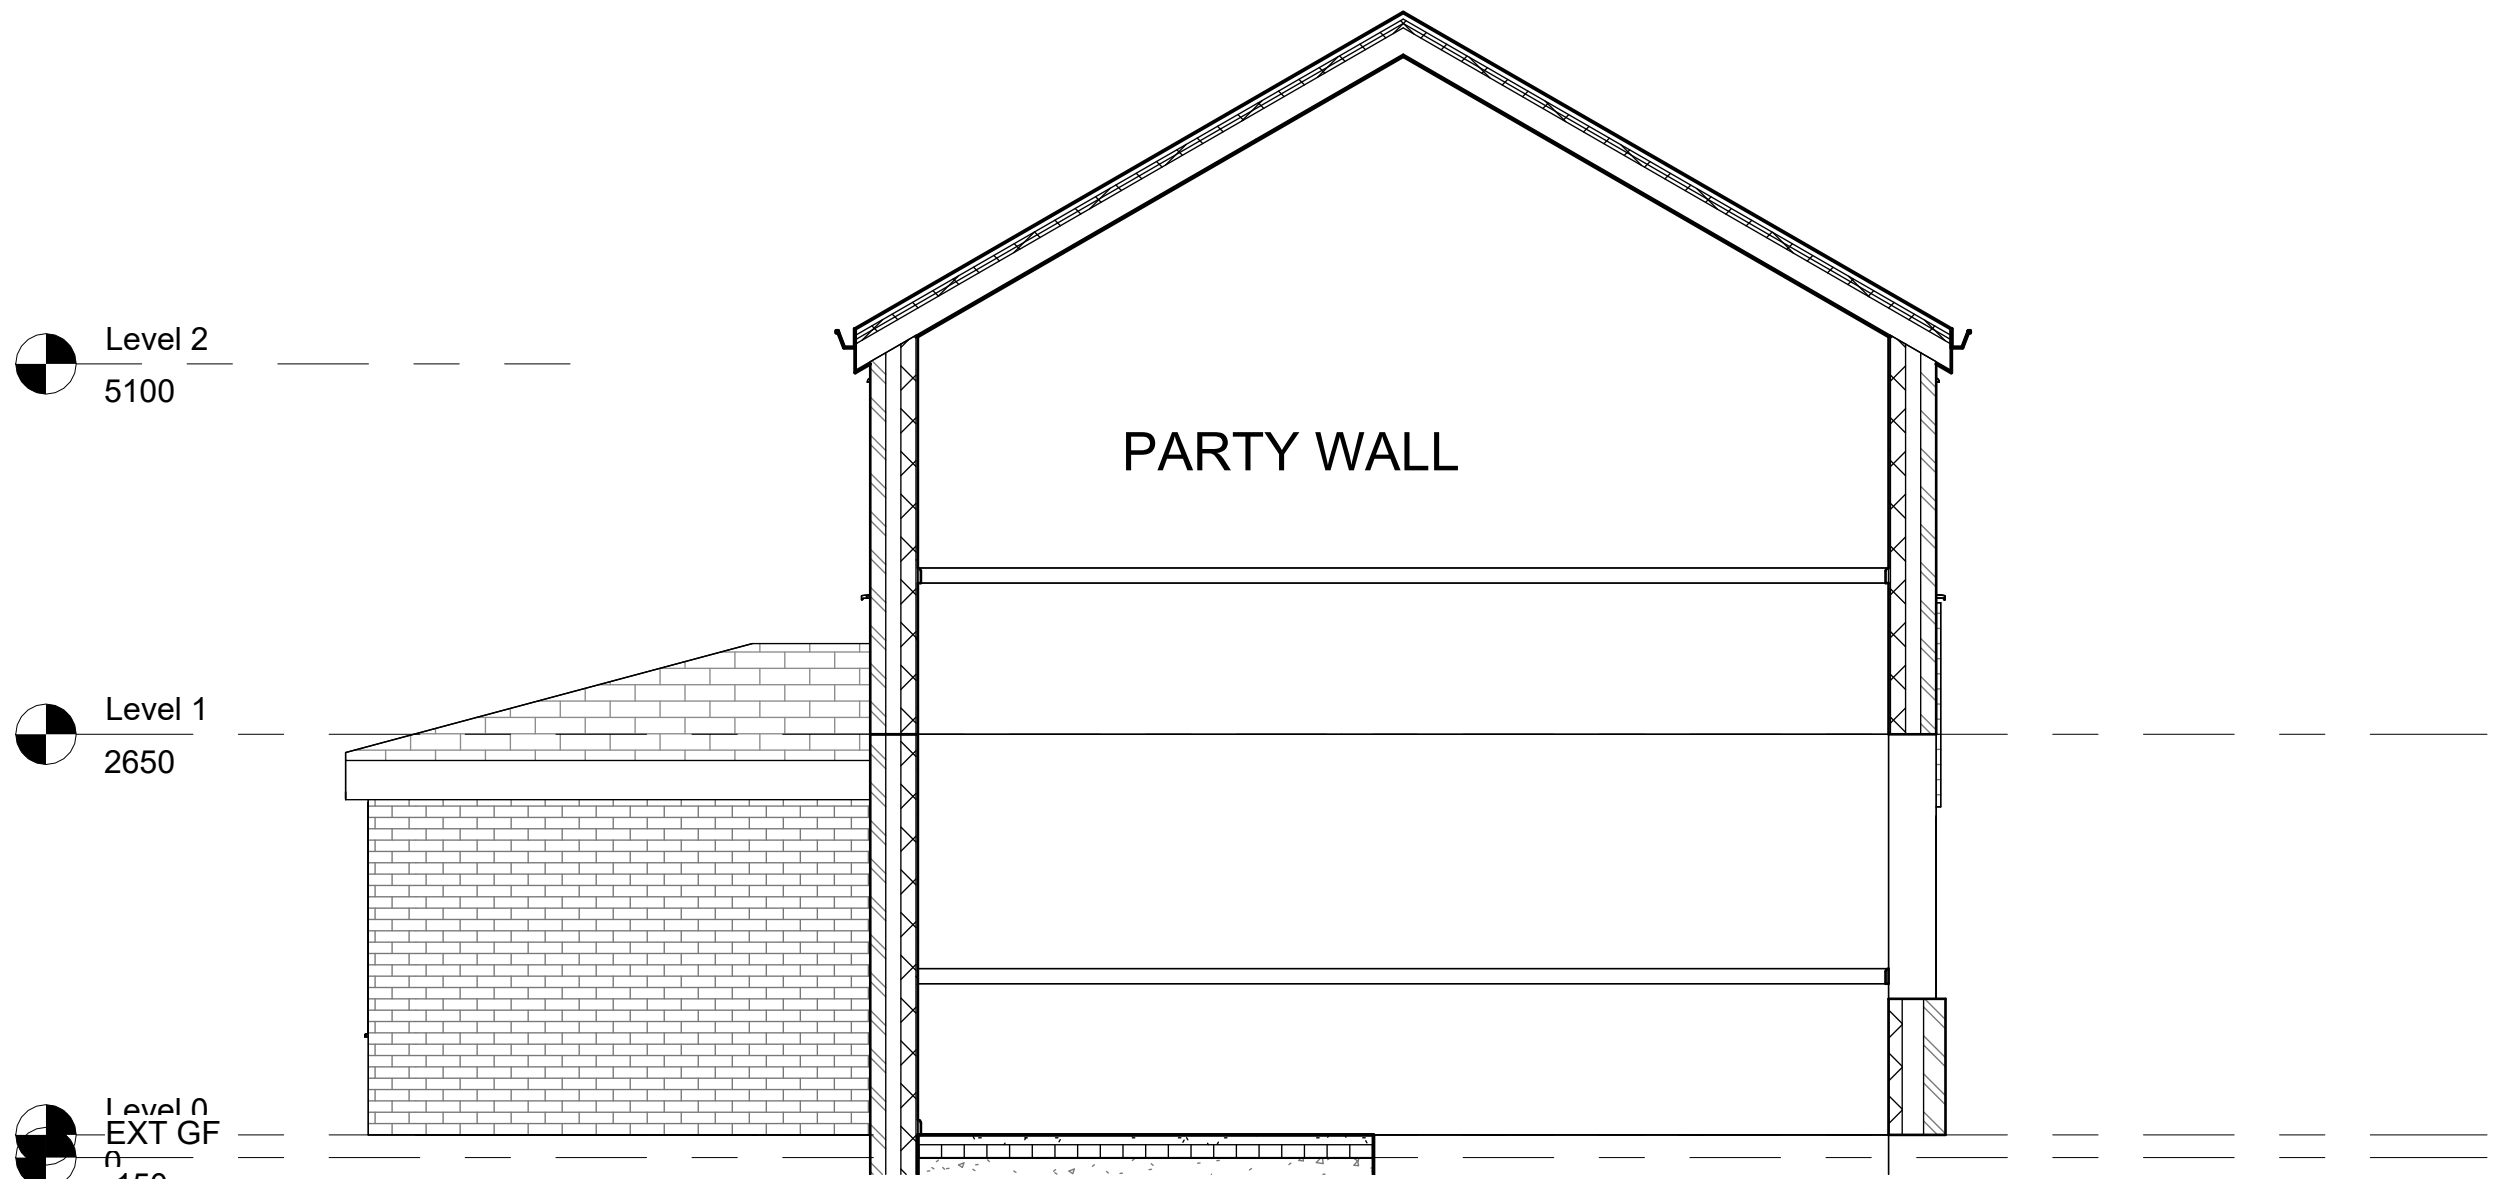

3 West Existing 01
1 : 50

Rev	Description	Date	Dr by	App by
original by		date created		
NK		04/10/22		NK



19 HEXAGON CLOSE, MANCHESTER, M19 8BN

client name			
MR ZAHID - 4 WOBURN DRIVE, BURY, BL9 8DA			
project			
SIDE DOUBLE STOREY EXTENSION			
drawing			
EXISTING ELEVATIONS			
computer file		plot date	
C:\Users\kshen\Dropbox\NK\04 WOBURN DRIVE BL9 8DA\4 WOBURN DRIVE BL9 8DA.rvt			
project number		scale	
2021.0042.2247		1 : 50 @A1	
drawing number		rev	
A102		BUILDING REGS	

This drawing is to be read in conjunction with all related drawings. All dimensions must be checked and verified on site before commencing any work or producing shop drawings. The originator should be notified immediately of any discrepancy. This drawing is copyright and remains the property of NK Architectural.