



IF IN ANY DOUBT PLEASE ASK THE ARCHITECT FOR CLARIFICATION.

DO NOT SCALE FROM DRAWING. ALL DIMENSIONS TO BE CHECKED ON SITE


THE COPYRIGHT FOR THESE DRAWINGS REMAINS THE PROPERTY OF THE ARCHITECT, THEY MUST NOT BE REPRODUCED IN ANY WAY WITHOUT THE ARCHITECT'S PRIOR WRITTEN CONSENT.

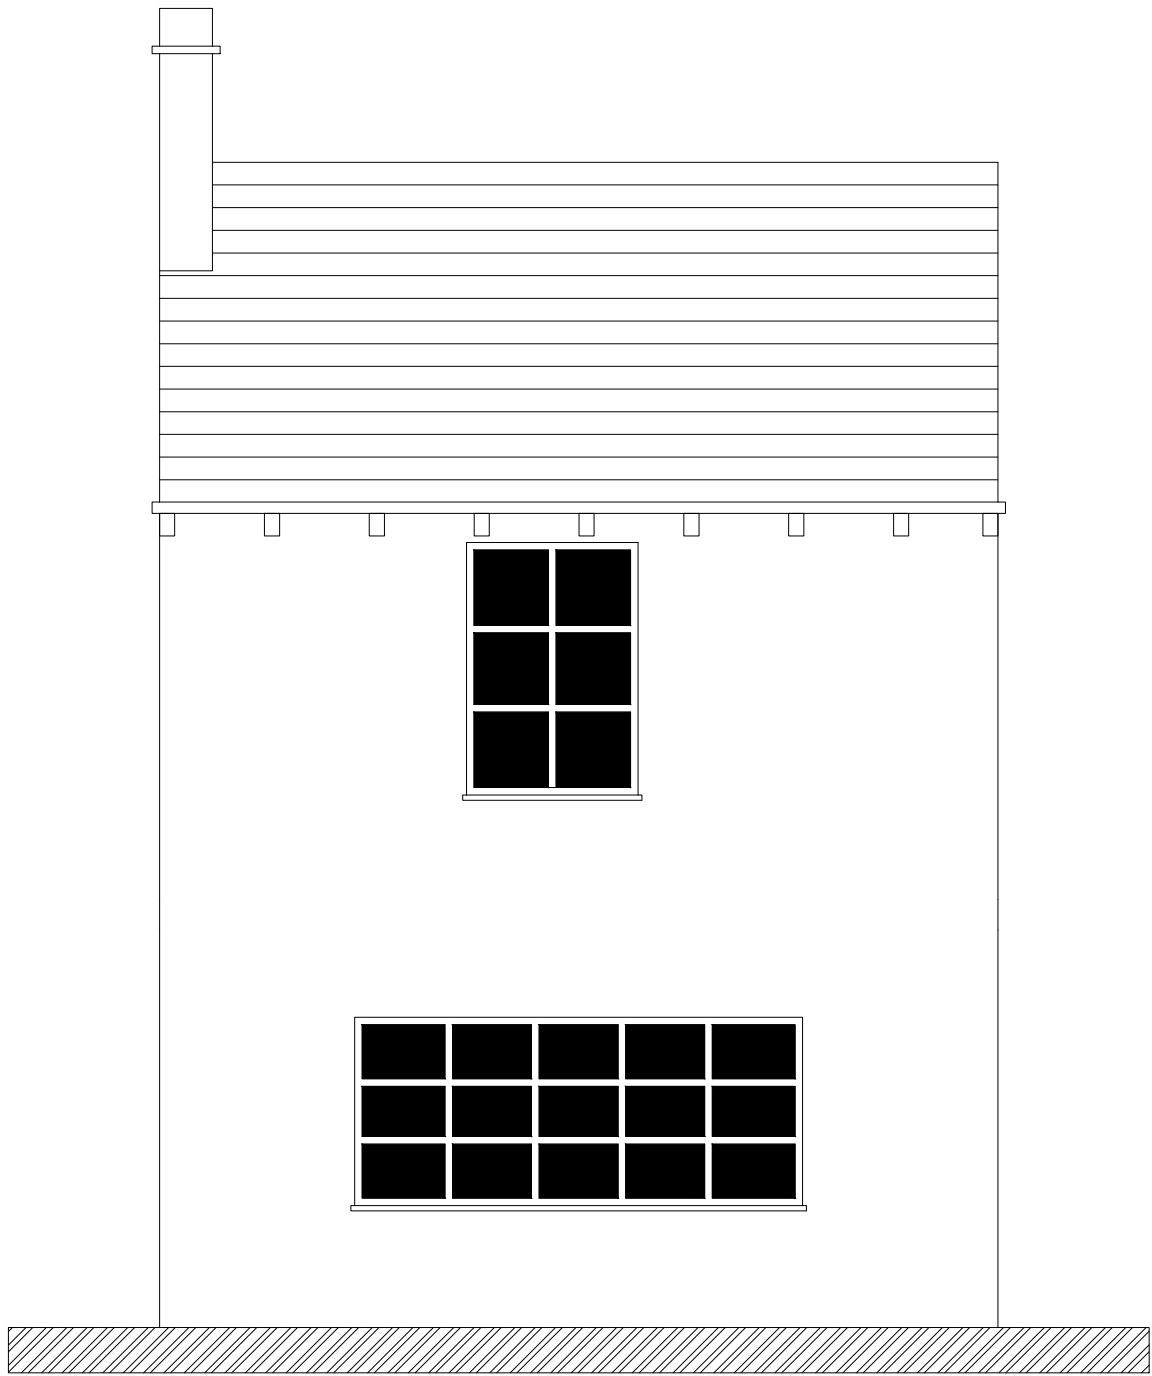


EXISTING FRONT  
ELEVATION

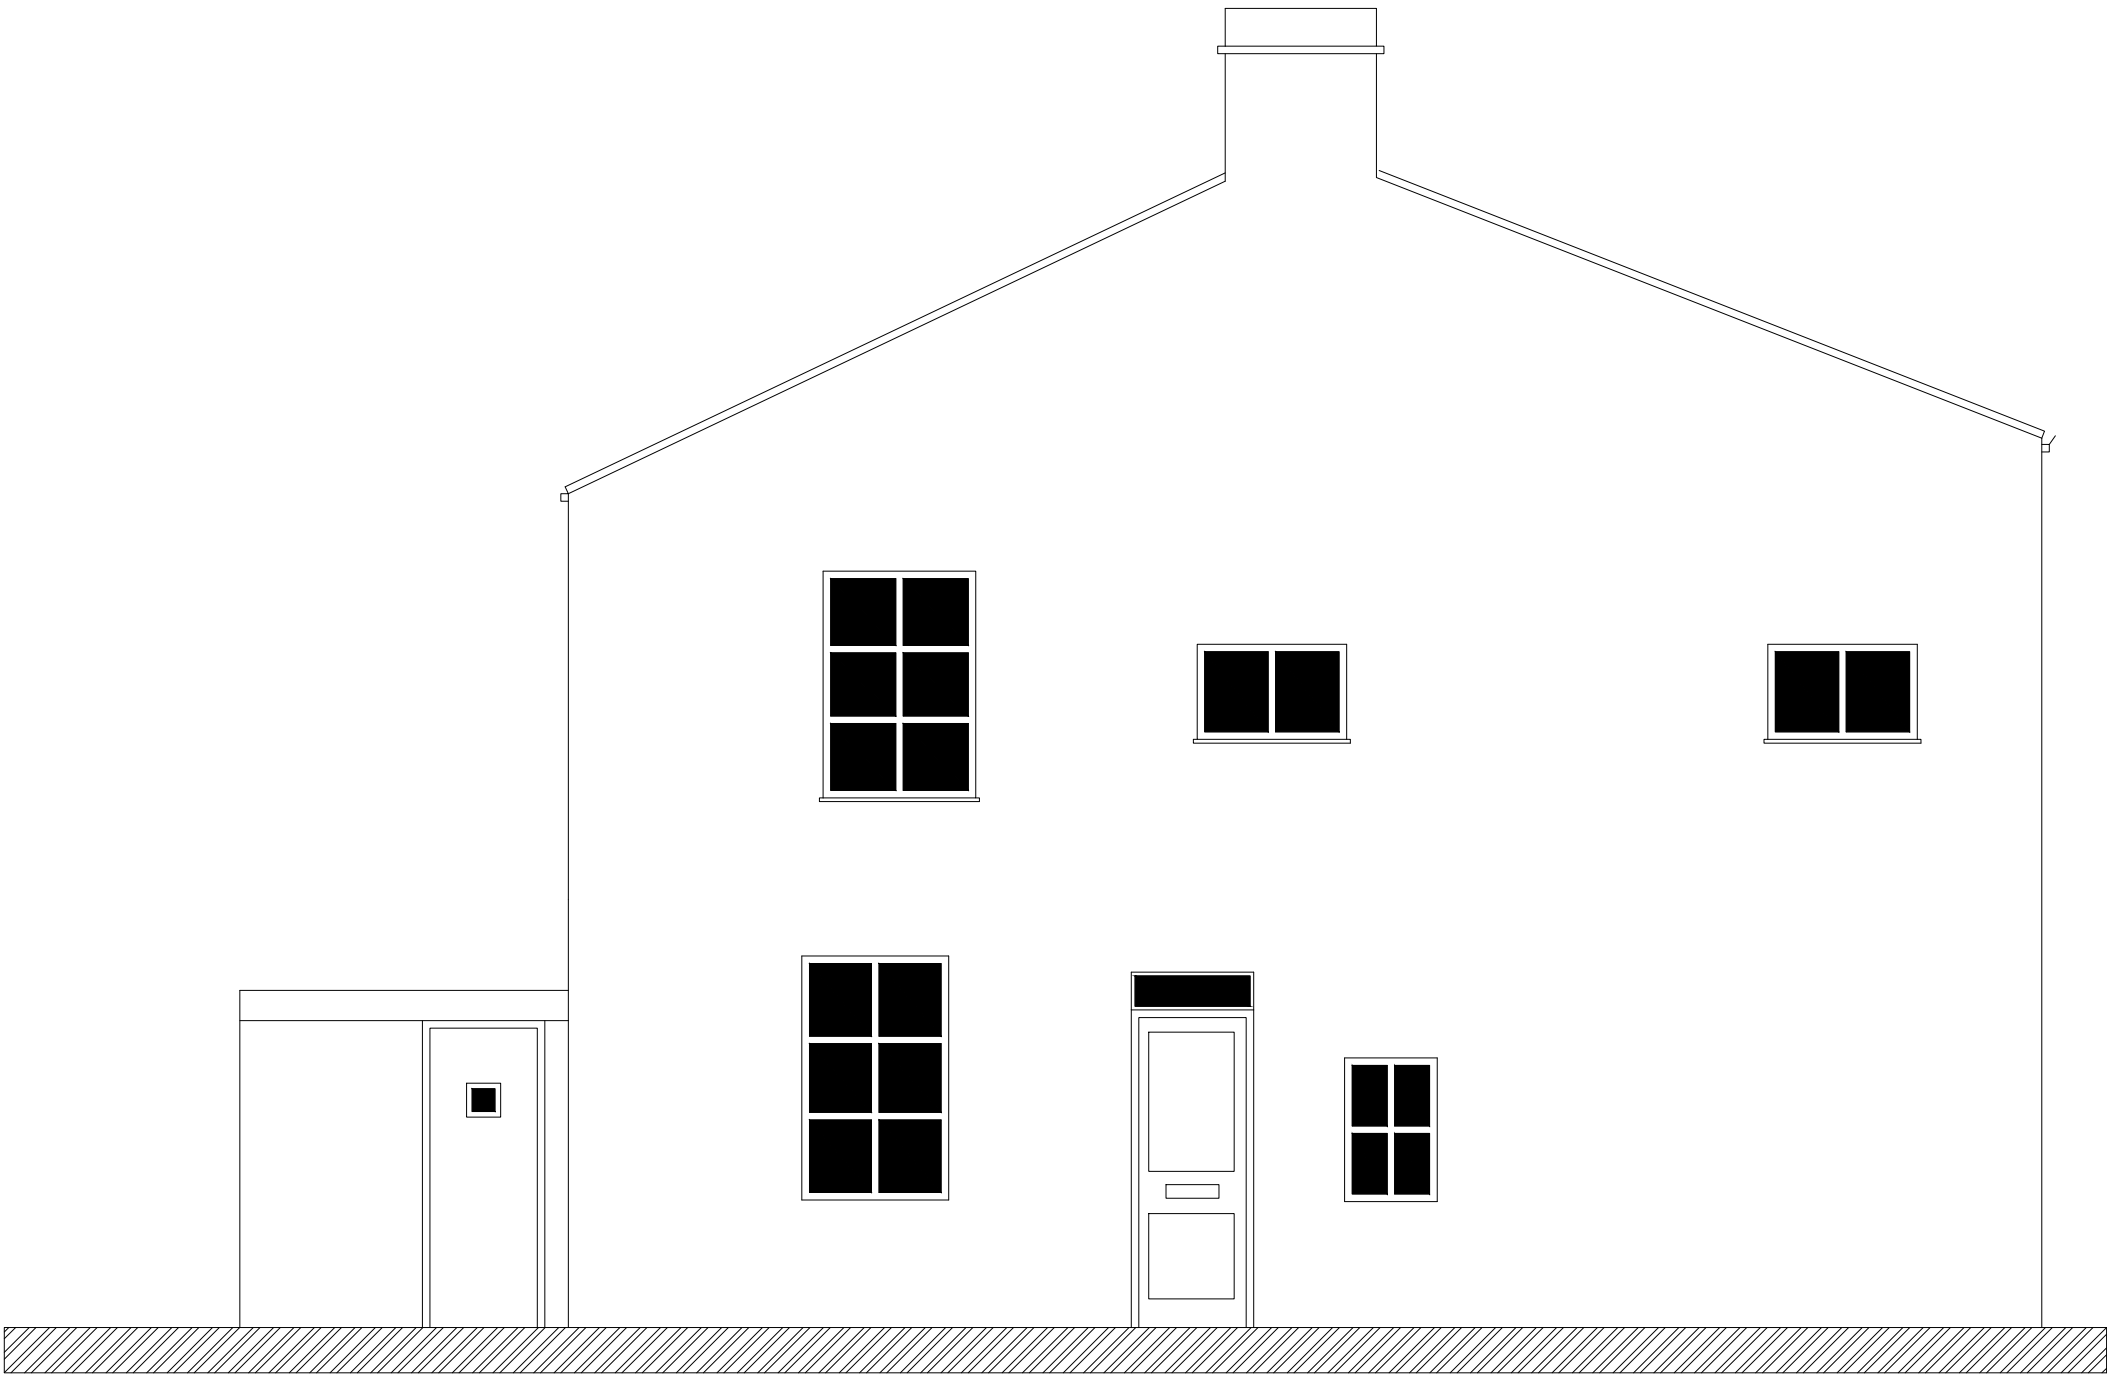


EXISTING SIDE  
ELEVATION

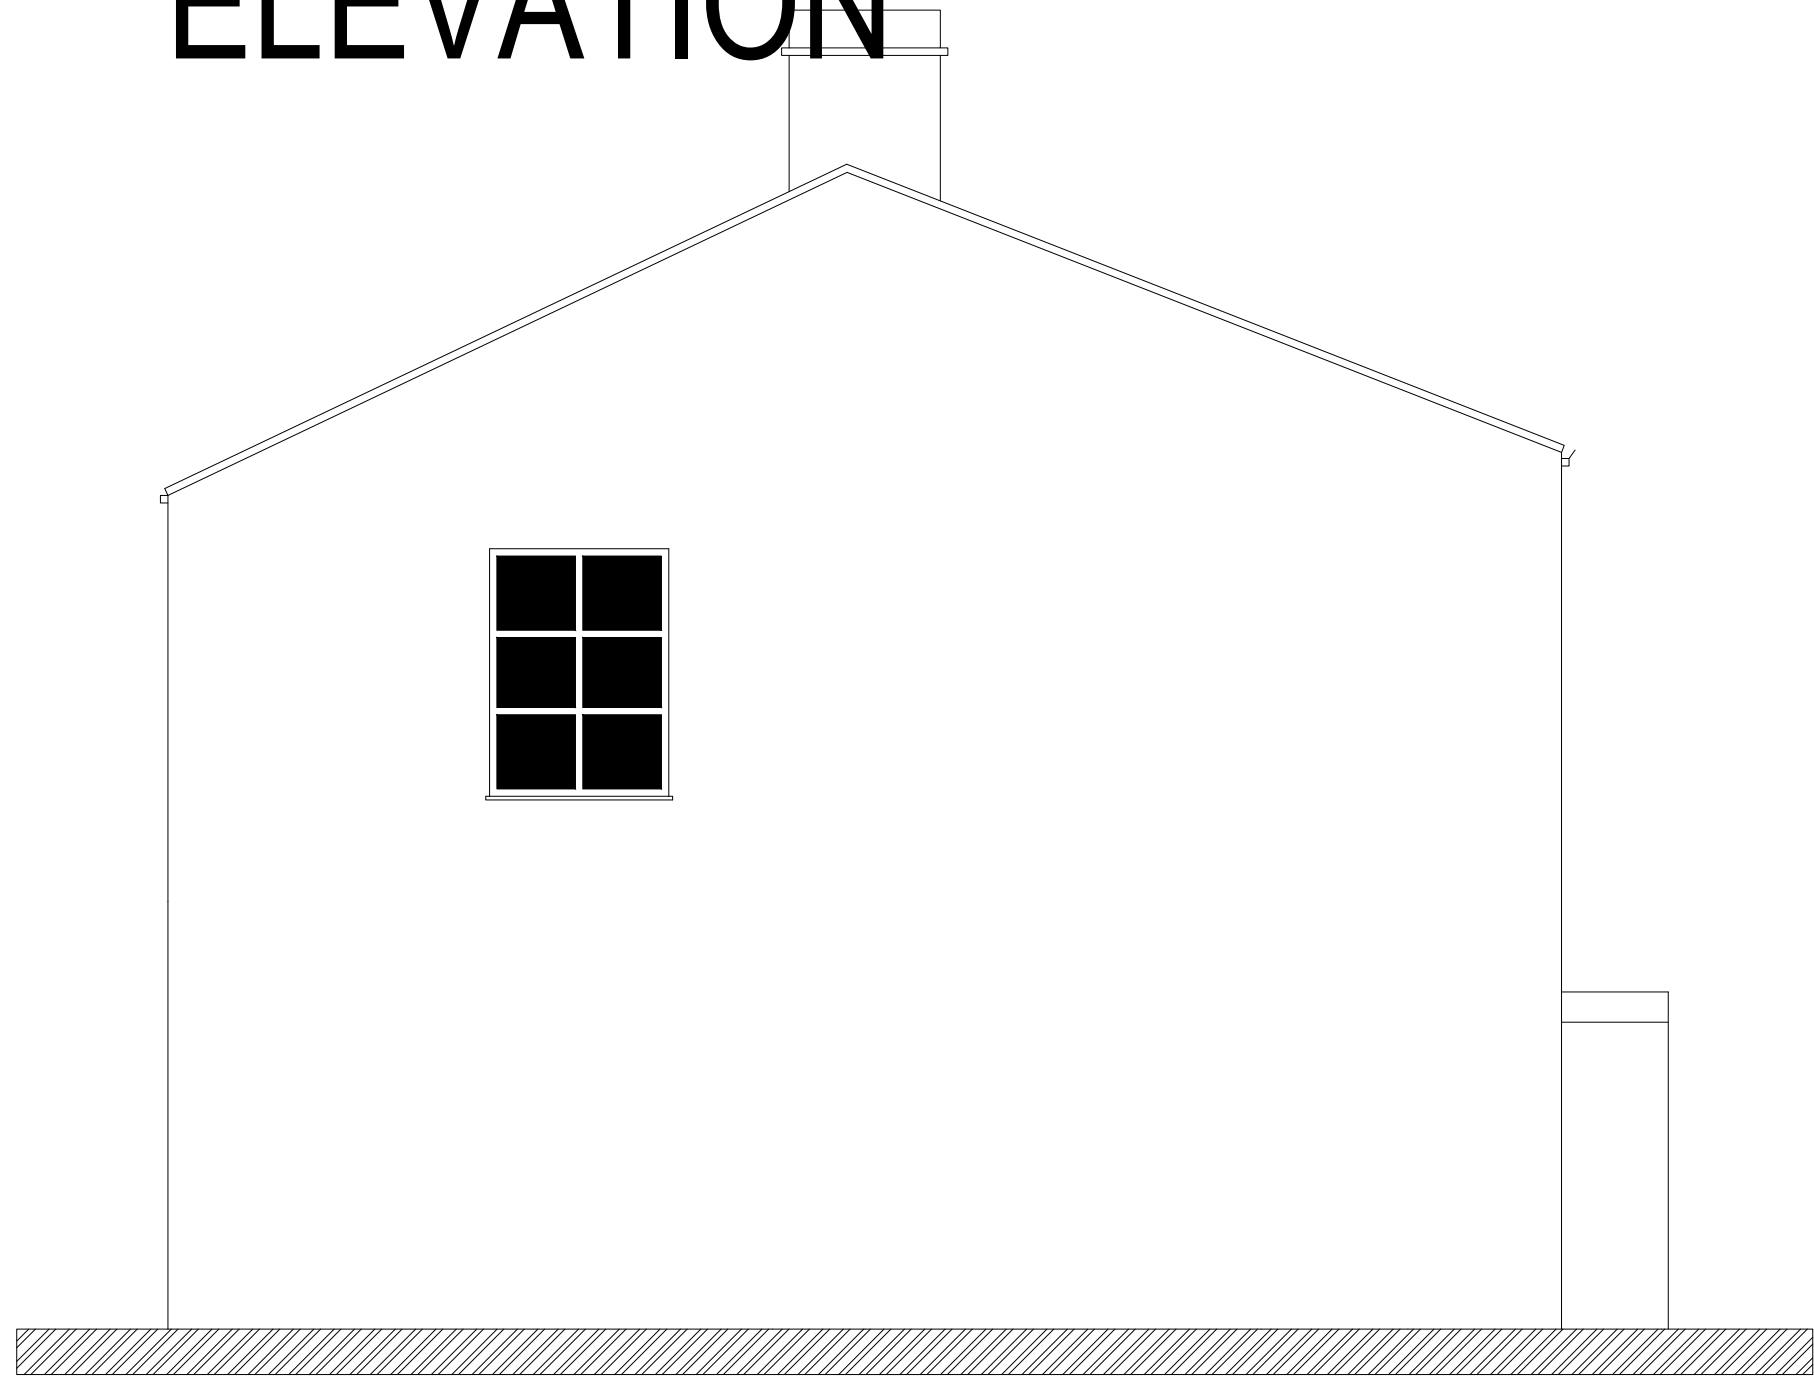

EXISTING SIDE  
ELEVATION

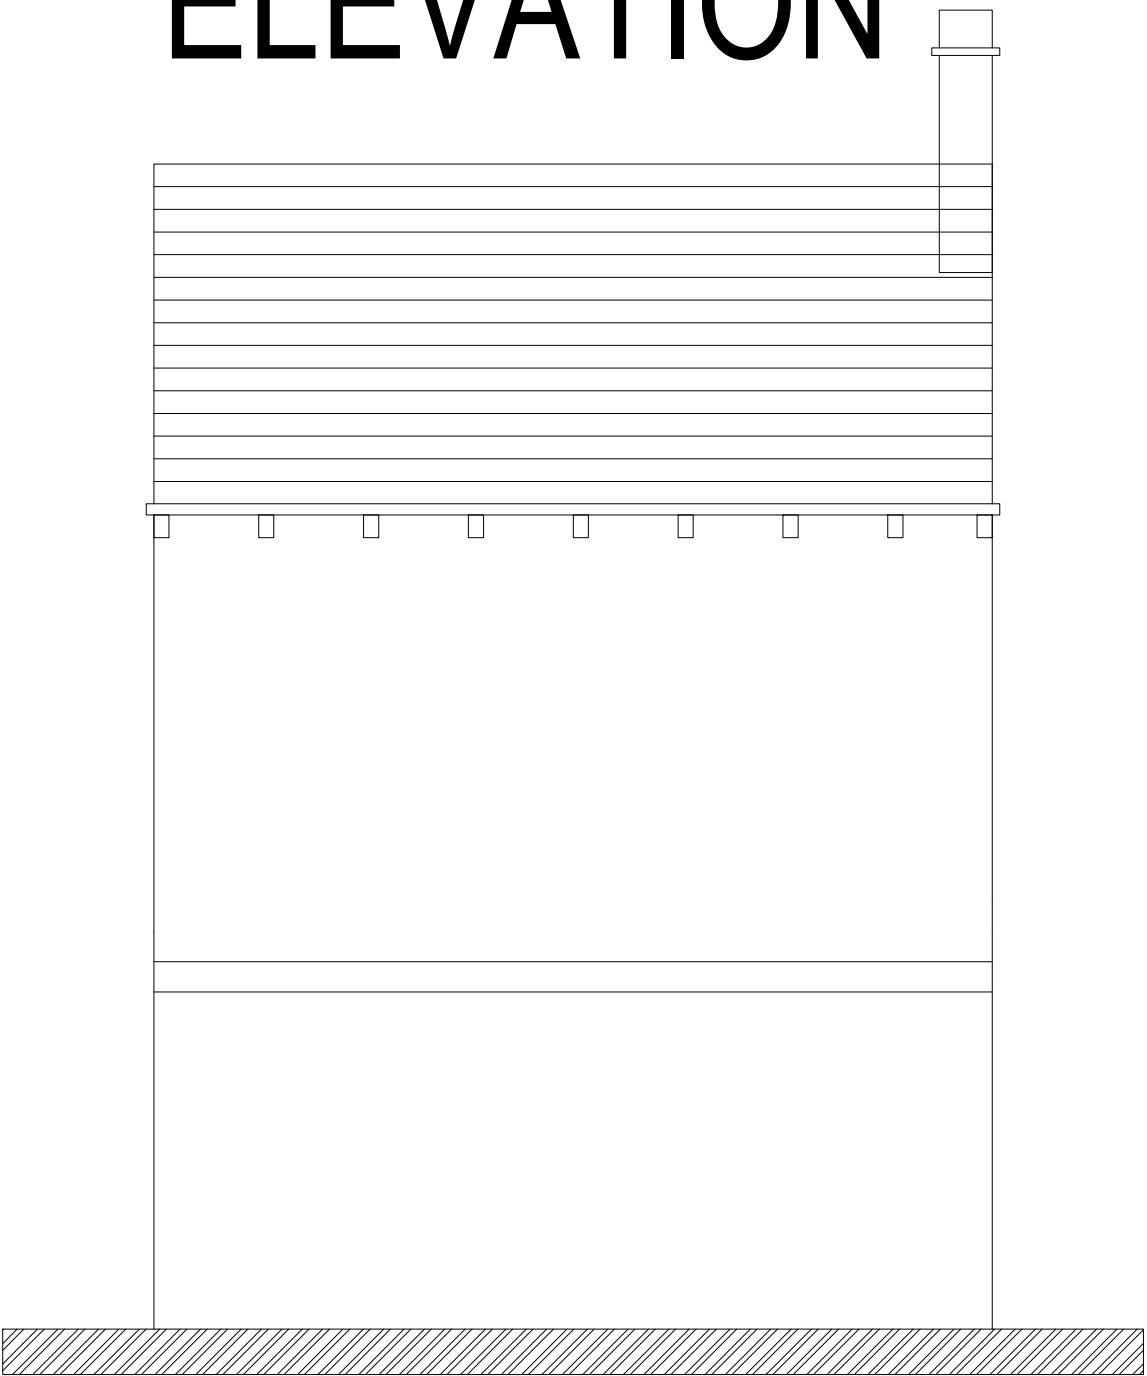

EXISTING REAR  
ELEVATION

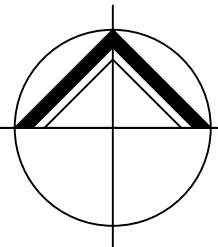

**NORTHERN  
DESIGN**  
(OLDHAM)  
CHARTERED ARCHITECTS

NORTHERN DESIGN  
17 STATION LANE  
GROTTON  
OLDHAM  
OL4 5GY  
TELEPHONE : 07753 859616

CLIENT  
KHALID

PROJECT  
PROPOSED RENOVATIONS  
10 LUMB CARR LANE  
HOLCOMB

DRAWING TITLE  
EXISTING ELEVATIONS

| Rev. | Notes  | Date  | Drawn |
|------|--------|-------|-------|
| A    | B REGS | 11.24 | A.D.  |
|      |        |       |       |
|      |        |       |       |
|      |        |       |       |

SCALE1:50 AT A109.24AD

| PROJECT No. | DRAWING No. | Rev. |
|-------------|-------------|------|
| 2459        | 02          | A    |